




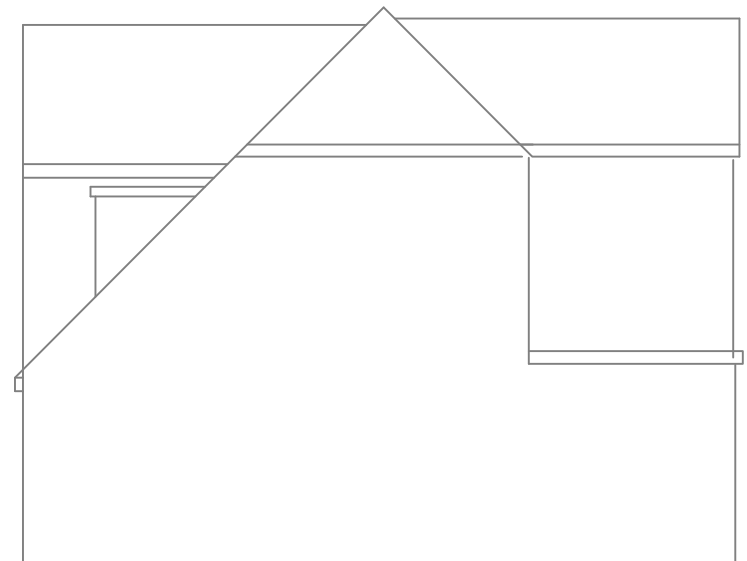

SIDE ELEVATION

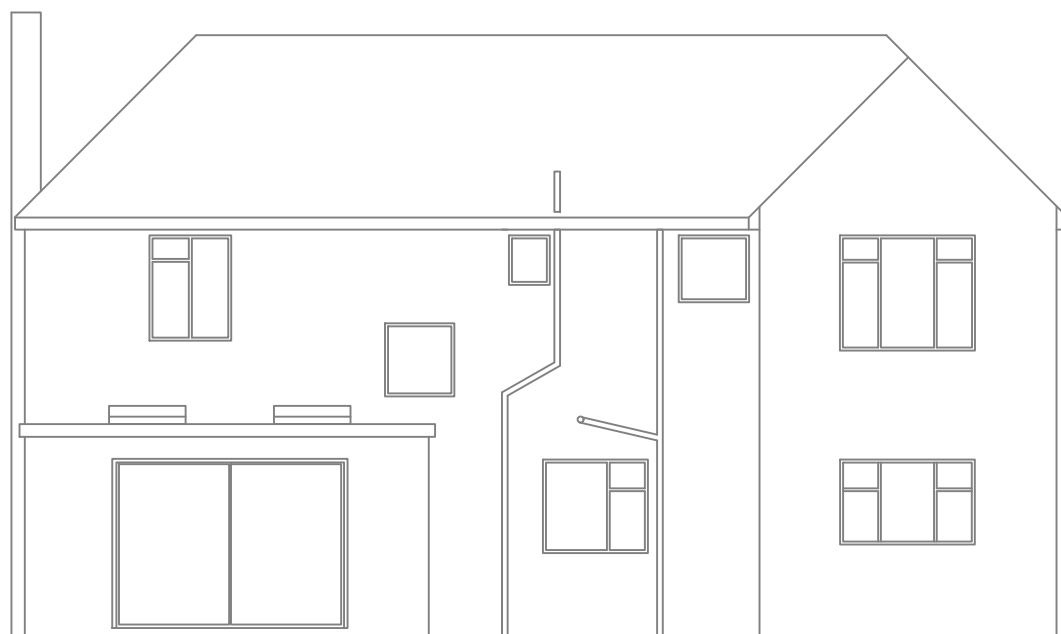



REAR ELEVATION

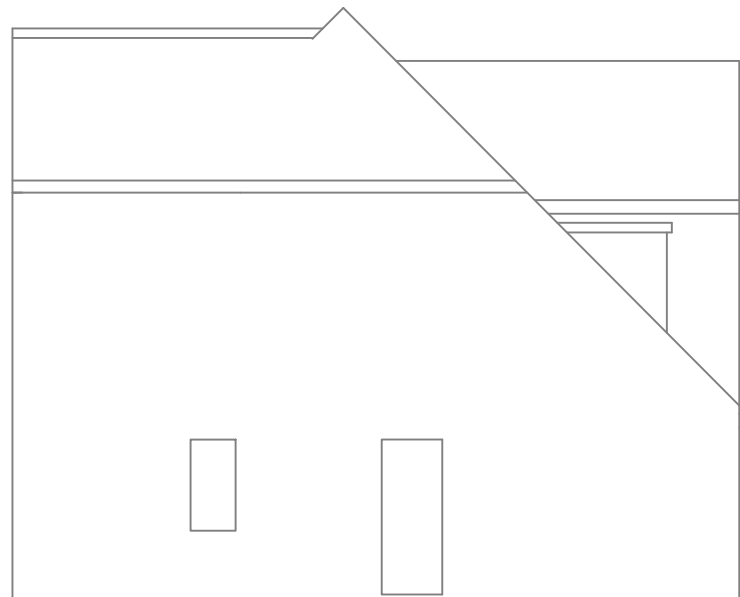



SIDE ELEVATION




FRONT ELEVATION

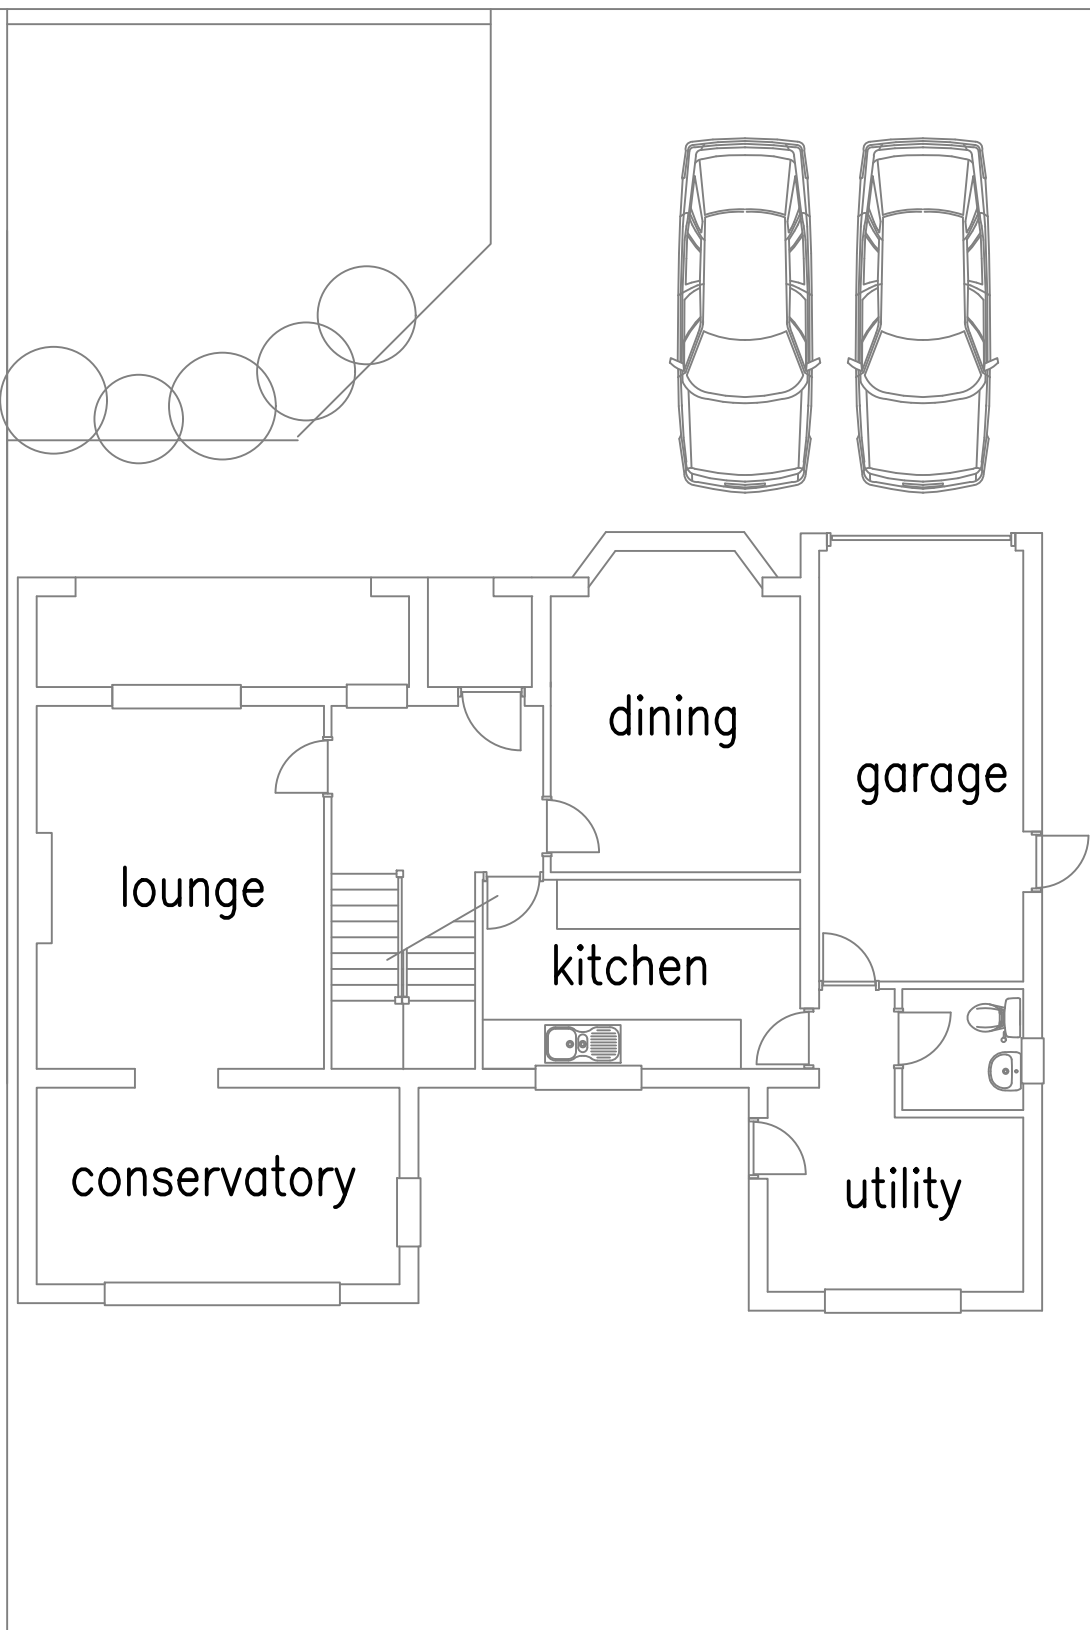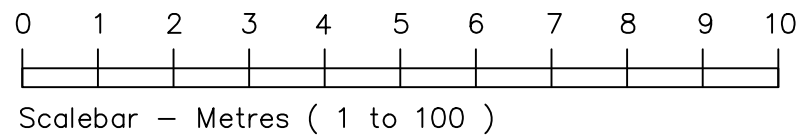



GROUND FLOOR PLAN

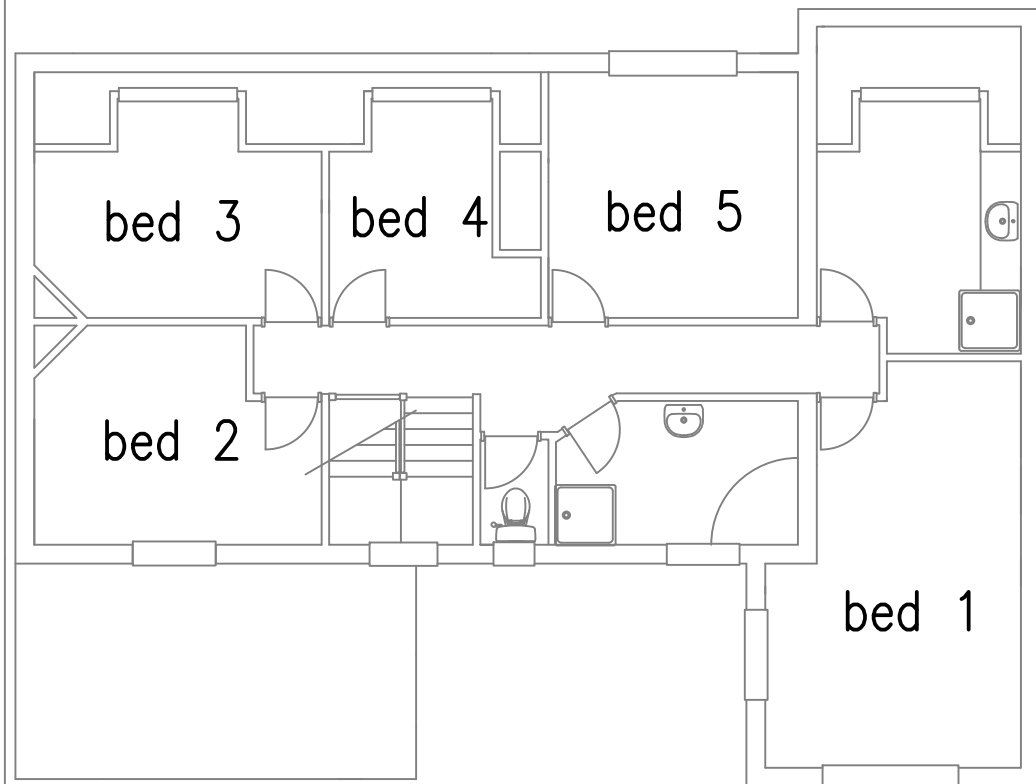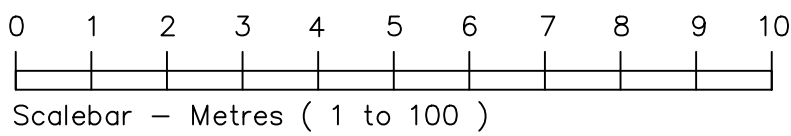



FIRST FLOOR PLAN

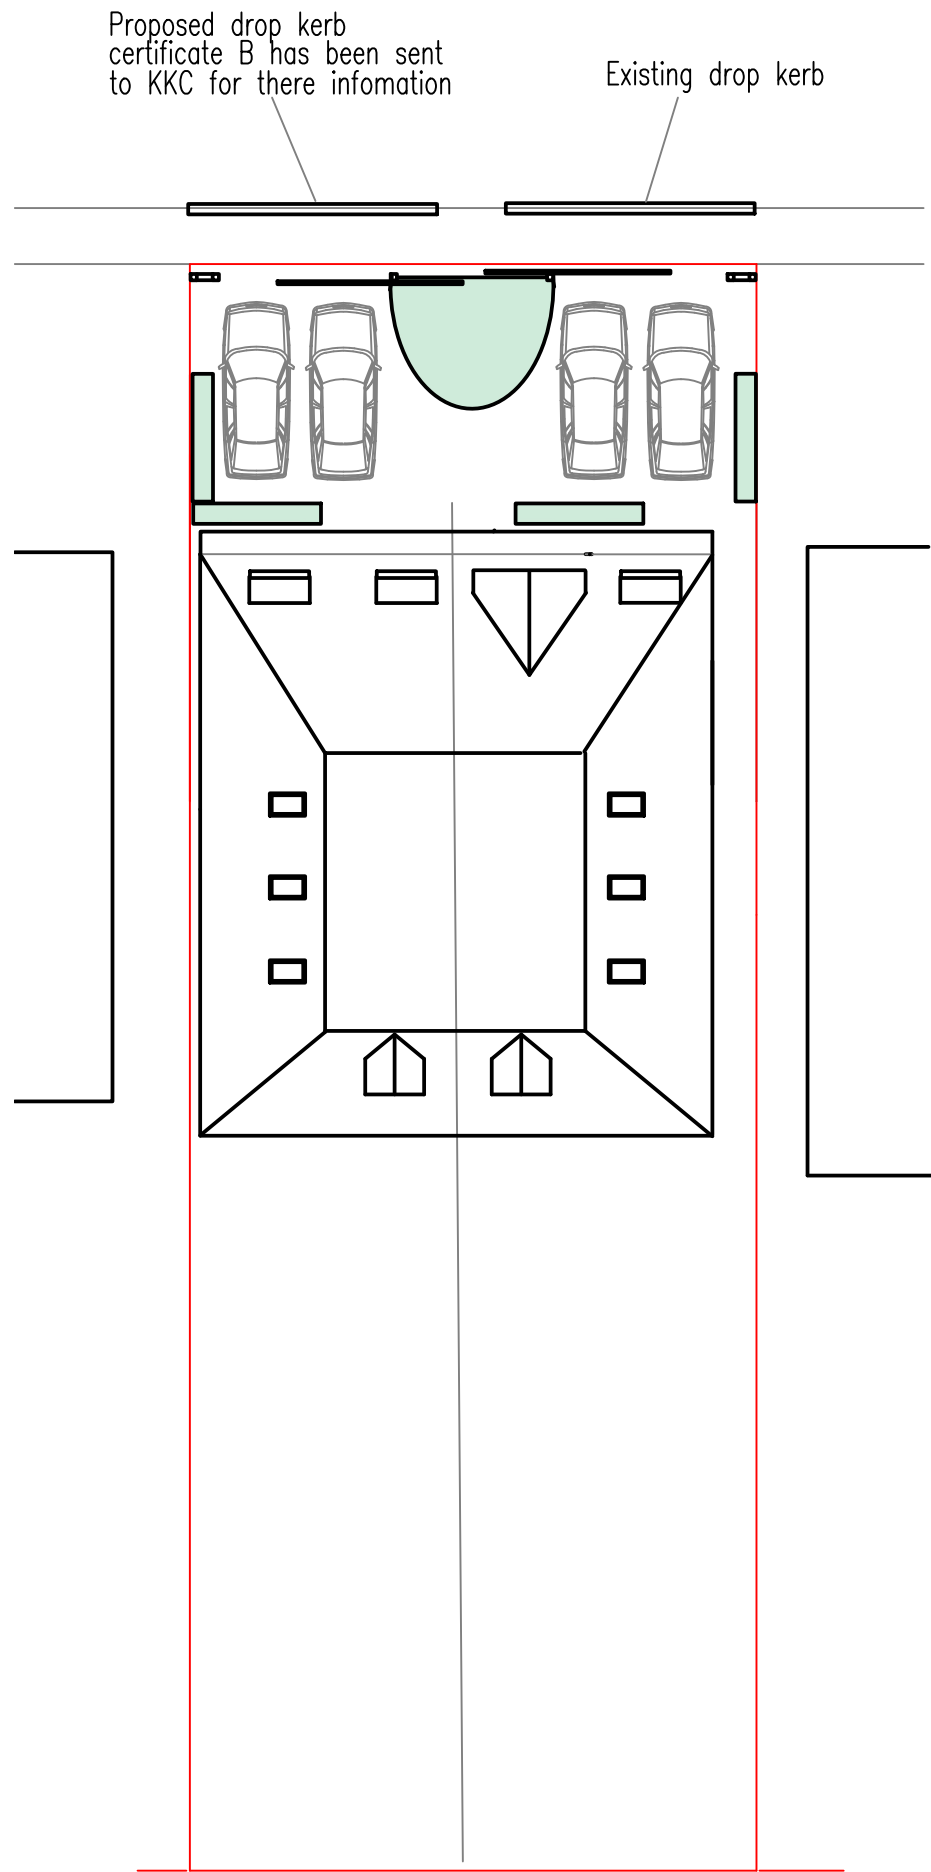

PROPOSED BLOCK PLAN

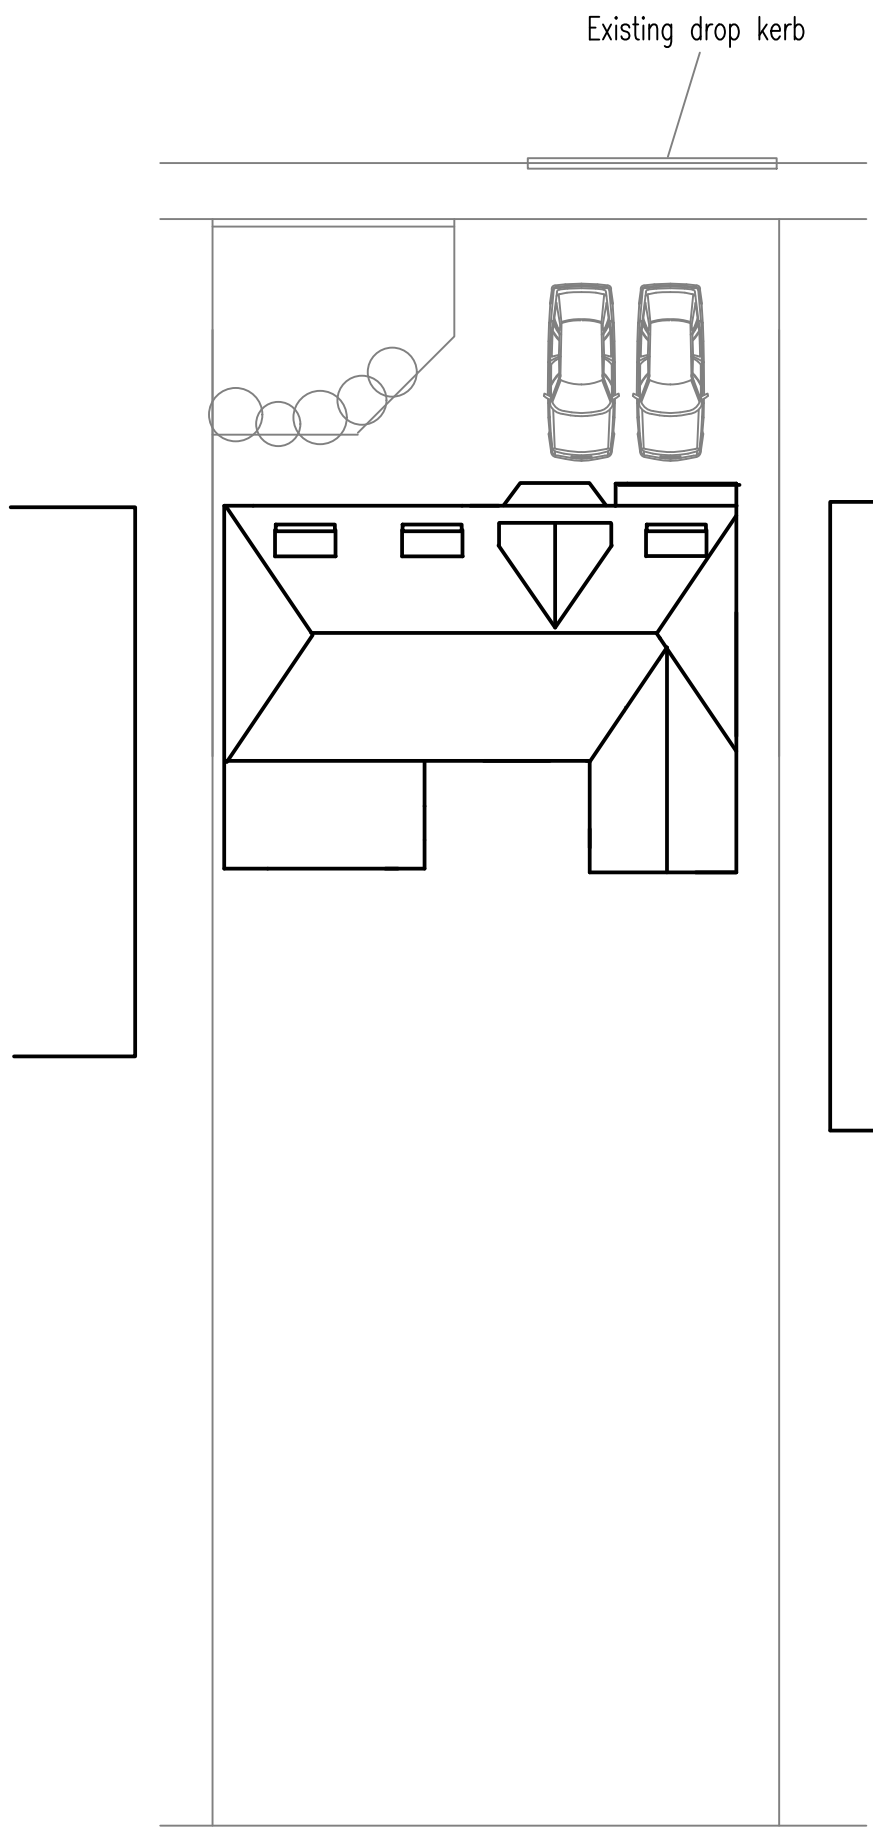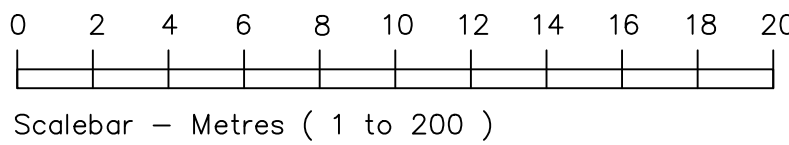

EXISTING BLOCK PLAN

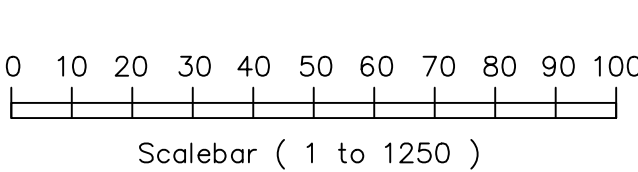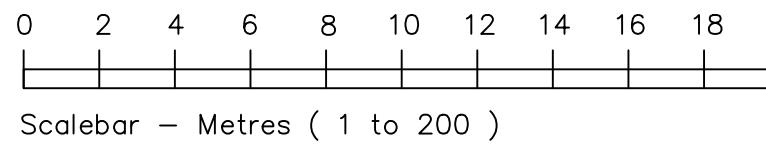

LOCATION PLAN

E	Minor revision	26/7/24	GDM
D	Minor revision	16/4/24	GDM
C	Location plan added Existing Block plan revised	11/4/24	GDM
B	Drop kerb note added	28/3/24	GDM
A	Minor revision	22/3/24	GDM
Ref.	Revision	Date	By

© All rights reserved. No part of this drawing may be reproduced or transmitted in any form by any means without written permission of the copyright holder.

Project	258 SINGLEWELL ROAD GRAVESEND KENT		
Drawing	PLANNING DRAWING EXISTING DETAILS		

Scale	1:100	Date
Drawn By	GDM	8/2/24
Designed By		
Checked By		

Drawing number	SR/PD/24/02	E
----------------	-------------	---