





1 Proposed Front Elevation
1 : 100

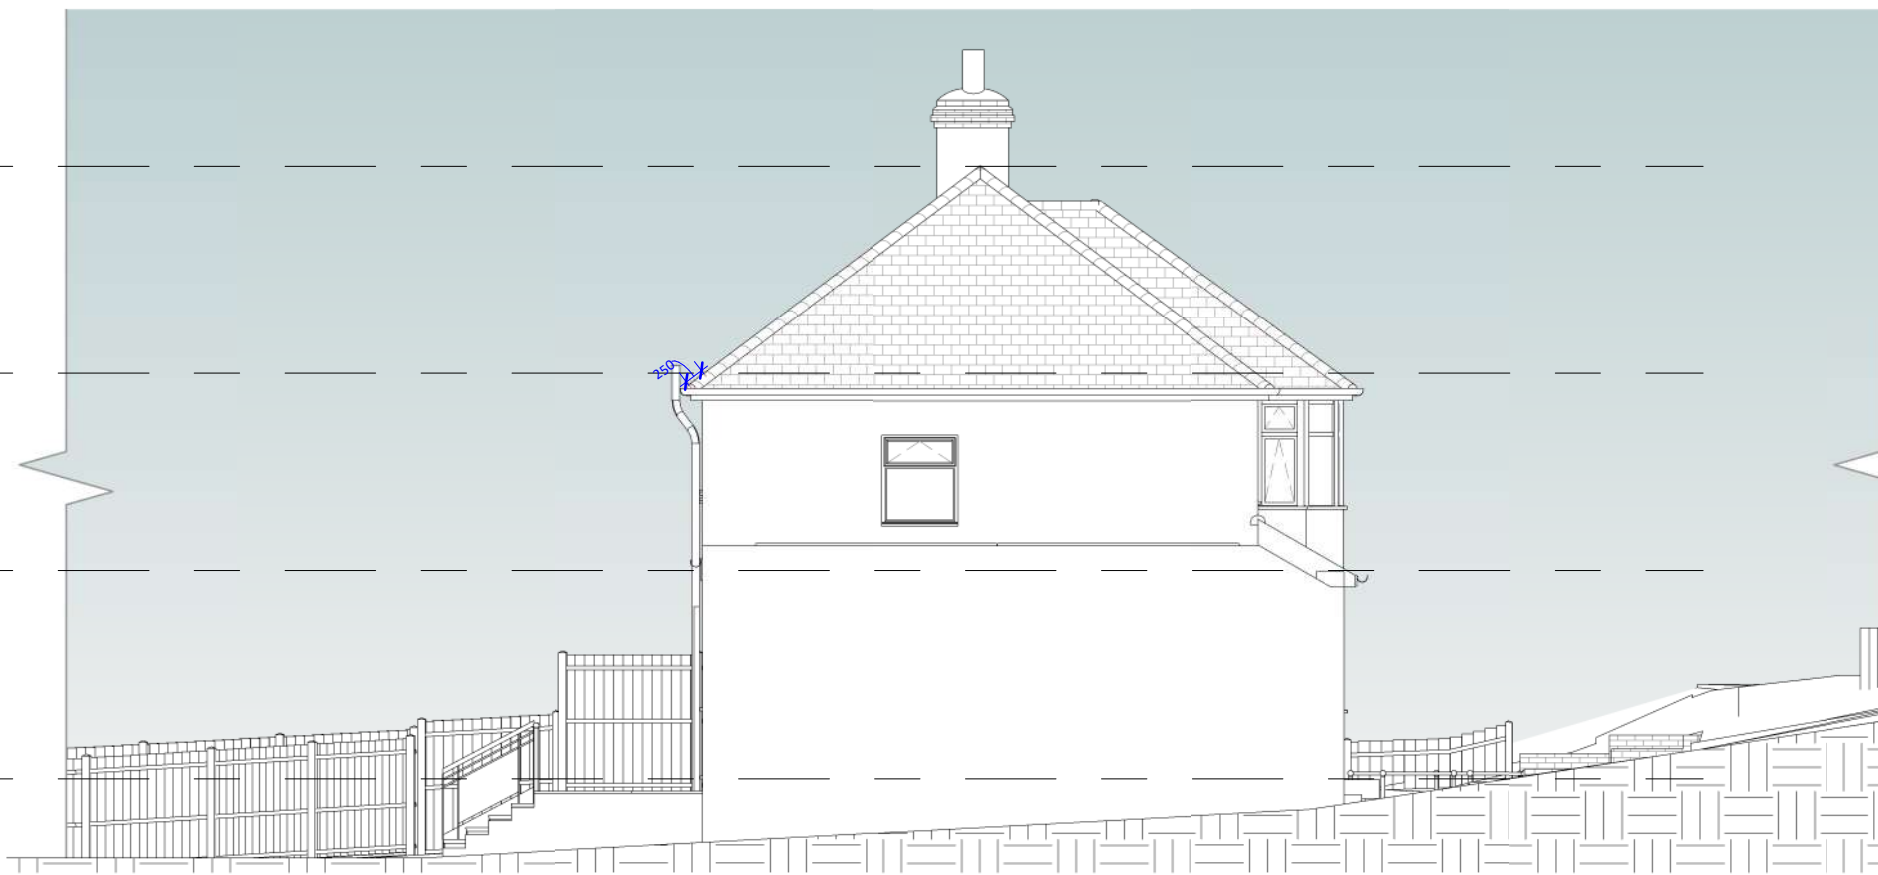

2 Proposed Left Elevation
1 : 100

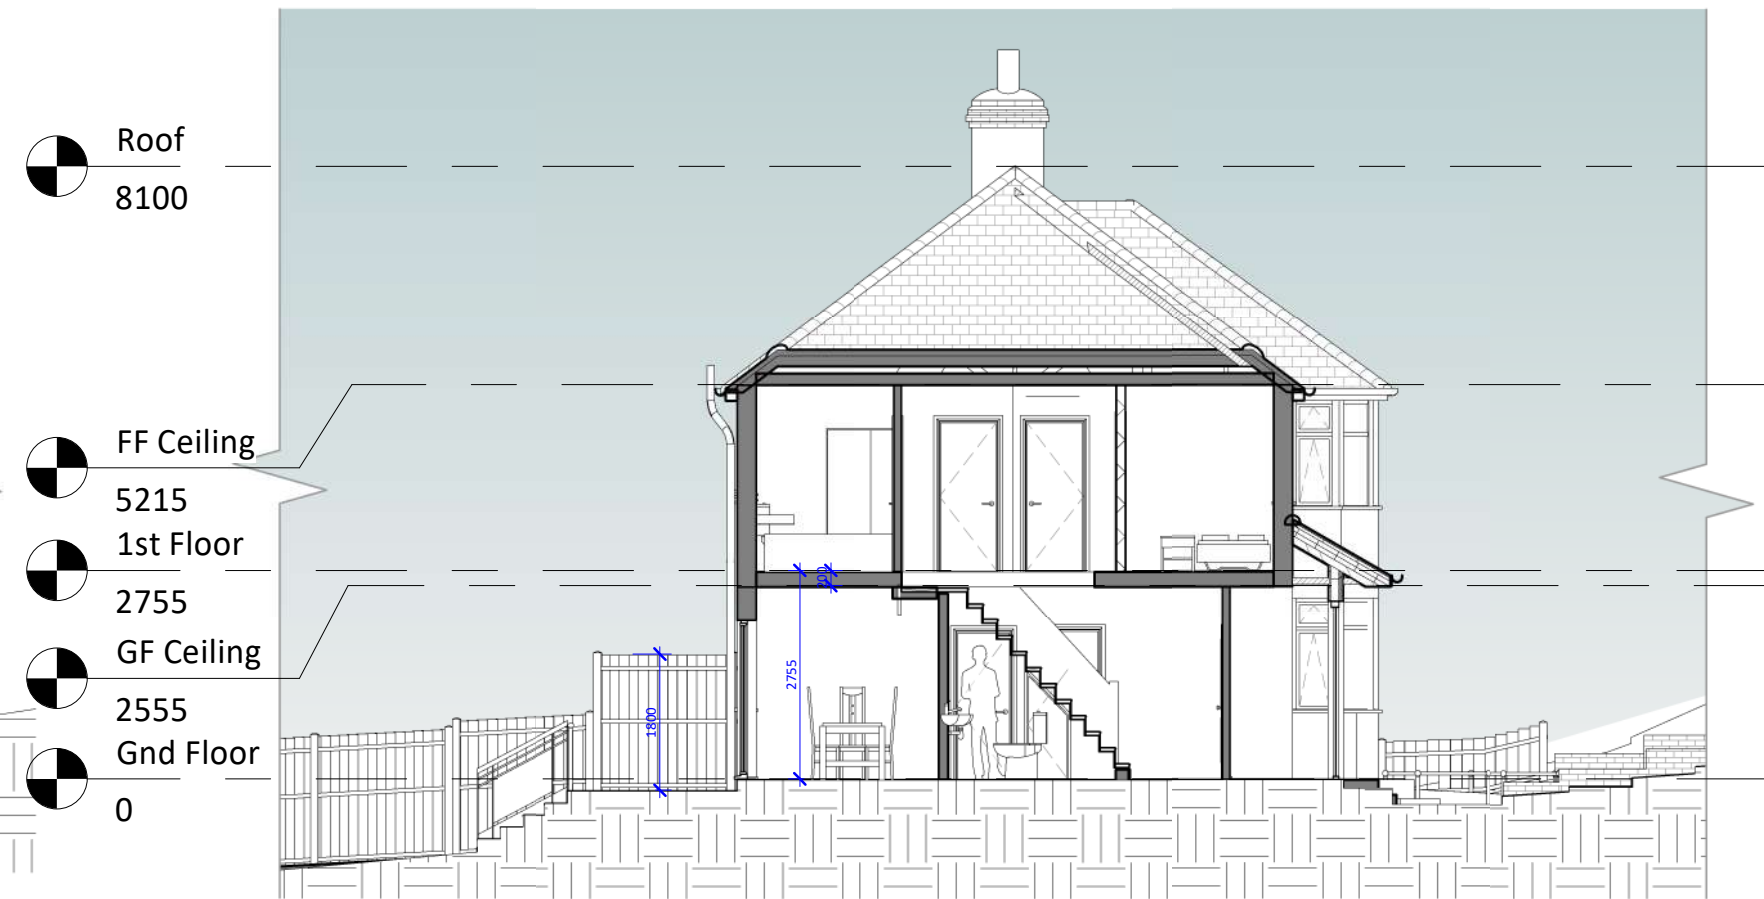

5 Proposed Section 1
1 : 100



3 Proposed Rear Elevation
1 : 100




4 Existing Right Elevation
1 : 100



6 Proposed Section 2
1 : 100



7 Proposed Section 3
1 : 100

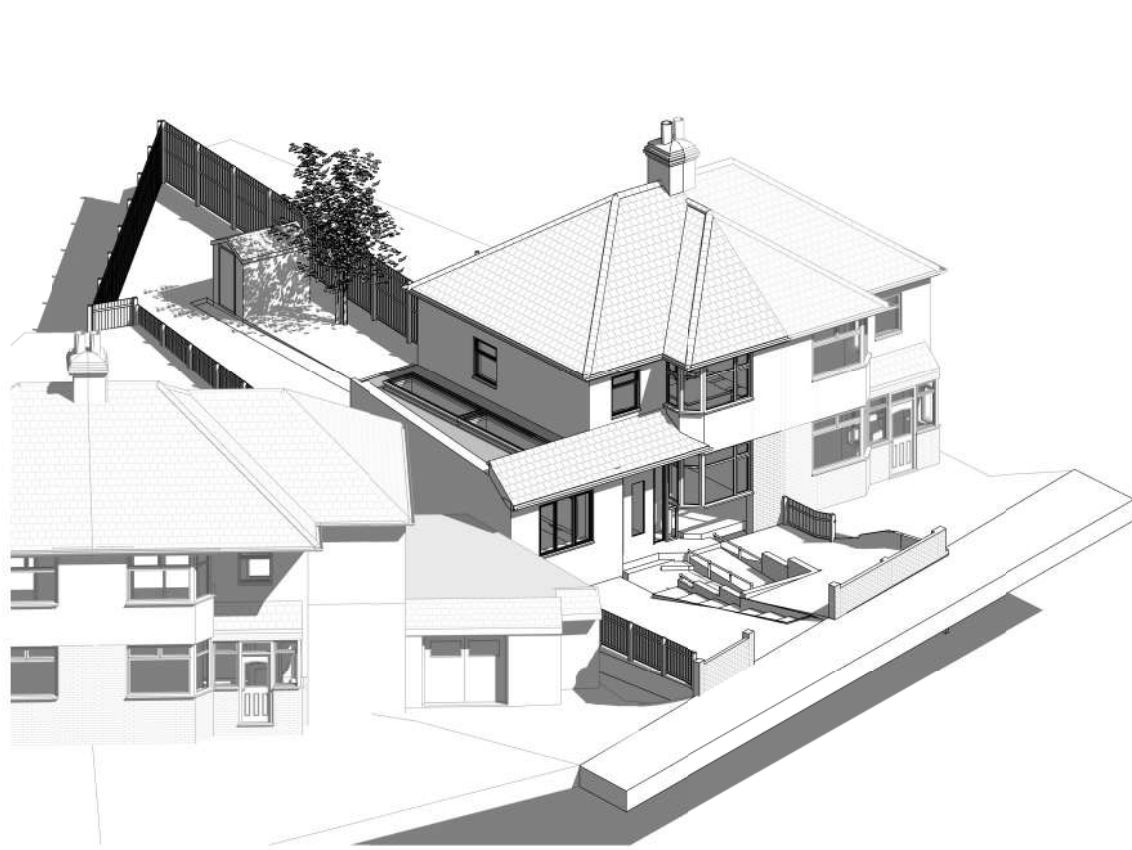

8 Proposed 3D Front




9 Proposed 3D Rear



10 Proposed 3D Front View




11 Proposed 3D Rear View

 

© This drawing is the property of Bluelime Retail Ltd who retain the sole copyright of its contents & it may not be reproduced in part or in whole without written permission

- DRAINAGE STORM NEW
- DRAINAGE STORM EXISTING
- DRAINAGE STORM EXISTING REMOVED
- DRAINAGE FOUL NEW
- DRAINAGE FOUL EXISTING
- DRAINAGE FOUL EXISTING REMOVED
- DRAINAGE COMBINED NEW
- DRAINAGE COMBINED EXISTING
- DRAINAGE COMBINED EXISTING REMOVED

EXTERNAL FINISHES SCHEDULE	
1	Walls - Pebbledash/White/light render/Painted Brickwork
2	Pitched Roof - Tiles to match existing house
3	Flat Roof - GRP/epdm/Felt
4	Windows - White/Grey uPVC/Aluminium/Timber
5	Doors - White/Grey uPVC/Aluminium/Timber
6	RWP/Gutters/Fascia - Black uPVC downpipes, guttering and white fascia
7	
8	
9	
10	
11	
12	
13	
14	
15	

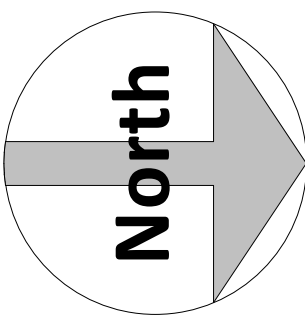

Amendments :			
Rev	Date	By	Description

Project :
4 Evesham Road,
Gravesend,
England,
DA12 5PP

Title :
Planning Drawings
Proposed Elevations Sections 3D
Views

Bluelime
(01322 521026)
office@bluelimeprojects.com
www.bluelimearchitecture.co.uk



Proposed garage conversion with integrated front porch, fenestration changes with raised patio and steps down to garden.

Drawn by : M.J.G	Scale : 1 : 100	@ A1 Date : 14/04/2026
---------------------	--------------------	---------------------------

Drawing number : BL/DRG/4078.2/ 06	Rev :
---------------------------------------	-----------

[INDICATIVE PLANNING APPLICATION DRAWINGS ONLY - NOT FOR CONSTRUCTION]

14/04/2026 09:07:59