



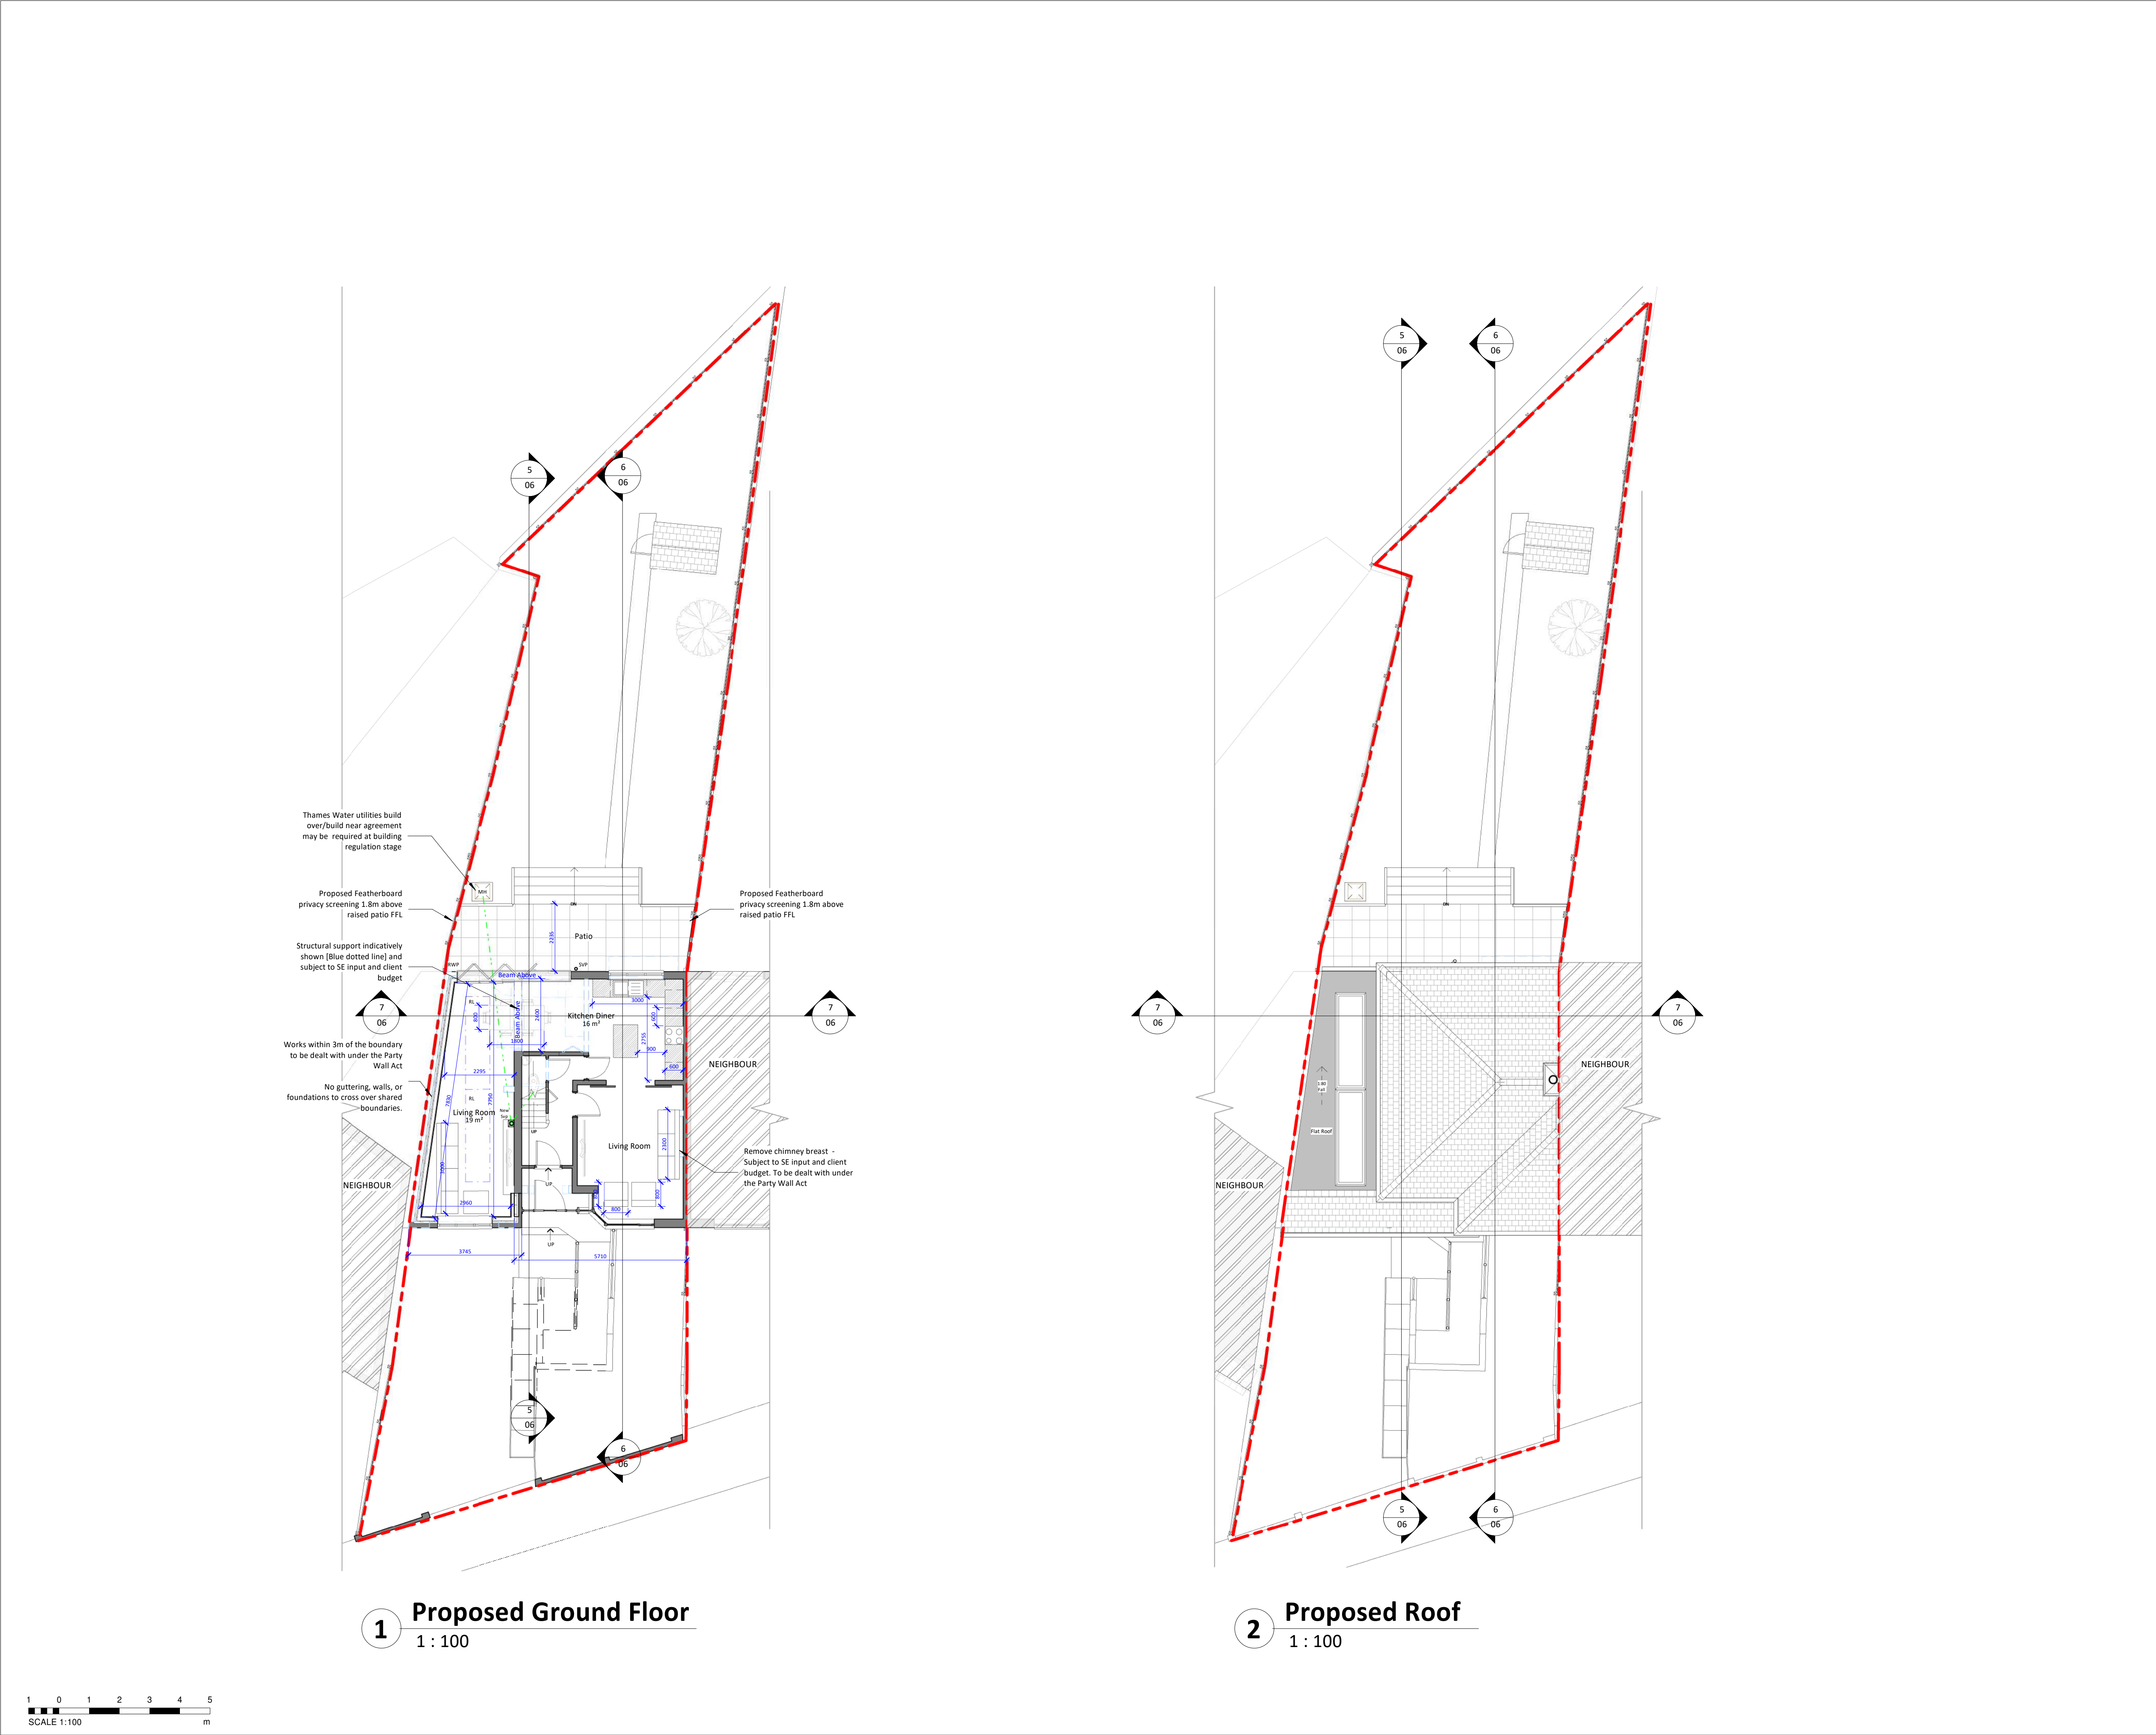

© This drawing is the property of Bluelime Retail Ltd who retain the sole copyright of its contents & it may not be reproduced in part or in whole without written permission

- DRAINAGE STORM NEW
- DRAINAGE STORM EXISTING
- DRAINAGE STORM EXISTING REMOVED
- DRAINAGE FOUL NEW
- DRAINAGE FOUL EXISTING
- DRAINAGE FOUL EXISTING REMOVED
- DRAINAGE COMBINED NEW
- DRAINAGE COMBINED EXISTING
- DRAINAGE COMBINED EXISTING REMOVED

EXTERNAL FINISHES SCHEDULE	
1	Walls - Pebbledash/White/light render/Painted Brickwork
2	Pitched Roof - Tiles to match existing house
3	Flat Roof - GRP/epdm/Felt
4	Windows - White/Grey uPVC/Aluminium/Timber
5	Doors - White/Grey uPVC/Aluminium/Timber
6	RWP/Gutters/Fascia - Black uPVC downpipes, guttering and white fascia
7	
8	
9	
10	
11	
12	
13	
14	
15	

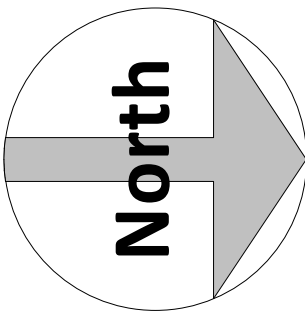

Amendments :

Rev	Date	Description

Project :
**4 Evesham Road,
Gravesend,
England,
DA12 5PP**

Title :
**Planning Drawings
Proposed Floor Plans & Elevations**

Bluelime
(01322 521026)
office@bluelimeprojects.com
www.bluelimearchitecture.co.uk

Proposed garage conversion with integrated front porch, fenestration changes with raised patio and steps down to garden.

Drawn by : M.J.G	Scale : 1 : 100	@ A1 Date : 14/04/2026
Drawing number : BL/DRG/4078.2/ 05	Rev : 	

[INDICATIVE PLANNING APPLICATION DRAWINGS ONLY - NOT FOR CONSTRUCTION]