



DO NOT SCALE - FOR PLANNING PURPOSES ONLY.
ARCHITECTS TO BE INFORMED OF ALL DISCREPANCIES IN
DIMENSIONS.
CONTRACTOR TO CHECK ALL DIMENSIONS ON SITE.
ANY UNAUTHORISED COPYING WILL CONSTITUTE
INFRINGEMENT OF COPYRIGHT.
ALL RIGHTS RESERVED.
COPYRIGHT© PROARC LTD.



Rev	Details	Date

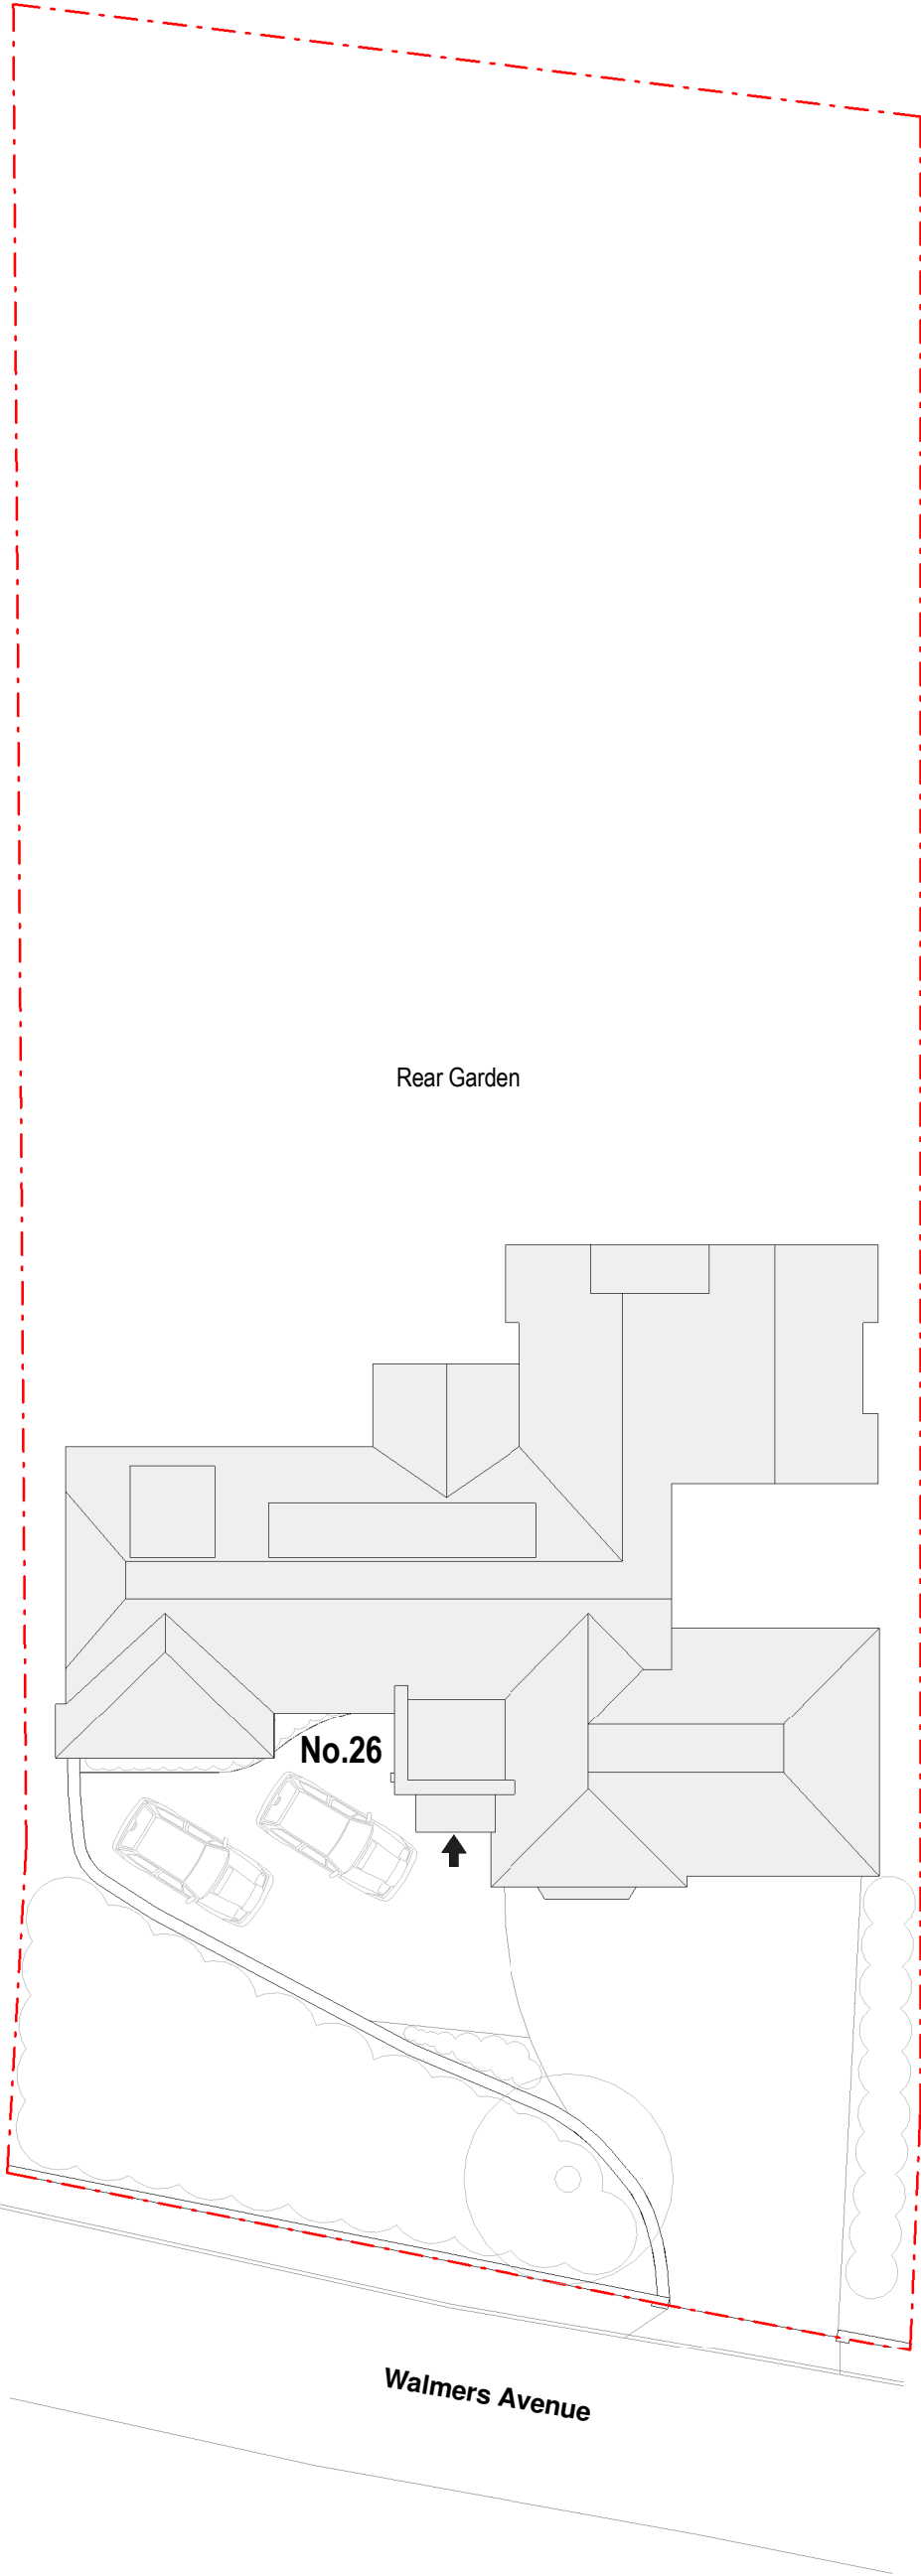

1 Proposed Site Plan
1 : 200

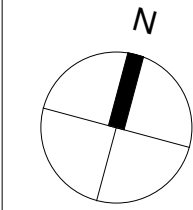

1:200 Scale Bar

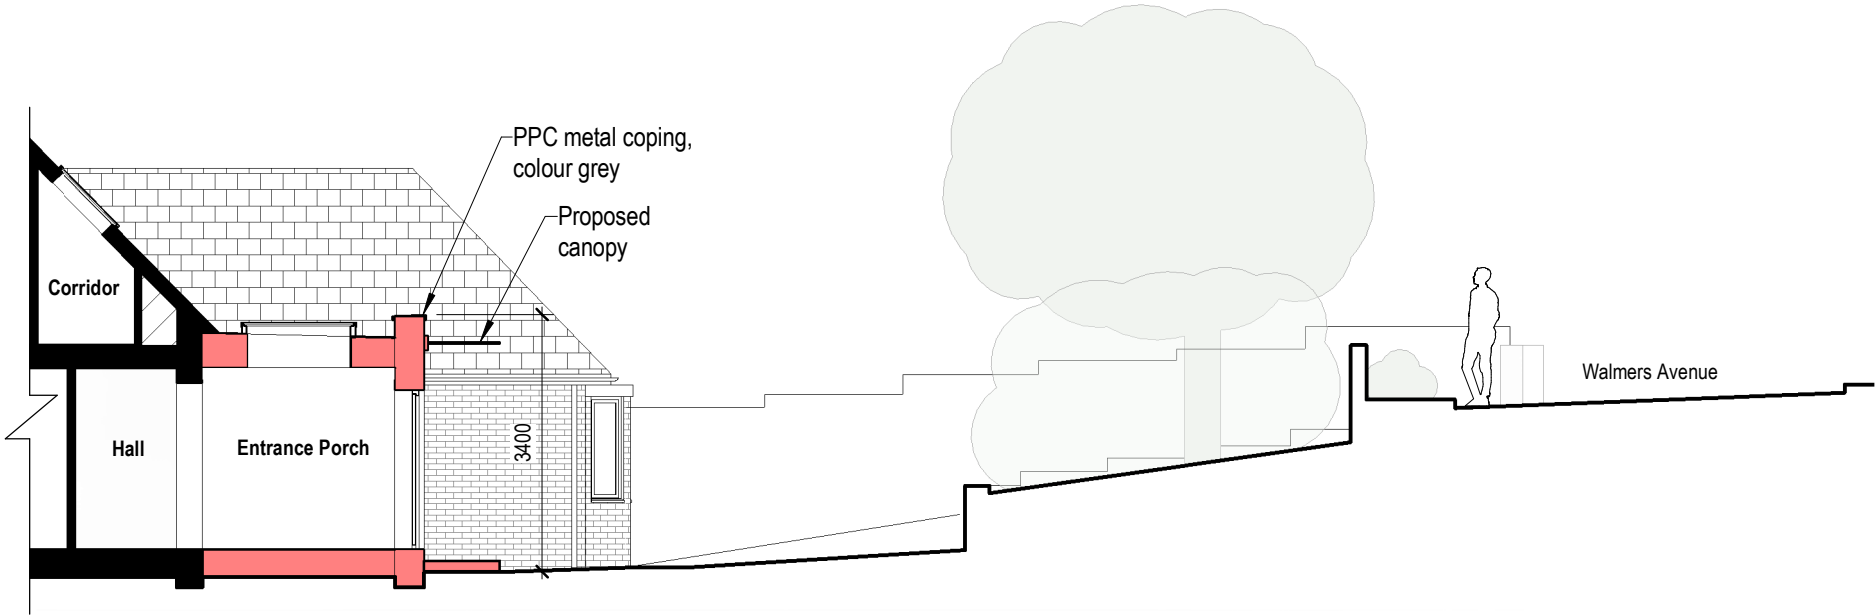 

2 Proposed Section A-A
1 : 100

1:100 Scale Bar



----- Assumed Boundary Line

PLANNING APPLICATION

RIBA 
Chartered Practice

PROARC
Architecture & Properties
Est.2016 Rochester, Kent.
www.proarc.one
maciej@proarc.one
M: 07511251343 T: 01634 353 323

Project Title
New Porch.

Drawing Title
**Proposed Site Plan and
Section A-A**

Address
26 Walmers Avenue, Higham, ME3 7EH

Drawn PB	Checked MW	Scale as indicated@A2	Date 02/04/2026
-------------	---------------	--------------------------	--------------------

Dwg No 2608_ PL05	Rev No
-----------------------------	--------