




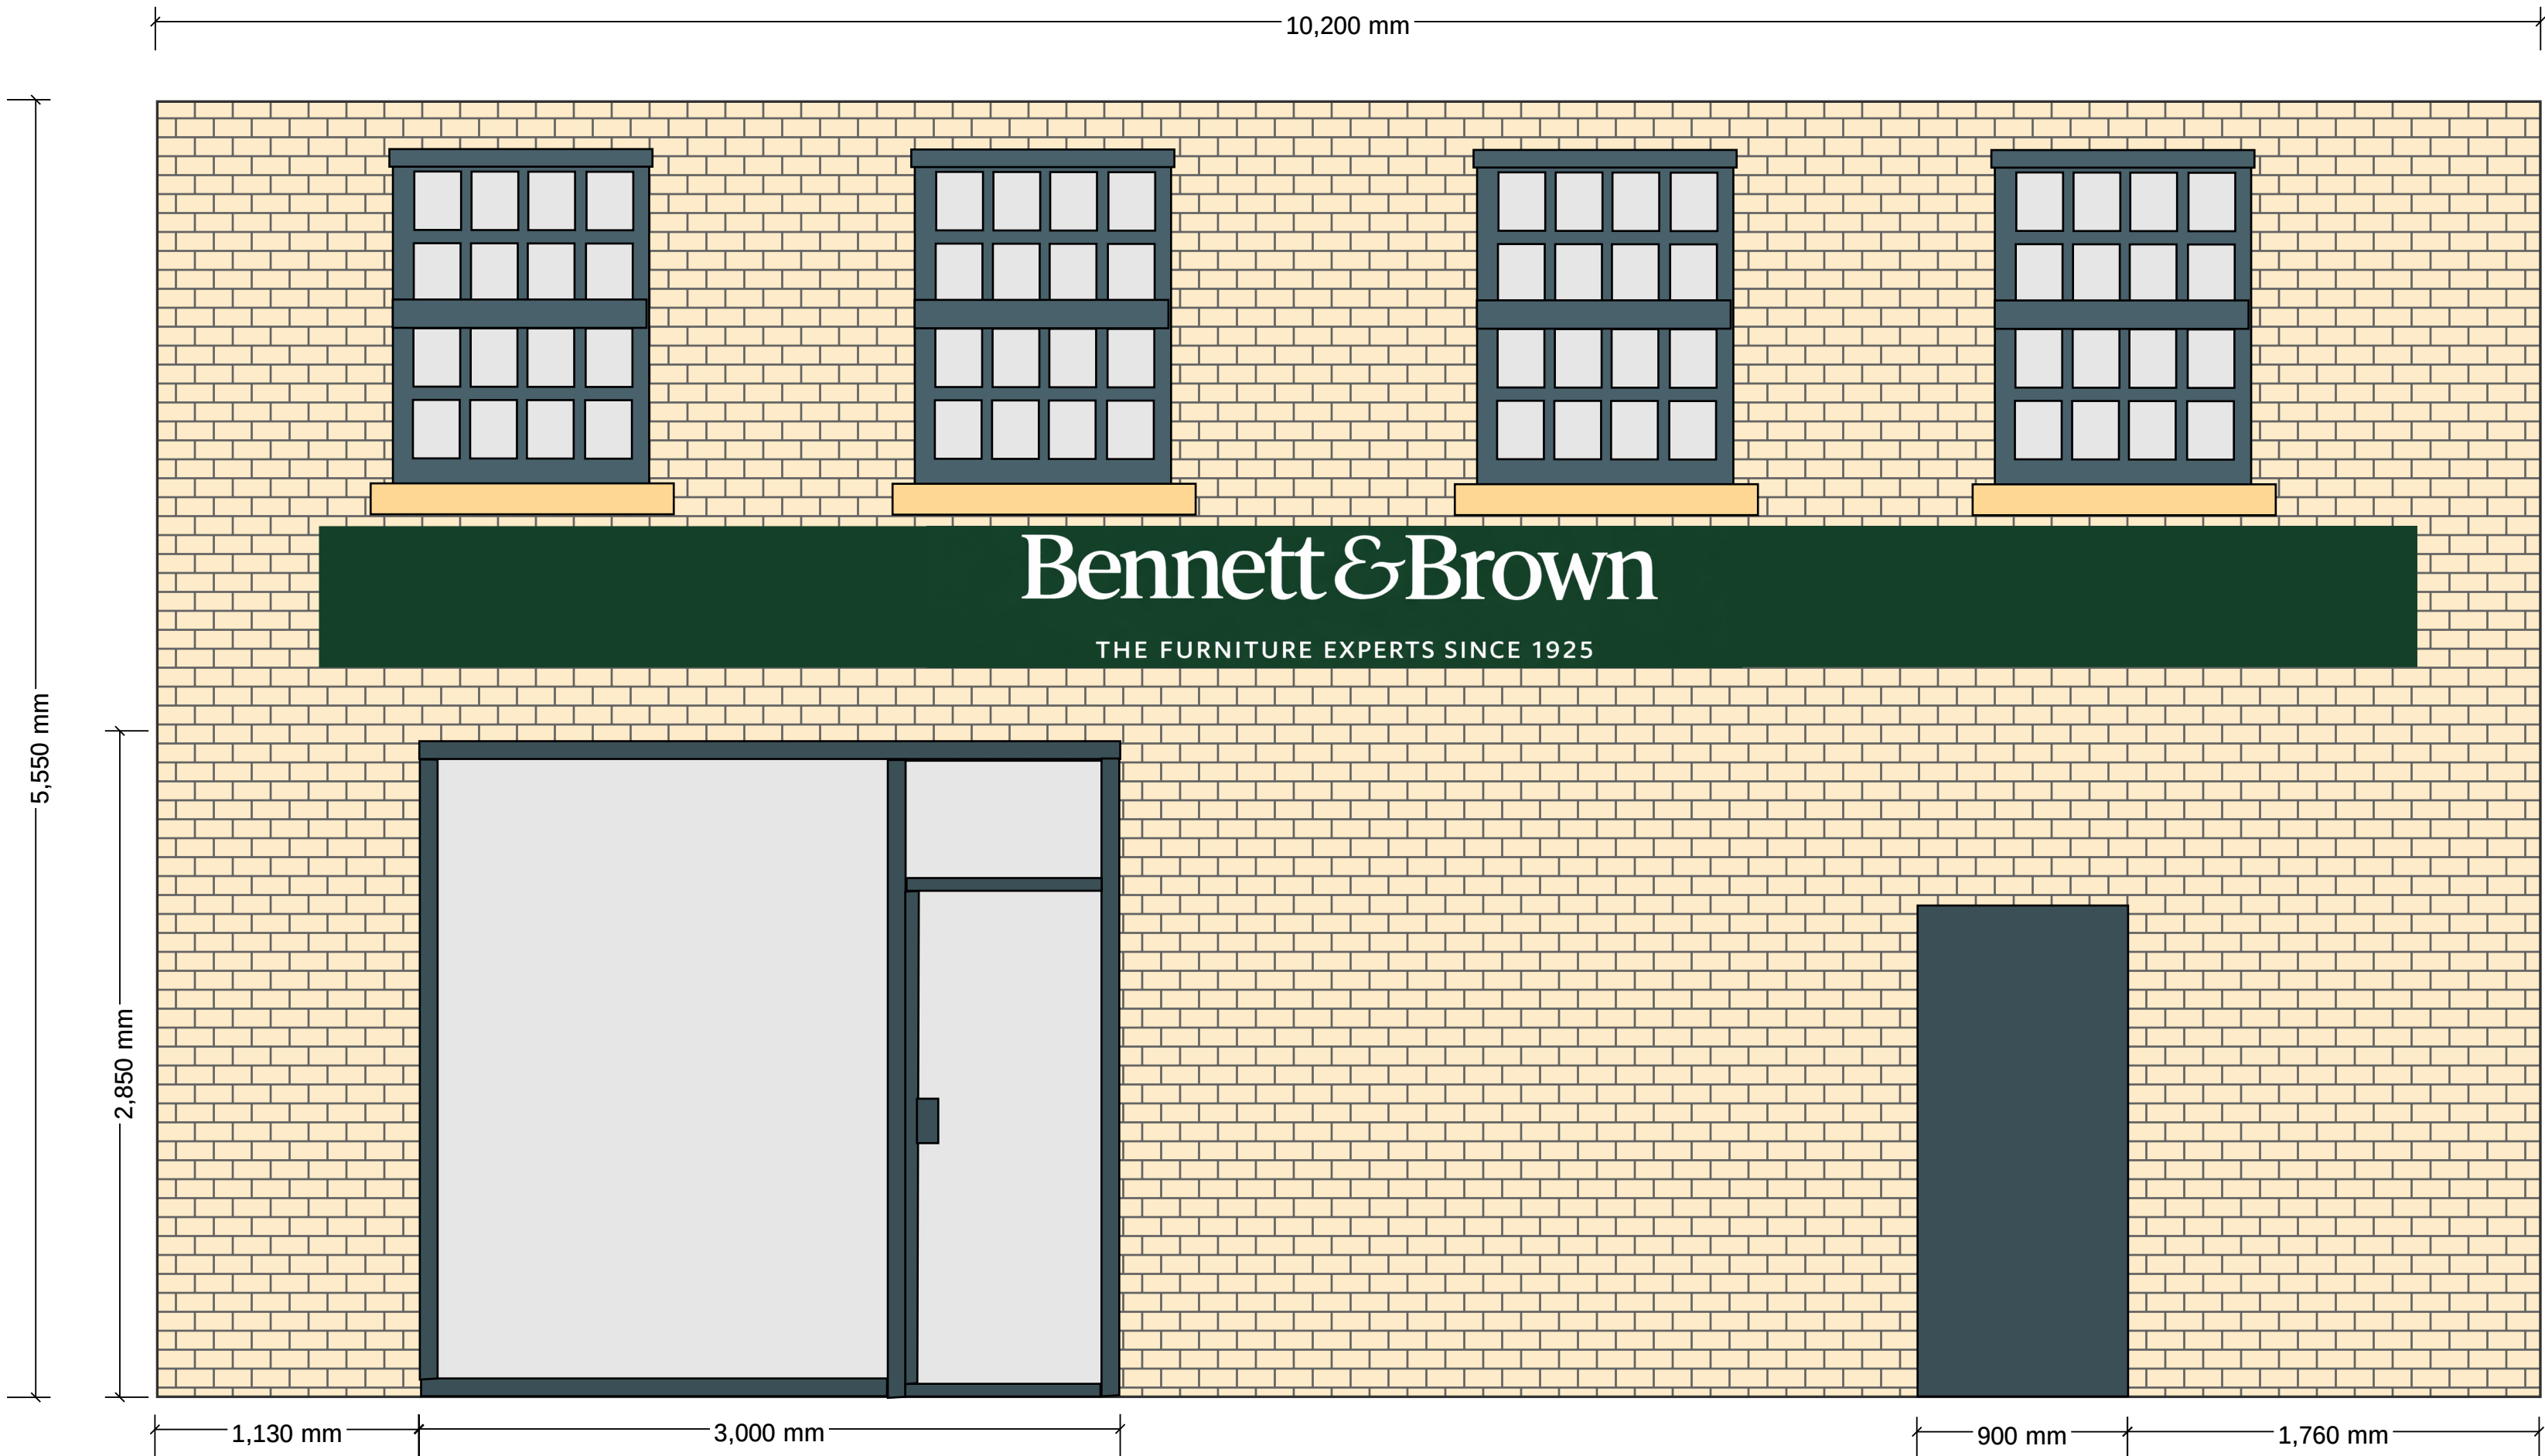

EXISTING REAR ELEVATION  
@ 1:25

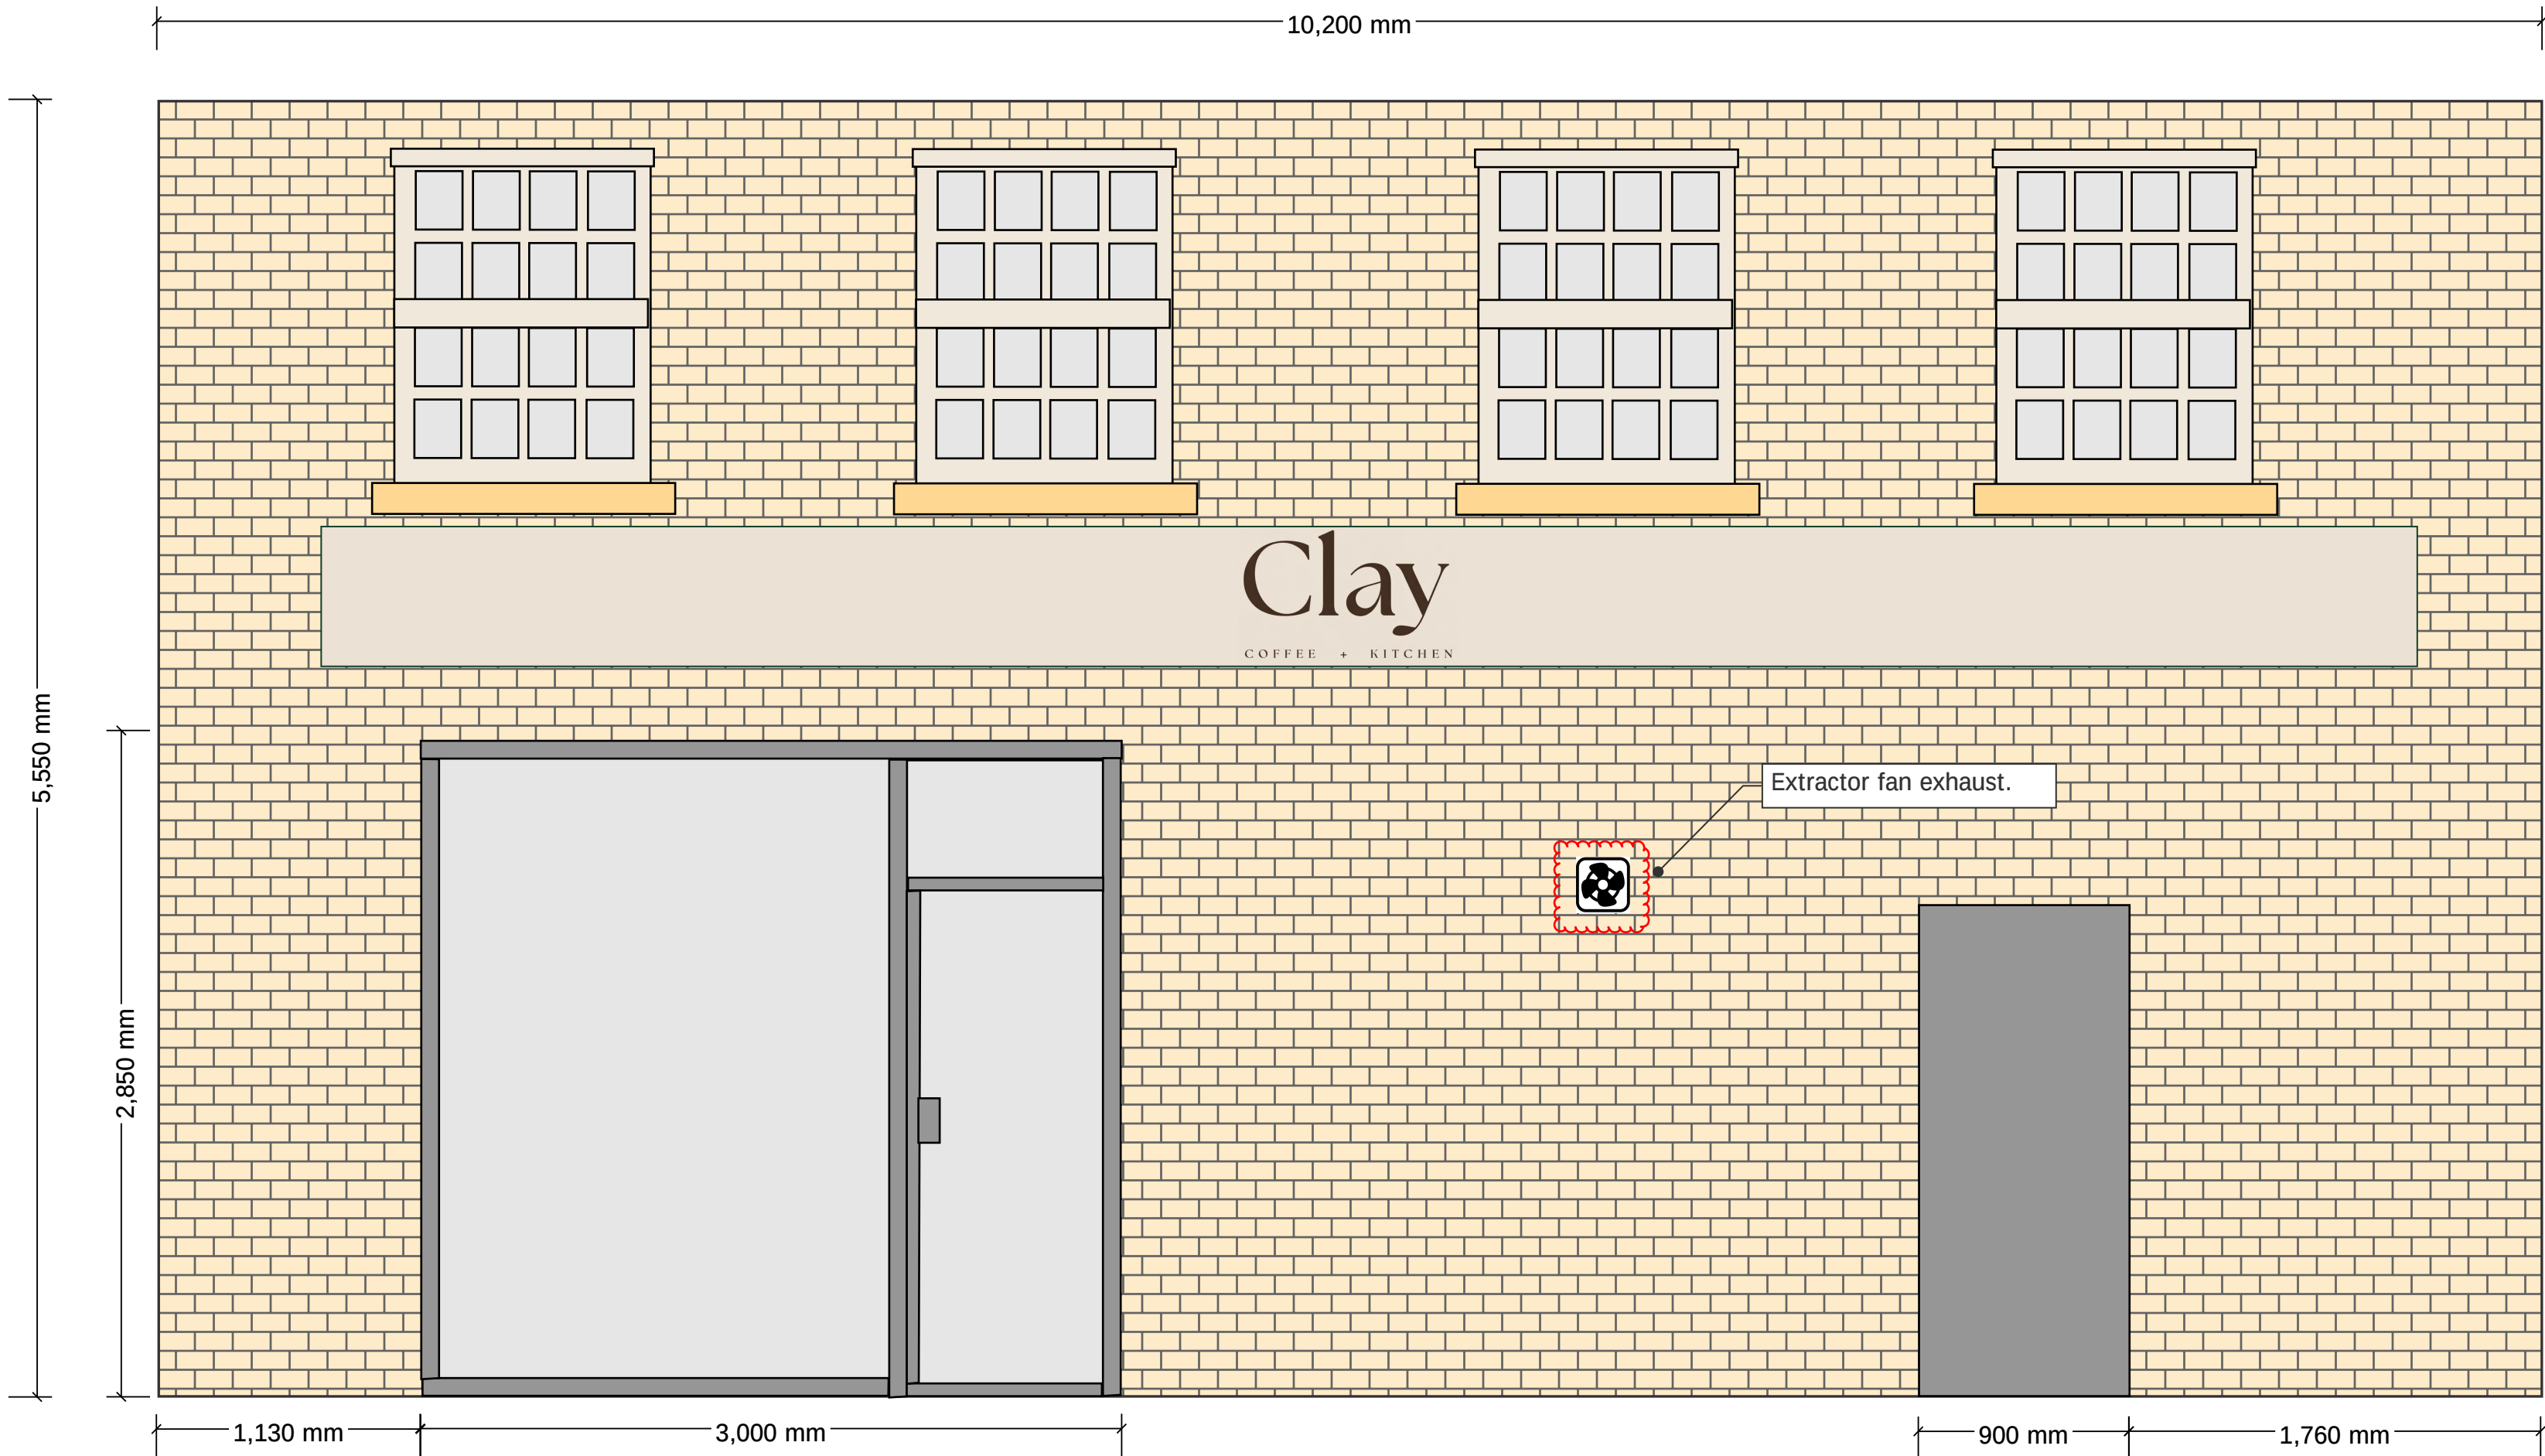

PROPOSED REAR ELEVATION  
@ 1:25

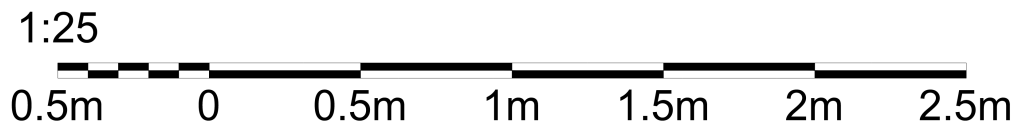

Notes:  
The contractor must verify all dimensions on site before commencing any work on shop drawings, do not scale from this drawing


**LOD Engineering Ltd**  
**71-75 Shelton Street, Covent Garden,**  
**London,**  
**WC2H 9JQ**

**NOTES:**

1. ALL DRAWINGS AND SKETCHES ARE TO BE READ IN CONJUNCTION WITH ALL RELEVANT ARCHITECTS, ENGINEERS AND SUBCONTRACTOR DRAWINGS, DETAILS AND SPECIFICATIONS.
2. THE CONTRACTOR IS TO CHECK AND CONFIRM ALL DIMENSIONS. DO NOT SCALE FROM THESE DRAWINGS. **ALL HOT ROLLED STEELWORK IS TO BE SUBJECT TO ON SITE MEASURE SURVEY AND ALL DIMENSIONS ARE TO BE CONFIRMED BY CONTRACTOR PRIOR TO ORDERING FROM FABRICATOR OR STEEL YARD. ALL STEELWORK S355.**
3. ANY DISCREPANCIES FOUND ARE TO BE REPORTED TO AND RESOLVED BY ARCHITECTS AND LOD ENGINEERING BEFORE THE RECOMMENDMENT OF ANY WORK RELATIVE TO THE DISCREPANCY.
4. CONTRACTOR IS TO PROVIDE ALL NECESSARY TEMPORARY PROPPING/SHORING TO FACILITATE THE WORKS. ALL BRACING TO BE ADEQUATELY FOUNDED AND BRACED TO ENSURE STABILITY/INTEGRITY OF THE EXISTING STRUCTURE IS MAINTAINED.
5. ALL SETTING OUT AND DIMENSIONS ARE ALL BASED ON ARCHITECT DRAWINGS, INFORMATION AND DETAILS. IF NOT APPLICABLE, ALL DIMENSIONS ARE TO BE SUBJECT TO CONTRACTOR SURVEY AND CONFIRMATION.

|    |                                     |          |
|----|-------------------------------------|----------|
| P3 | LOGO UPDATED AND SCALE BAR INCLUDED | 19-04-26 |
| P2 | EXTRACT FAN EXHAUST INSERTED        | 25-02-26 |
| P1 | ISSUED FOR PLANNING                 | 21-02-26 |

| Revision       | Amendment    | Date          |
|----------------|--------------|---------------|
| LOD            | LOD          | LOD           |
| Drawn by       | Reviewed by  | Approved by   |
| 0198           | FEB 26       | AS SHOWN @ A1 |
| Project Number | Date created | Scale         |

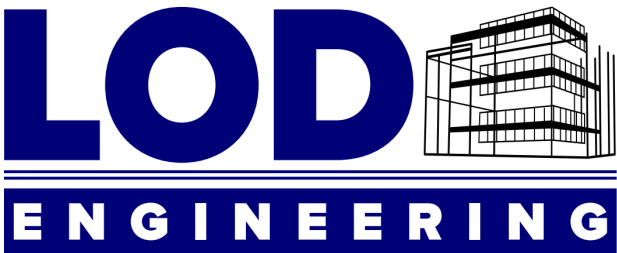

Client  
LAUREN TURNER

Project  
CLAY COFFEE, 21-22 WINDMILL STREET, GRAVESEND,  
KENT, DA12 1AS

Drawing Title  
EXISTING AND PROPOSED REAR ELEVATIONS

**PLANNING**

| Drawing / Document Reference         |            |      |       |      |            |        | Status      |          |
|--------------------------------------|------------|------|-------|------|------------|--------|-------------|----------|
| 0198 - LOD - XX - XX - DR - S - 0003 |            |      |       |      |            |        | S2 - P3     |          |
| Project Iden                         | Originator | Zone | Level | Type | Discipline | Number | Suitability | Revision |