


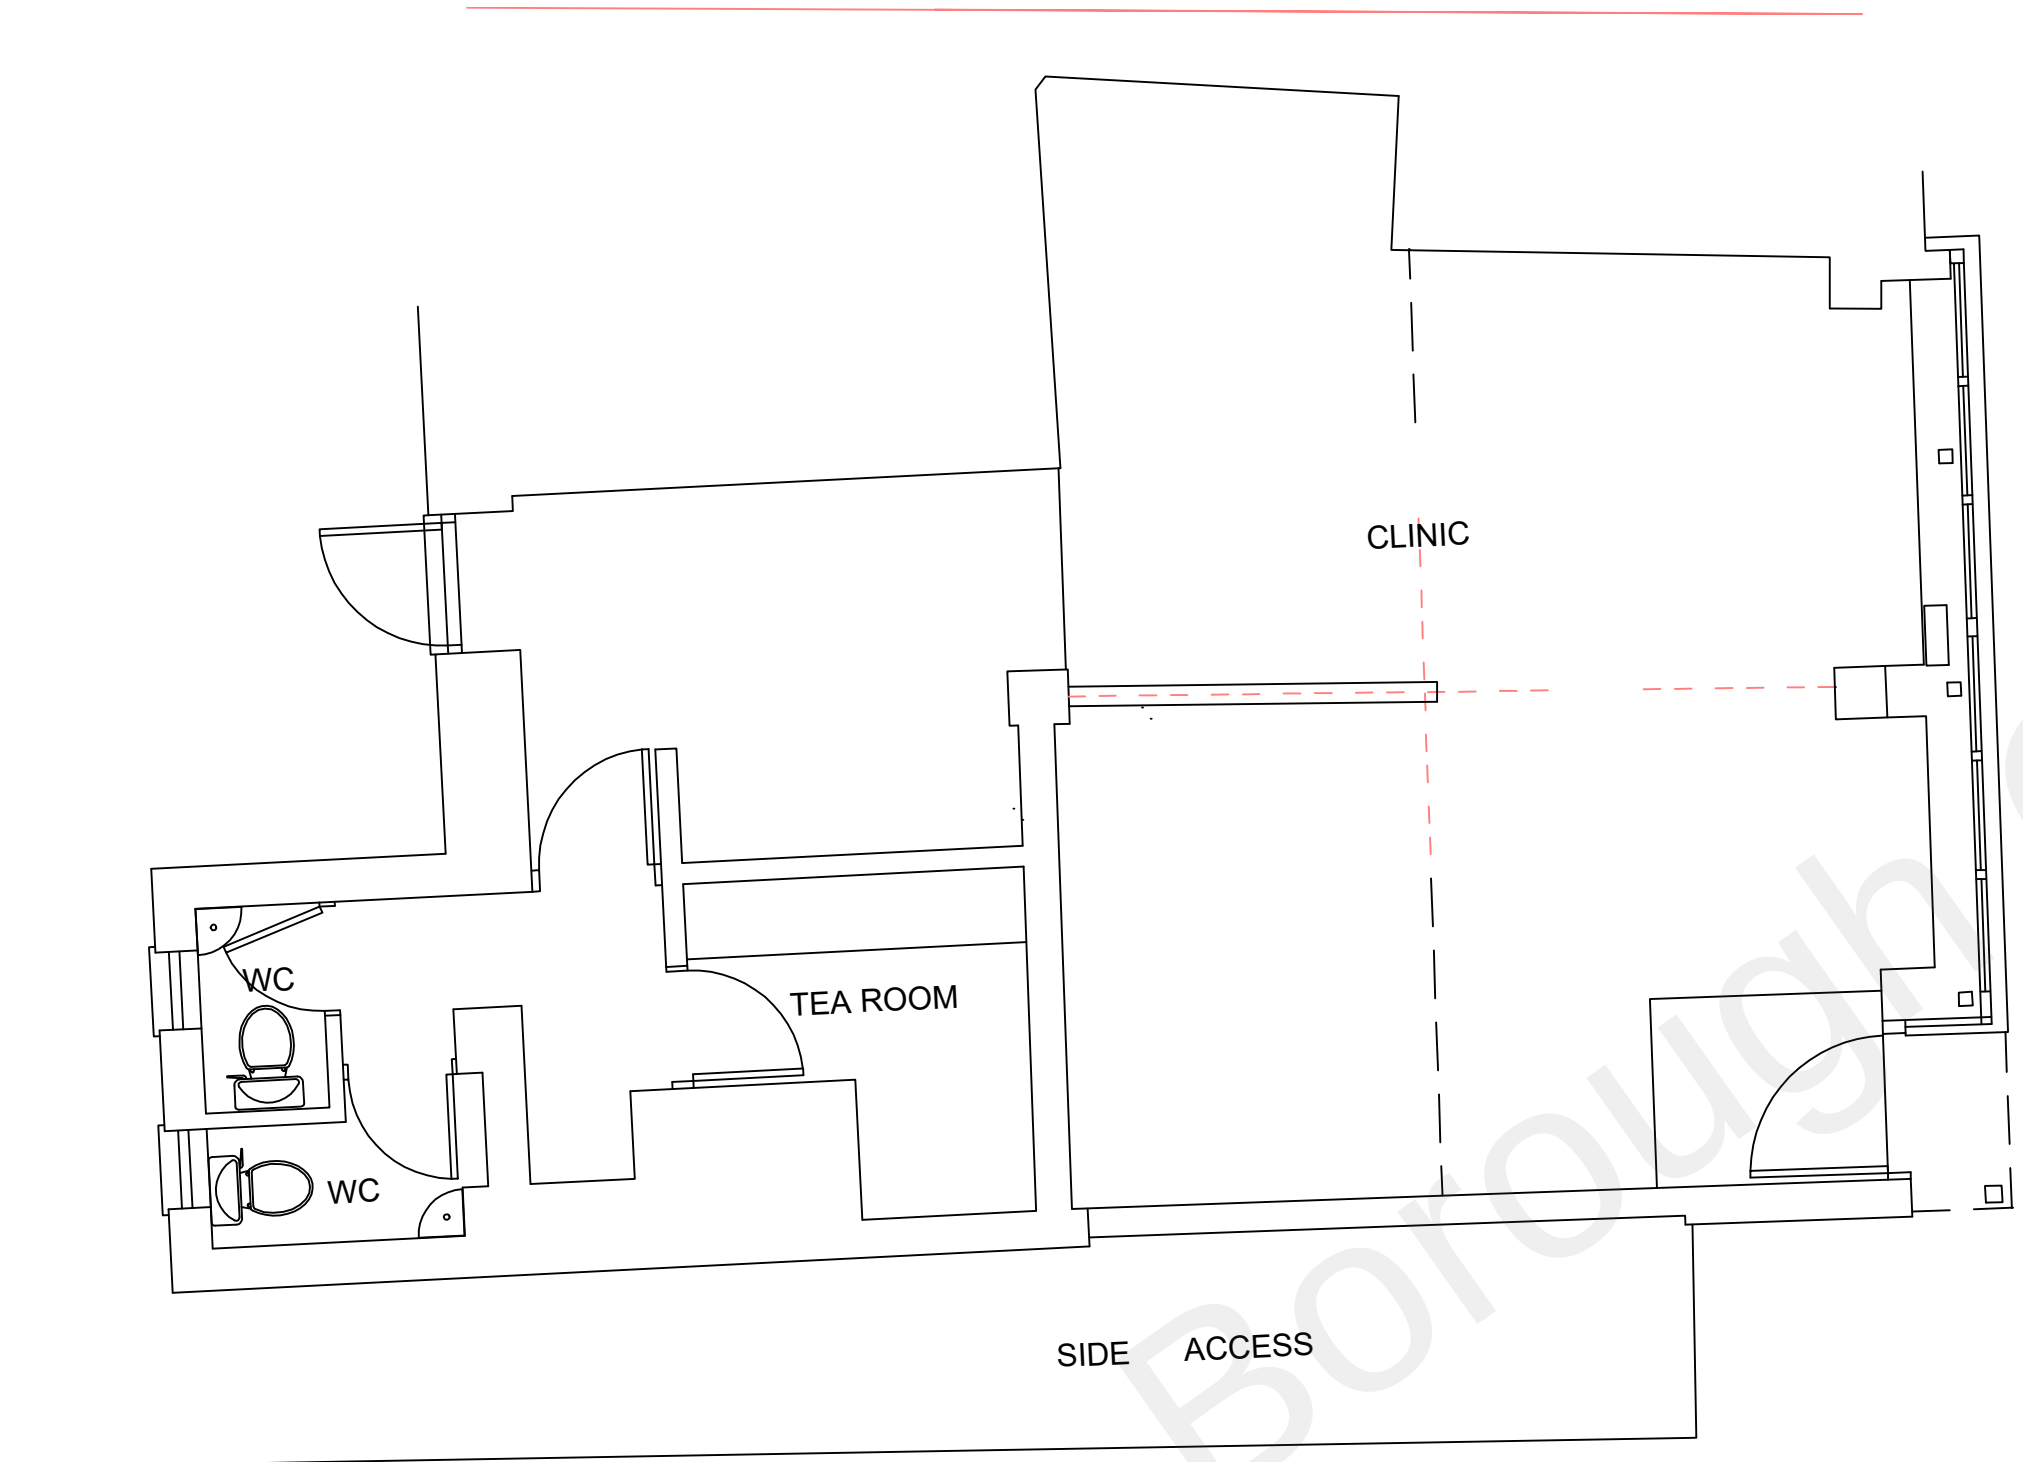

GROUND FLOOR PLAN



FRONT ELEVATION



REAR ELEVATION

|   |                                               |          |
|---|-----------------------------------------------|----------|
|   |                                               |          |
|   |                                               |          |
| Date   | No                                            | Revision |
| <b>Penfold Project Services</b><br><br>Epmarket, Wrotham Road, Meopham, Kent, DA13 0JH<br>Telephone: 01474 816690<br>e-mail: apenfold448@btinternet.com |                                               |          |
| Job Title:   | 24 THE HILL<br>NORTHFLEET<br>KENT<br>DA11 9EU |          |
| Dwg Title:   | PLANS & ELEVATIONS<br>AS EXISTING             |          |
| Scale:   | 1:50 @ A2                                     |          |
| Dwg No.:   | 01                                            |          |
| Date:   | October 2021                                  |          |