




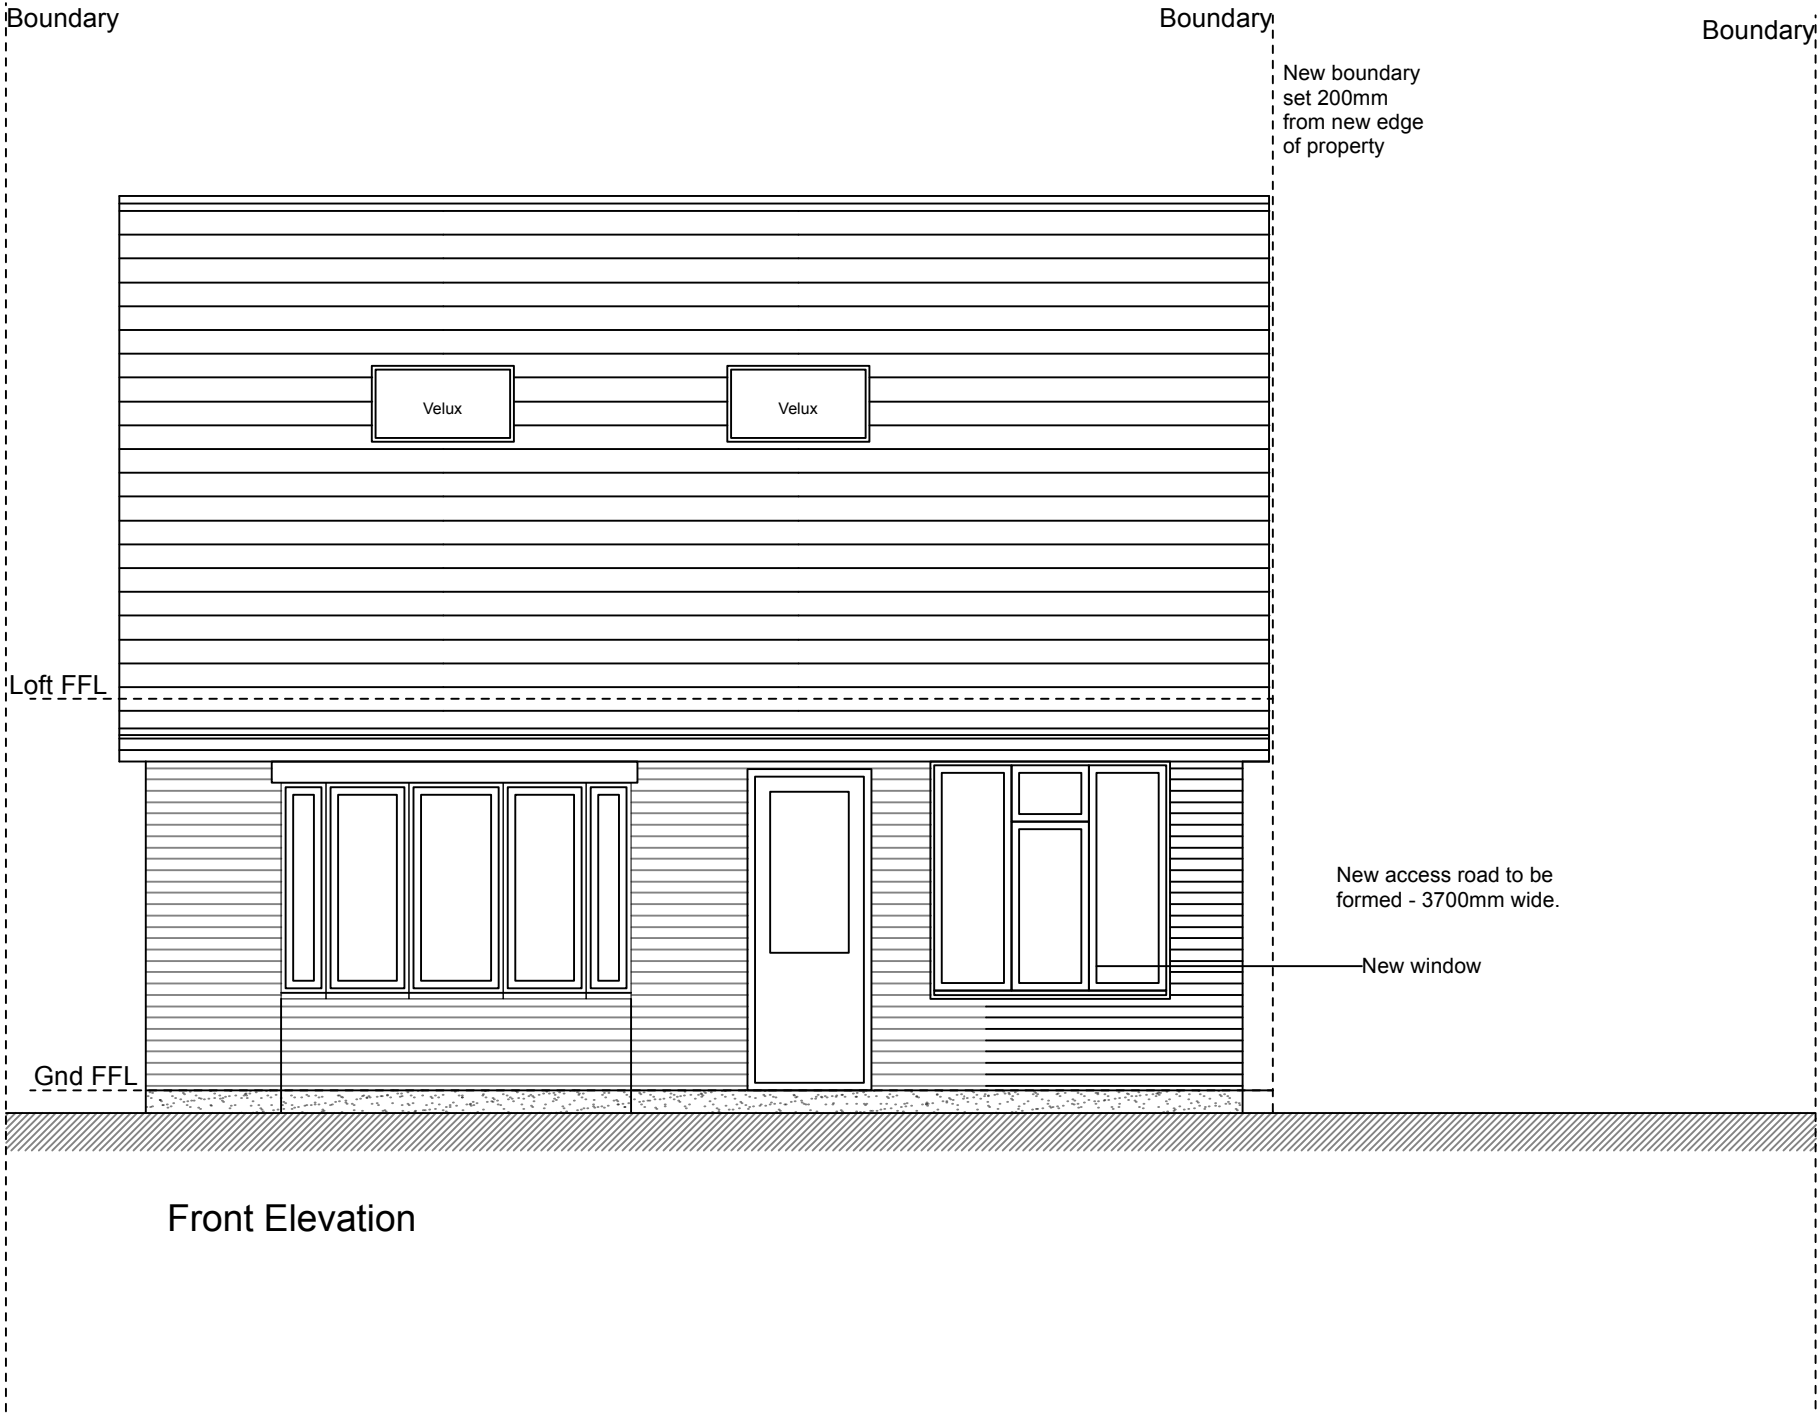


Front Elevation

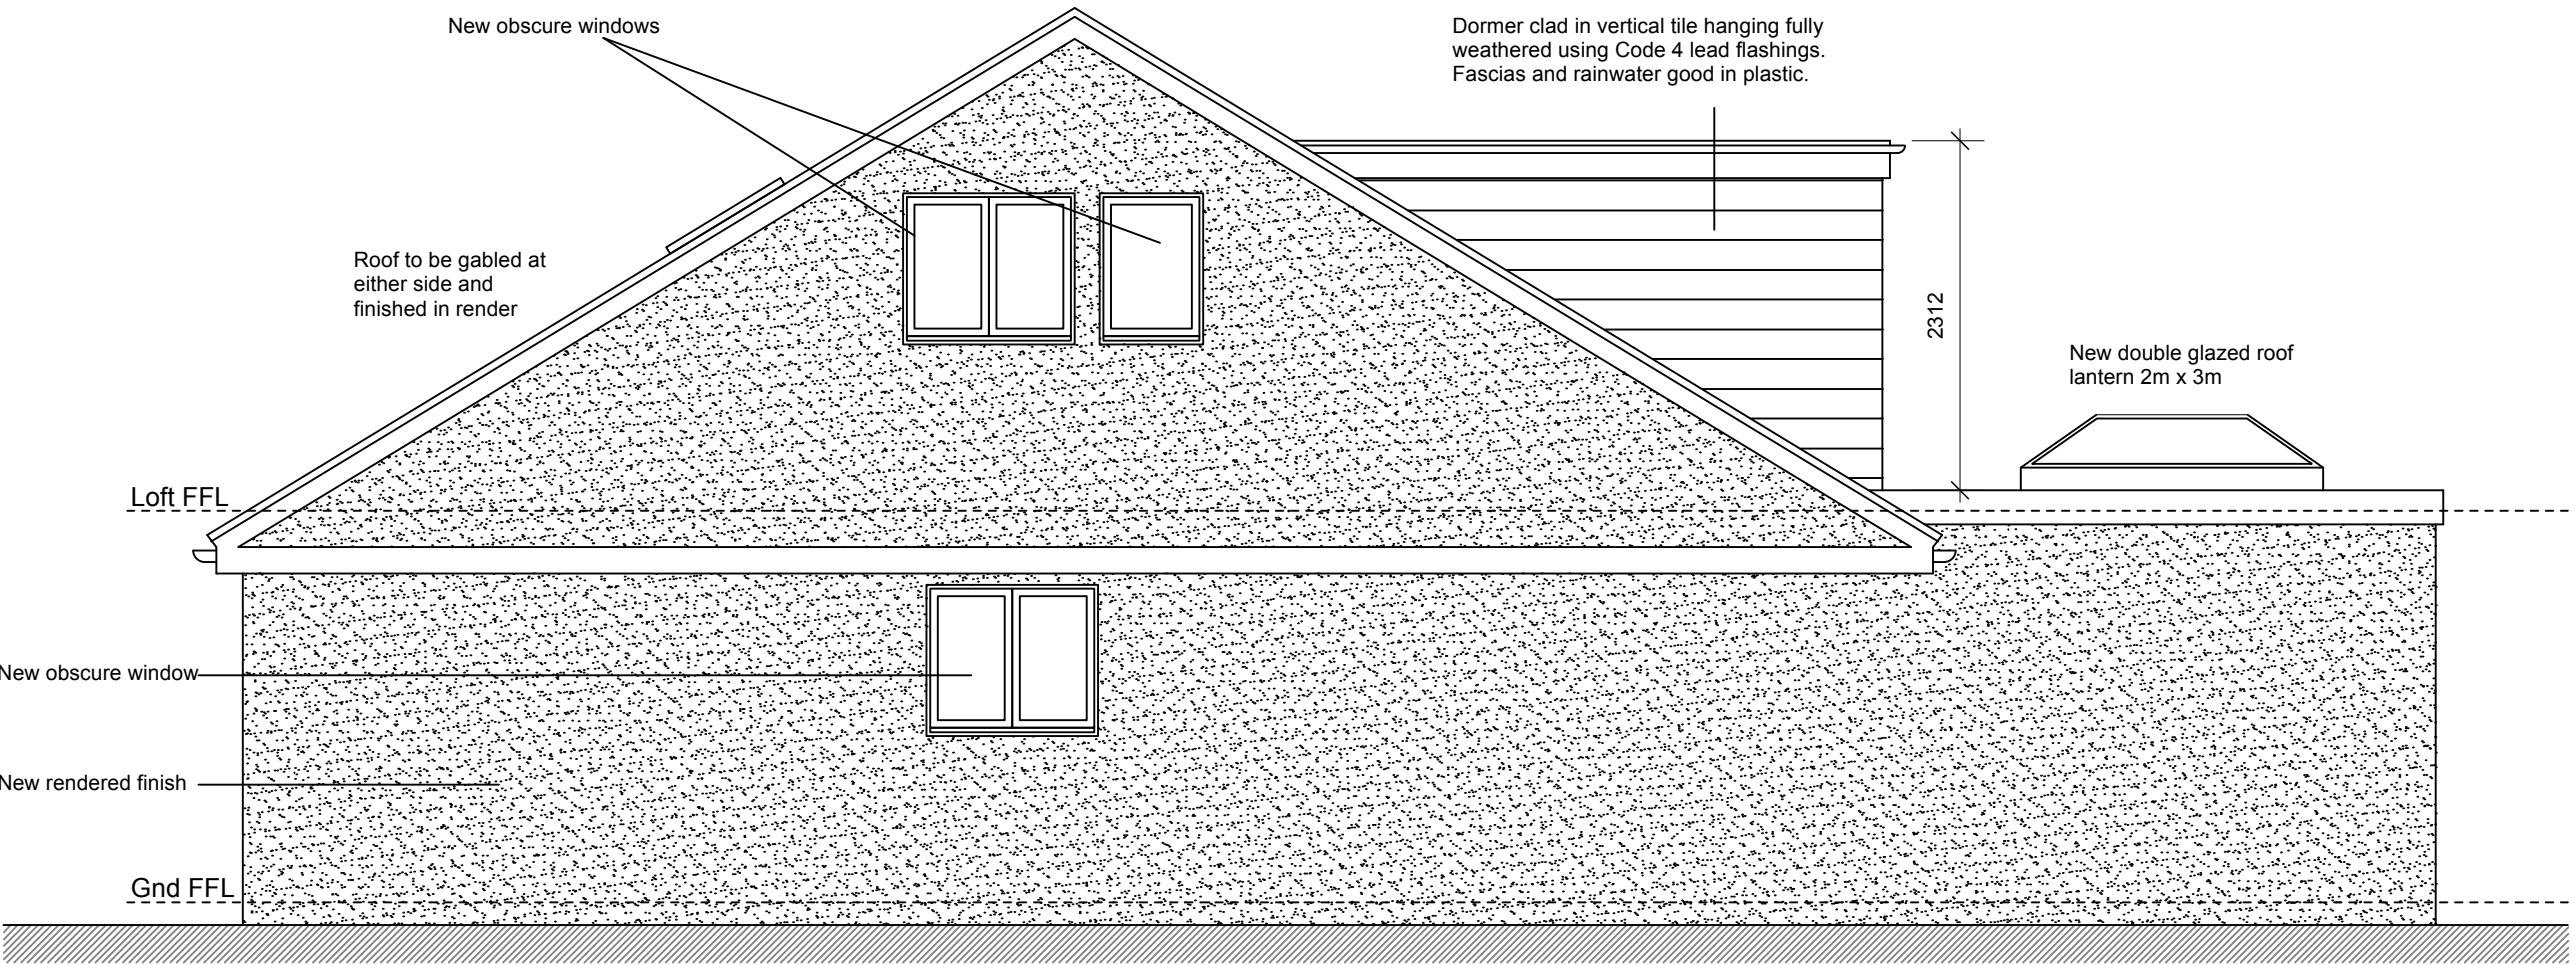


Side Elevation

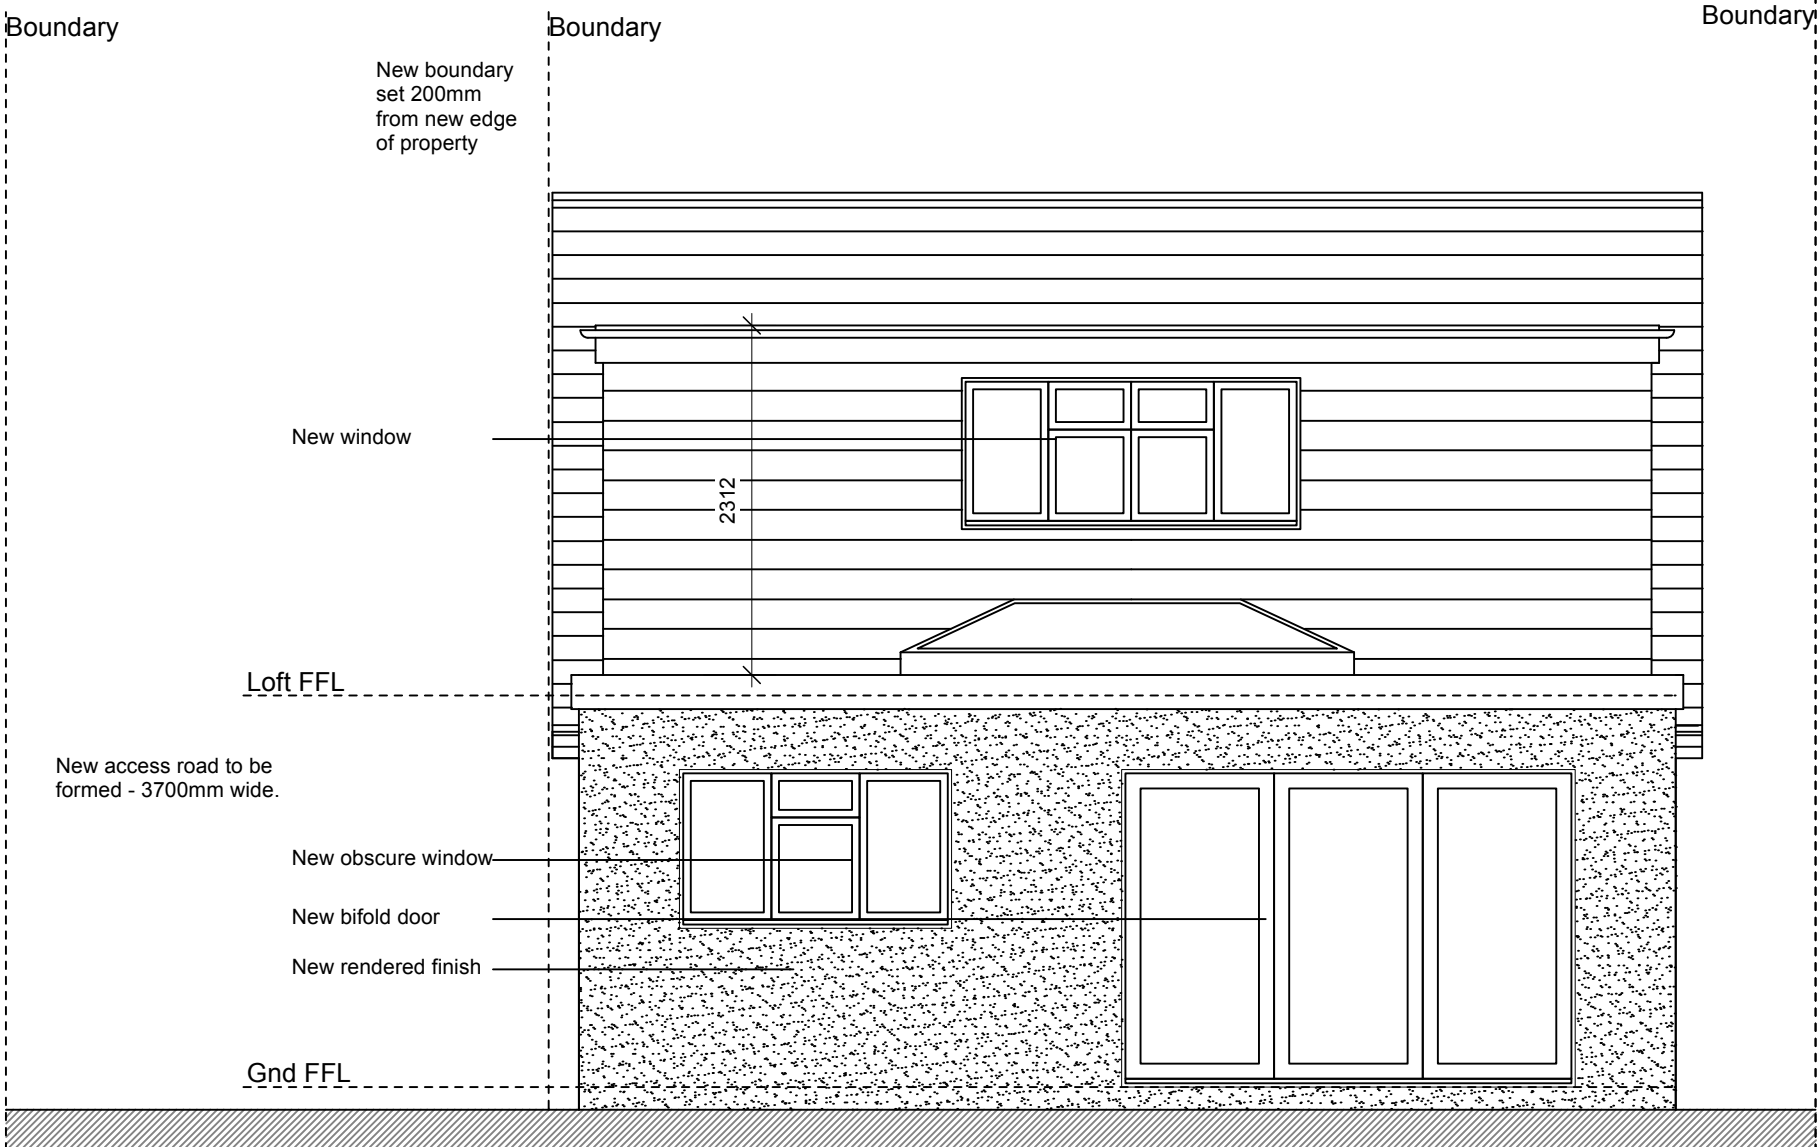

Rear Elevation

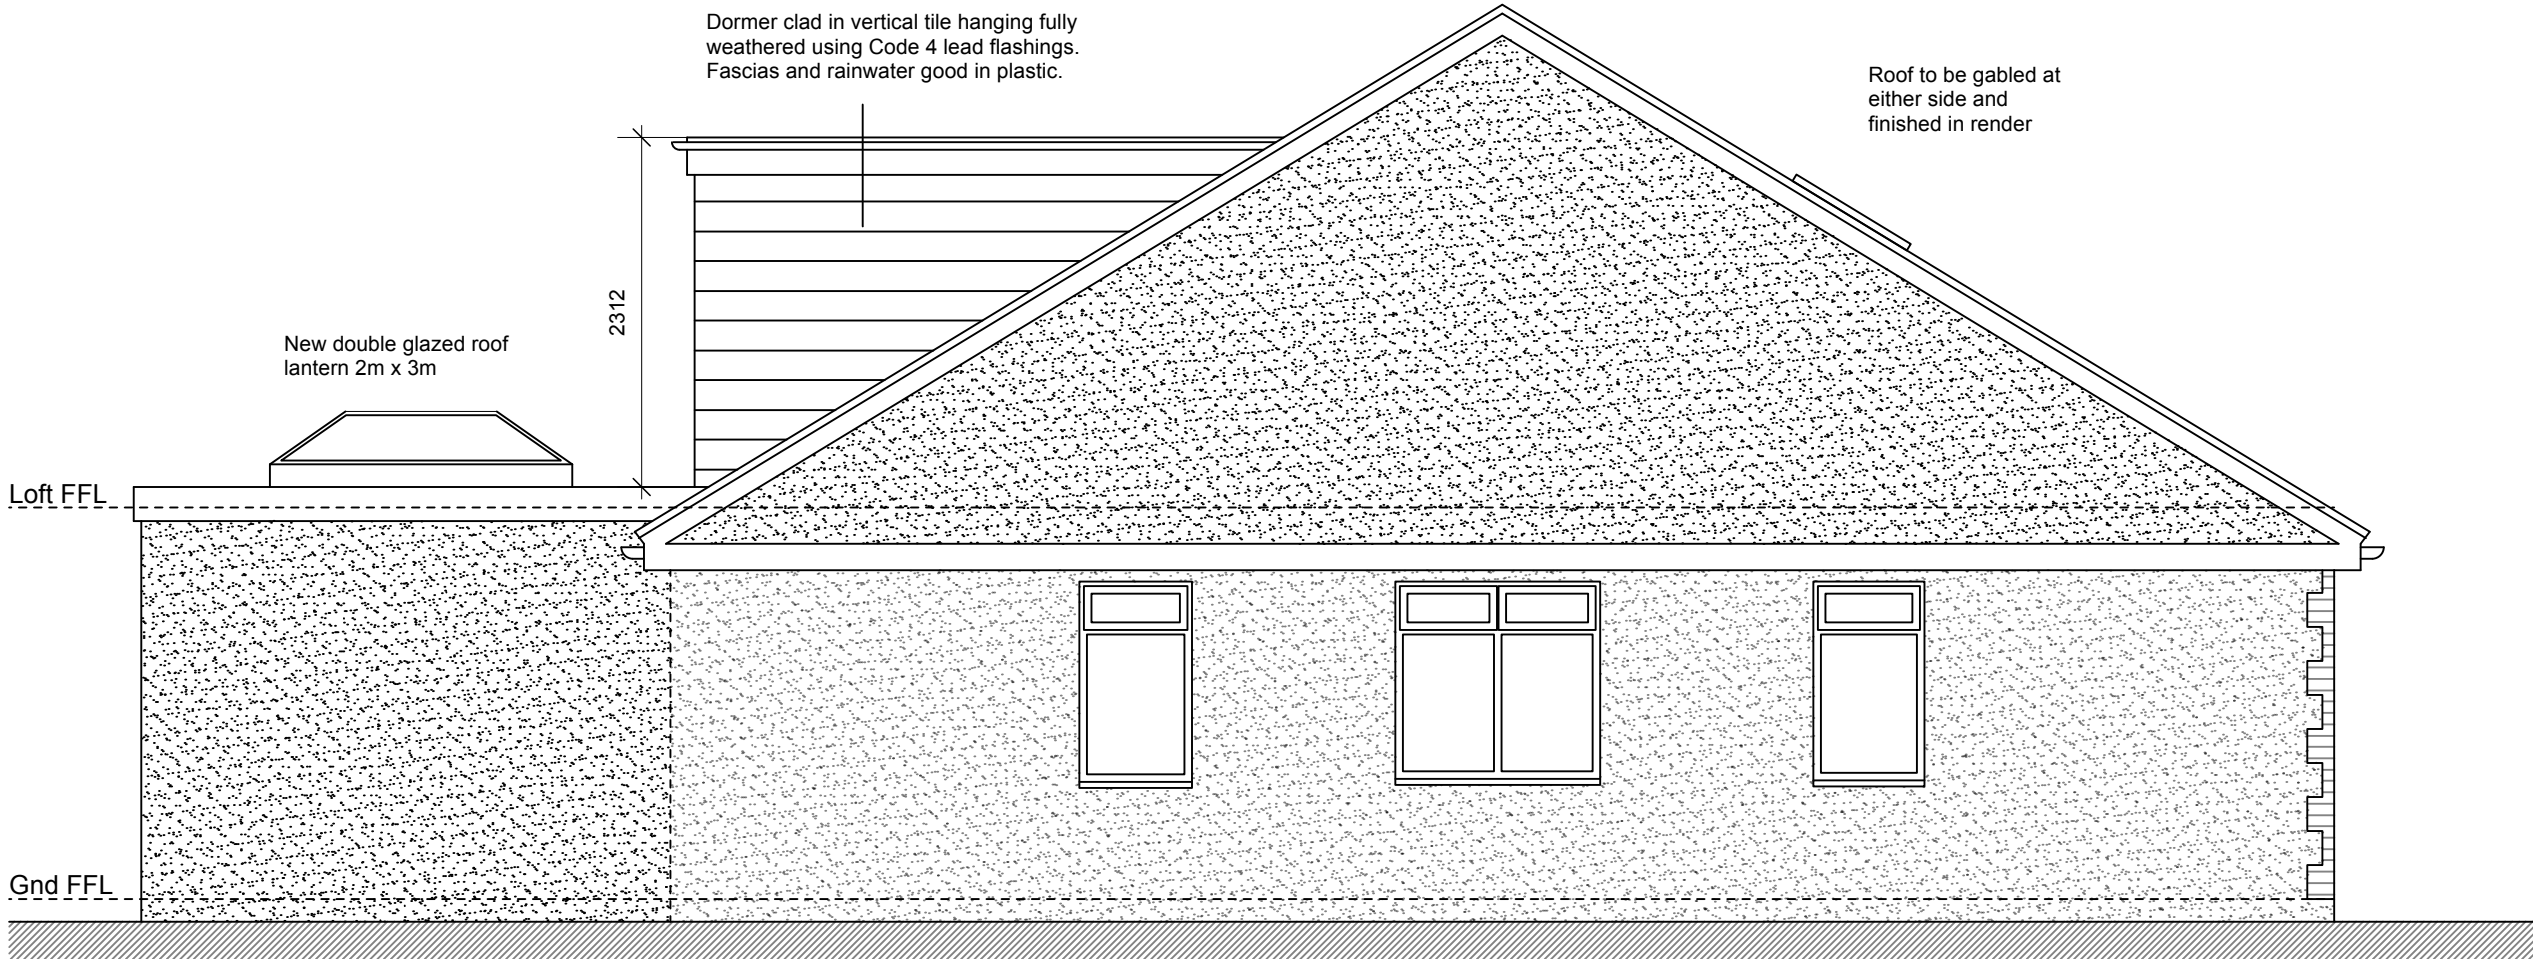

Side Elevation

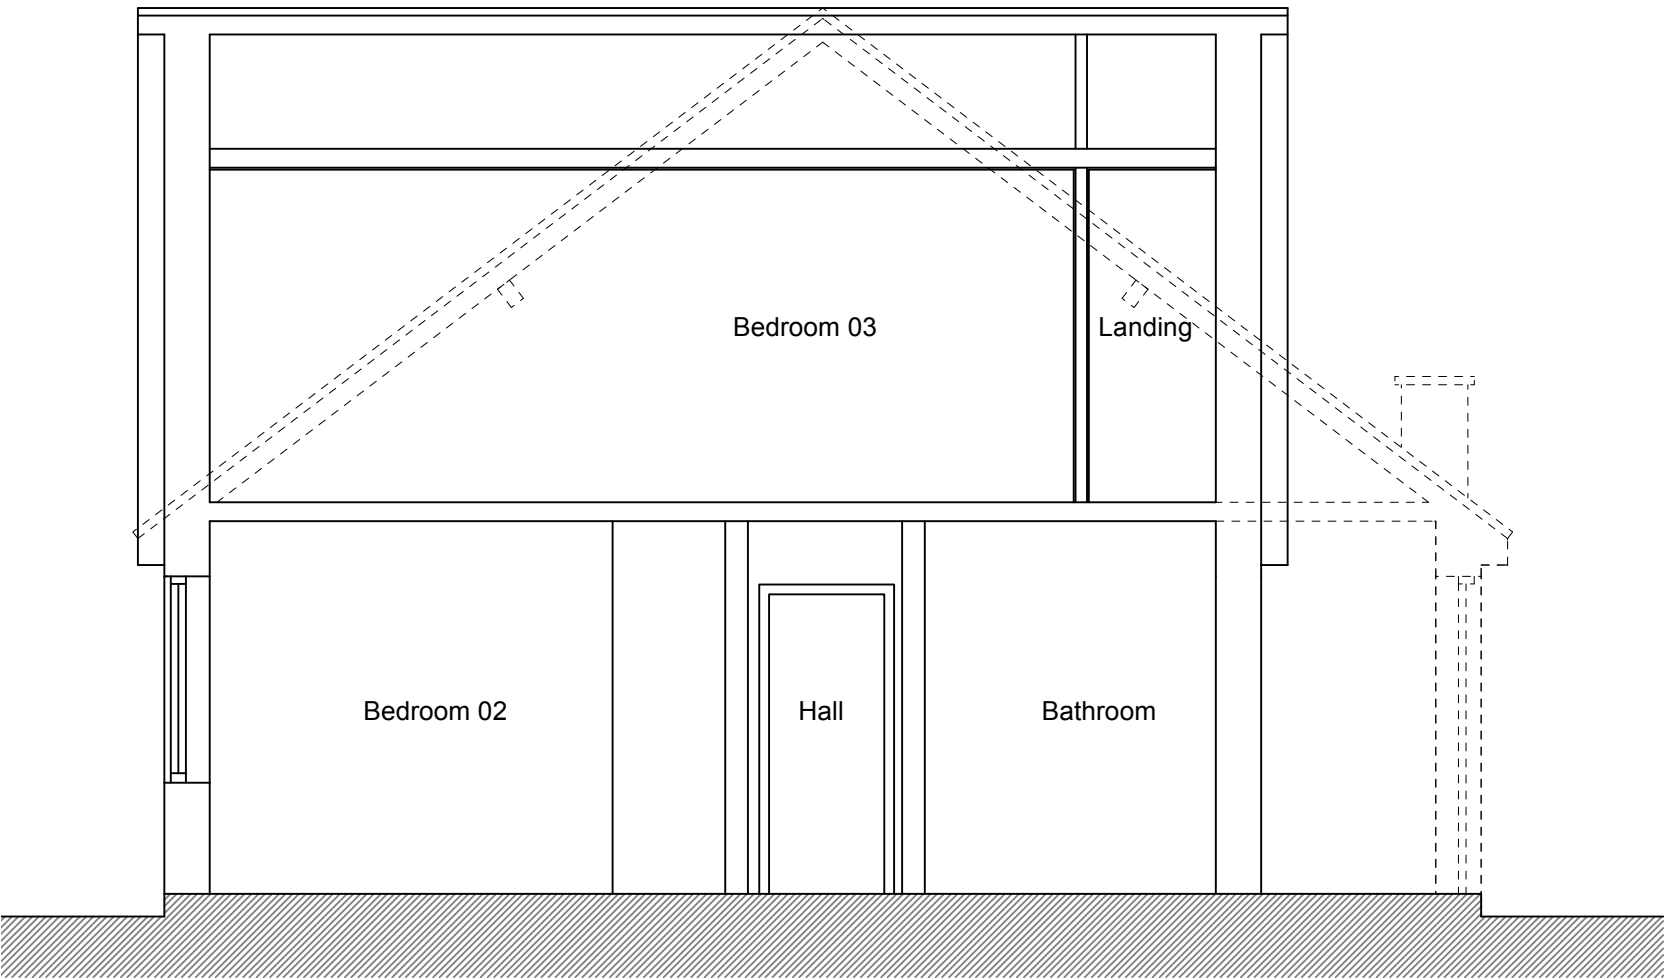

Section A-A



REV	DESCRIPTION	DATE	INIT	CHKD
STATUS	FOR INFORMATION			

Client
Westmount New Homes Ltd

Project
123 Chalk Road, Gravesend,
Kent, DA12 4UT

Title
Proposed Bungalow Elevations & Section

Scale
1:100 @ A3
1:50 @ A1

Date
18.03.2025

Drawn
N/A

Checked
N/A

Project No:
2025-096

Drawing No.
108

Revision