
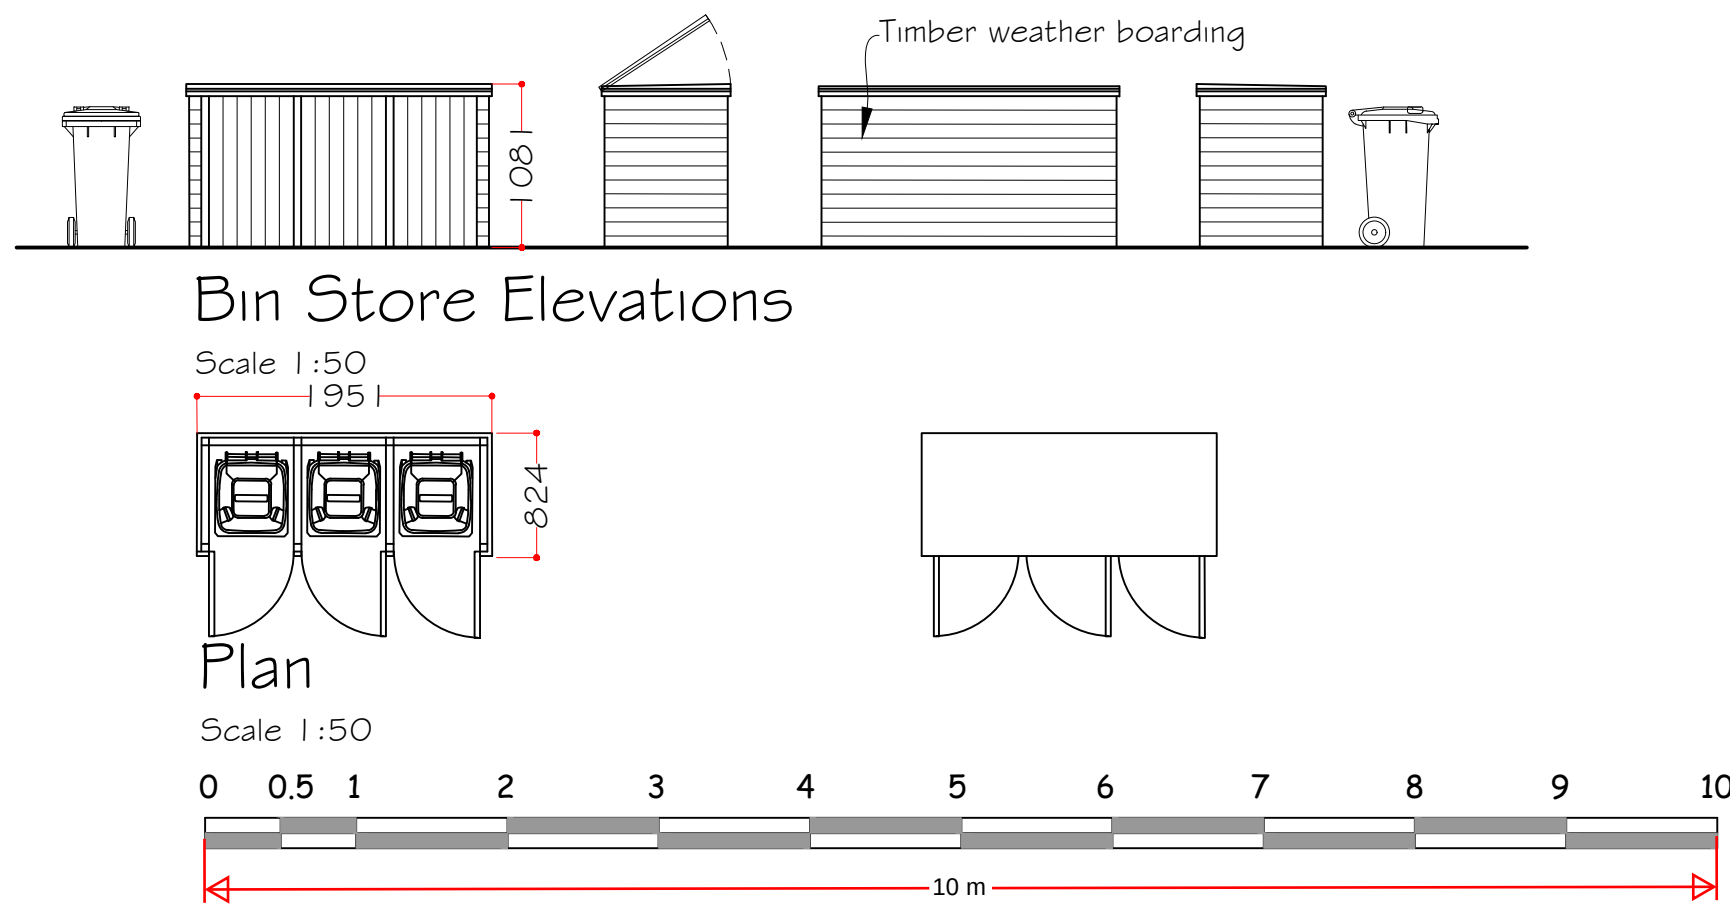
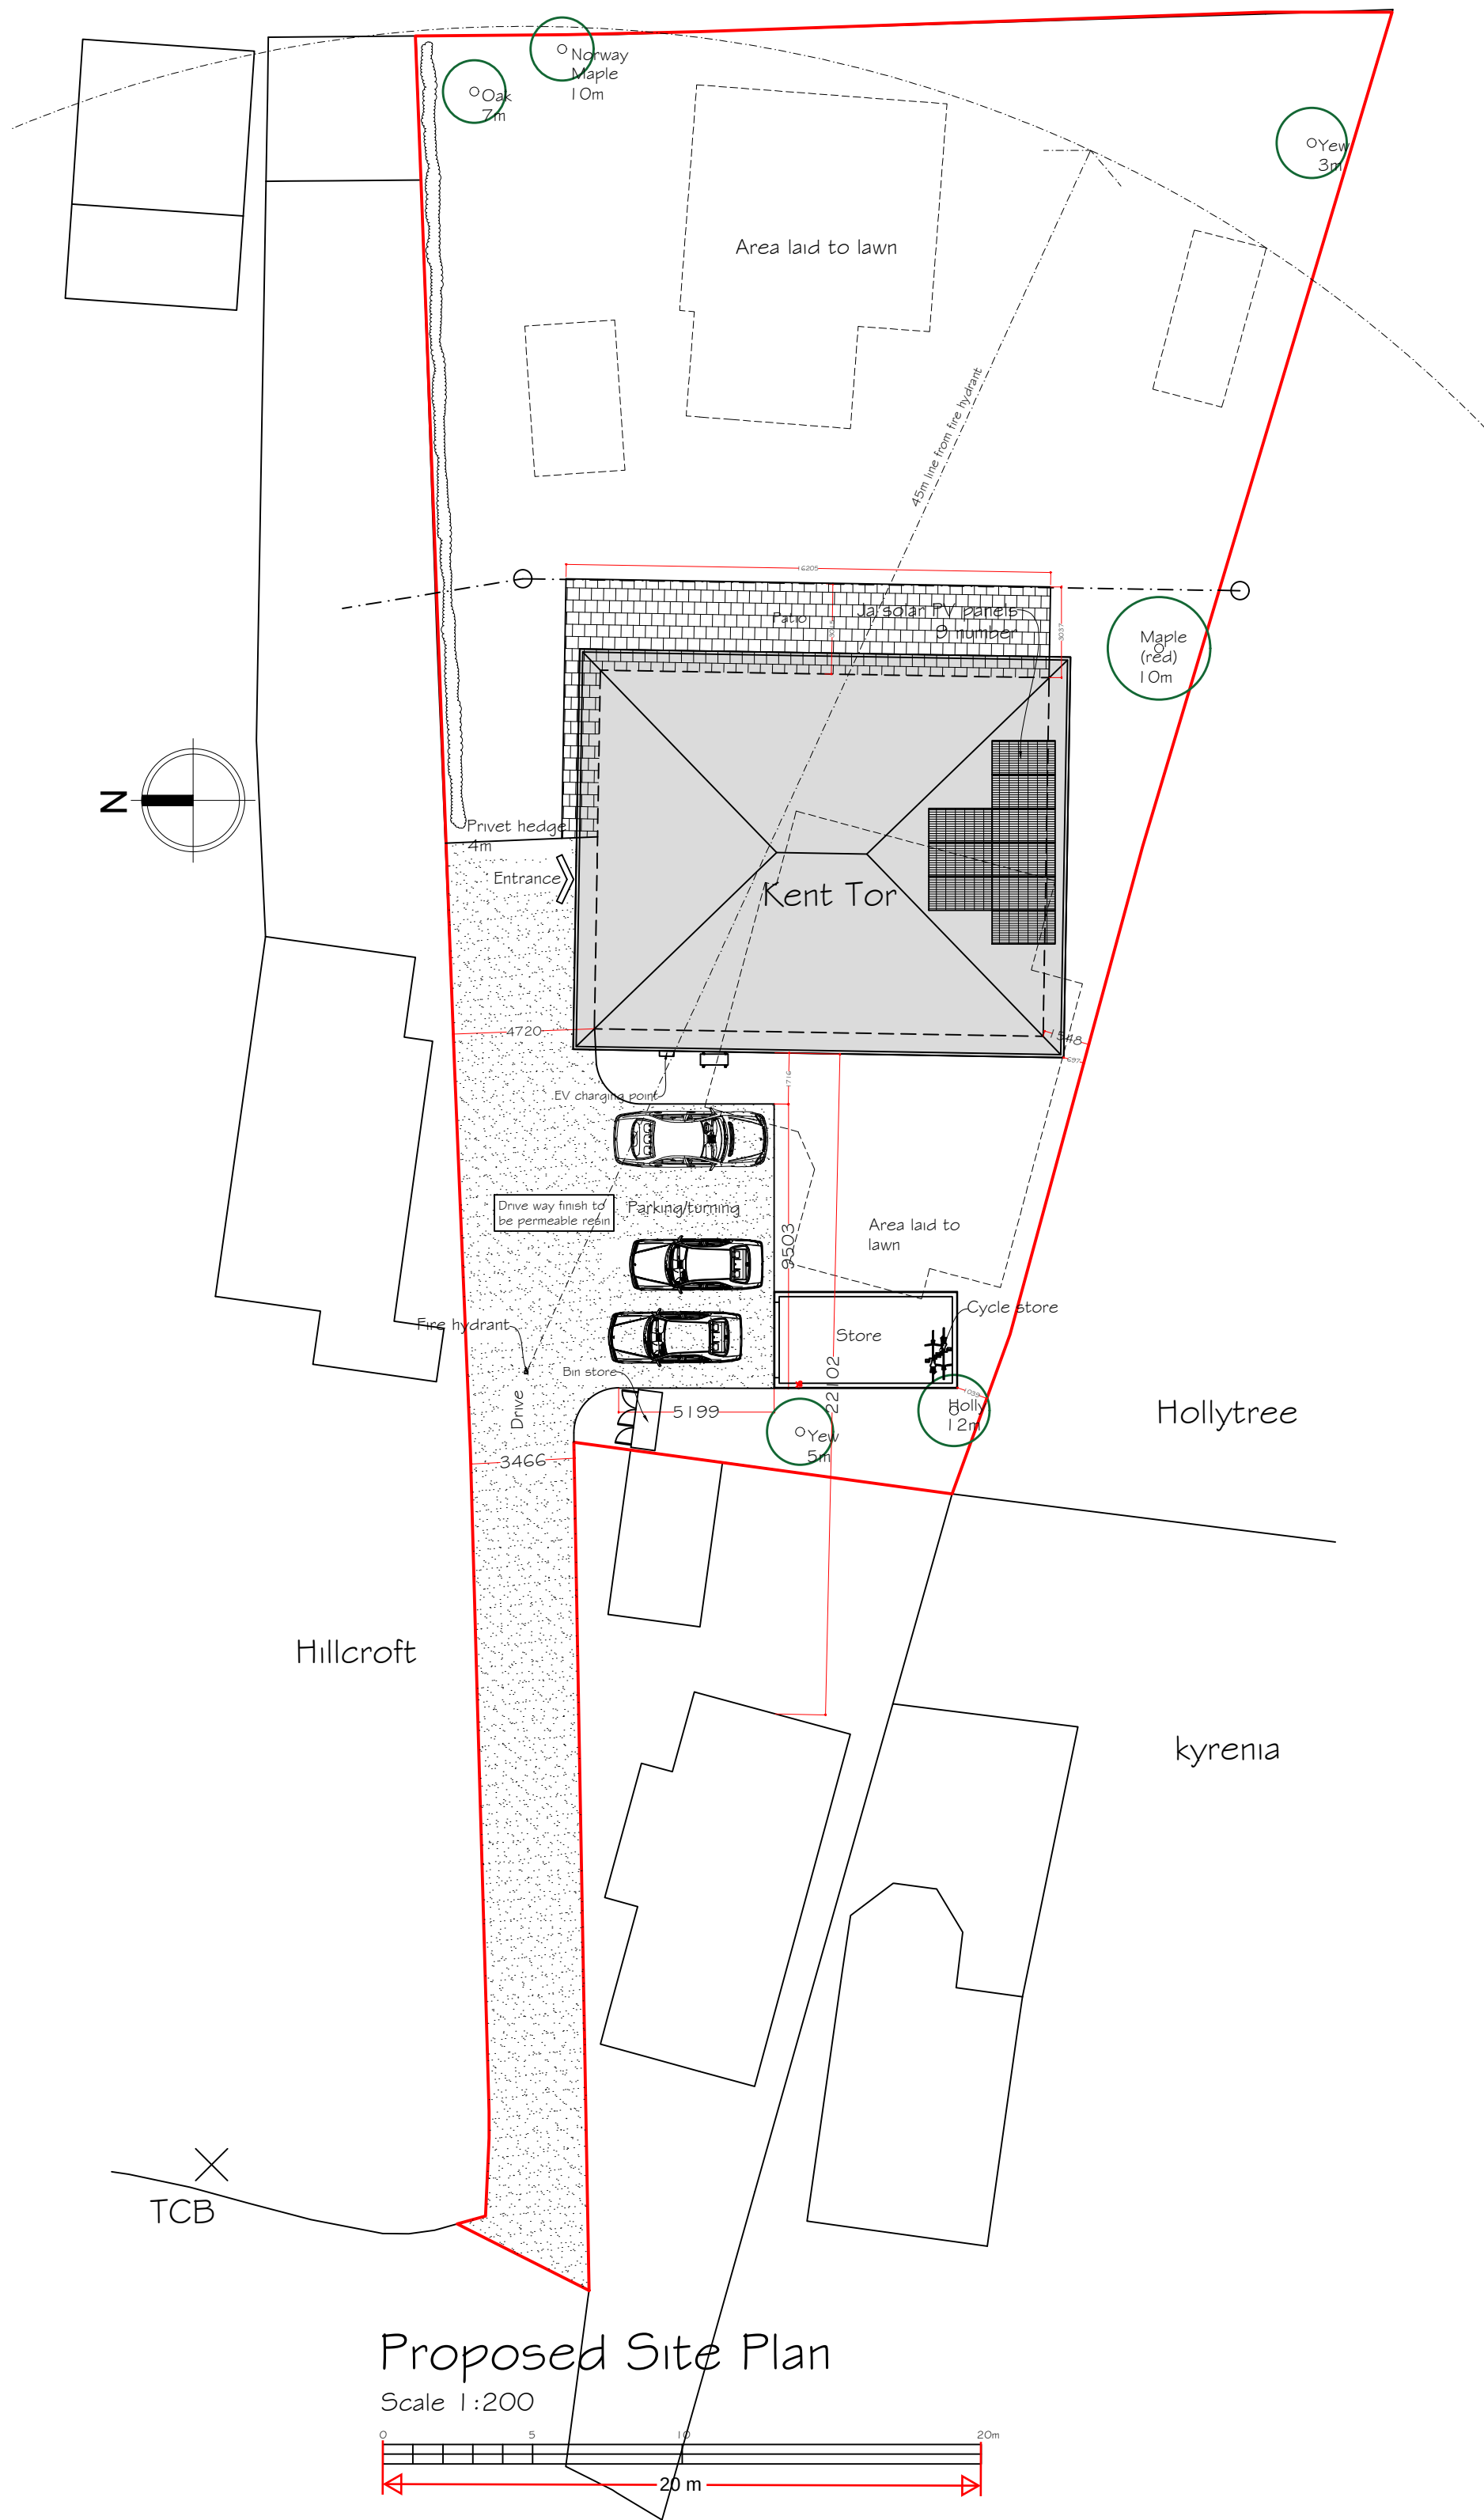


Trees indicated on existing site plan were current at the point of survey and will remain as shown.

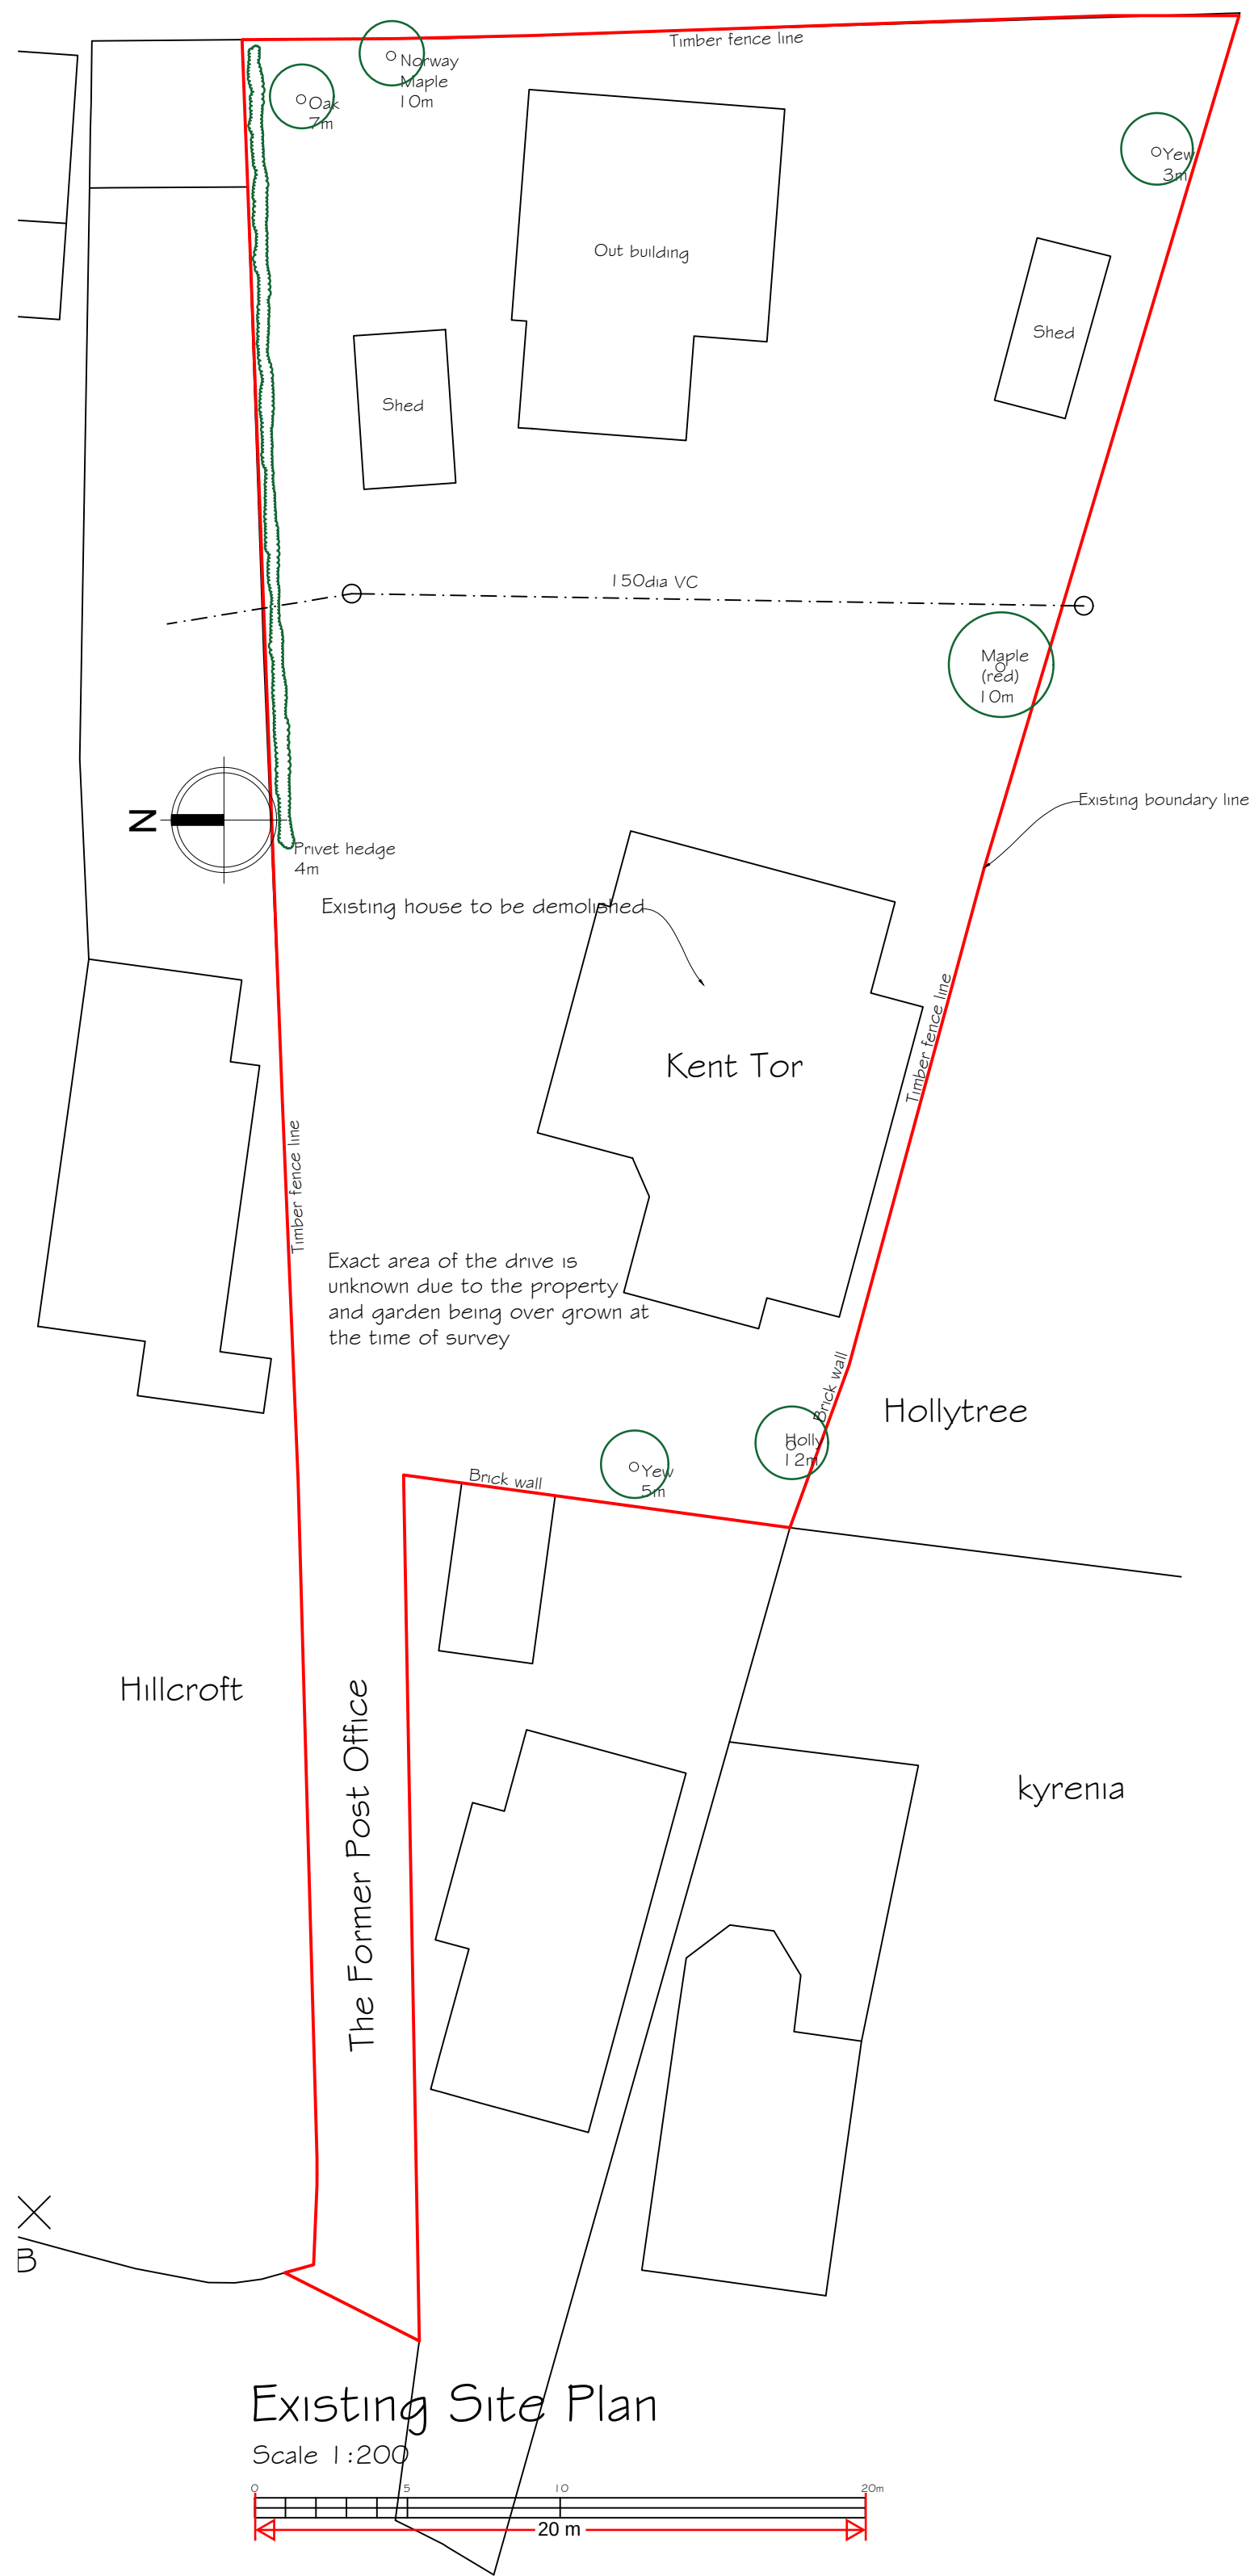

Rev C- Removal of garage. 08 January 2026
Rev B- additional information added to site plan. 15 November 2025
Rev A- Scale bar amended. 14 November 2025

Synergy Planning & Property Consultants Ltd The Office The Larches Rochester Kent ME3 7NQW	
Client	Mr & Mrs H Richards
Address	Kent Tor Wrotham Road Meopham
Drawing title	Proposed site plan and bin store
Scale	1:50/1:100/1:200
Date	October 2025
Drawn by	
Drawing No	25/489/03
C	