
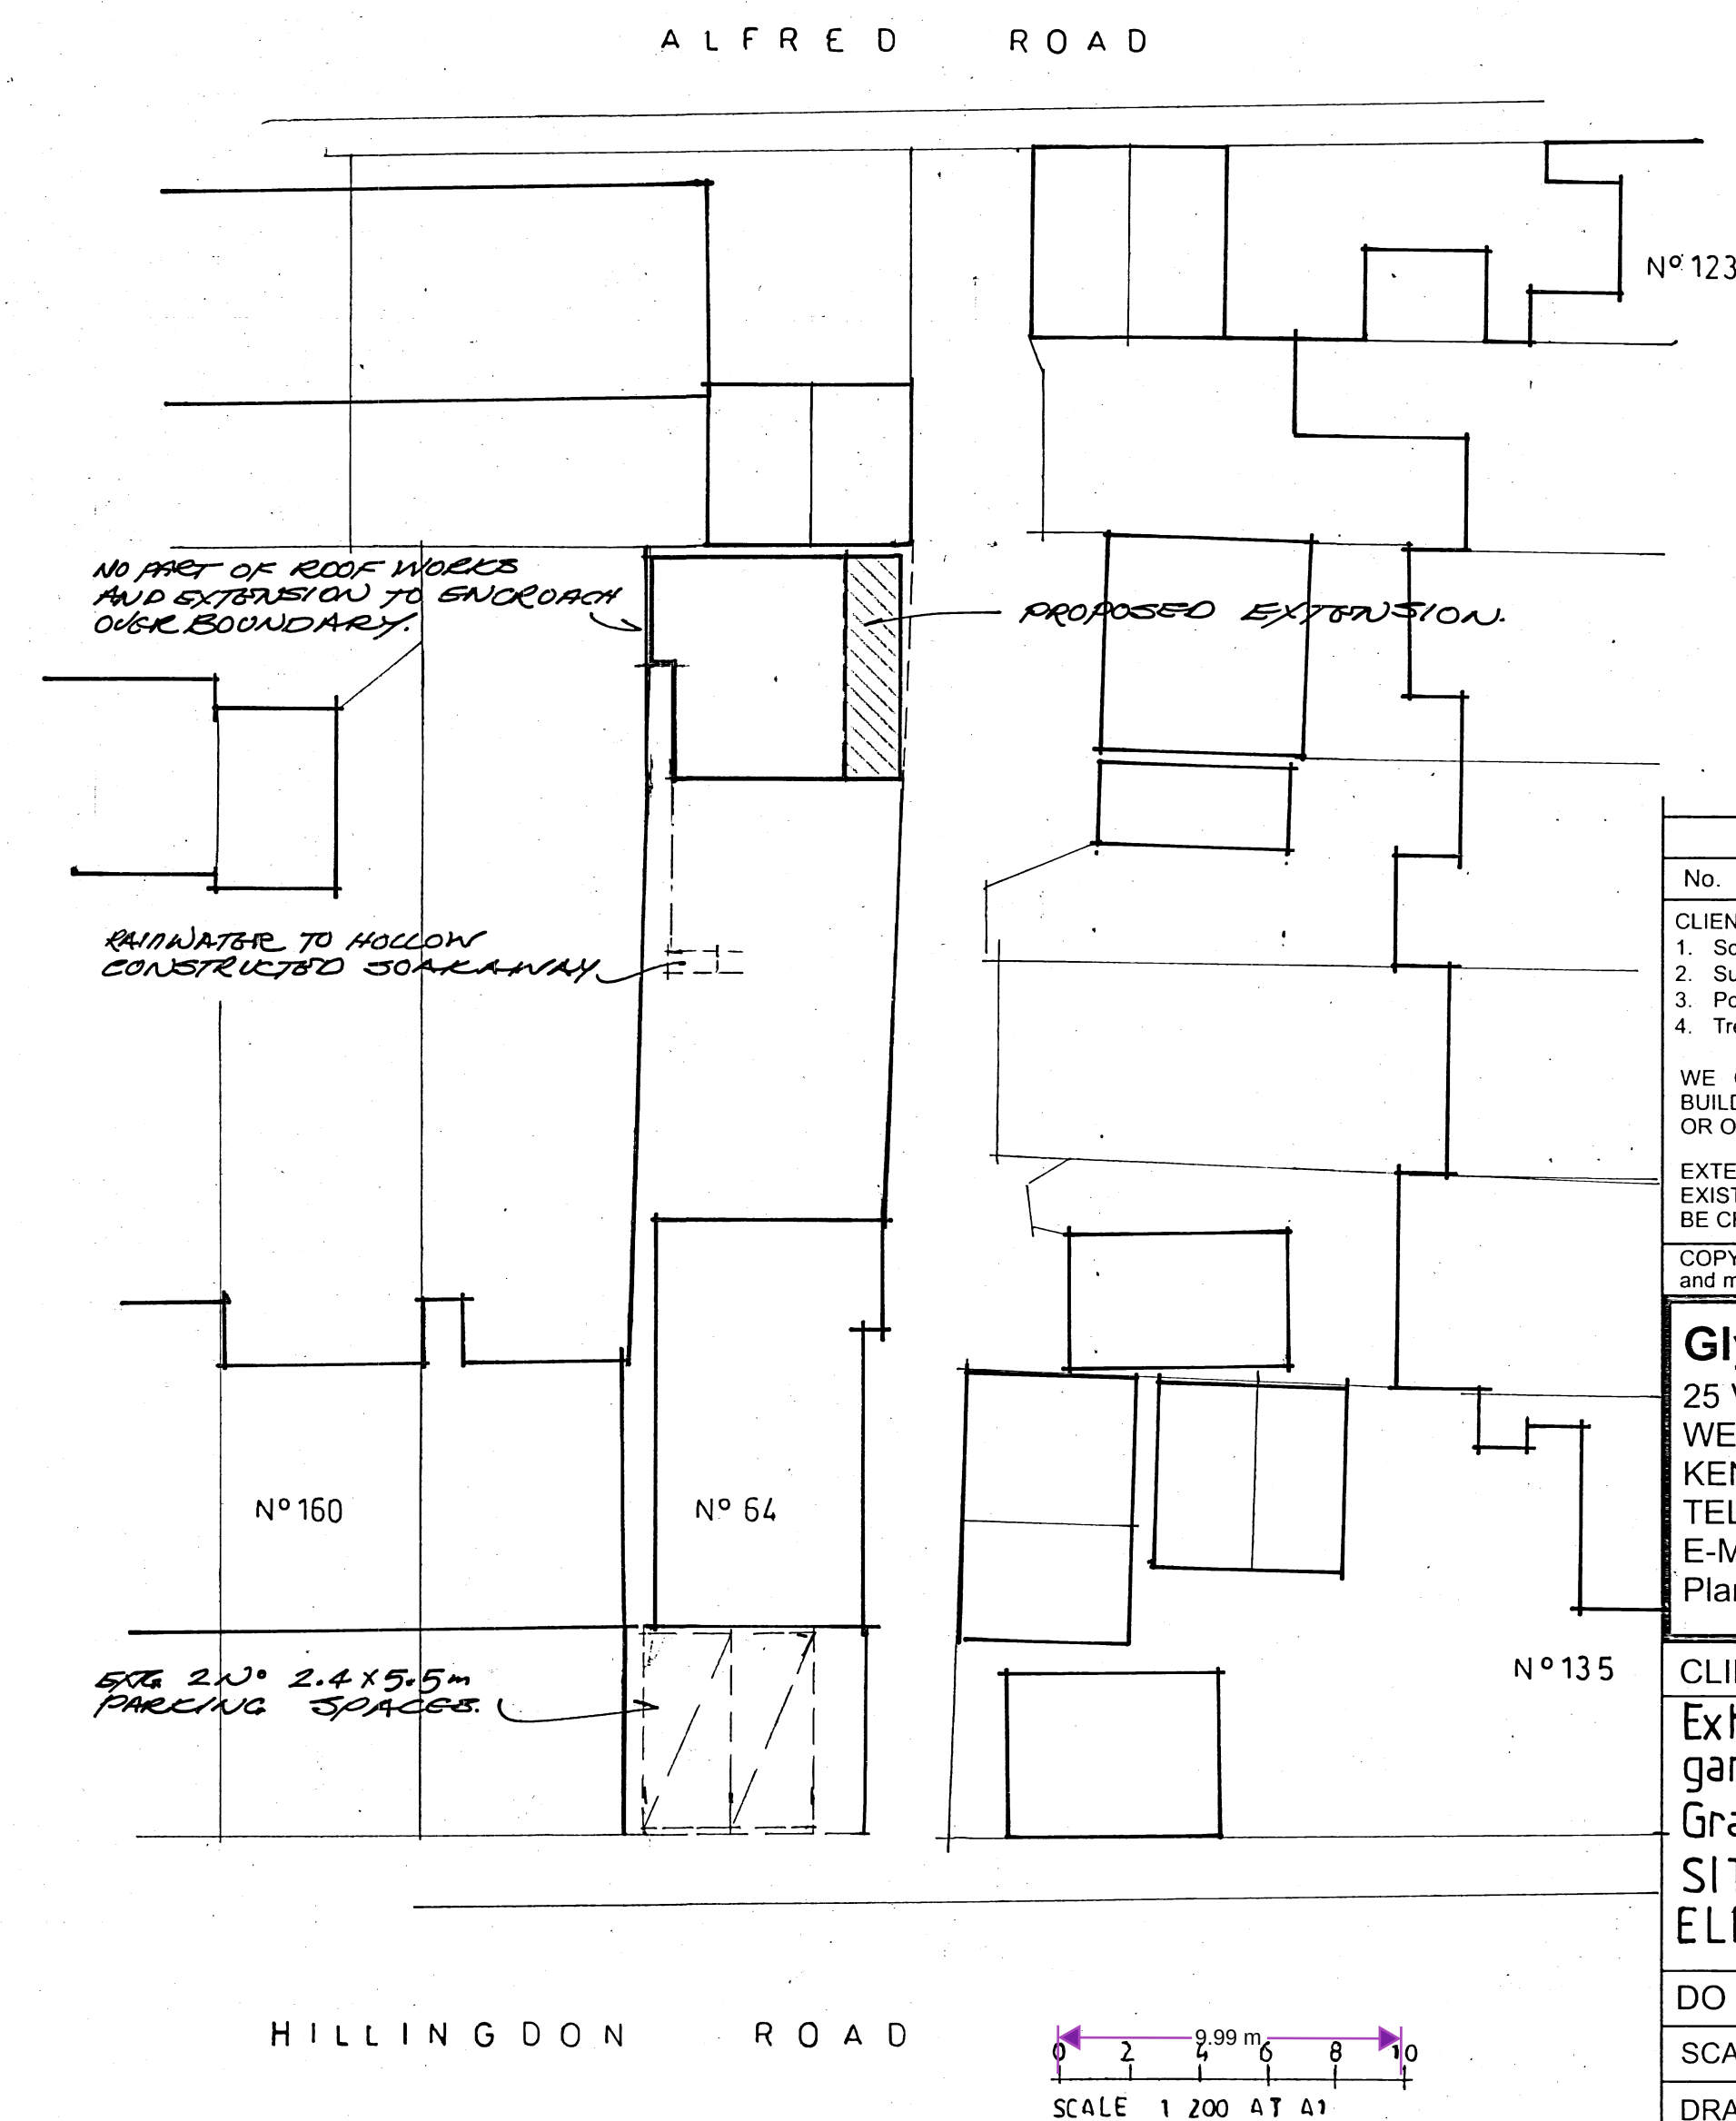
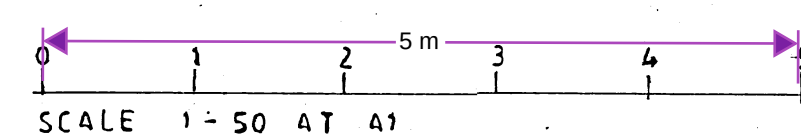
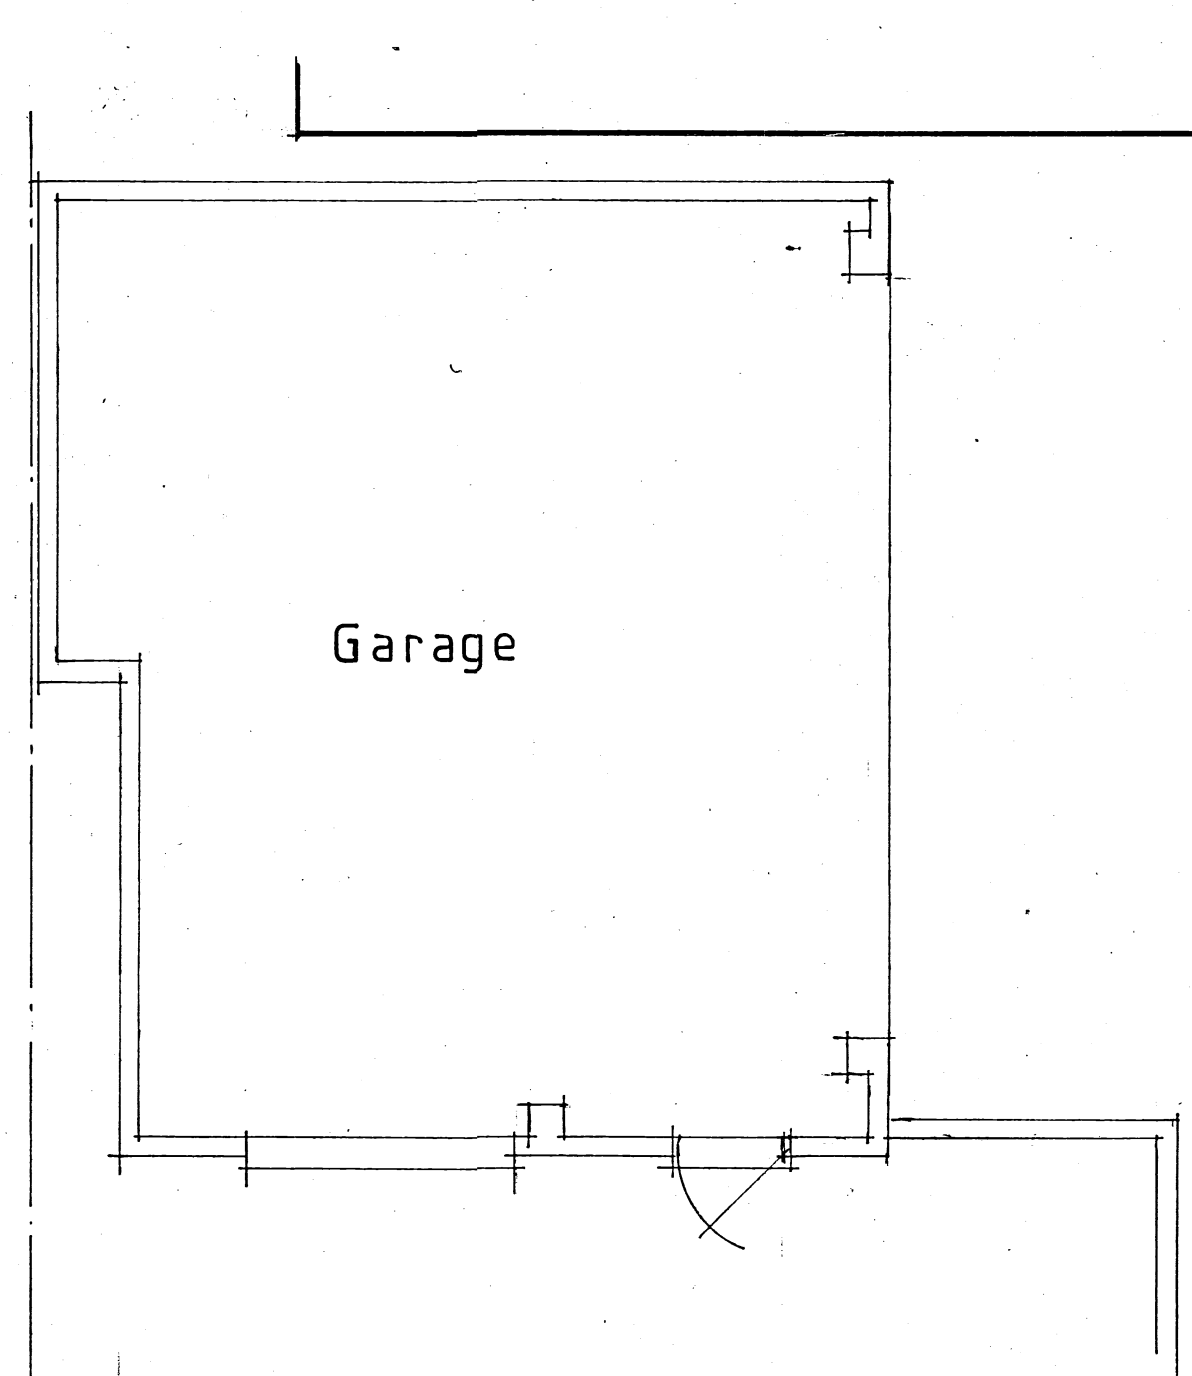


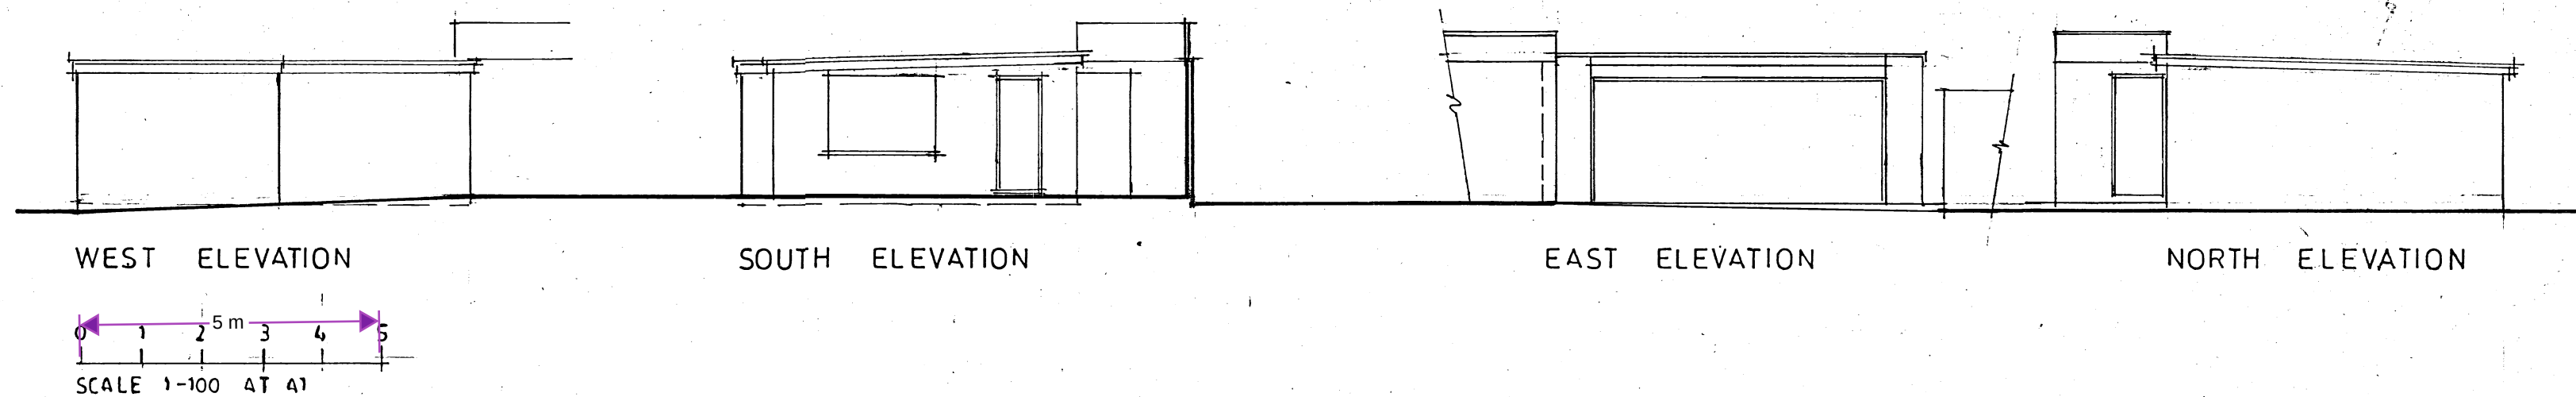

No.	DATE	REVISIONS
CLIENTS MUST TAKE THEIR OWN ASSURANCES ON 1. Soil conditions including gradient of land. 2. Suitability of storm water drainage. 3. Position of main sewer (if applicable) 4. Trees and their effect on foundation design		
WE CANNOT BE RESPONSIBLE FOR ANY ADDITIONAL BUILDING COST FOR PROBLEMS CAUSED BY THE ABOVE OR OTHER PROBLEMS RELATED TO A PARTICULAR SITE.		
EXTENSIONS ARE SUBJECT TO REVISION DEPENDING ON EXISTING STRUCTURE AS EXPOSED. ALL DIMENSIONS TO BE CHECKED ON SITE.		
COPYRIGHT This design is the copyright of Glyn Doughty Design and may not be reproduced without written consent.		
Glyn Doughty Design 25 VICARAGE HILL WESTERHAM KENT TN16 1TL TEL. WESTERHAM (01959) 562723 E-MAIL: Planning glyn.doughty@outlook.com		

CLIENT Mrs C. Sumner	
Extension & conversion of garage. 64 Hillingdon Road, Gravesend. DA11 7LG	
SITE DETAILS & FLOOR PLAN ELEVATIONS (Existing)	
DO NOT SCALE THIS DRAWING	
SCALE 1-50 1-100 1-200	
DRAWN G.T.O	DATE 8 Nov 24
DRAWING No. SC 2410-01	revision