



REAR ELEVATION (SOUTH)

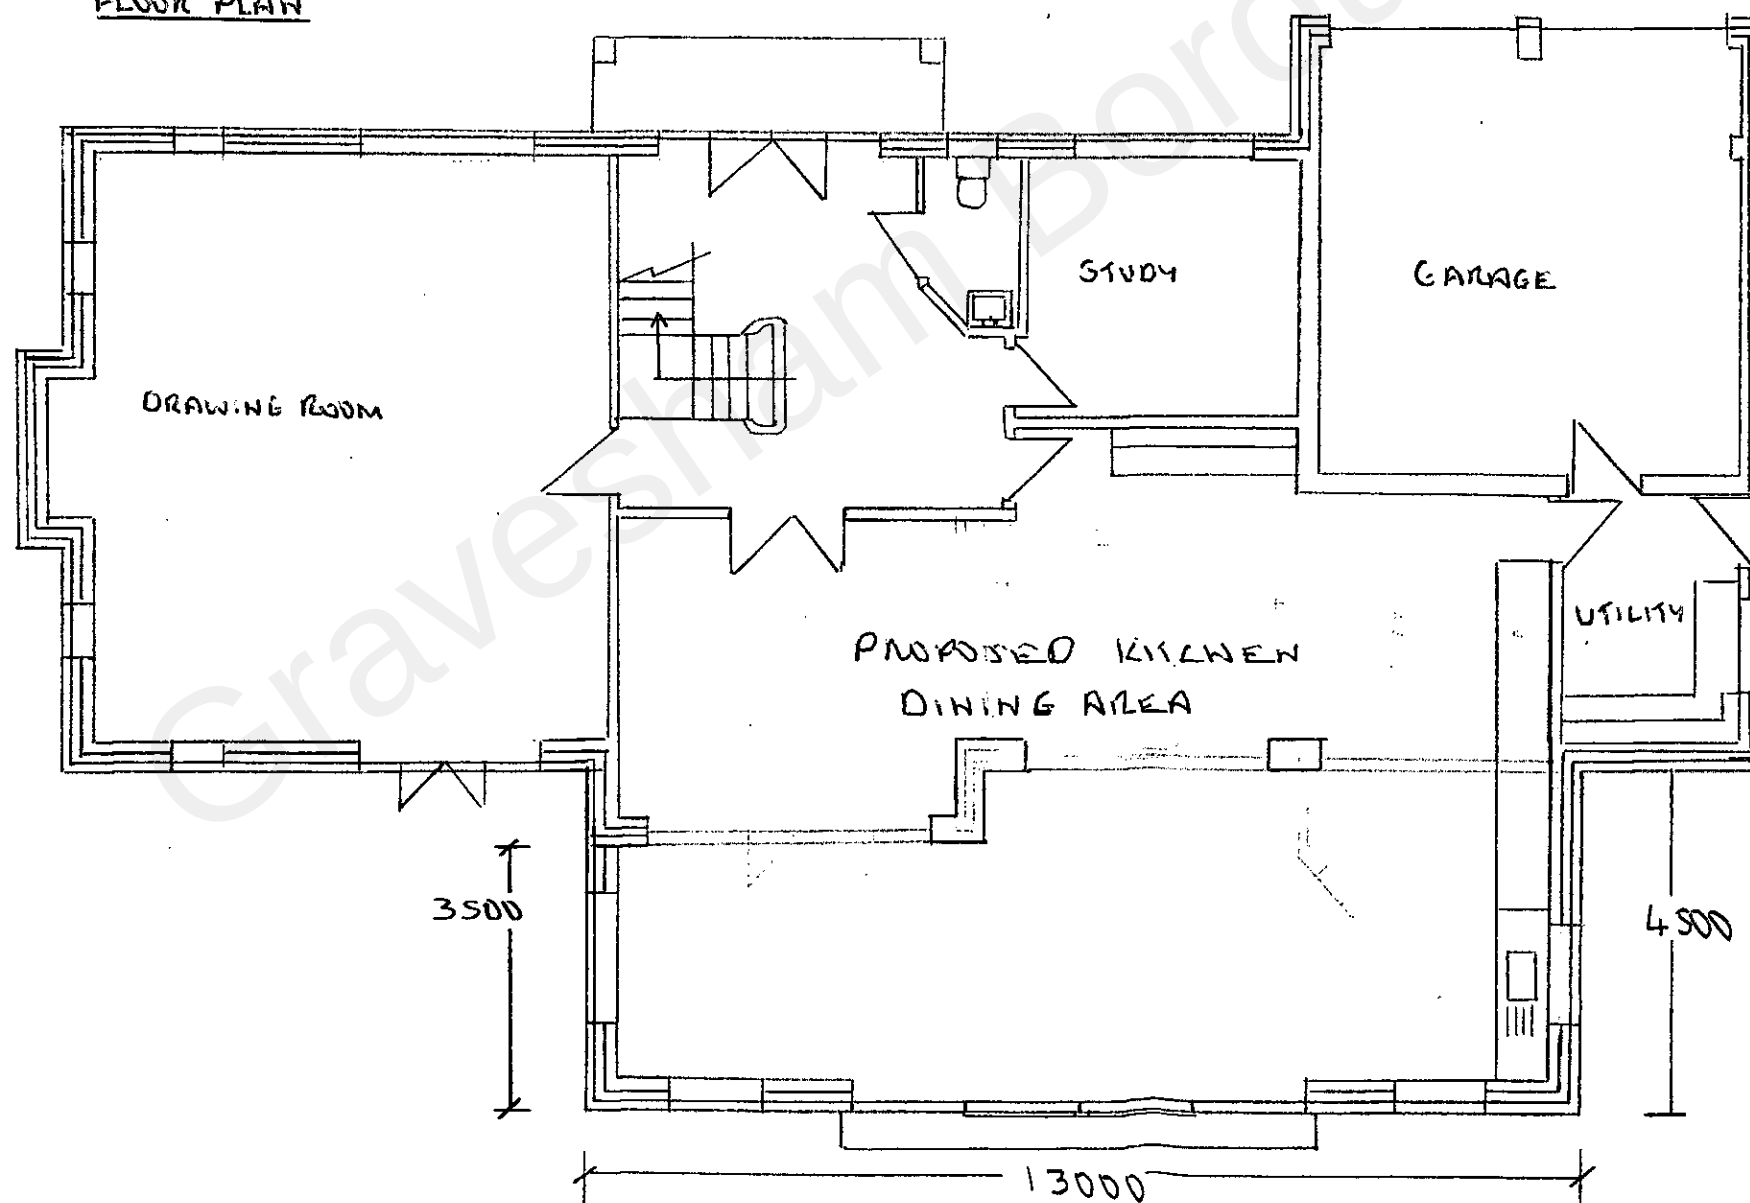

FLOOR PLAN

 

MR & MRS WRAY
WISERIA LODGE
BEECH WAY
MEDPHAM
KENT 08-10-2022
DA13 0HQ
SCALE 1:100 ON A3
0 1 2 3 4 5 6
REF:- T02923/3
PROPOSED SINGLE
STOREY REAR EXTENSION
& INTERNAL
ALTERATIONS
DRAWN BY
MR G BUTTERFIELD
SURVEYOR

2022 1169