





SIDE ELEVATION
(WEST)

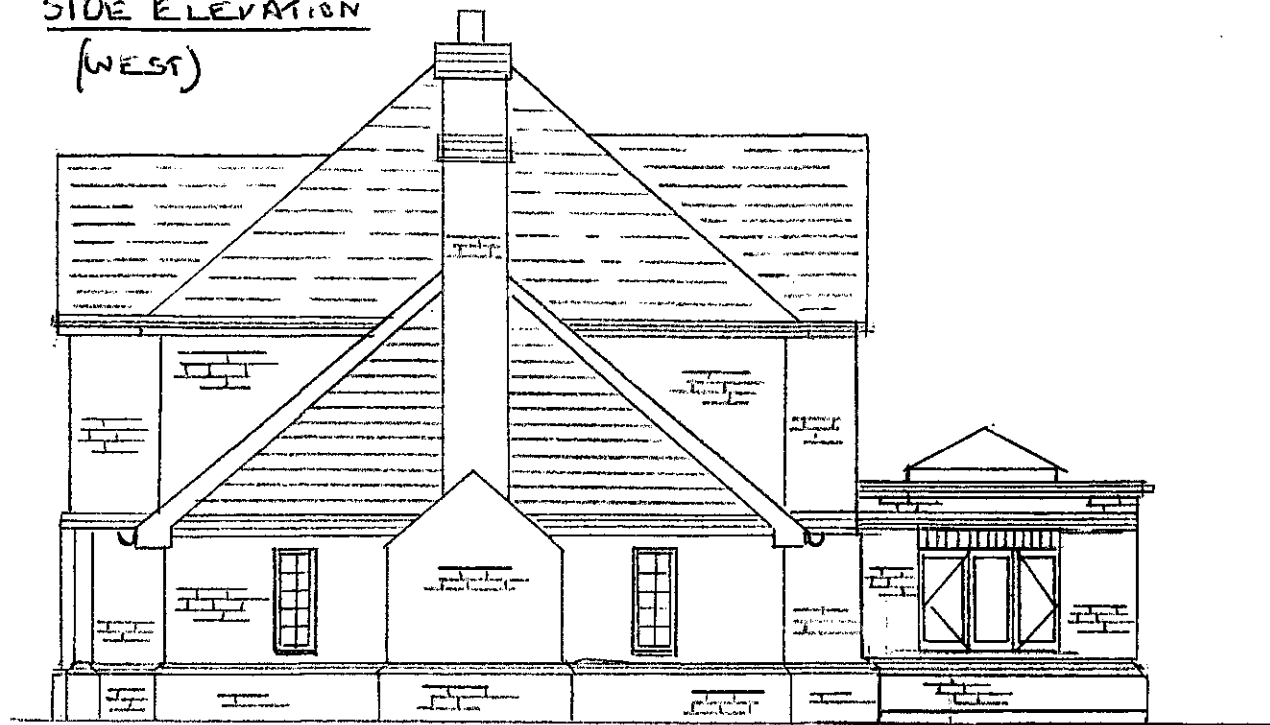

SIDE ELEVATION
(EAST)

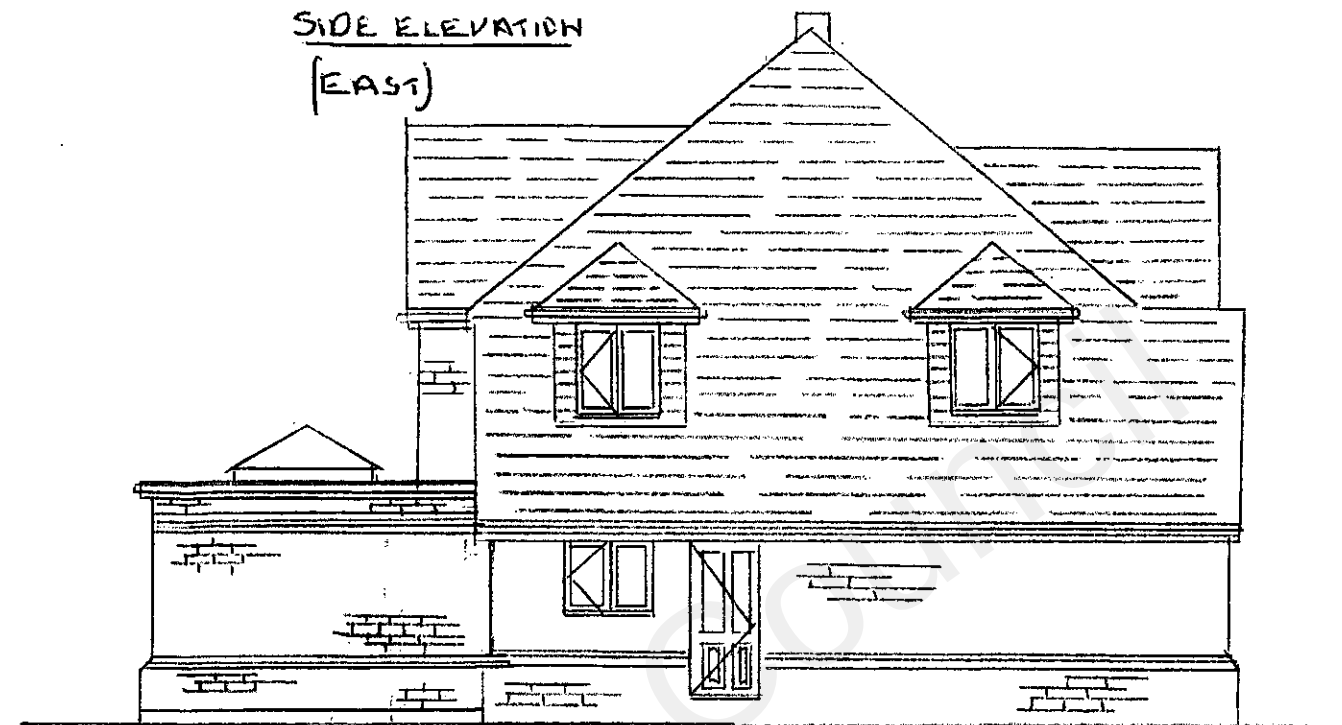

ROOF PLAN

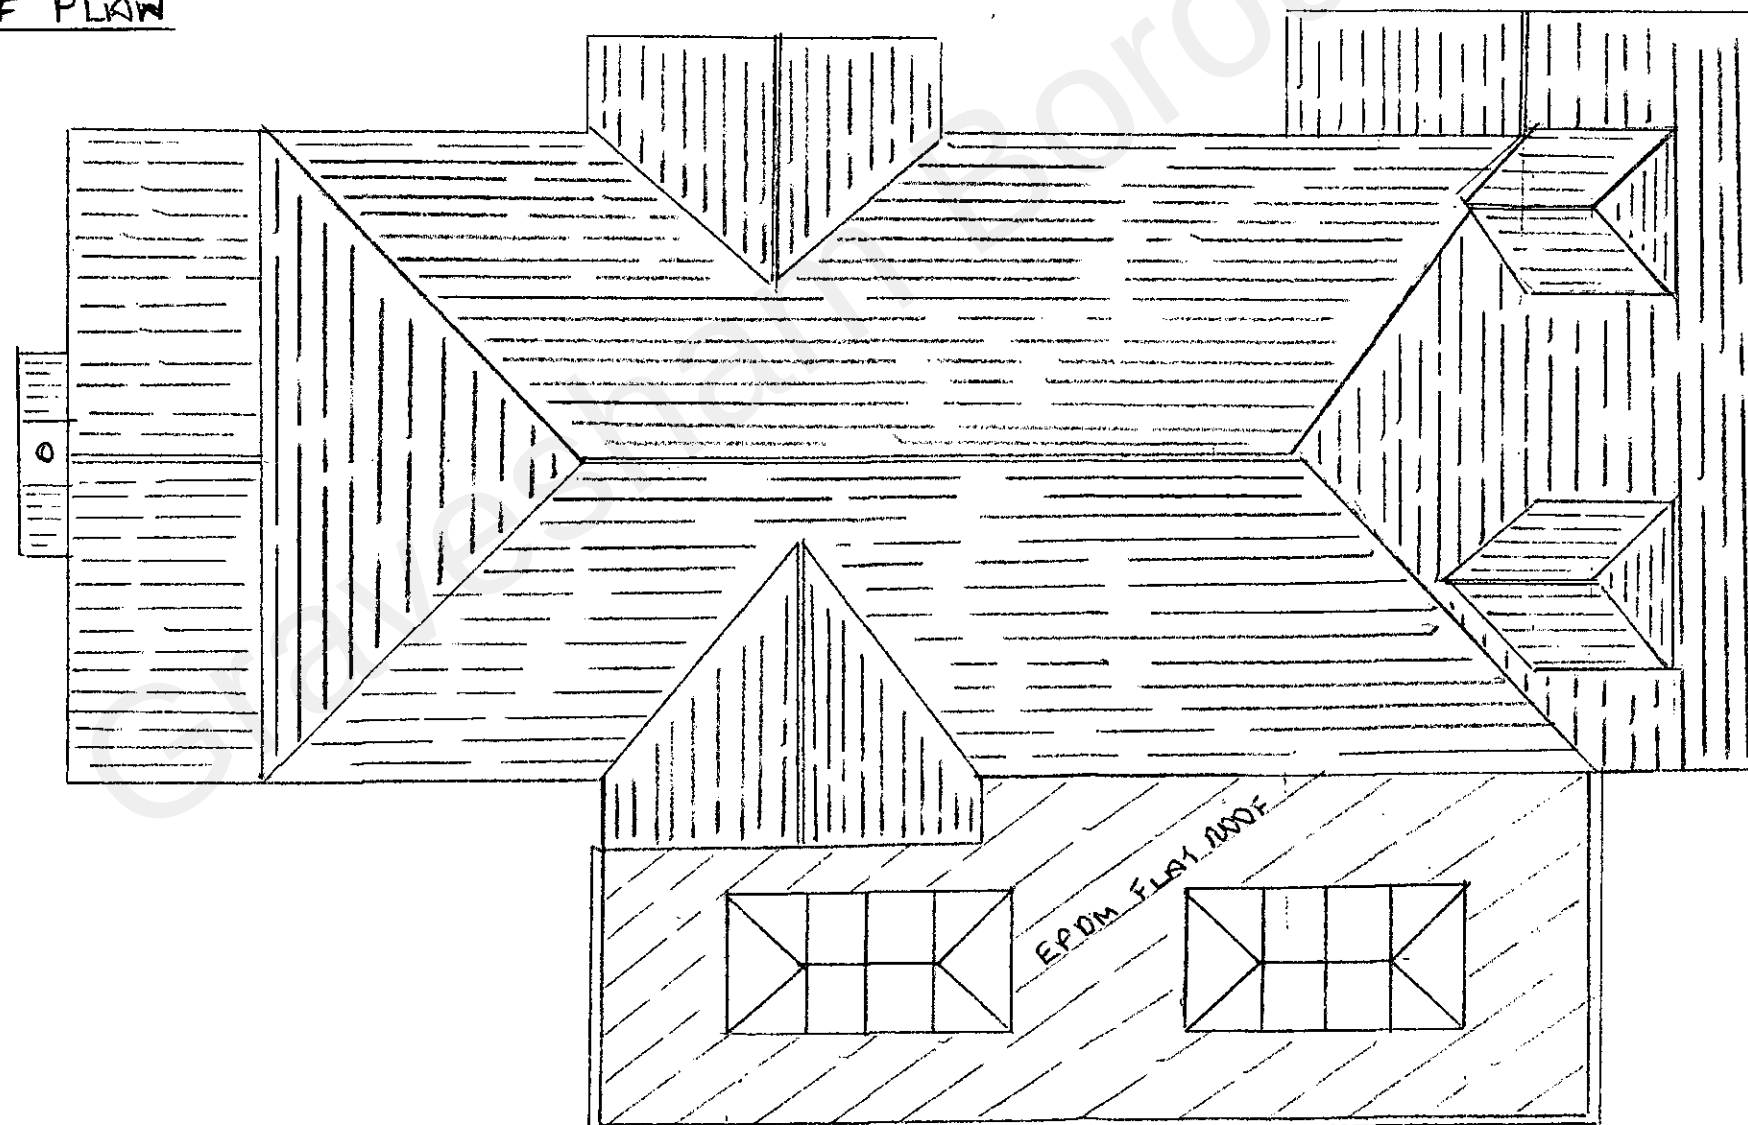 

MR & MRS WRAY

WISTERIA LODGE

BEECH WAY

MEDPHAM

KENT 08-10-2022

DA13DHA

SCALE 1:100 ON A3

0 1 2 3 4 5 6

REF:- TD 2939/4

PROPOSED SINGLE

STOREY REAR EXTENSION

& INTERNAL

ALTERATIONS

DRAWN BY

MR G BLICKENFIELD

SURVEYOR

20221169