

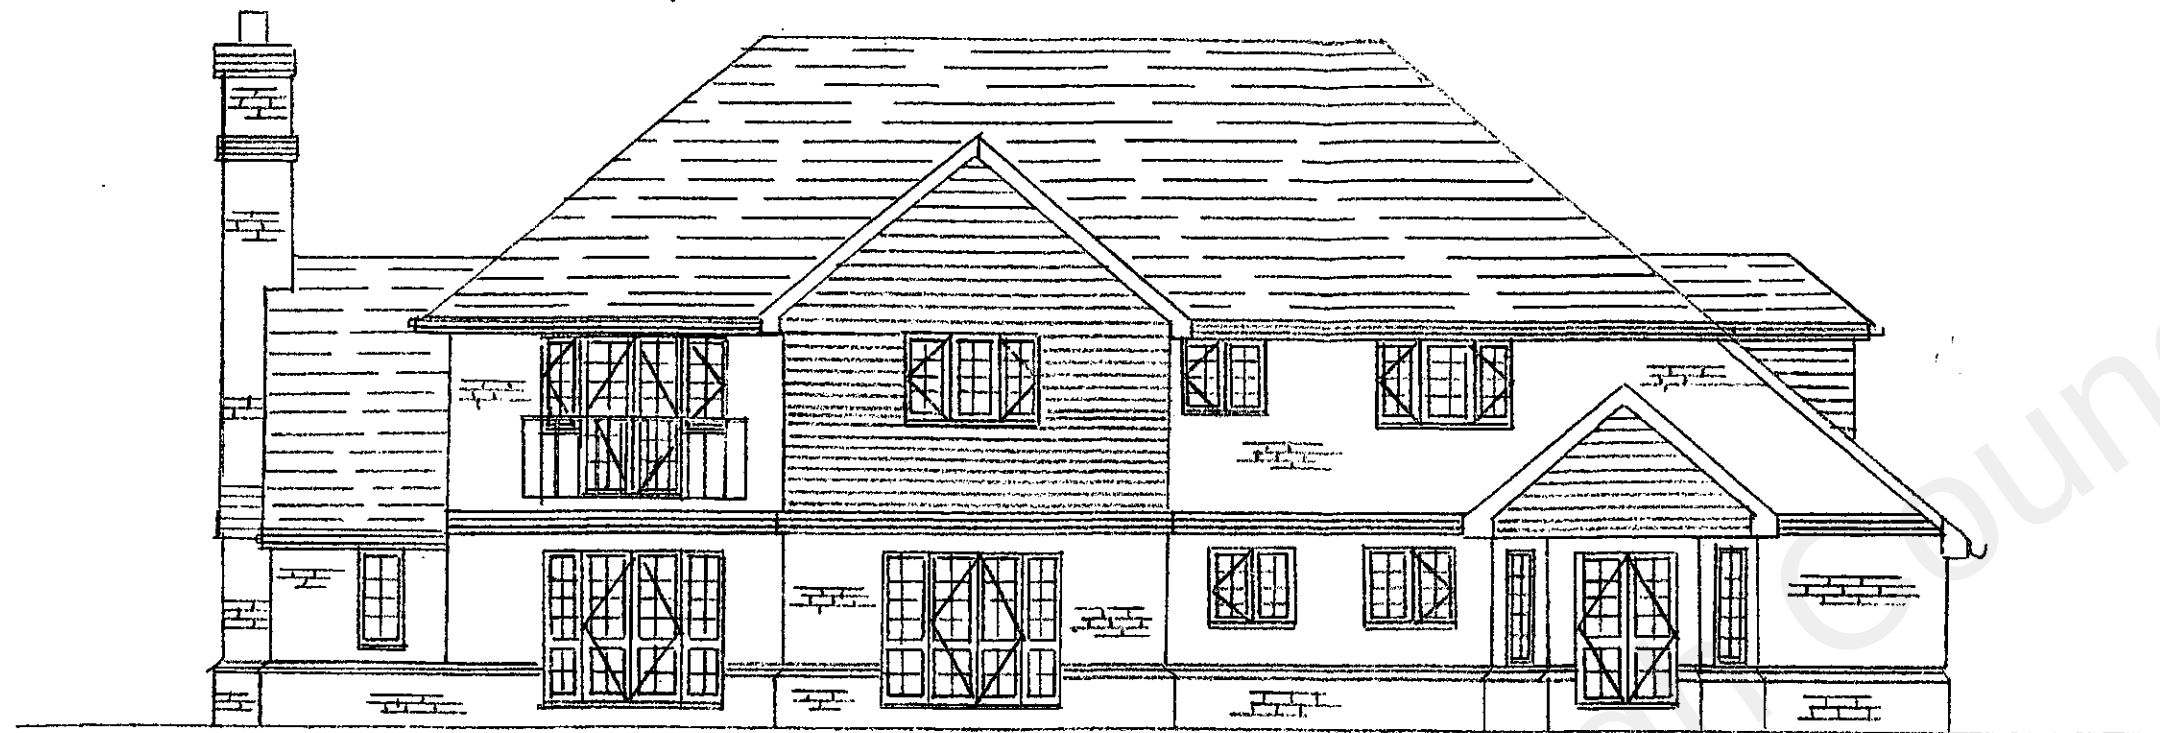


REAR ELEVATION (SOUTH)

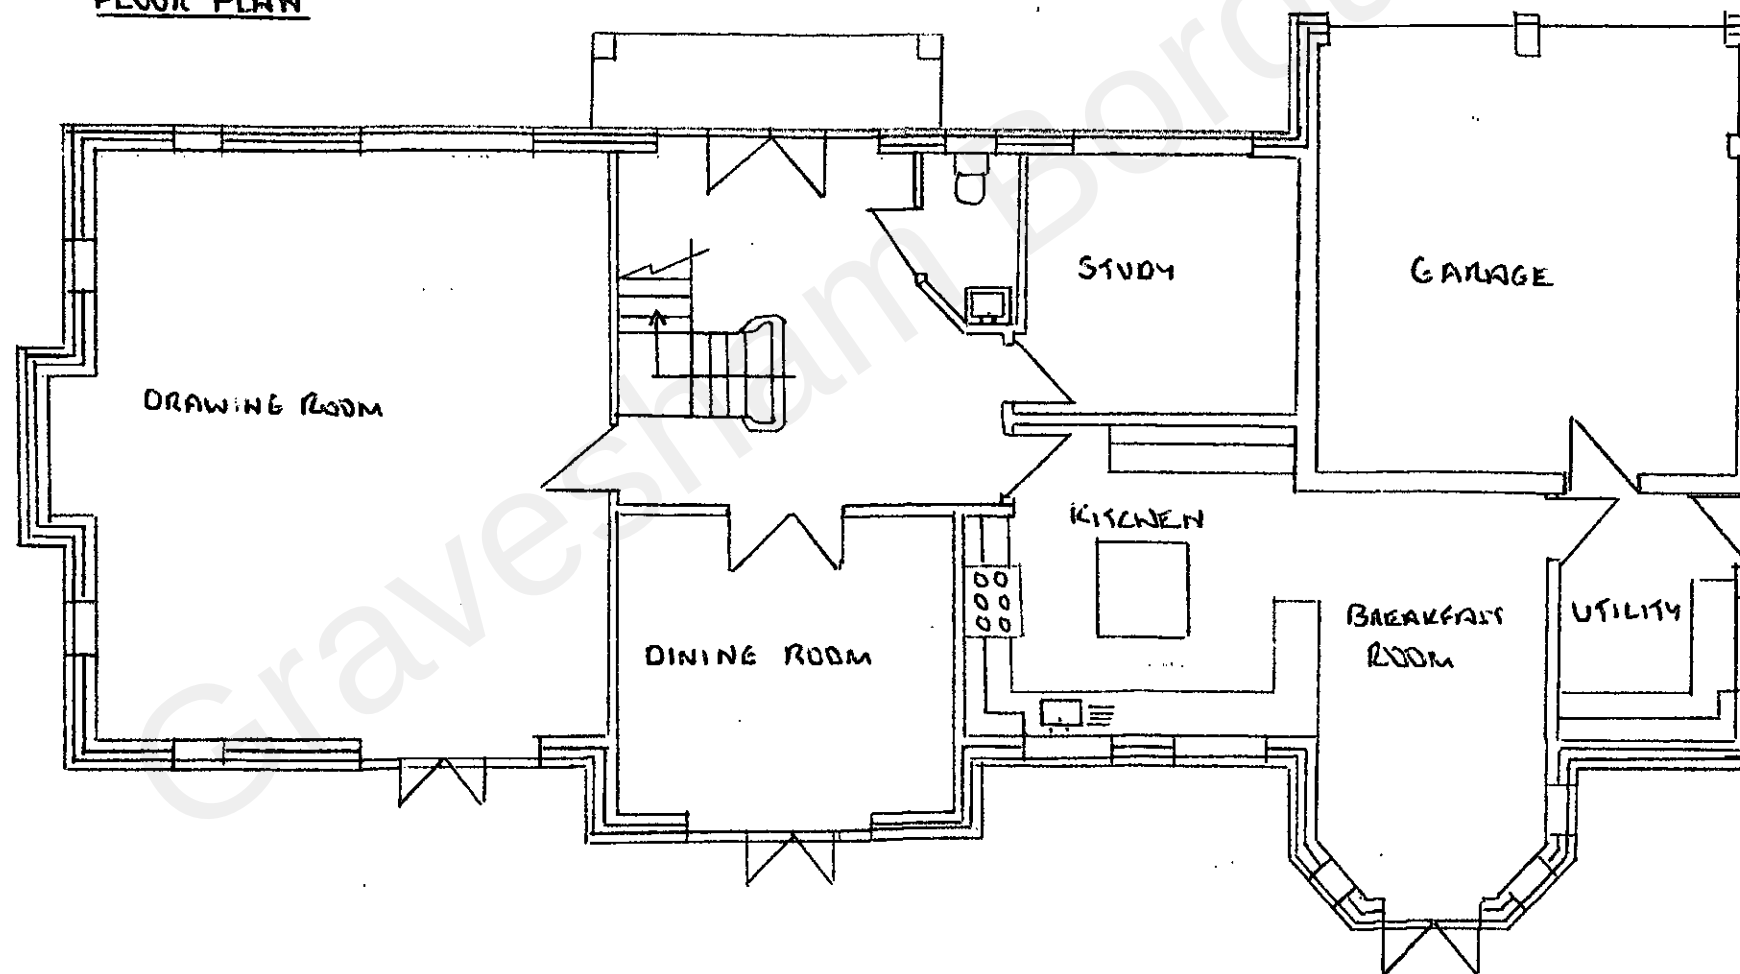

FLOOR PLAN

 

MR & MRS WRAY
WISTERIA LODGE
BEECH WAY
MEDPHAM
KENT 08-10-2022
DA13 0HQ
SCALE 1:100 ON A3
0 1 2 3 4 5 6
REF:- T02923/1
EXISTING
DRAWN BY
MR G BUTTERFIELD
SURVEYOR

20221169.