



1 SIDE ELEVATION
(WEST)

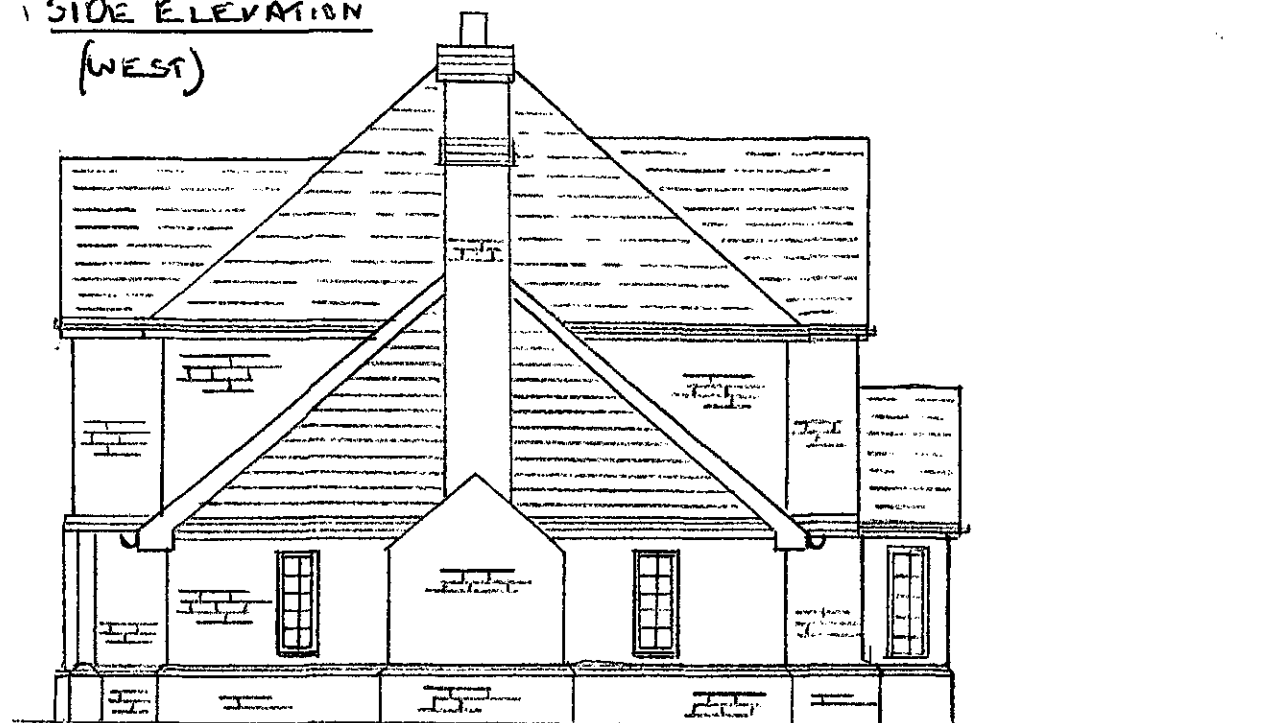


SIDE ELEVATION
(EAST)

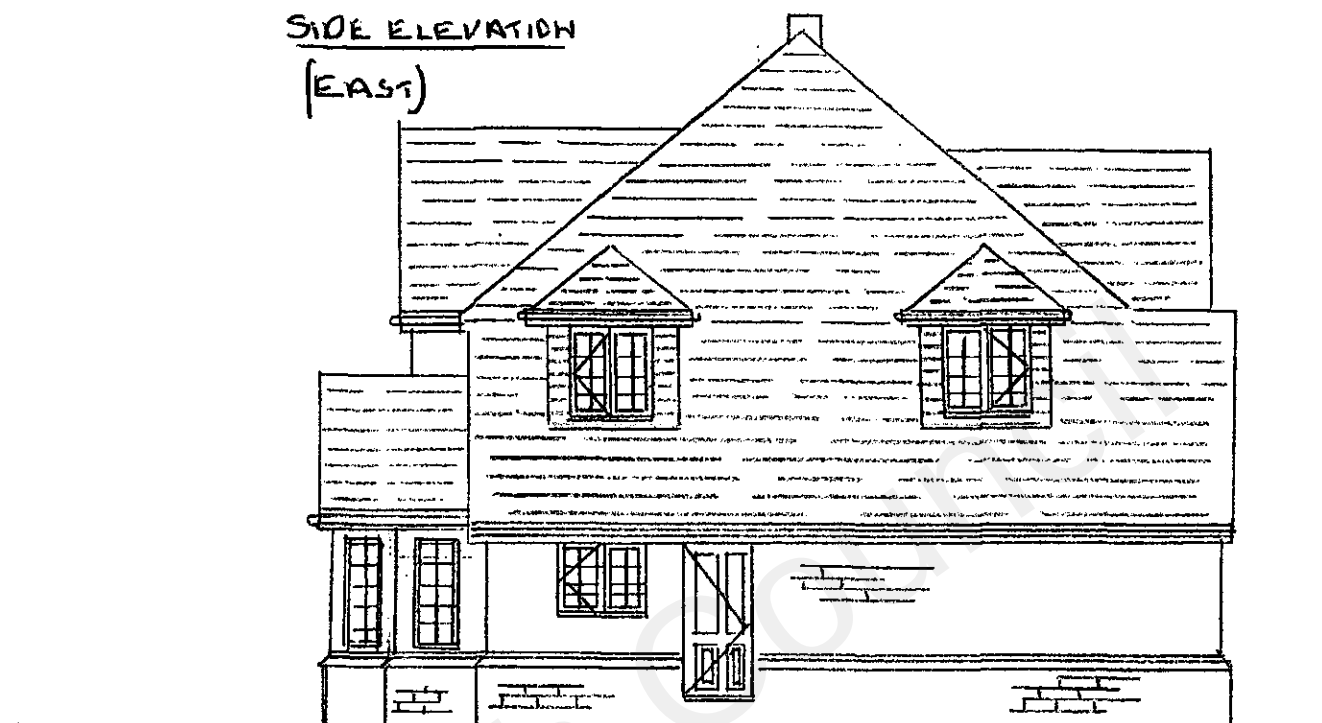

ROOF PLAN

↑
N

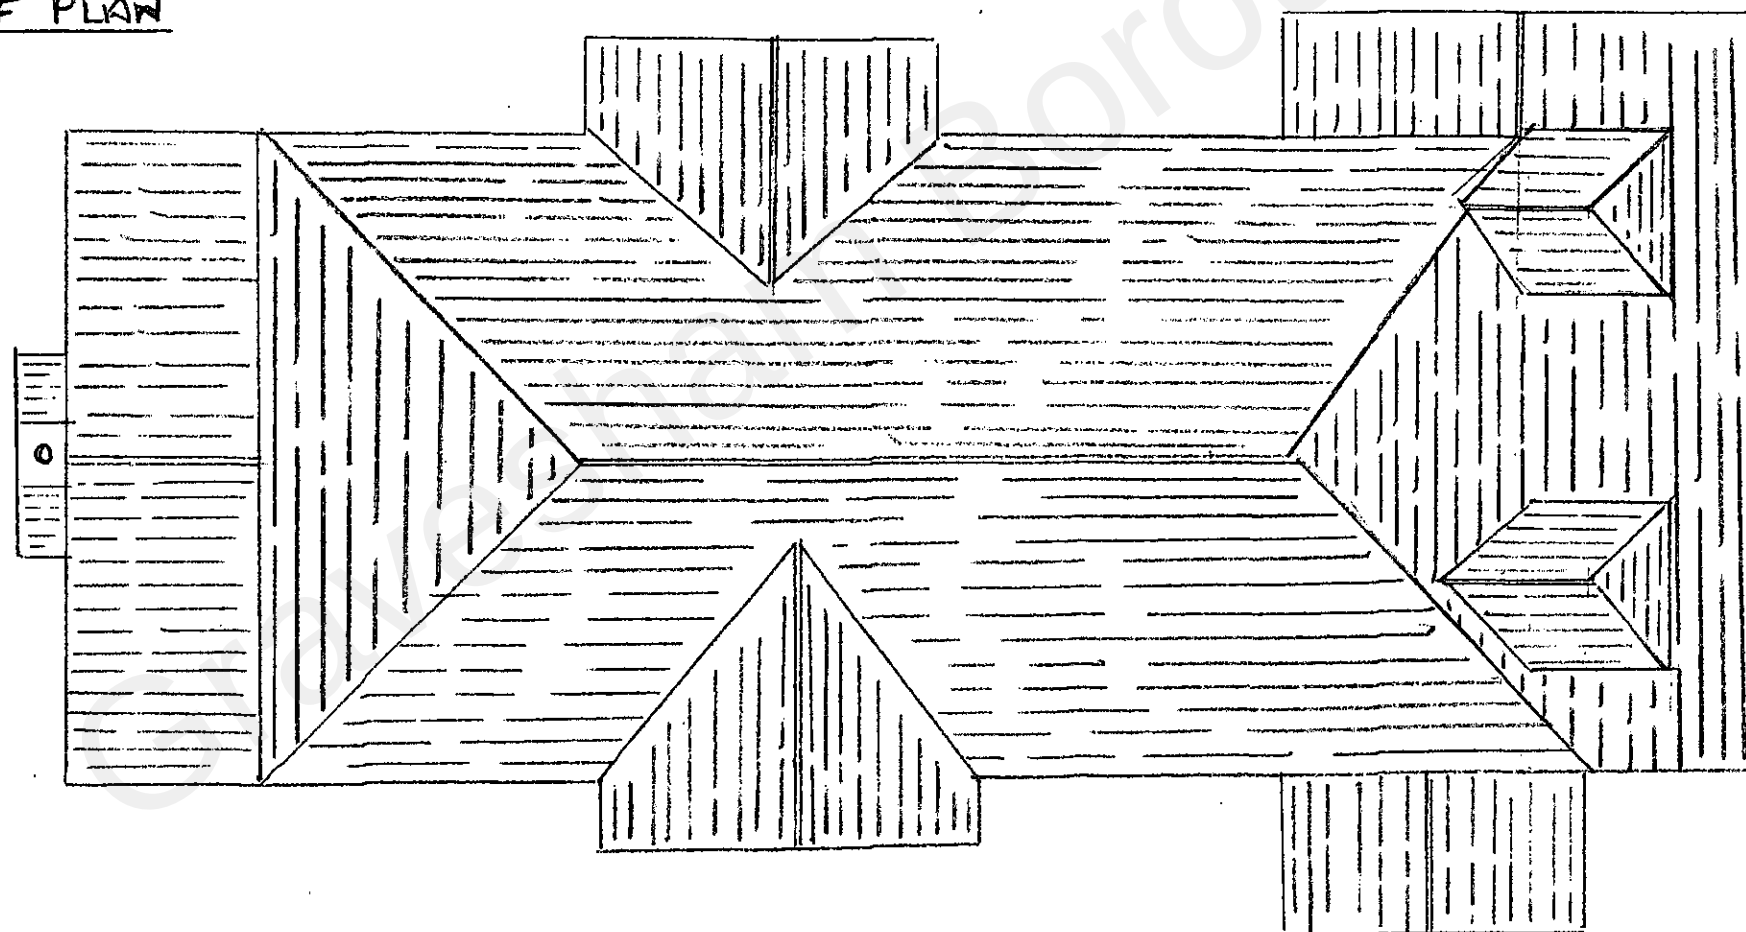

MR & MRS WRAY

WISTERIA LODGE

BEECH WAY

MEDPHAM

KENT 08-10-2022

DA13 0HA

SCALE 1:100 ON A3

0 1 2 3 4 5 6

REF:- TD 2939/2

EXISTING

DRAWN BY

MR G BUTTERFIELD

SURVEYOR

20221169