

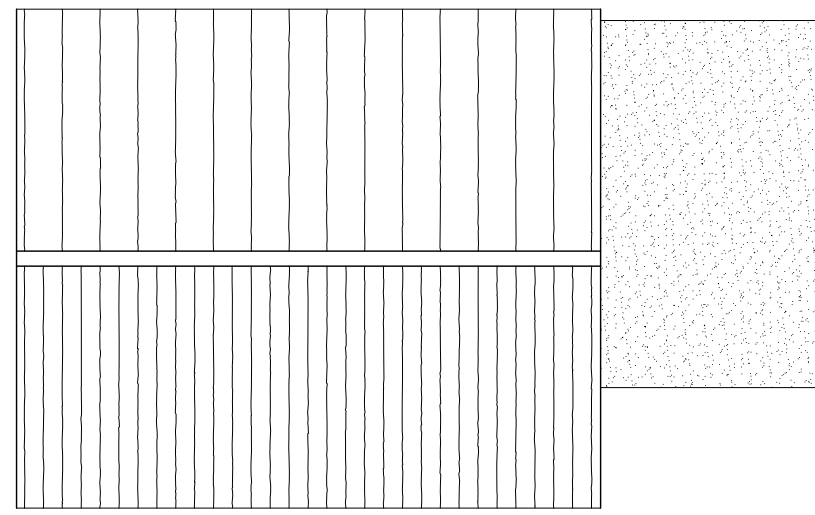



 


Proposed Roof Plan (Scale: 1:100)


Proposed site Plan (Scale: 1:100)

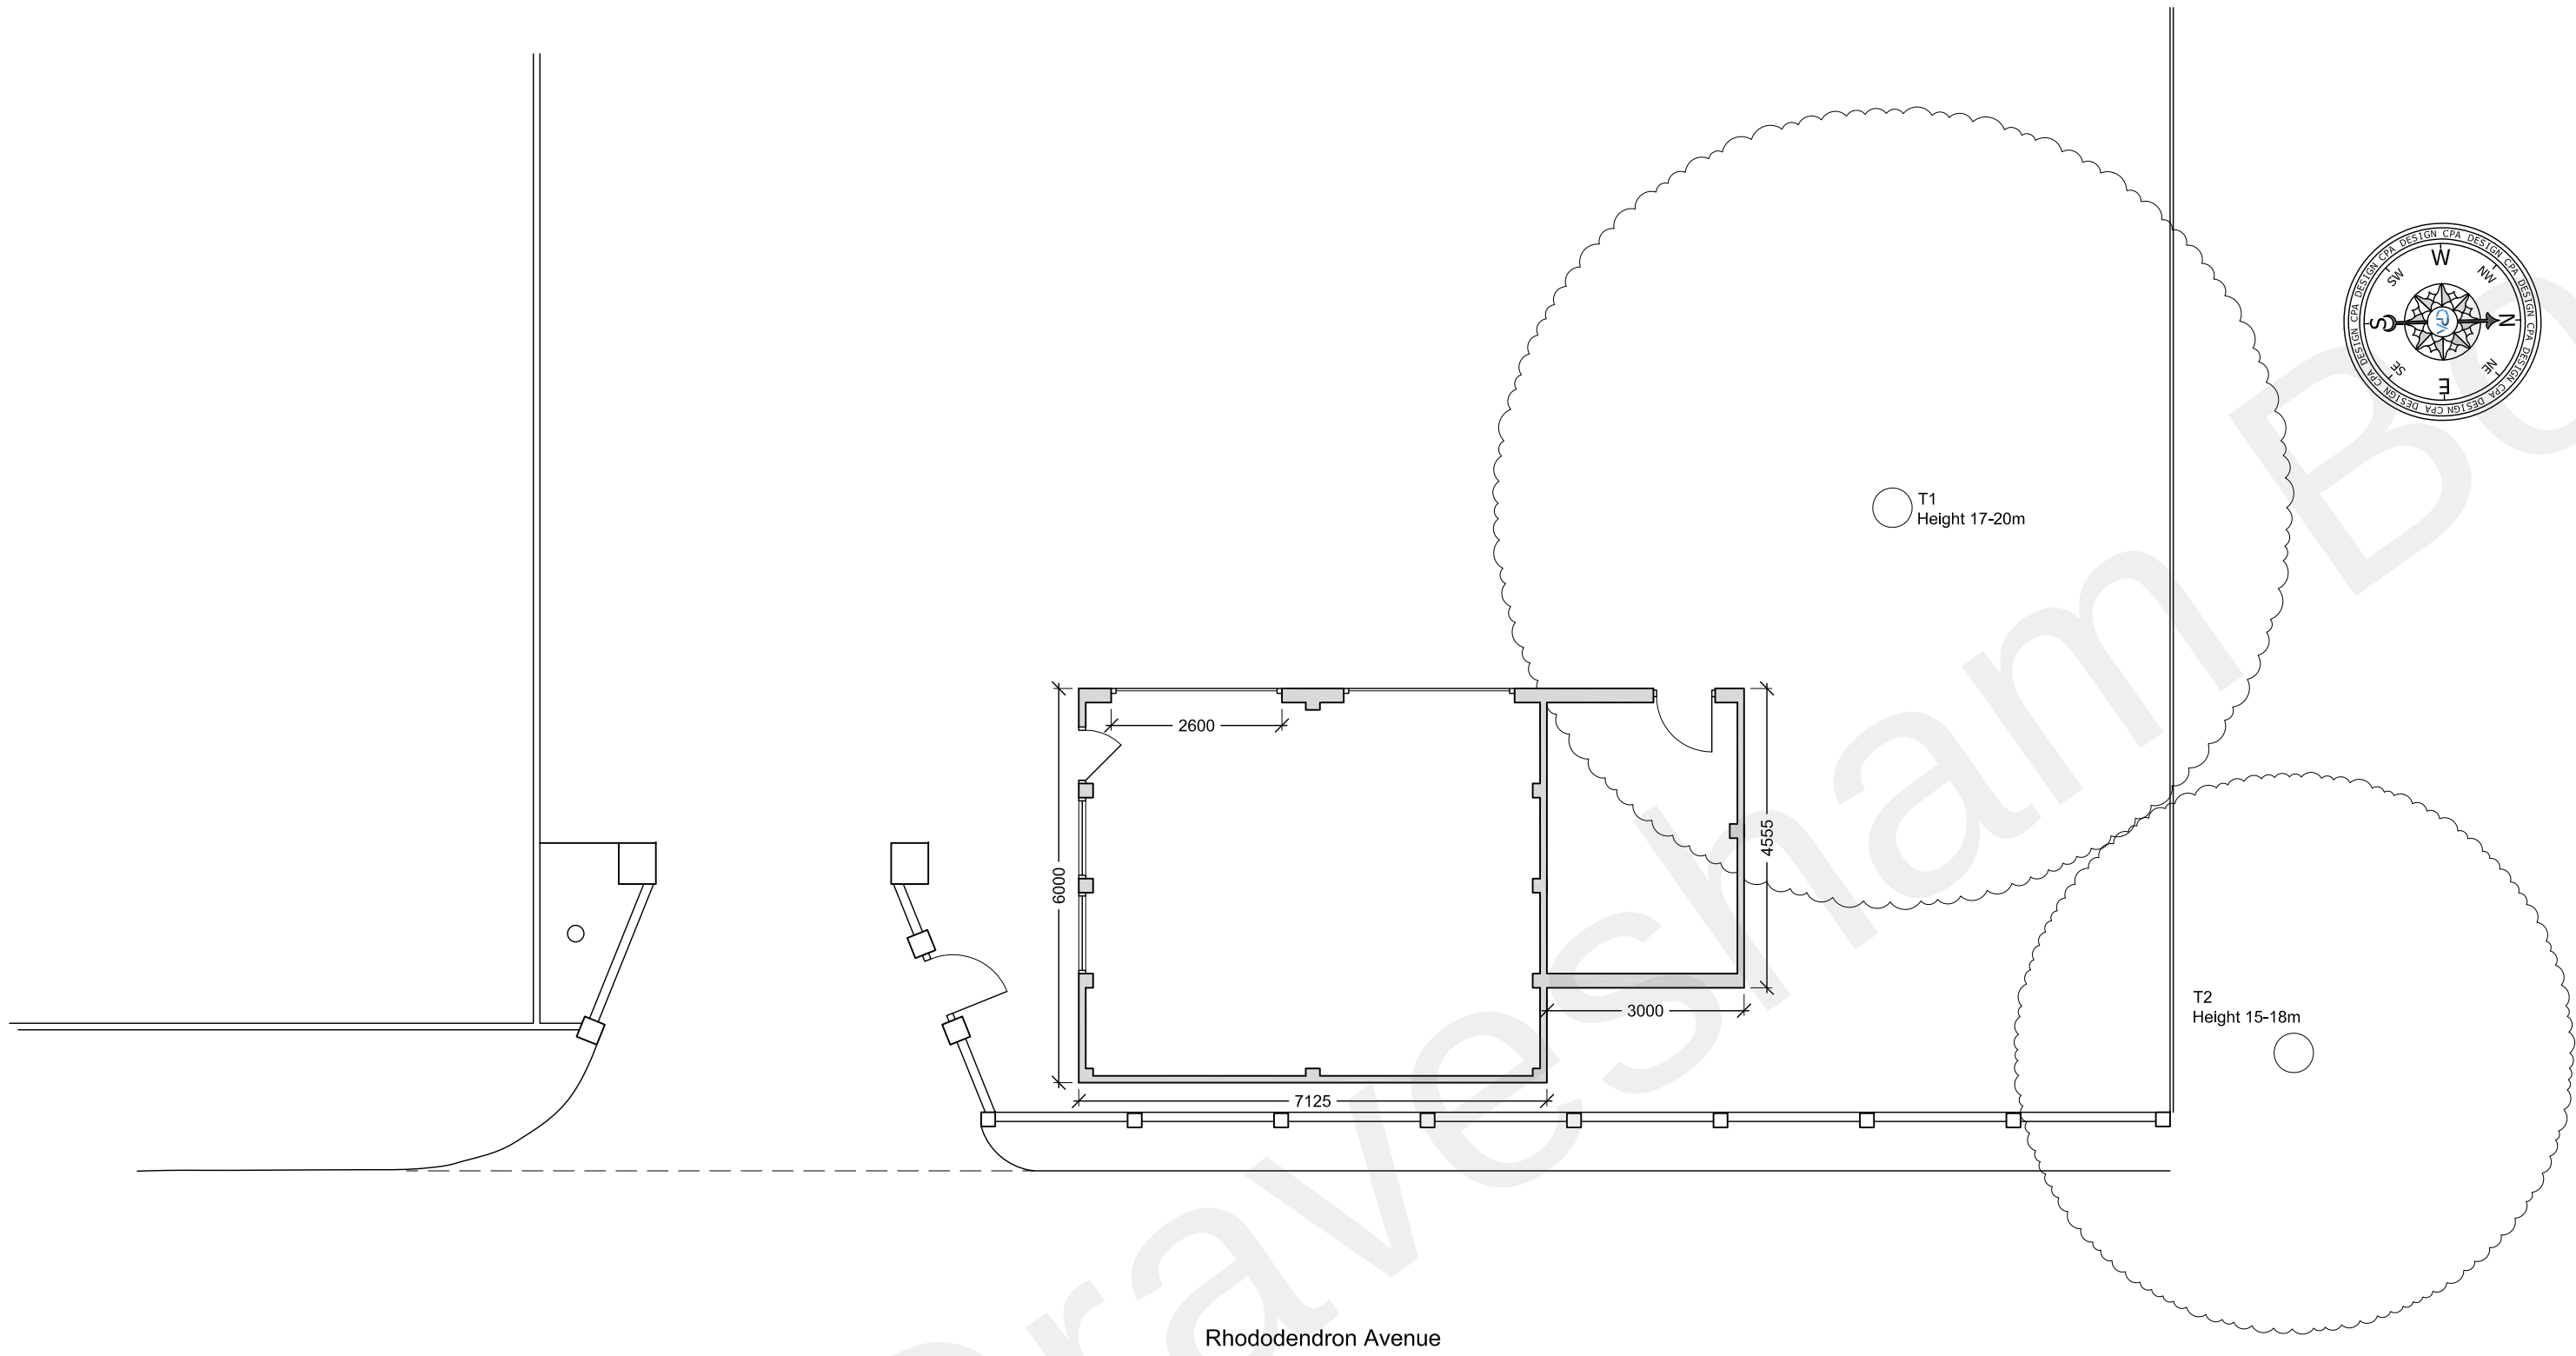


Existing site Plan (Scale: 1:100)

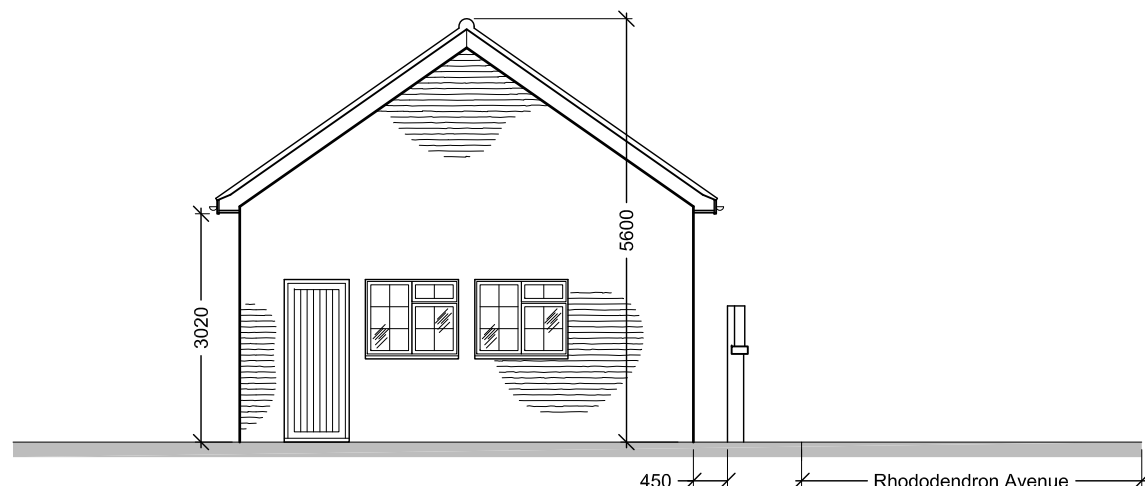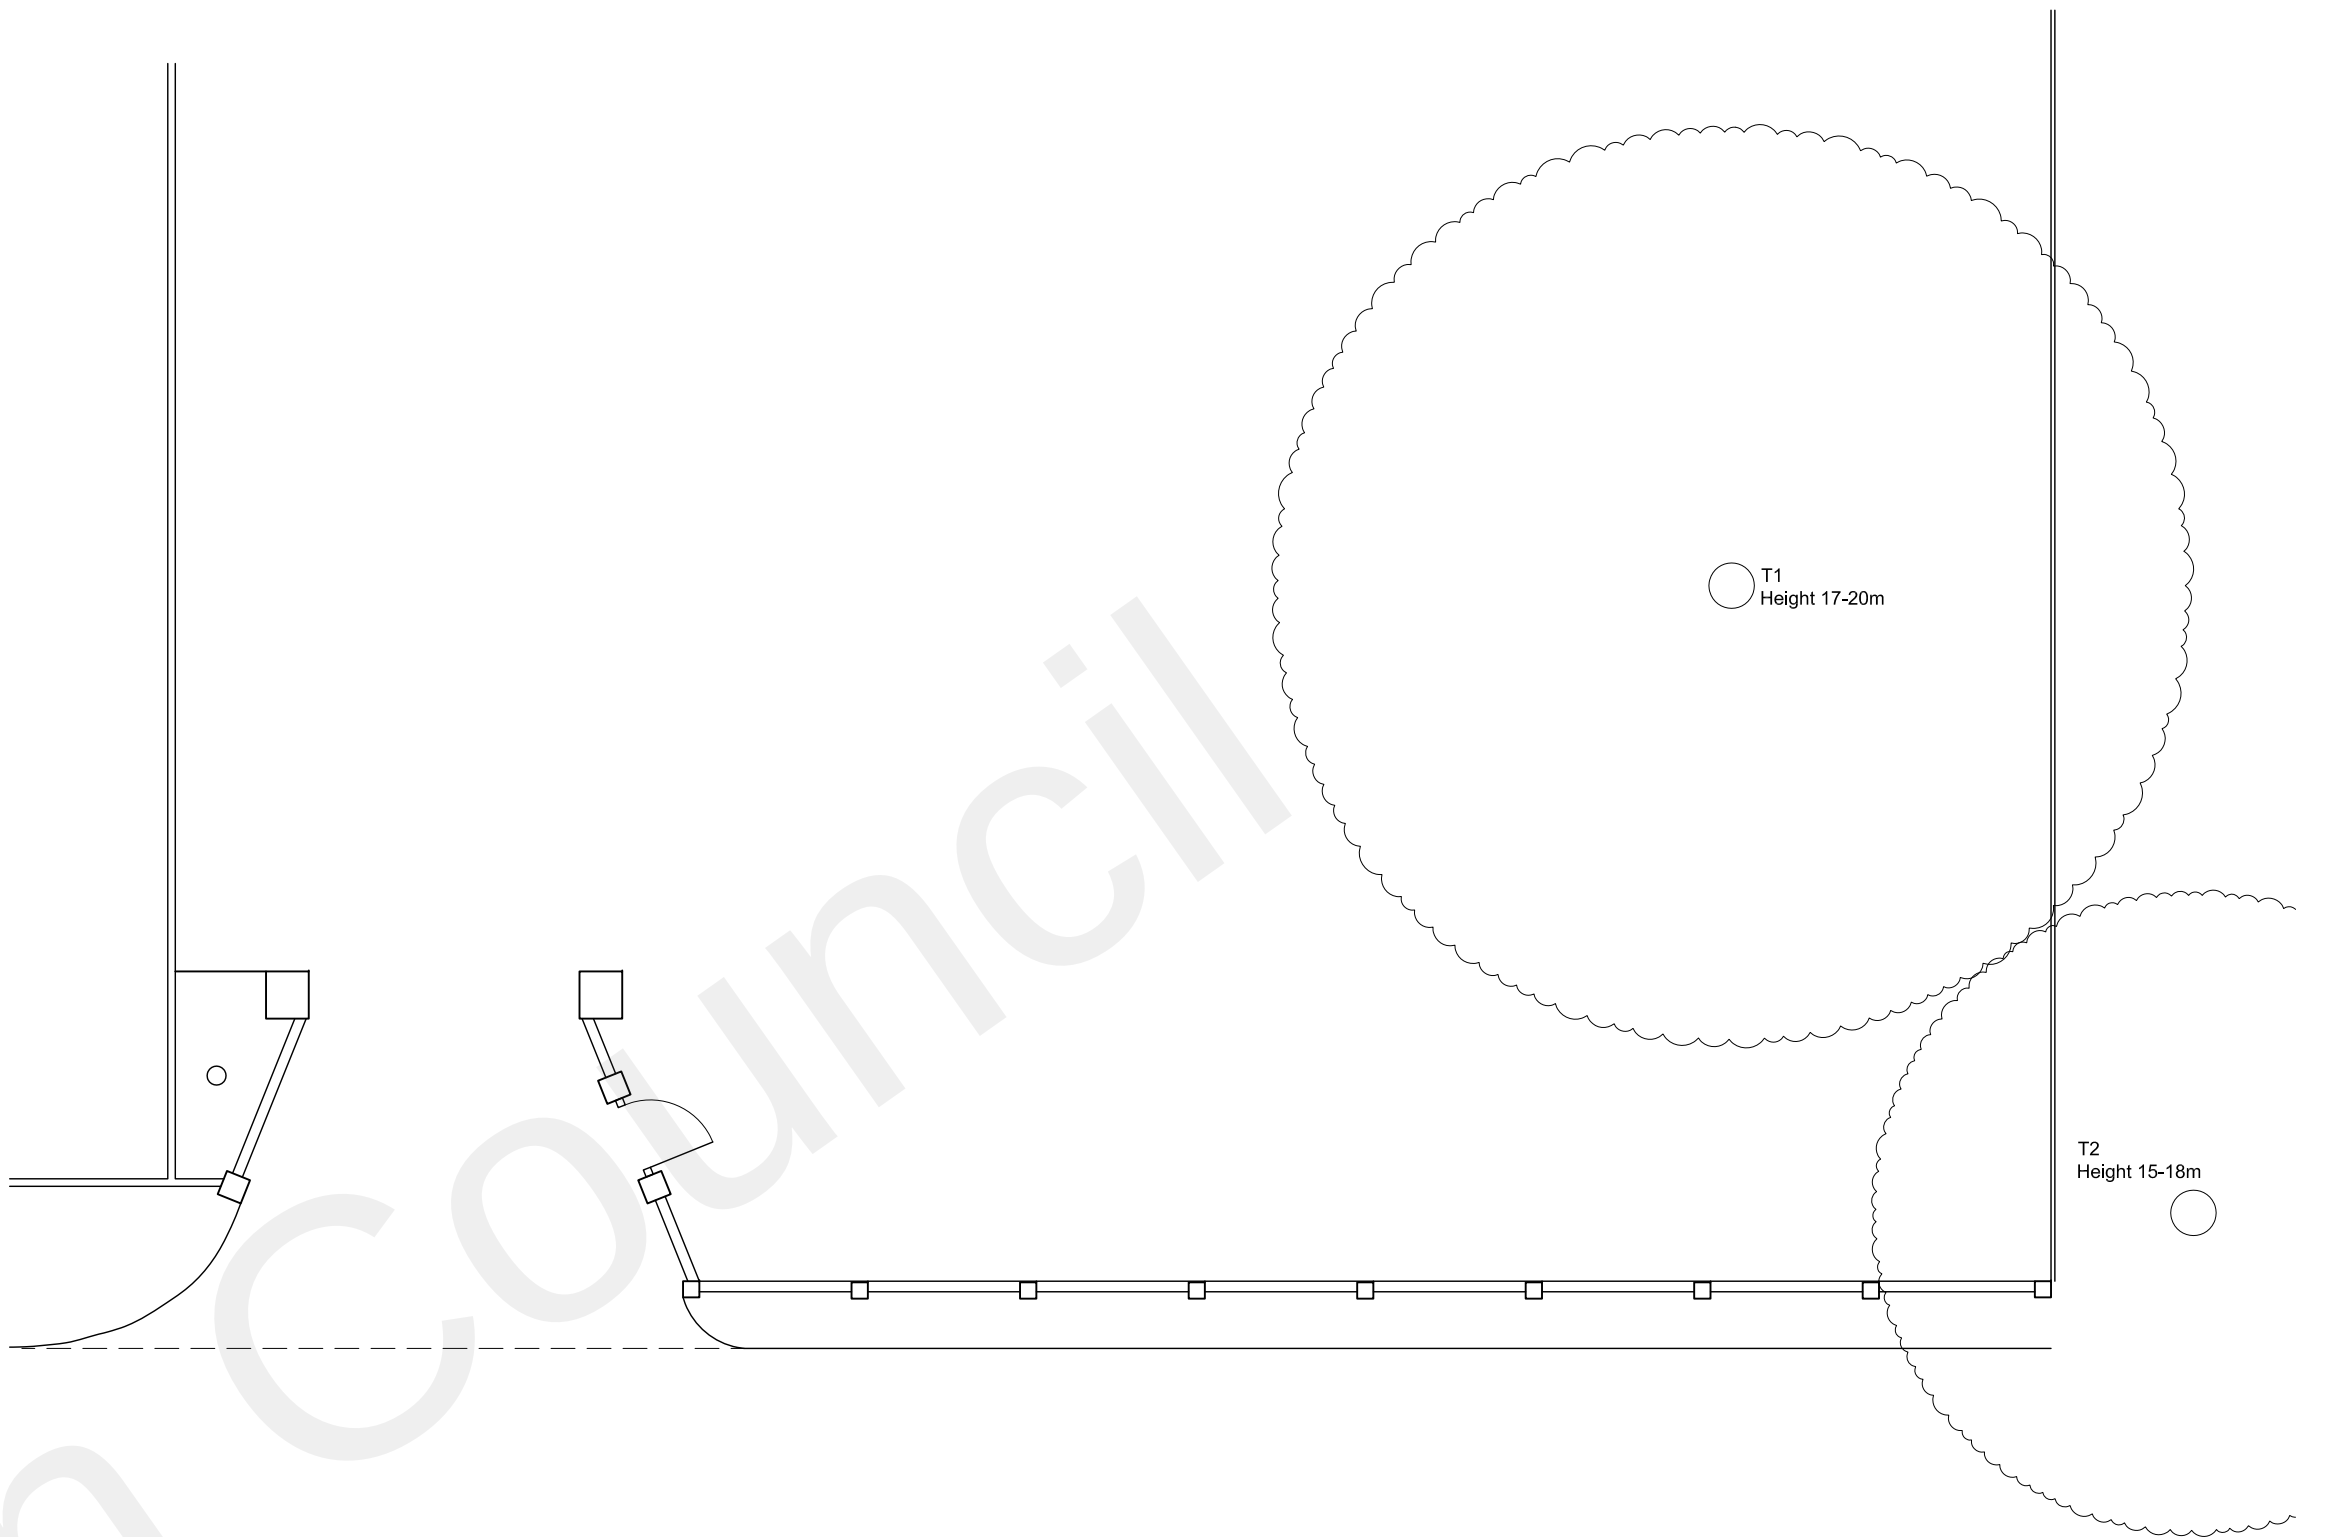


South Elevation (Scale: 1:100)

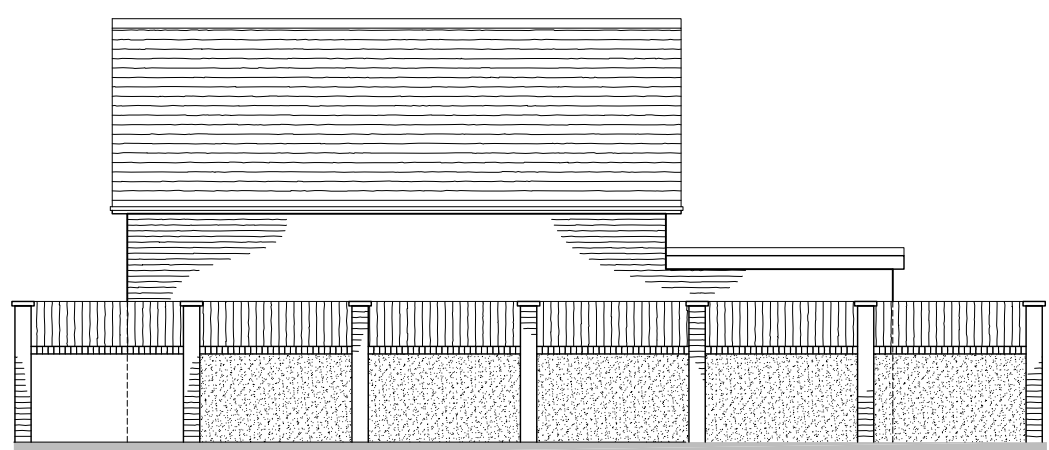


East Elevation (Scale: 1:100)

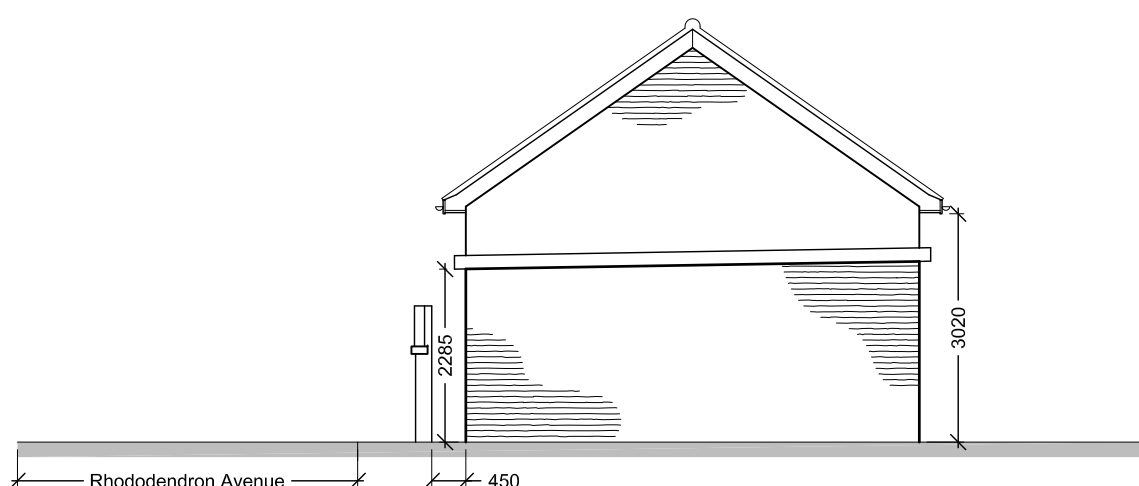

North Elevation (Scale: 1:100)

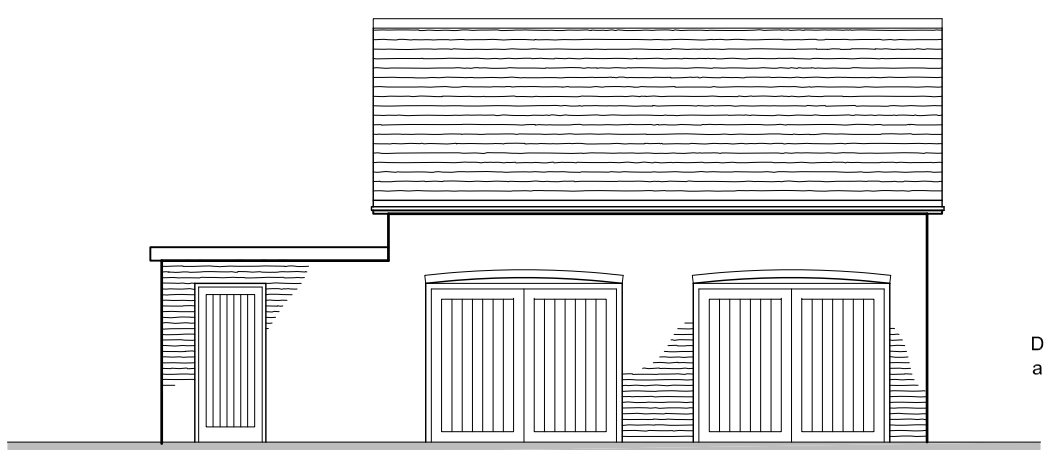


West Elevation (Scale: 1:100)

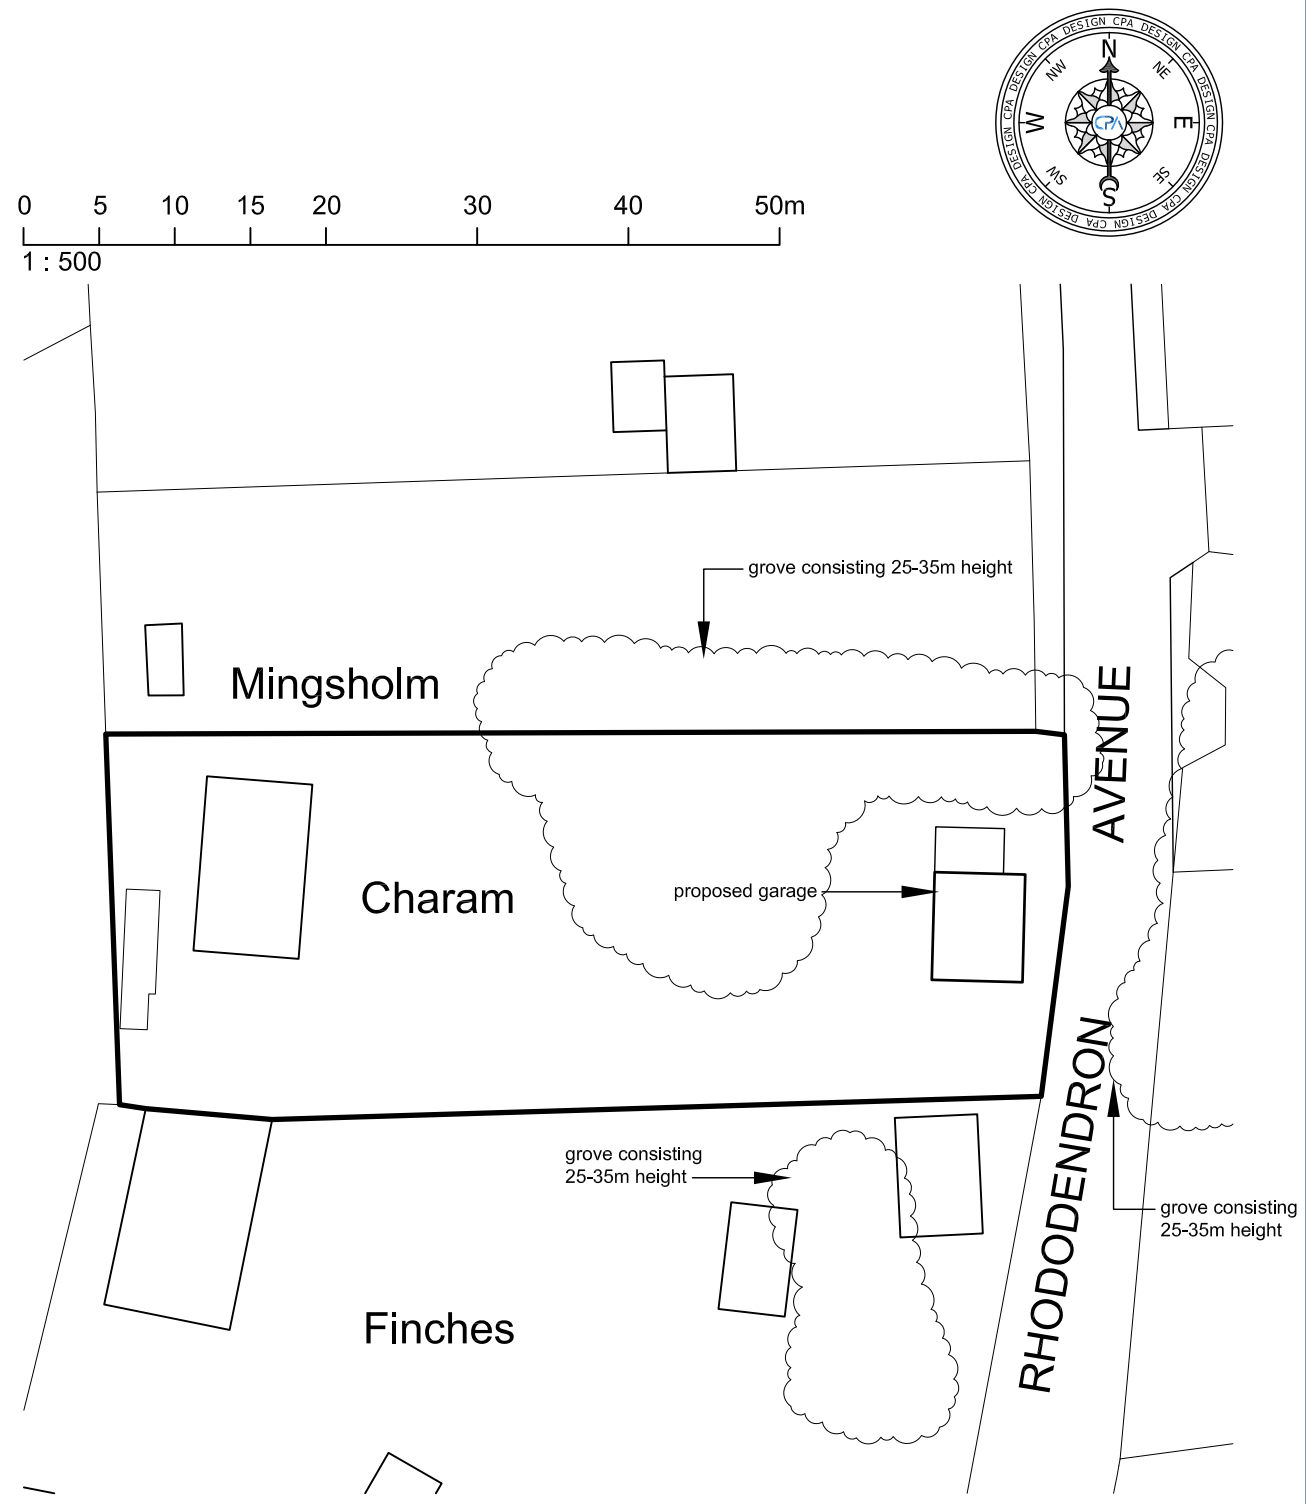

Site Plan (Scale: 1:500)

Drawings created by CPA Design
are protected by copyright 2021 ©

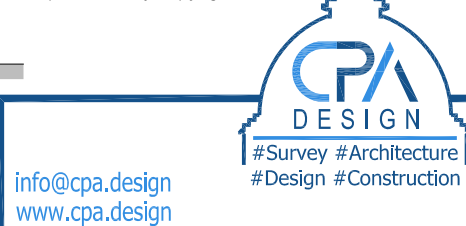

Site Location: Charam, Rhododendron Avenue, Meopham, Gravesend, Kent, DA13 0TU	
Drawing Contents: PROPOSED Floor Plan and Elevations	Scale: As Noted@A1 Date: November 2021
Project Description: Proposed Garage	Drawn: CPA Drawing Ref.: 21-032-03