




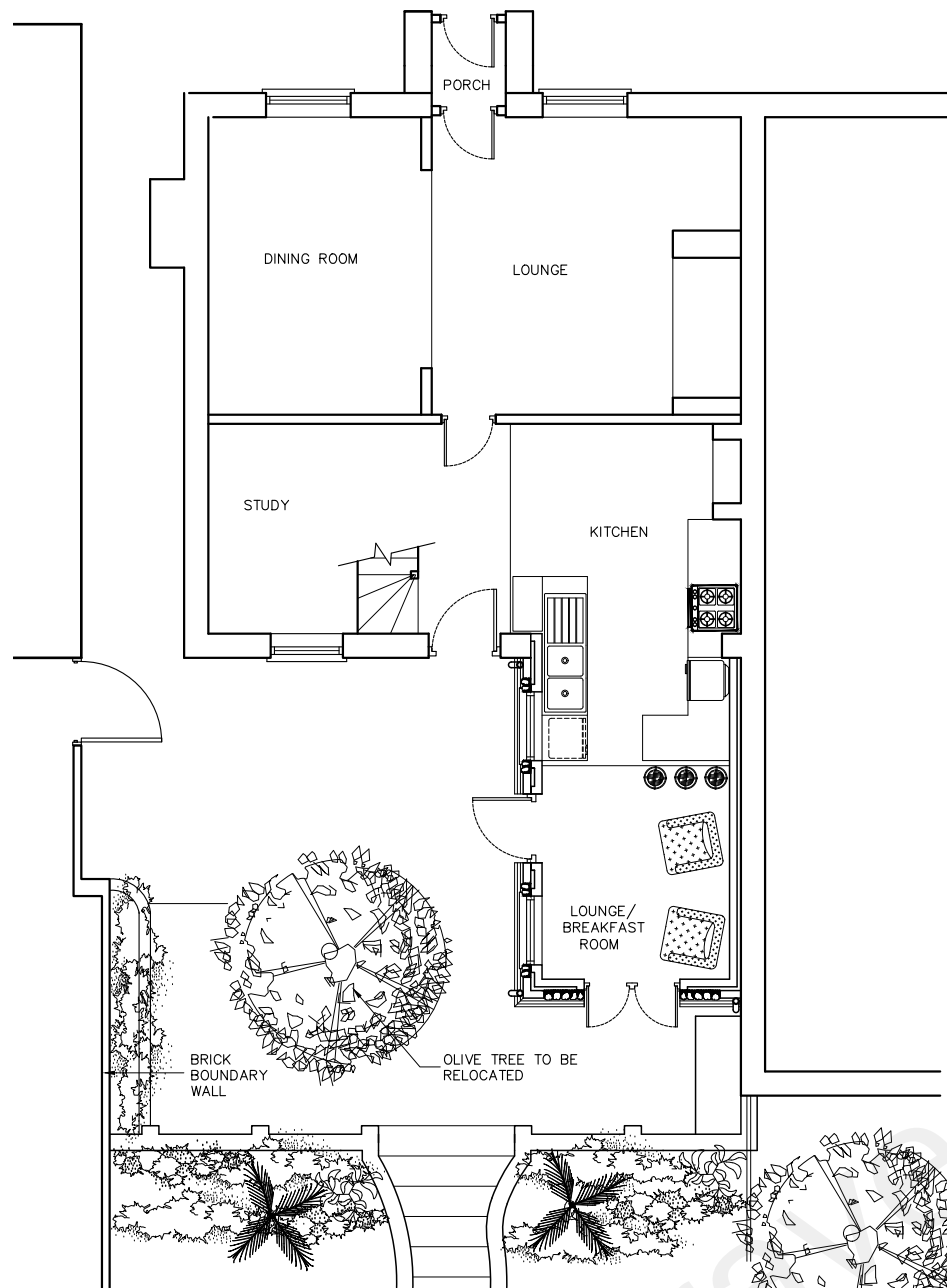

EXISTING GROUND FLOOR PLAN
SCALE 1:100 © A3

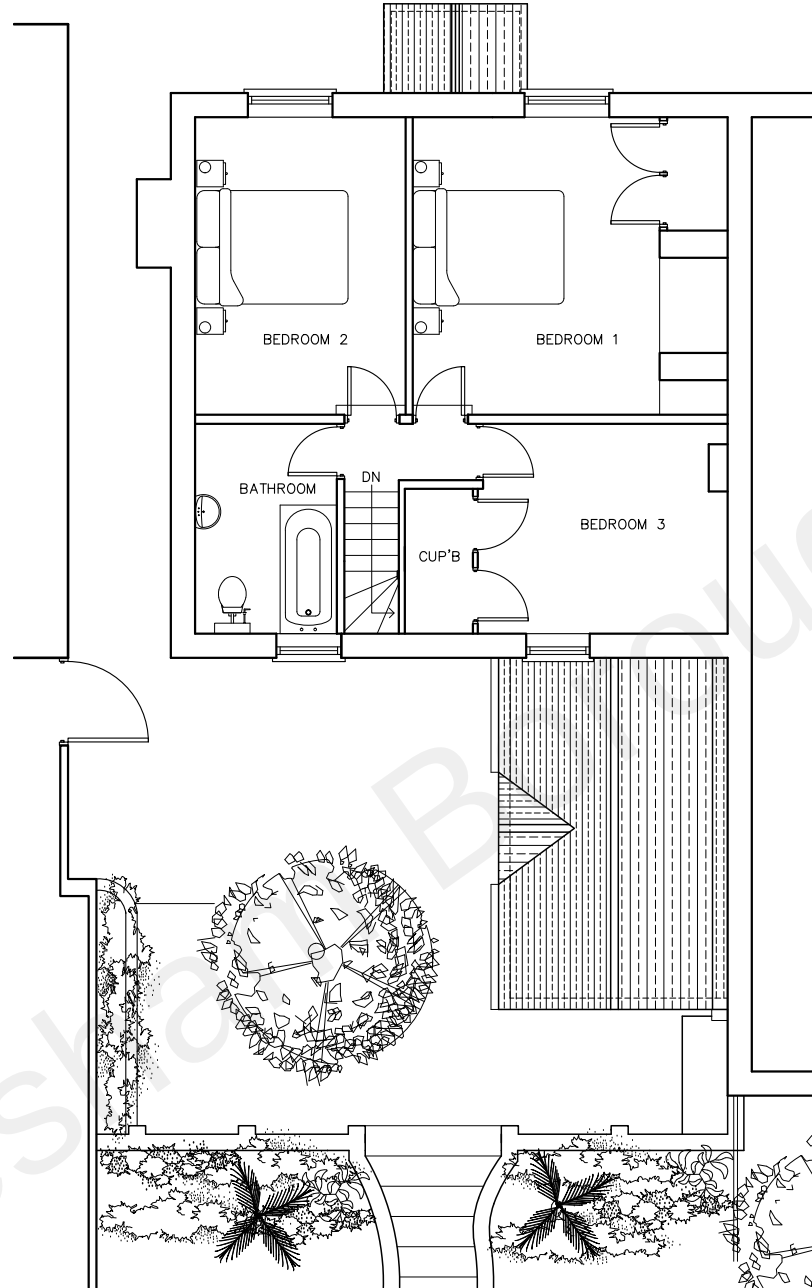


EXISTING FIRST FLOOR PLAN
SCALE 1:100 © A3

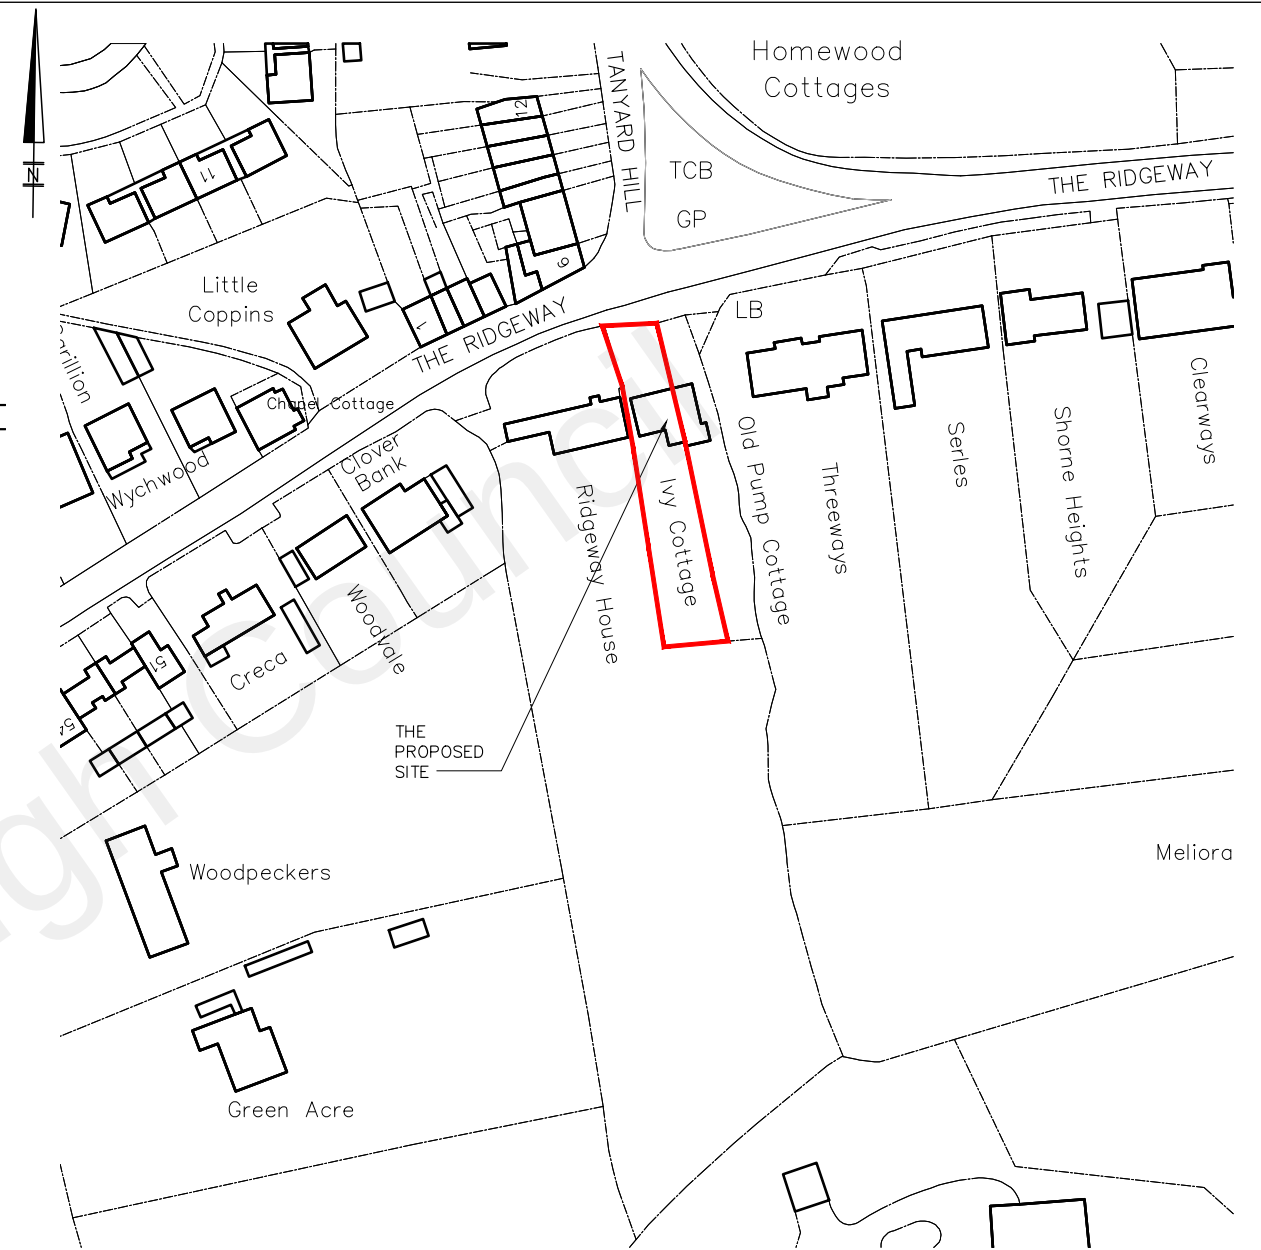

LOCATION PLAN
SCALE 1:1250 © A3

NOTES

1. ALL DIMENSIONS TO BE CHECKED AND CONFIRMED ON SITE
2. ALL DISCREPANCIES ARE TO BE REPORTED TO PRIOR TO WORK STARTING
3. ALL WORK AND MATERIALS TO BE IN ACCORDANCE WITH THE BUILDING REGULATIONS AND TO COMPLY WITH RELEVANT BRITISH STANDARDS
4. COPYRIGHT RESERVED.

 

Revision	By	Chk'd	Auth'd	Date	Description
Client MR W MILLINGTON IVY COTTAGE, CHESTNUT CORNER, THE RIDGEWAY, KENT DA12 3LW					
Project PROPOSED PART FIRST FLOOR REAR EXTENSION AND REAR CONSERVATORY					
Drawing EXISTING LOCATION AND FLOOR PLANS					
Drawn by JPP Date: 23.09.14					
Drawing No. HPA/PL/1125/001 Revision /					
Drawing Scale: AS SHOWN					