



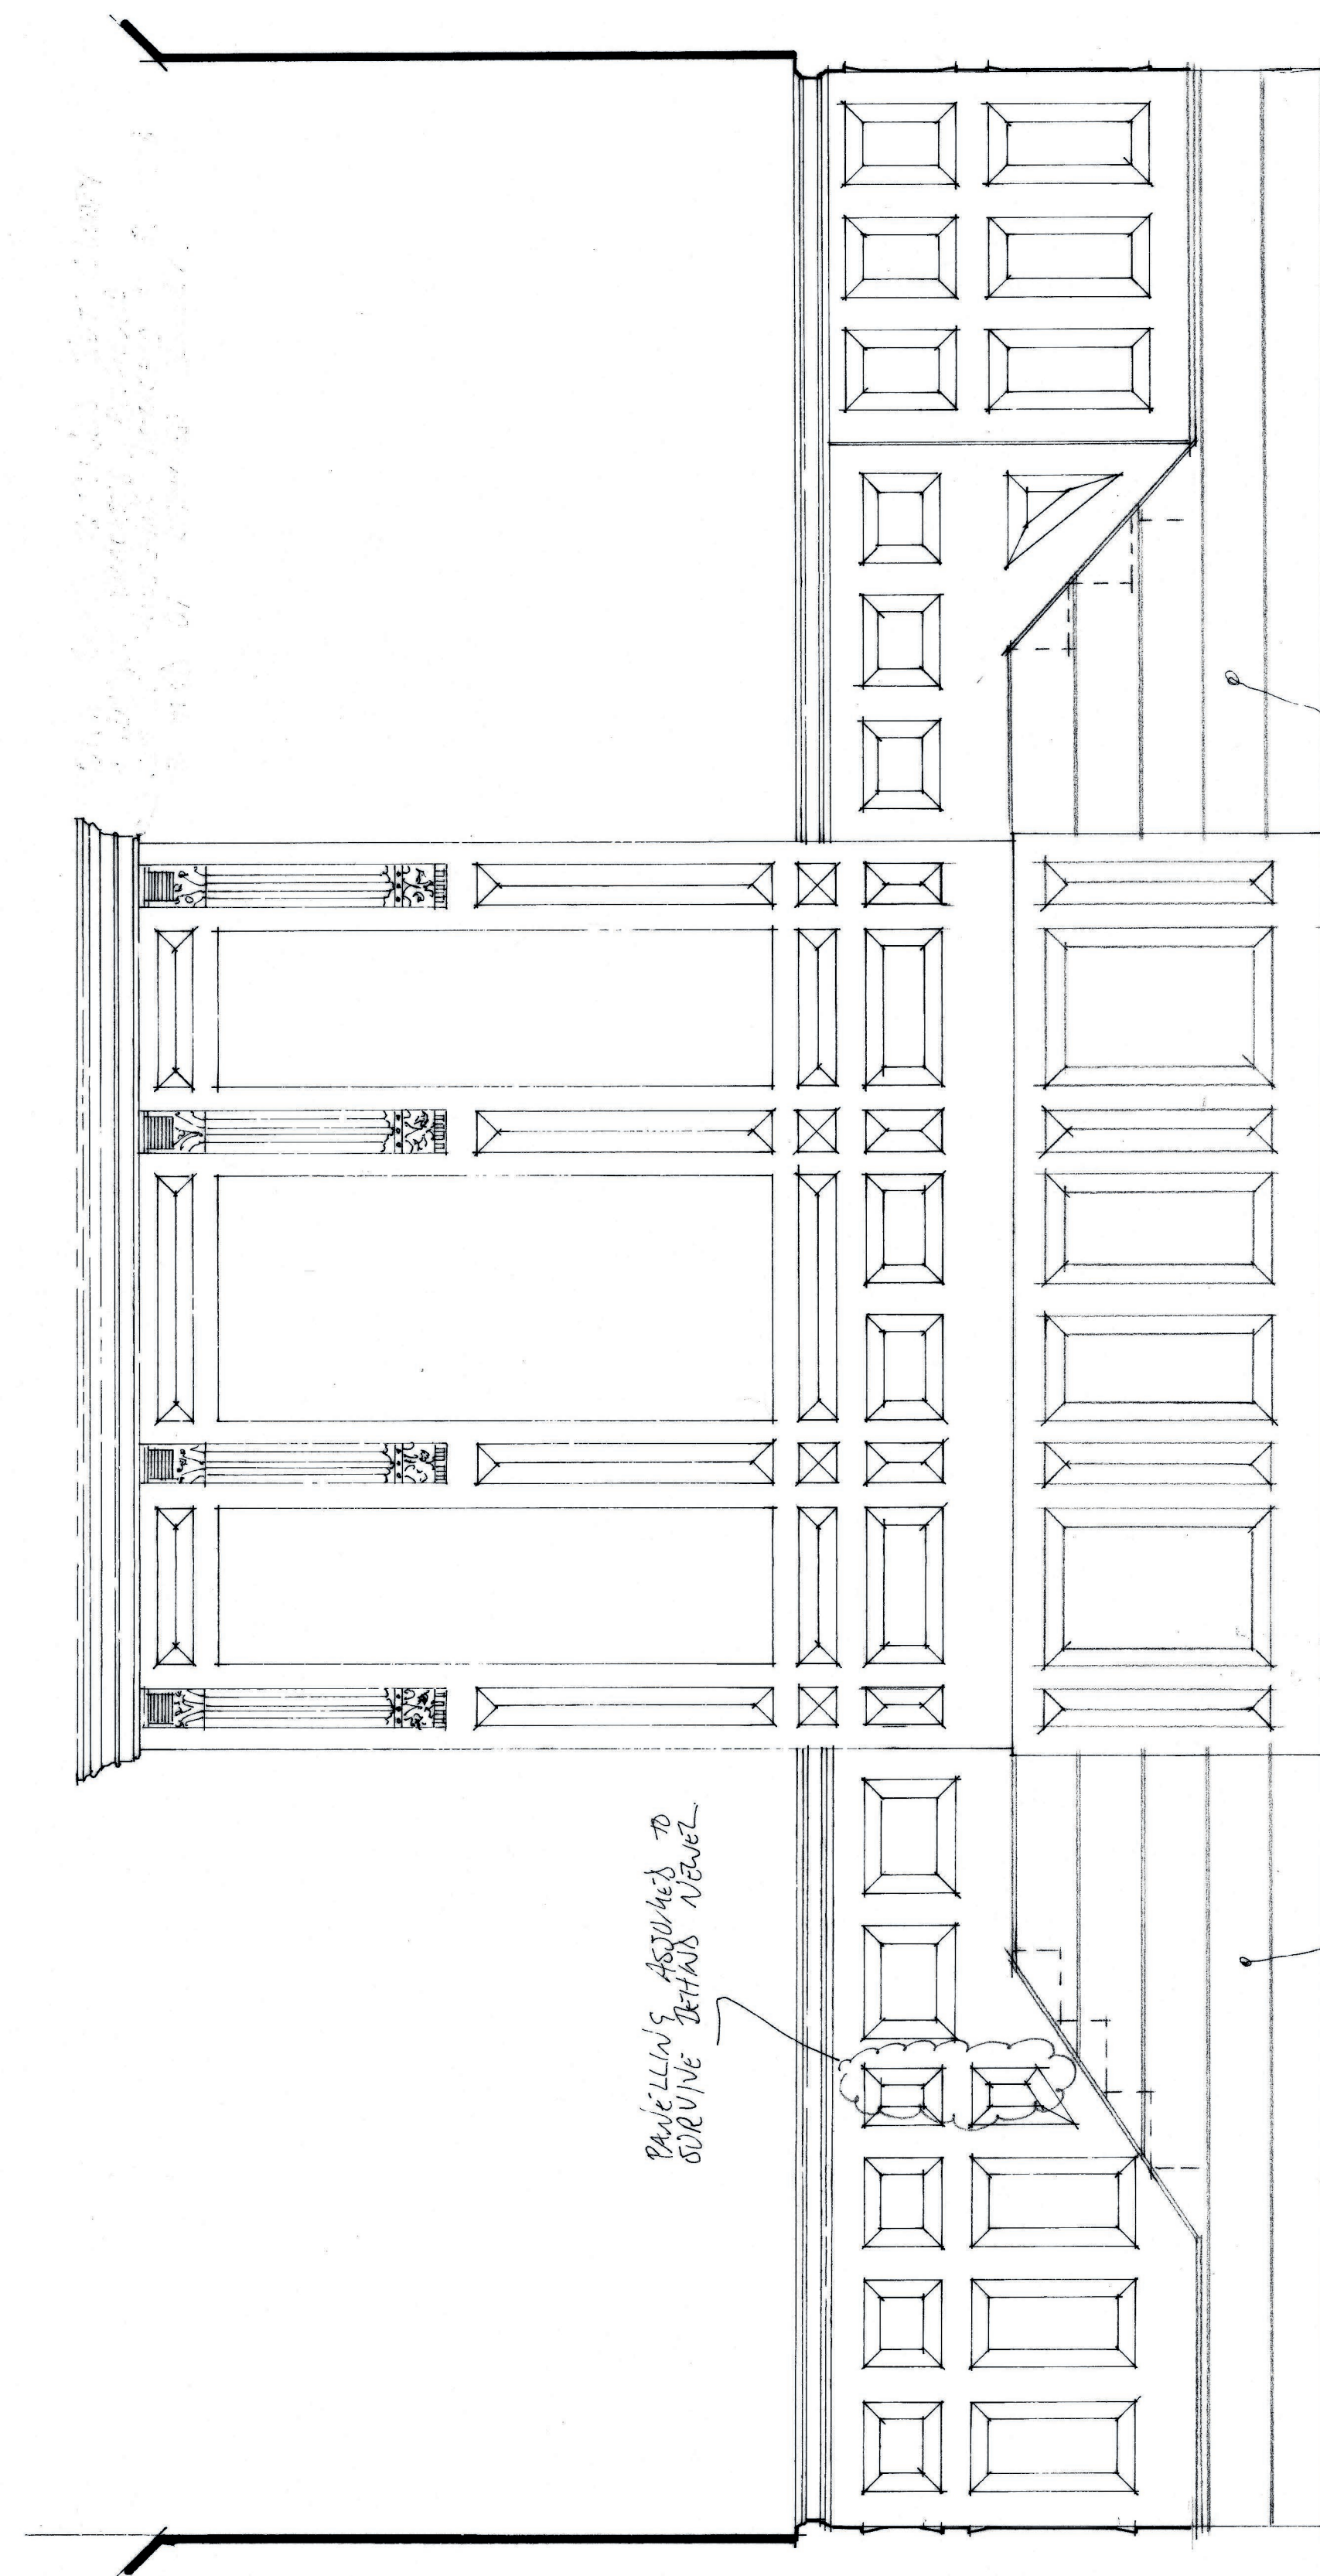


South elevation

HORIZONTAL HEADS & BUTT BOARDING'S HEADS FLUSH AS SECTION C-C ON DRAWING KSG/0424/04 LOWER FLOOR LEVEL

PAVILLIONS ASSIGNED TO SURVIVE BEHIND NEWER

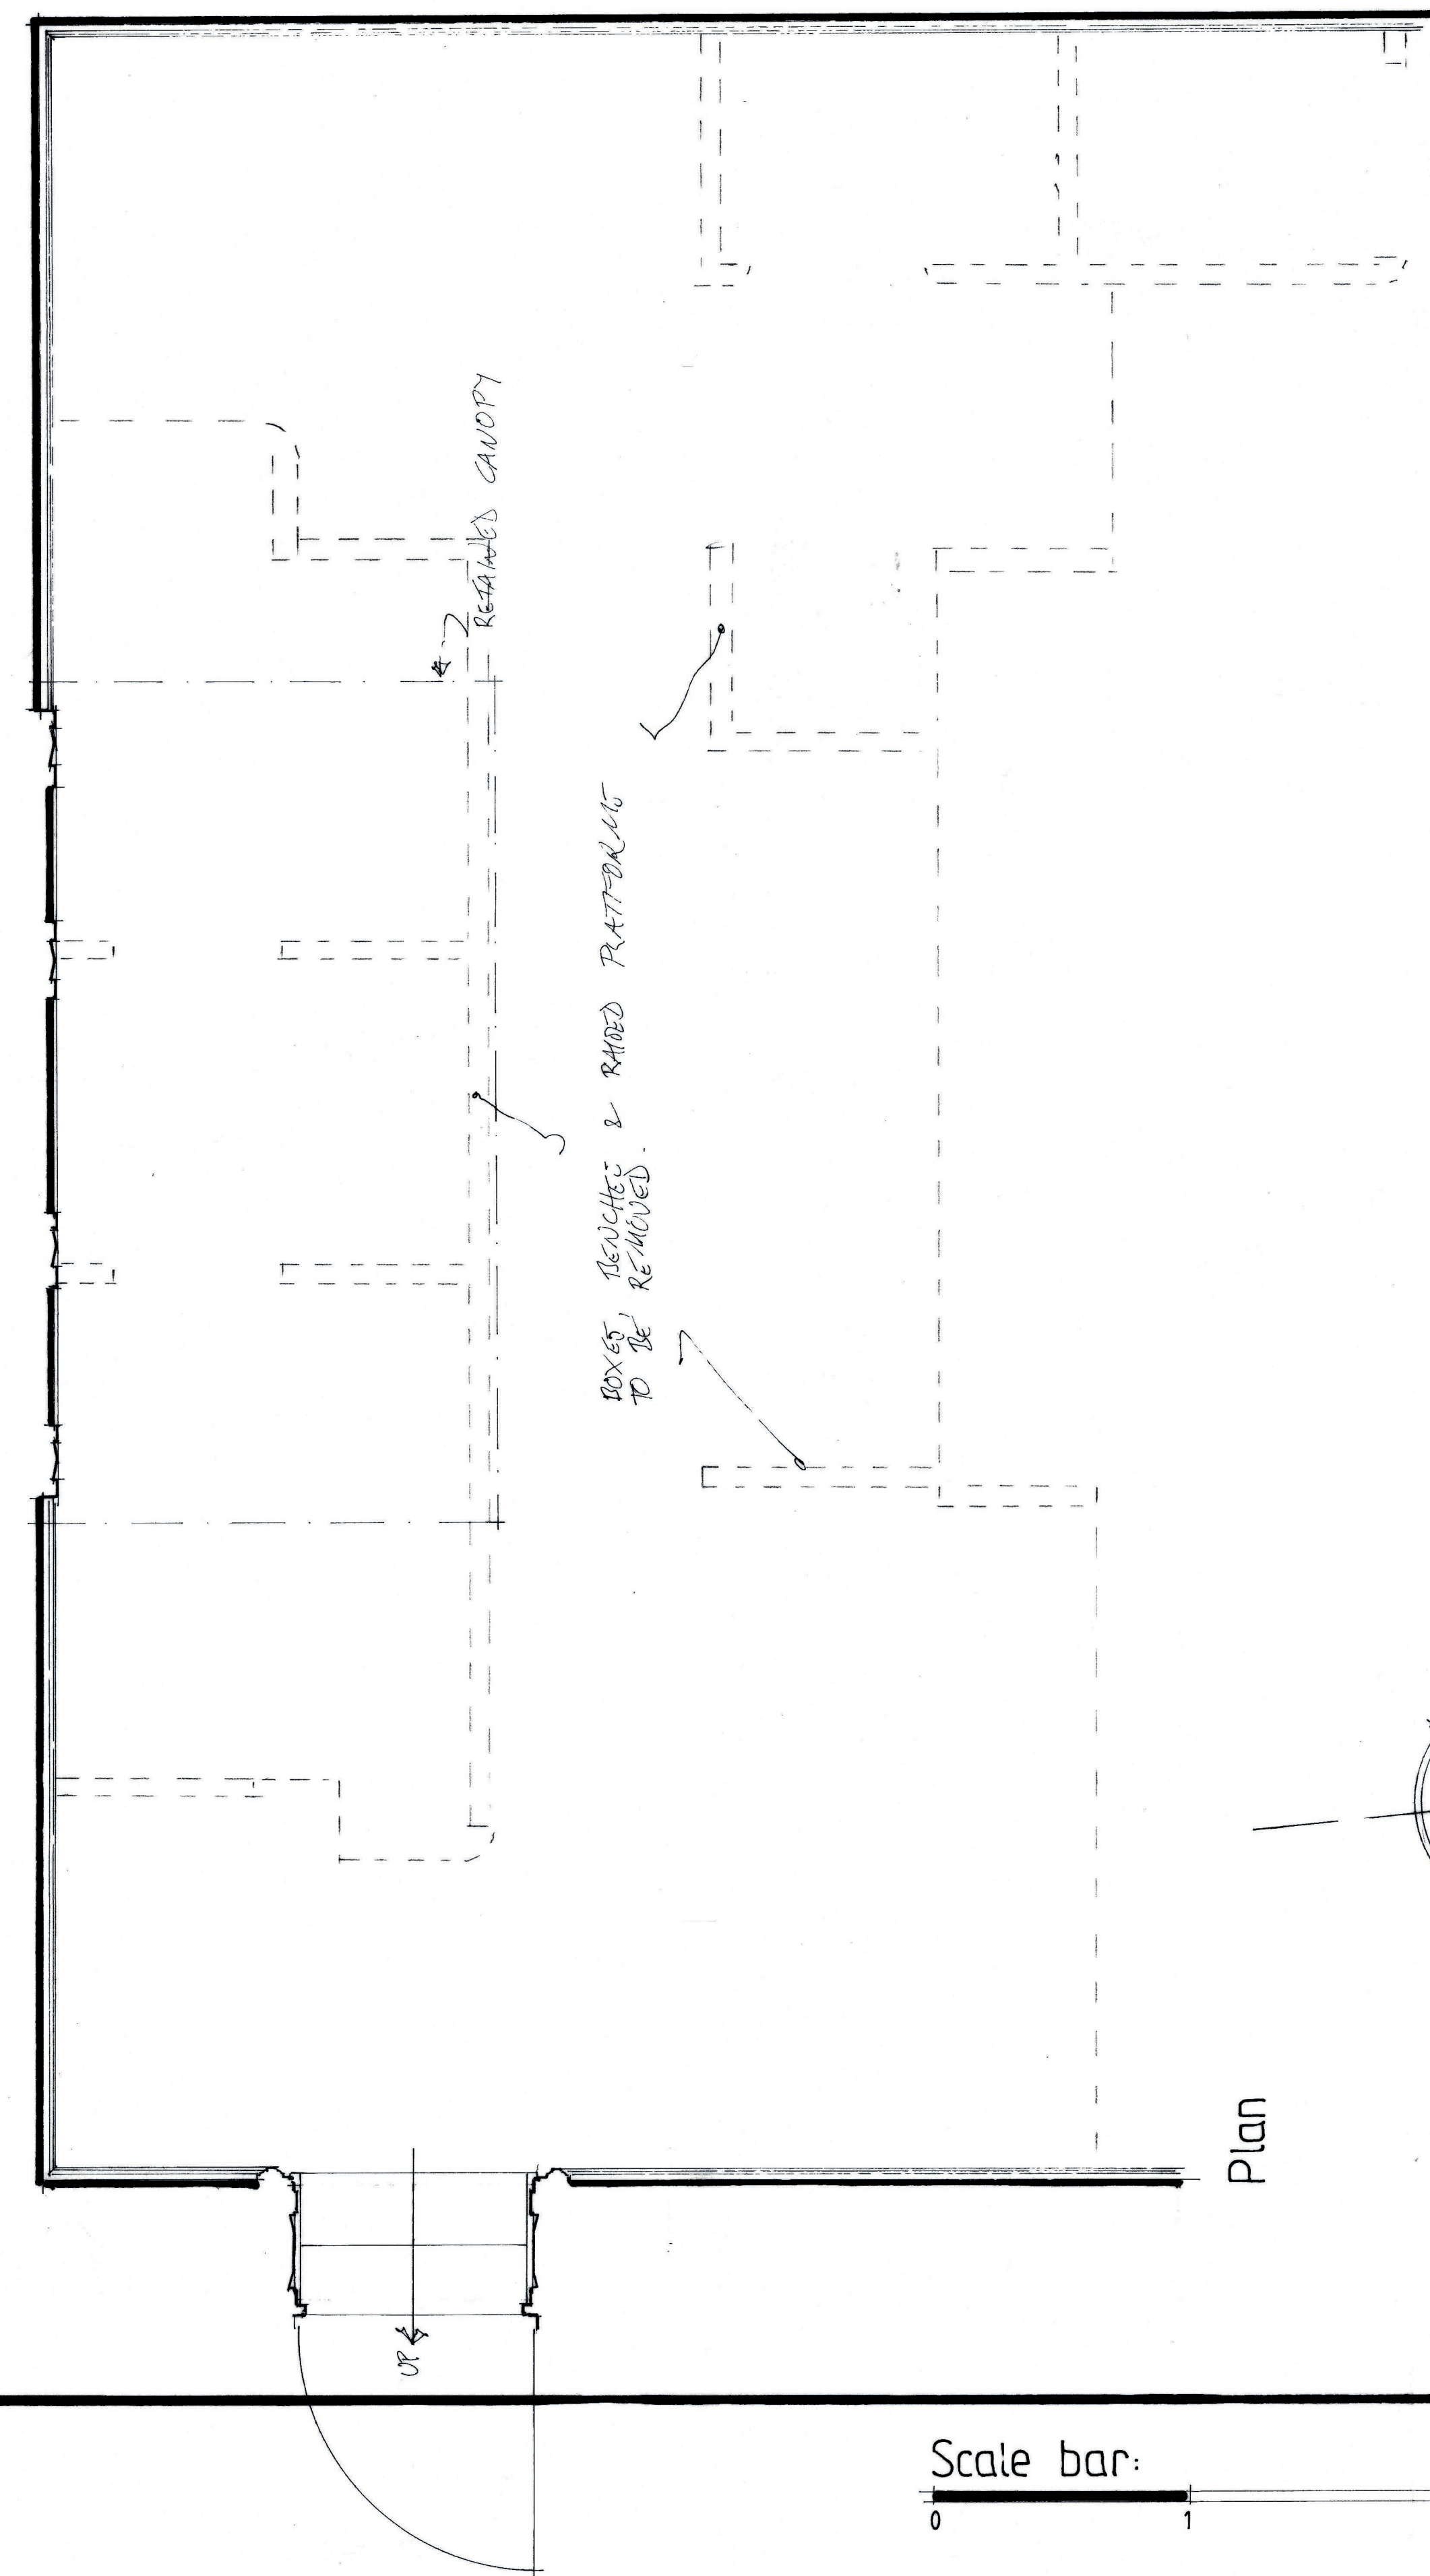

Plan

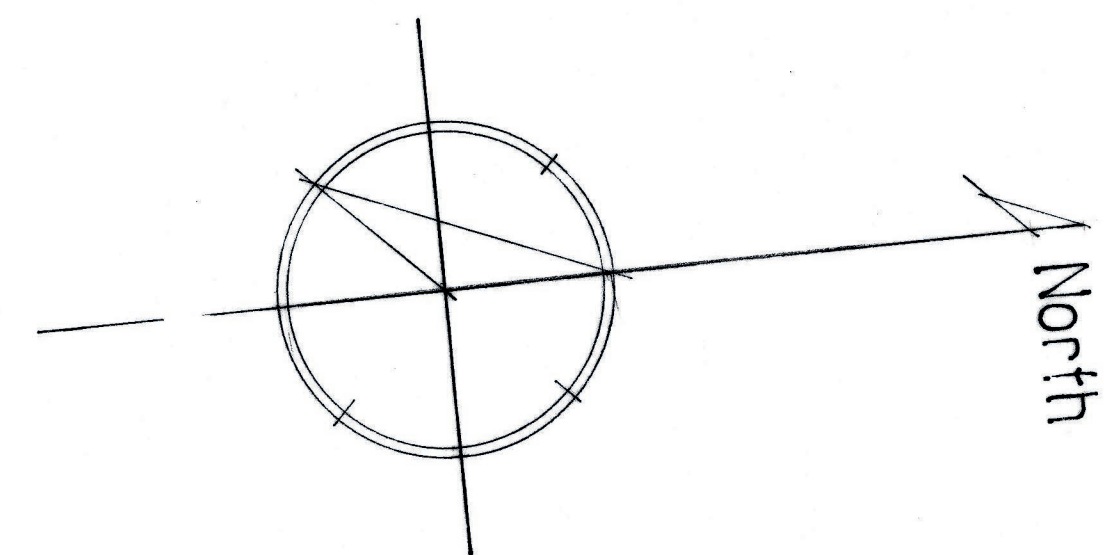

Scale bar:



26 King Street, Gravesend

Court room part plan & South elevation as proposed

Scale: 1:20 at A1

Drwg.: KSG/0424/04 Rev. A

Drwg. by: T. Ellis June 2024 Tel.: 01233 770498

Rev. A: canopy & brackets retained Aug. 2026

Scan