






EXISTING NORTH-EAST ELEVATION.

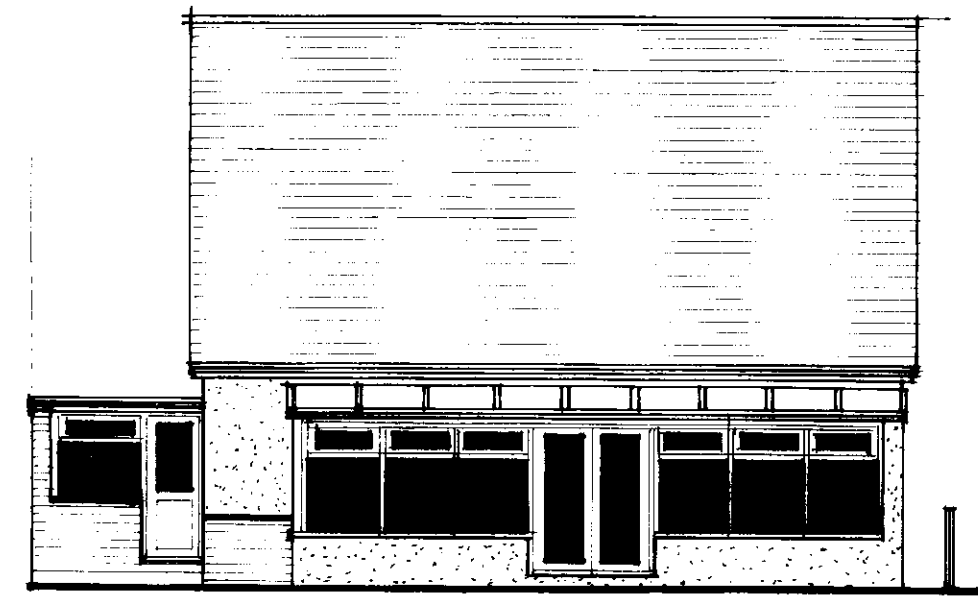


PROPOSED NORTH-EAST ELEVATION.

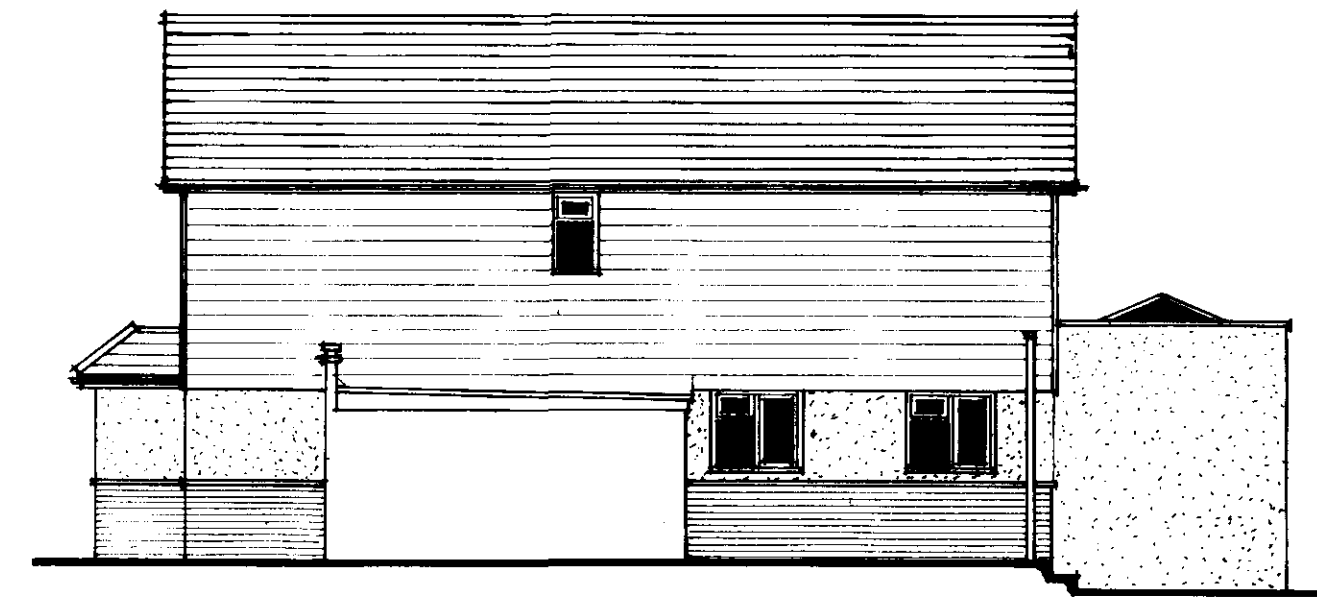


PROPOSED SOUTH-EAST ELEVATION.

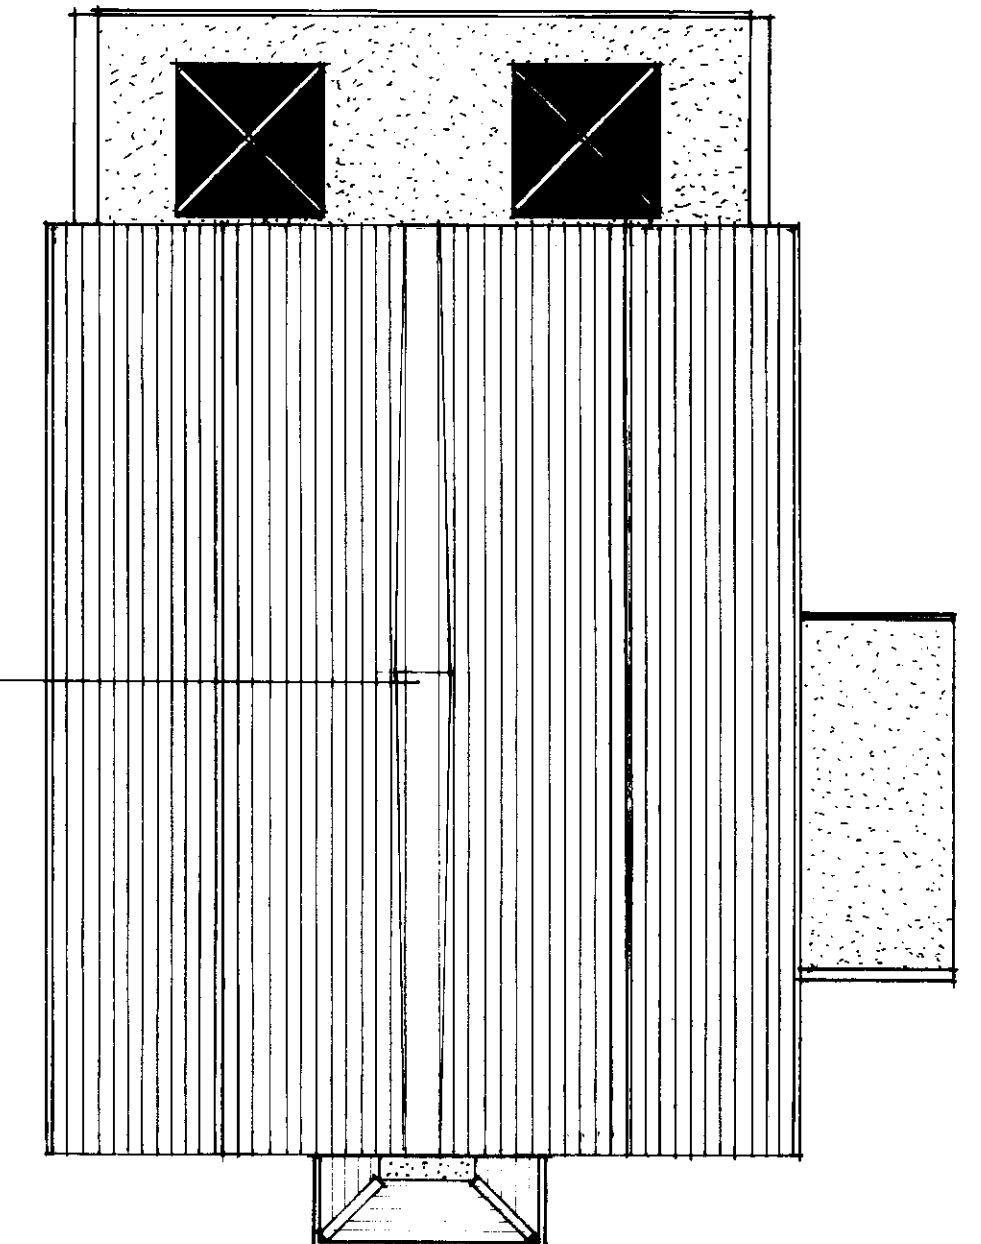


PROPOSED ROOF PLAN.

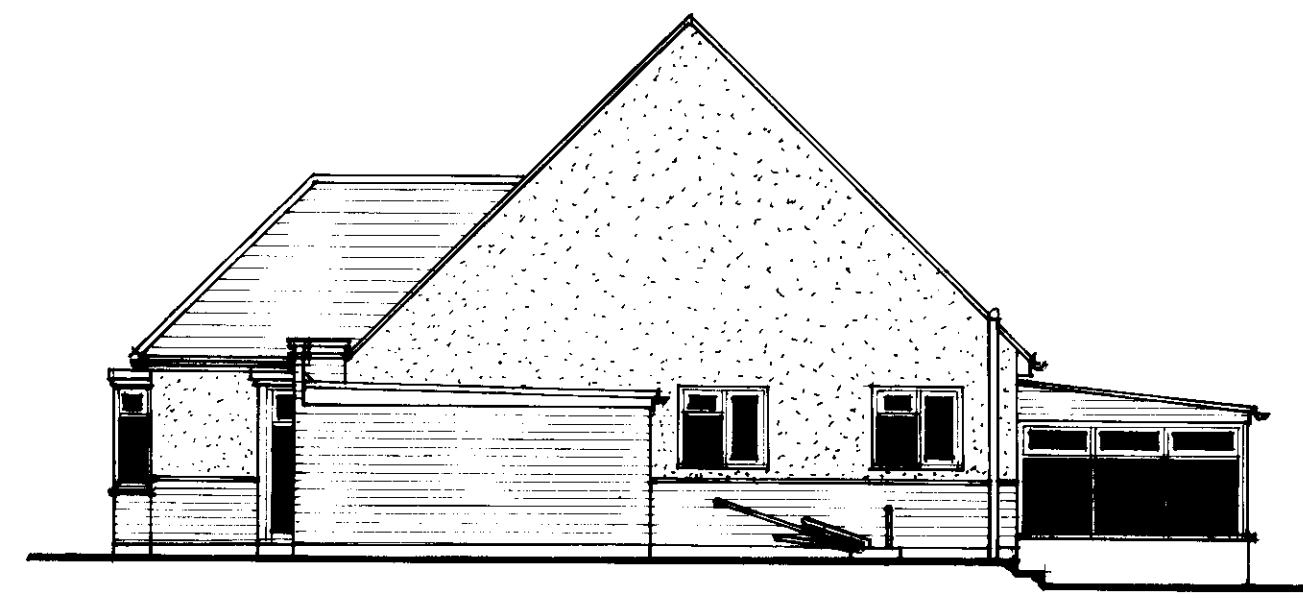


EXISTING SOUTH-EAST ELEVATION.

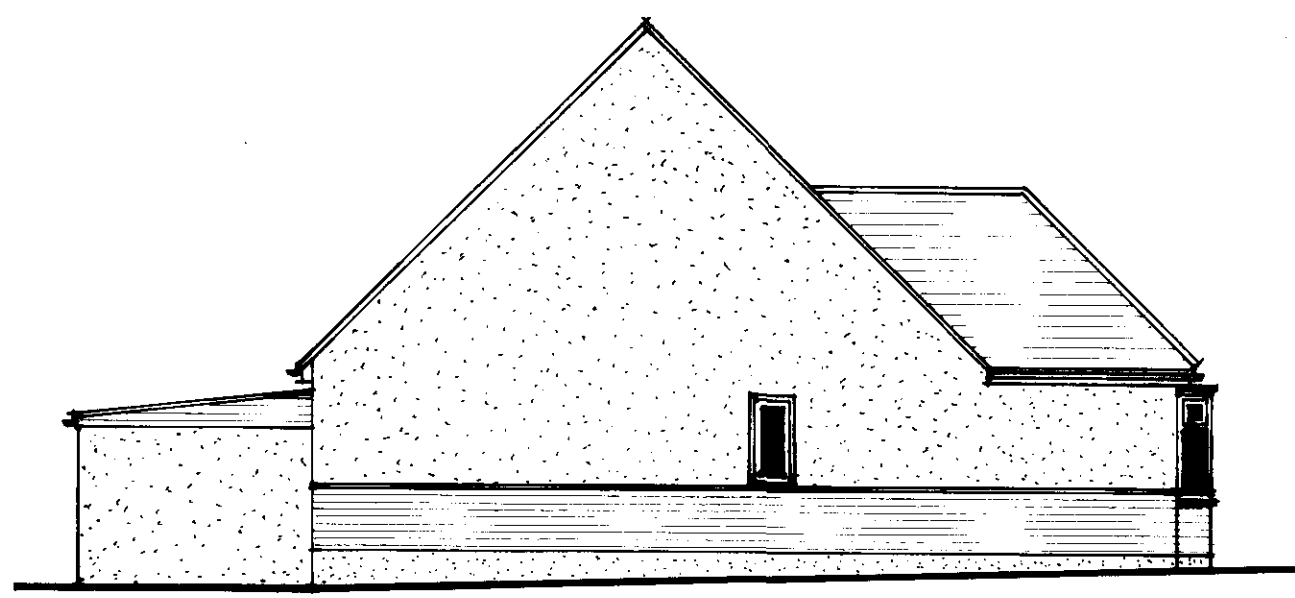


EXISTING NORTH-WEST ELEVATION.

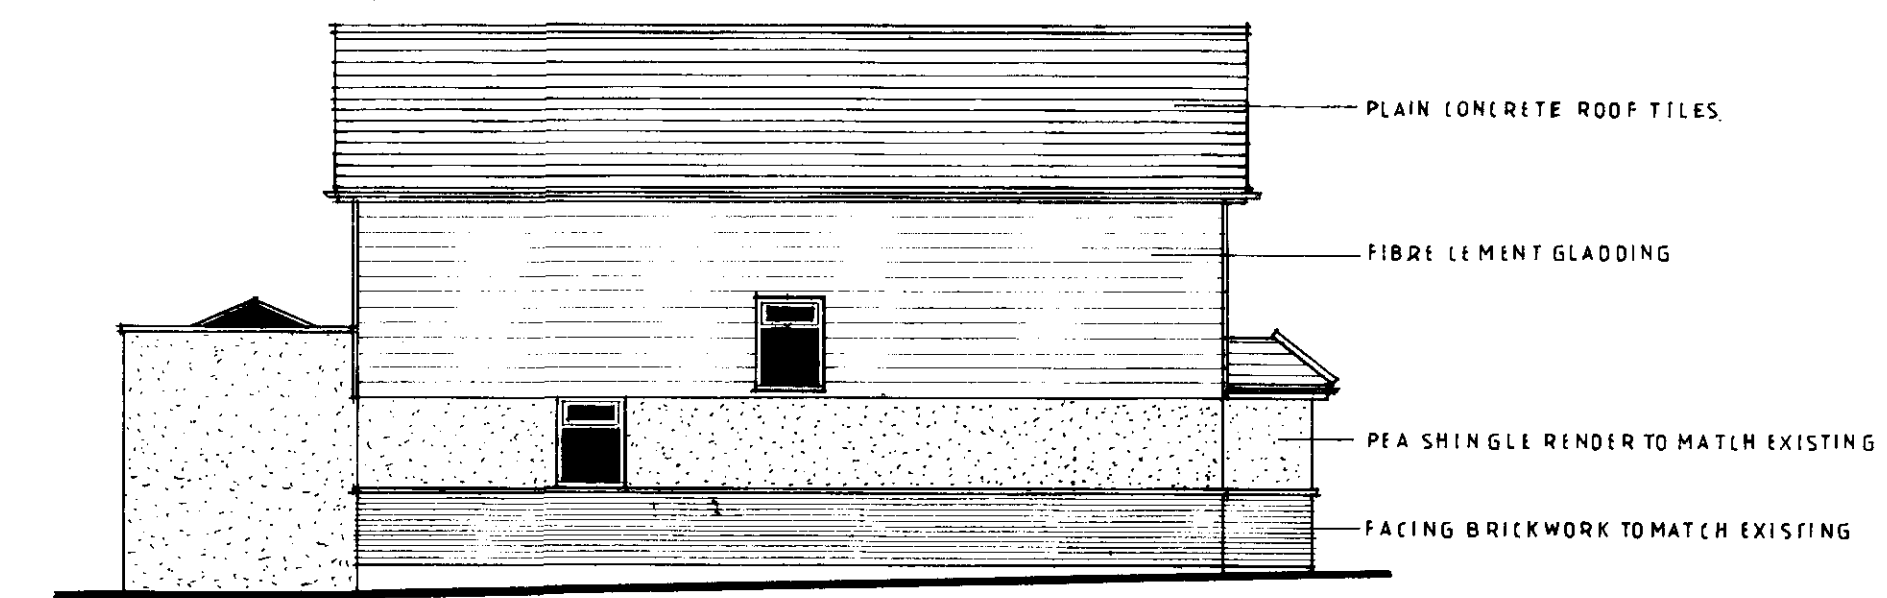


PROPOSED NORTH-EAST ELEVATION.

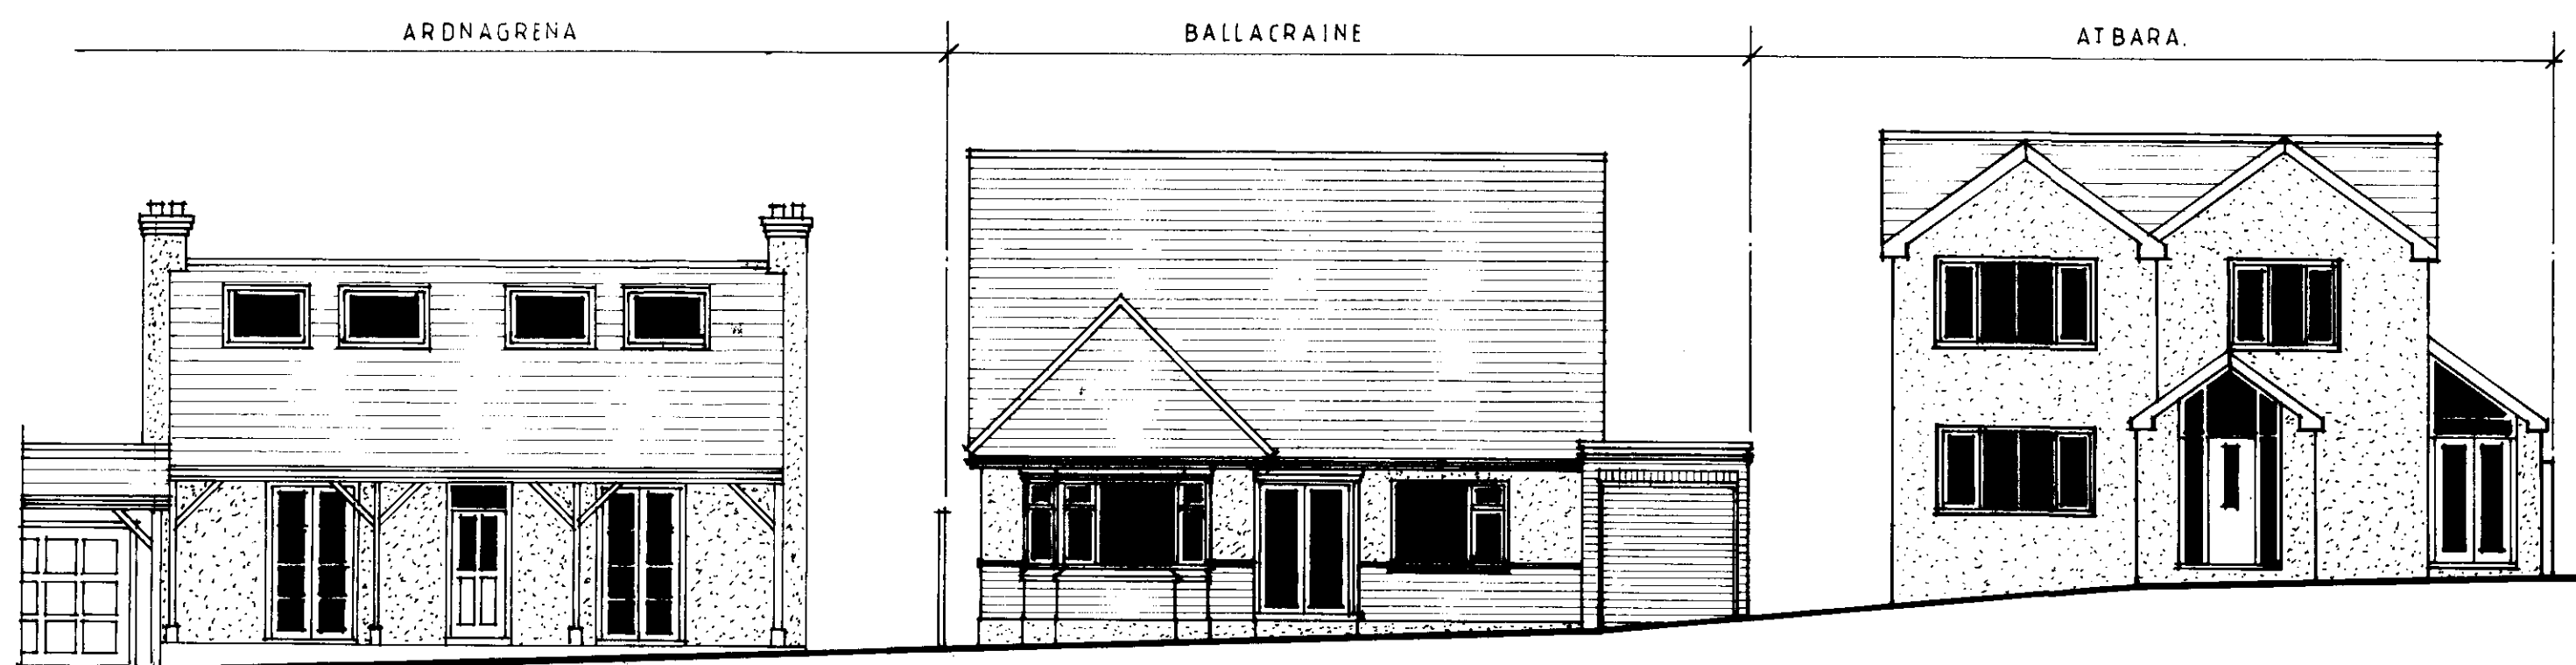


EXISTING STREET ELEVATION.

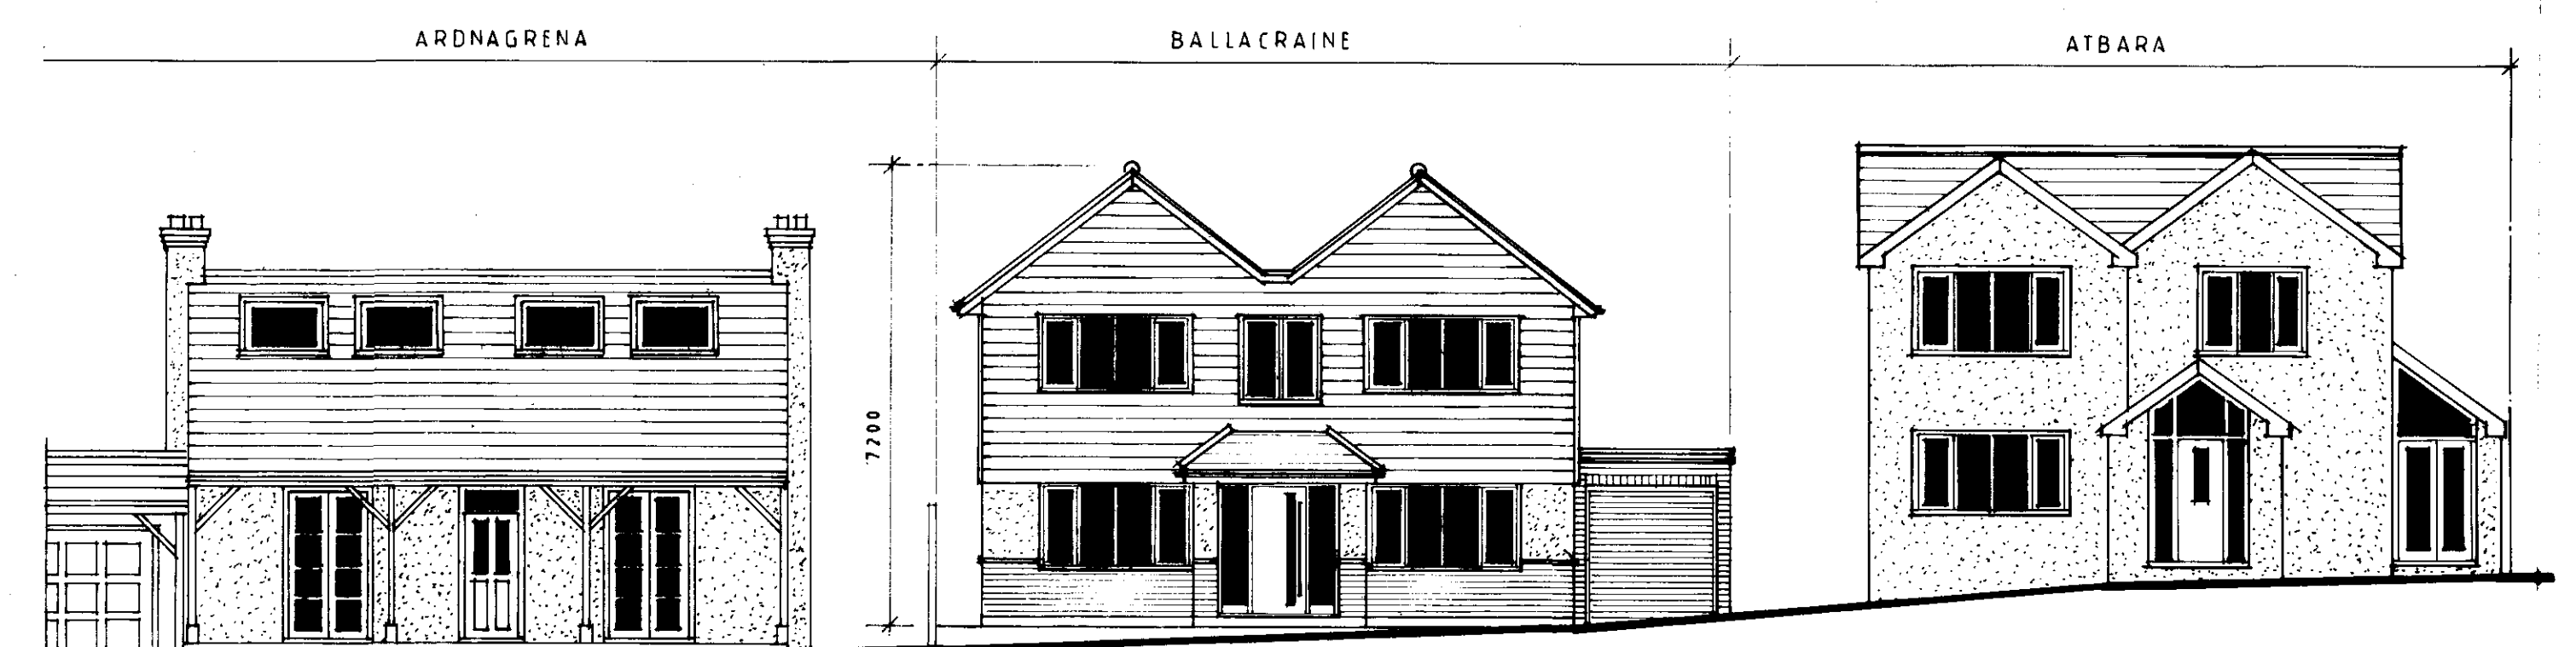


PROPOSED STREET ELEVATION.

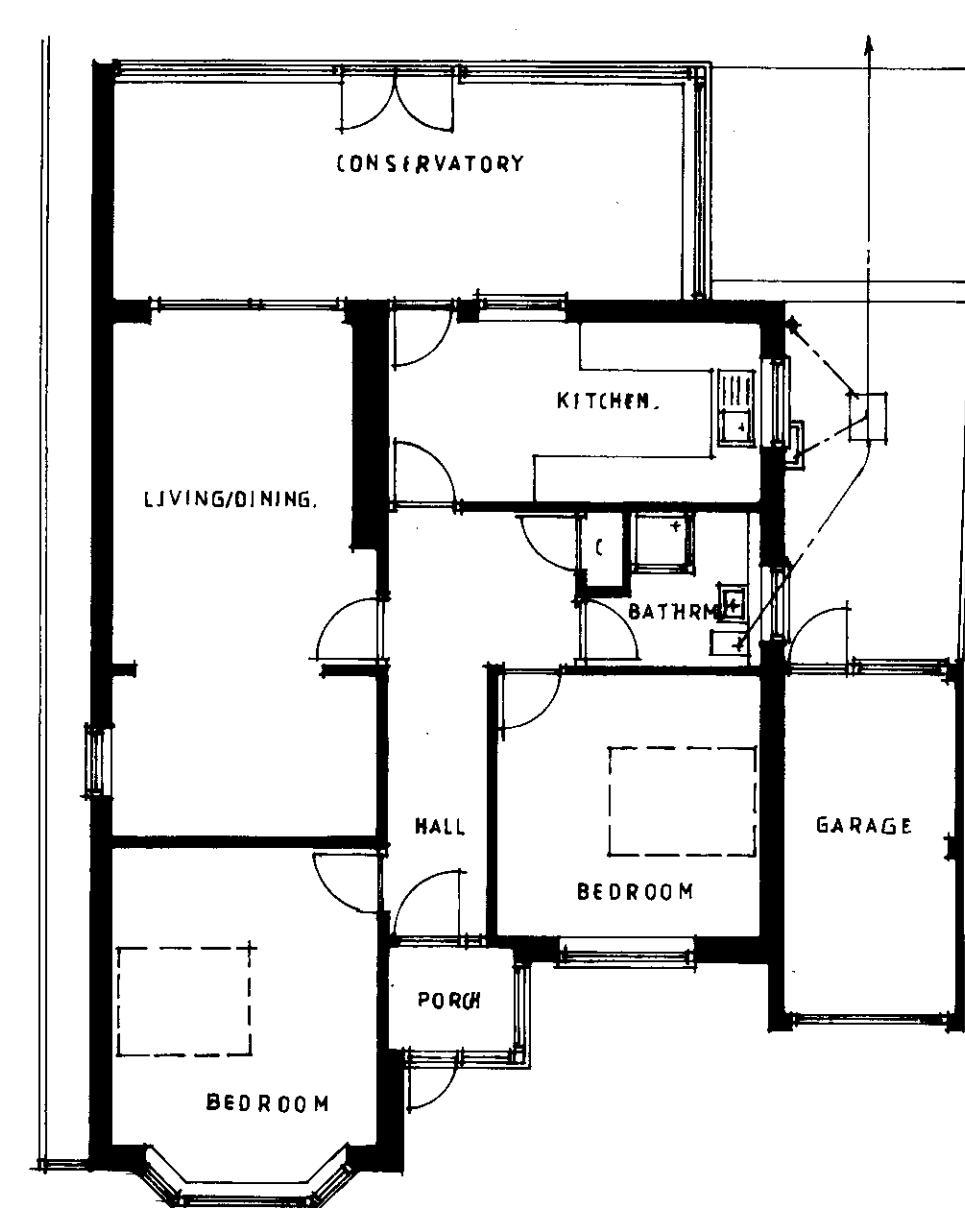


EXISTING FLOOR PLAN.

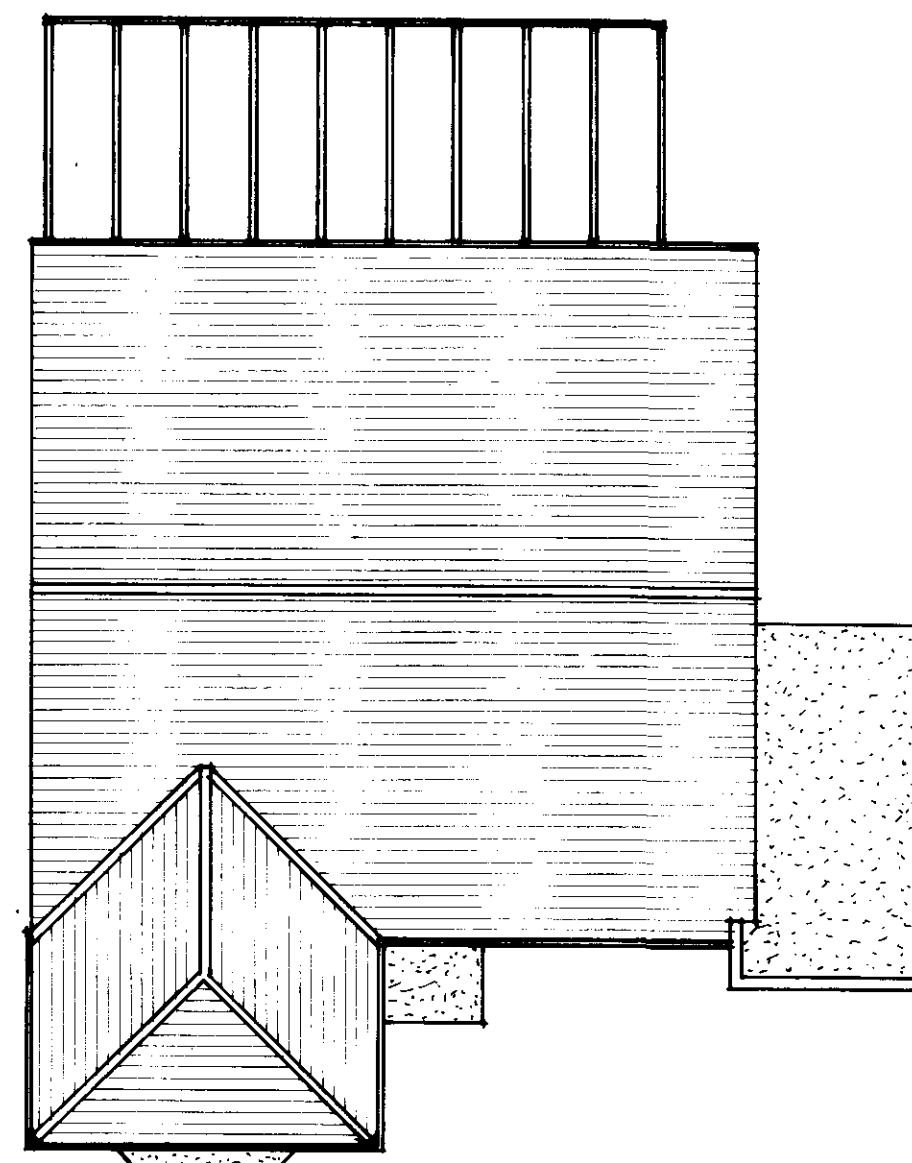

EXISTING ROOF PLAN.

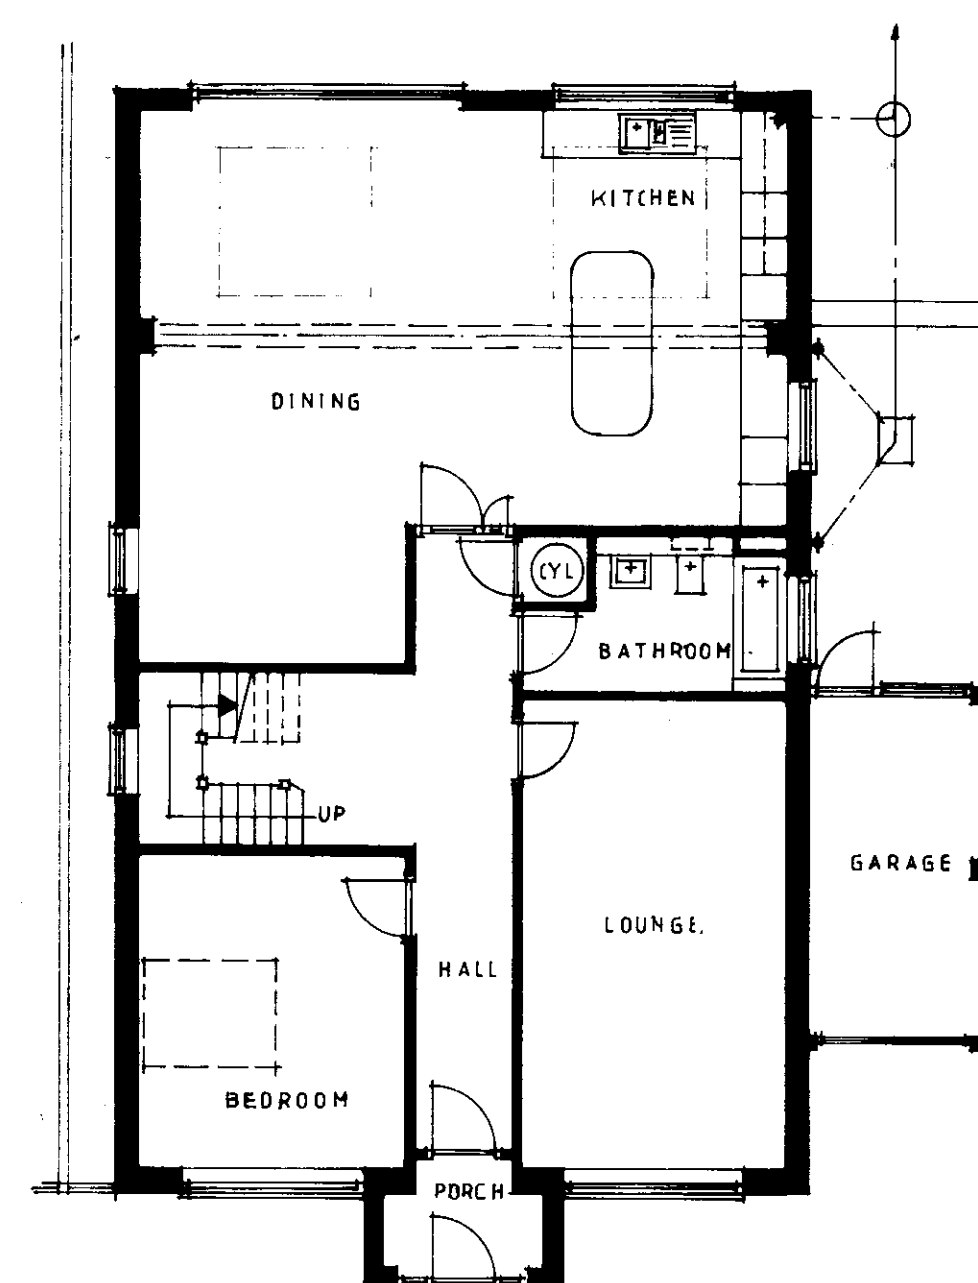


PROPOSED GROUND FLOOR PLAN.

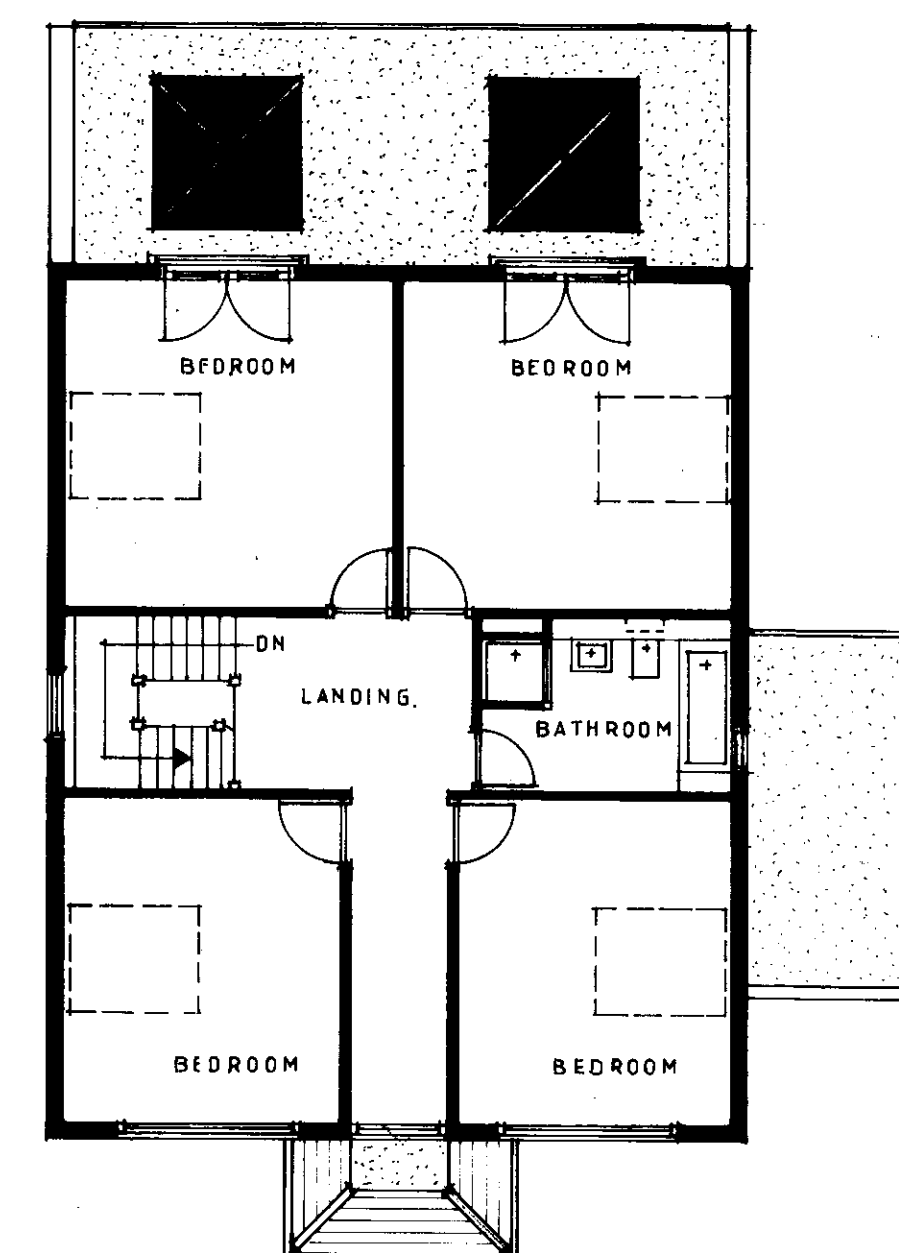

PROPOSED FIRST FLOOR PLAN.

A	JUL 26	ROOF AMENDED TO INDICATE SECRET GUTTER.
B	JUL 26	ROOF DESIGN AMENDED

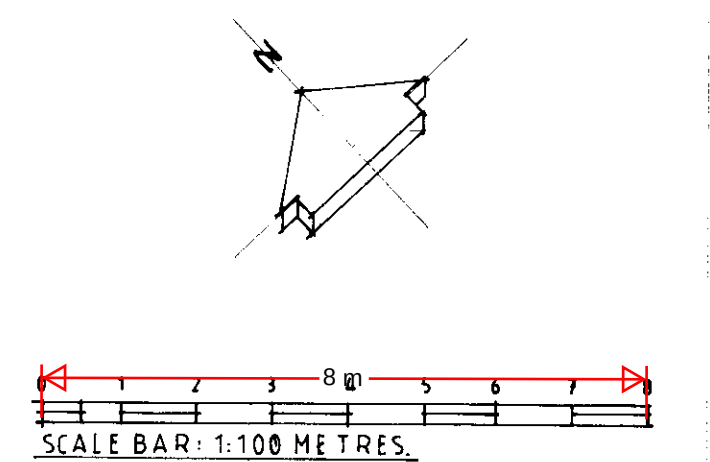

Client: MR F. LLOYD		
Job: PROPOSED ALTERATIONS. BALLACRAINE GRAVESEND ROAD		
Drawing: EXISTING & PROPOSED PLANS & ELEVATIONS.		
Date: MAY 26	Scale: 1:100	Drawn by: ASB
Job no. 26/15	Drawing no. P.03.	Revision no. 15