



existing south elevation -

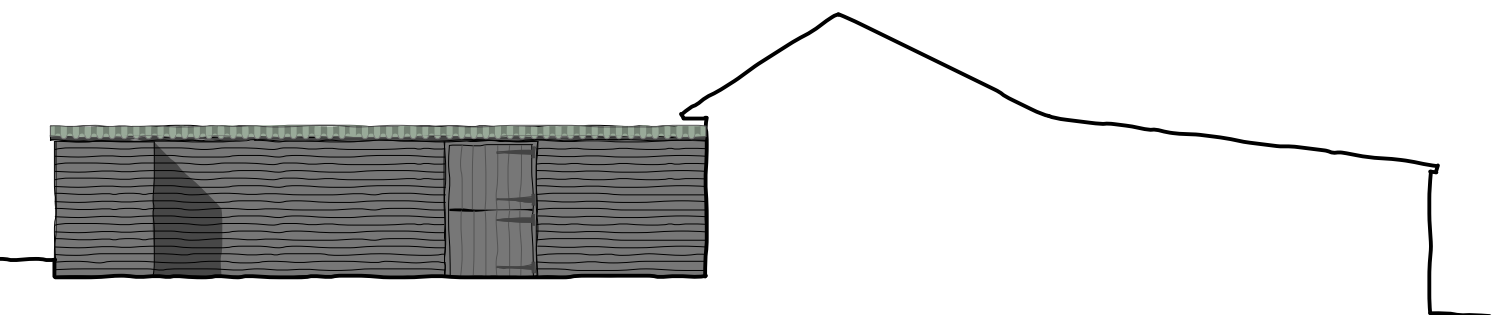


existing courtyard east elevation -

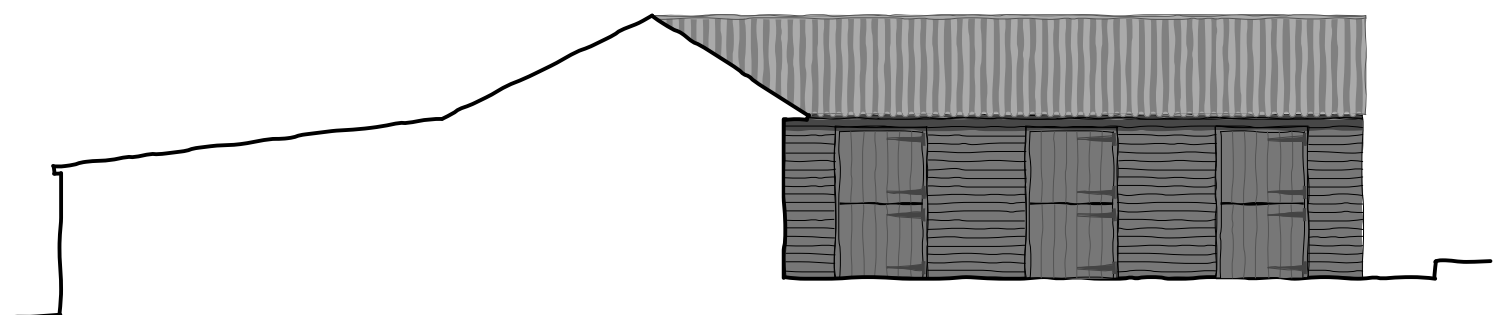

existing courtyard west elevation -




existing east elevation -

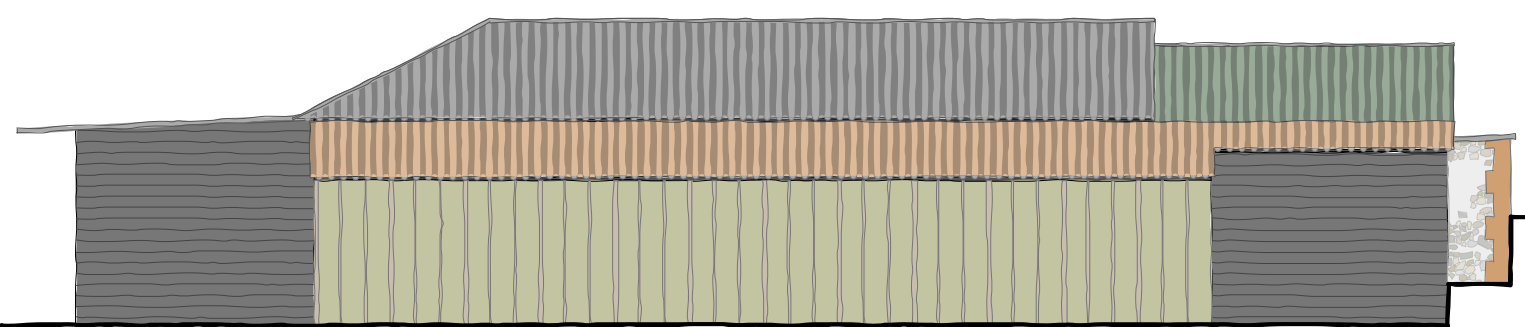

existing north elevation -



existing west elevation - facing Steeles Lane

 

A- scale bar added. GB/11/08/26

CLIENT; Doug & Lyn Powell	
PROJECT; Stable Cottage, Steeles Ln. Meopham DA13 0QD	
TITLE; existing elevations	
SCALE; 1-500	DATE; 05-26 DRAWN; GB
DRAWING NUMBER	26-17-05 A

