



proposed south elevation -

170mm featheredge treated s/w boarding with black stain finish


Cedral Thrutone fibre cement slates

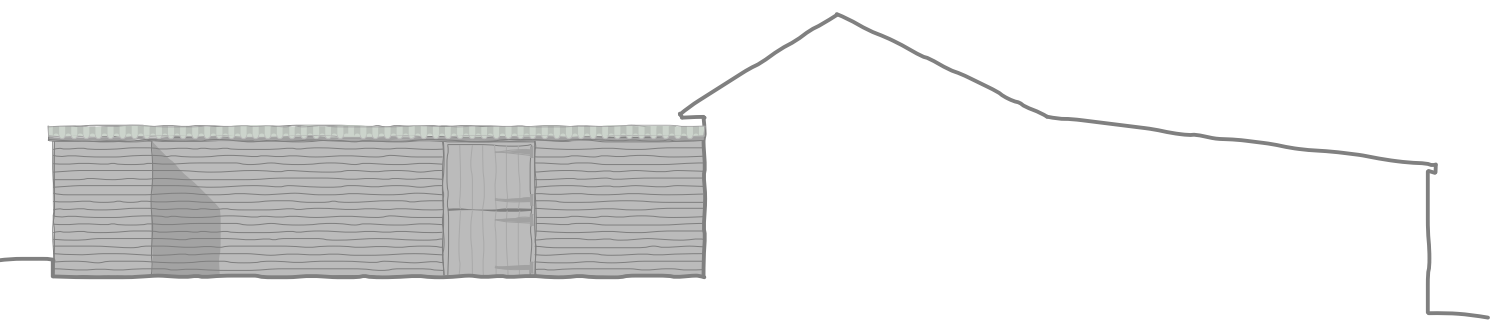

proposed courtyard east elevation -

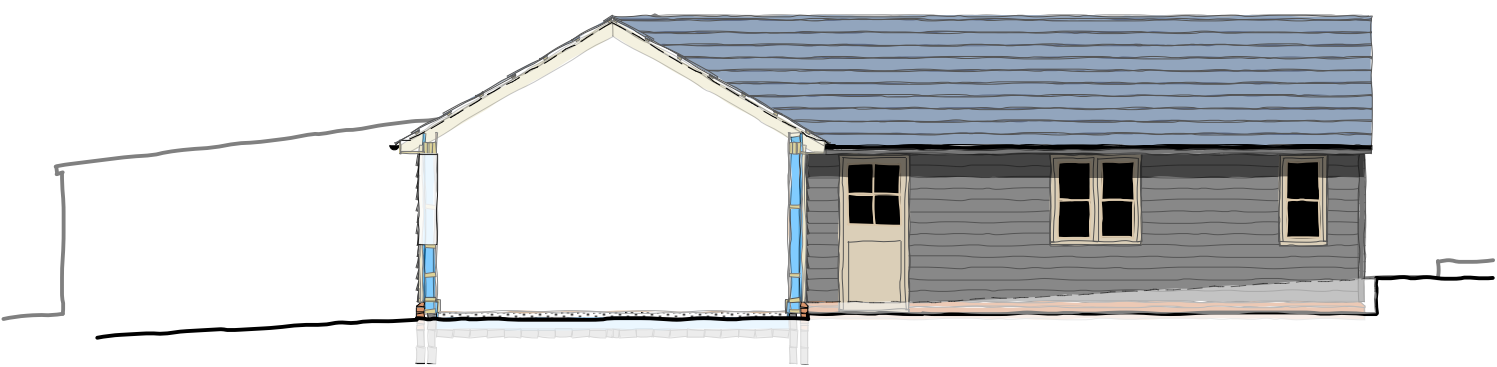


proposed courtyard west elevation -

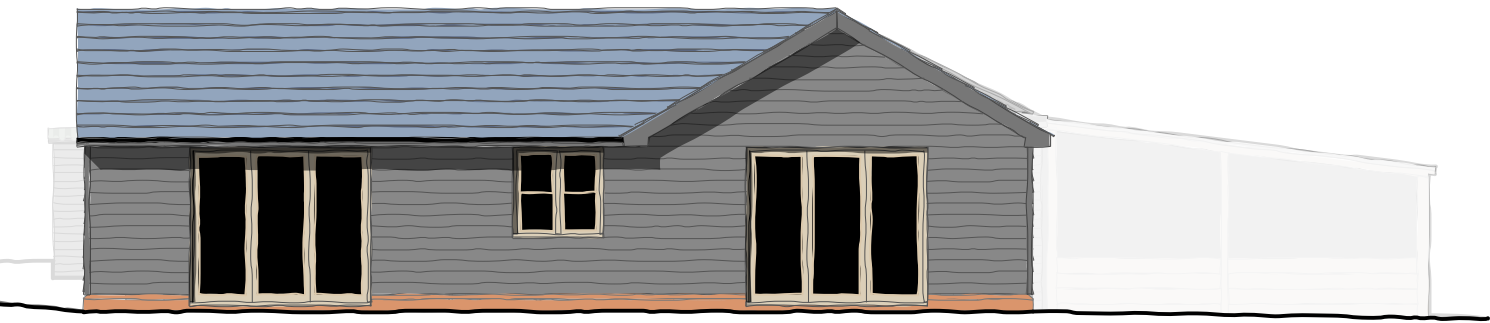


proposed east elevation -



proposed north elevation -

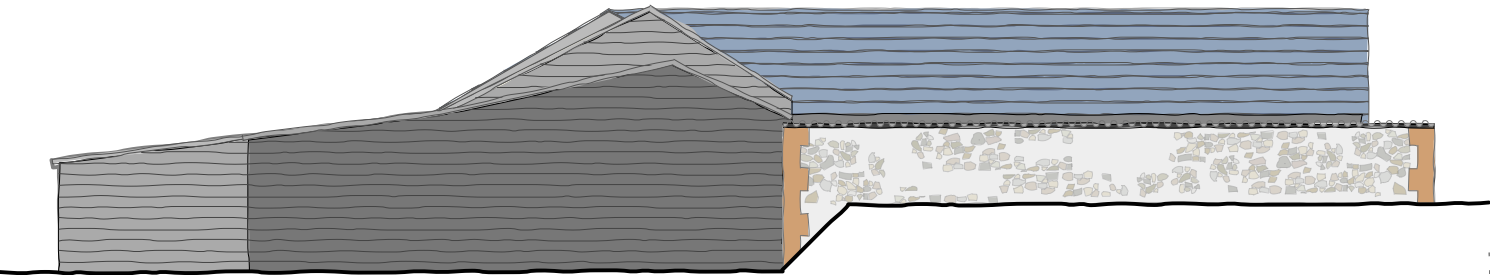

proposed west elevation - facing Steeles Lane

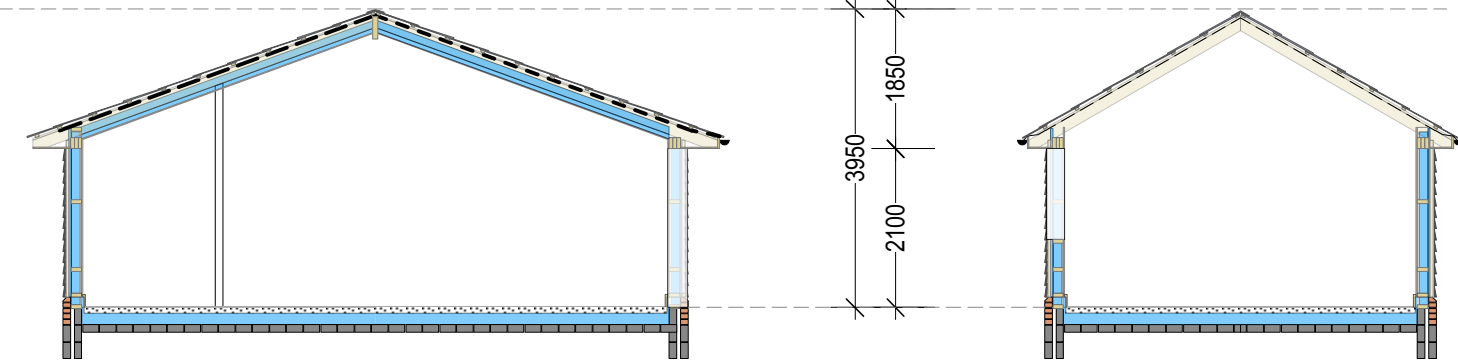

section through bed 1 -

section through bed 3 -

A- scale bar added. GB/11/08/26

CLIENT;	Doug & Lyn Powell
PROJECT;	Stable Cottage, Steeles Ln. Meopham DA13 0QD
TITLE;	proposed elevations
SCALE;	1-500
DATE;	05-26
DRAWN;	GB
DRAWING NUMBER	26-17-06 A

