


Revision	Date	Description

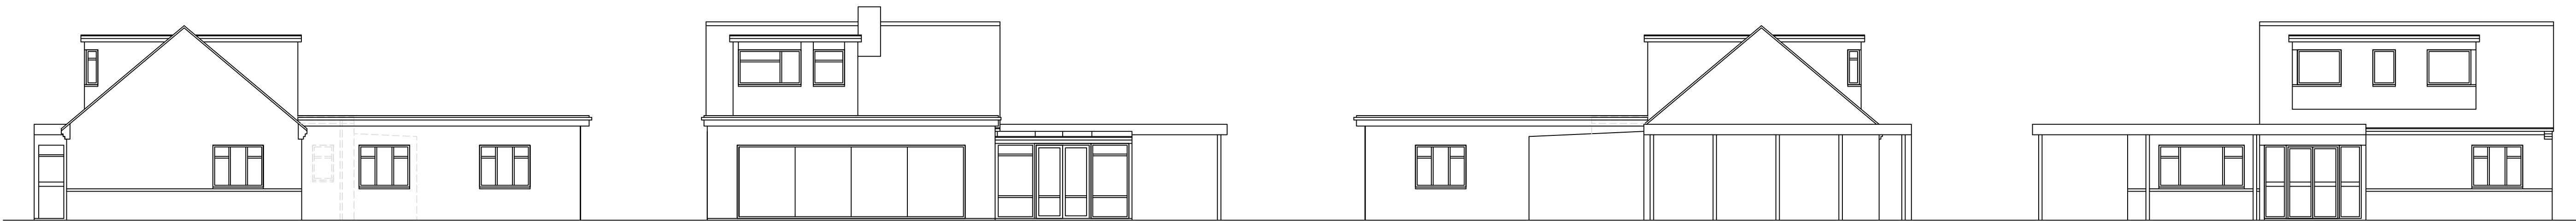


Proposed side elevation

Proposed rear elevation

Proposed side elevation

Proposed front elevation

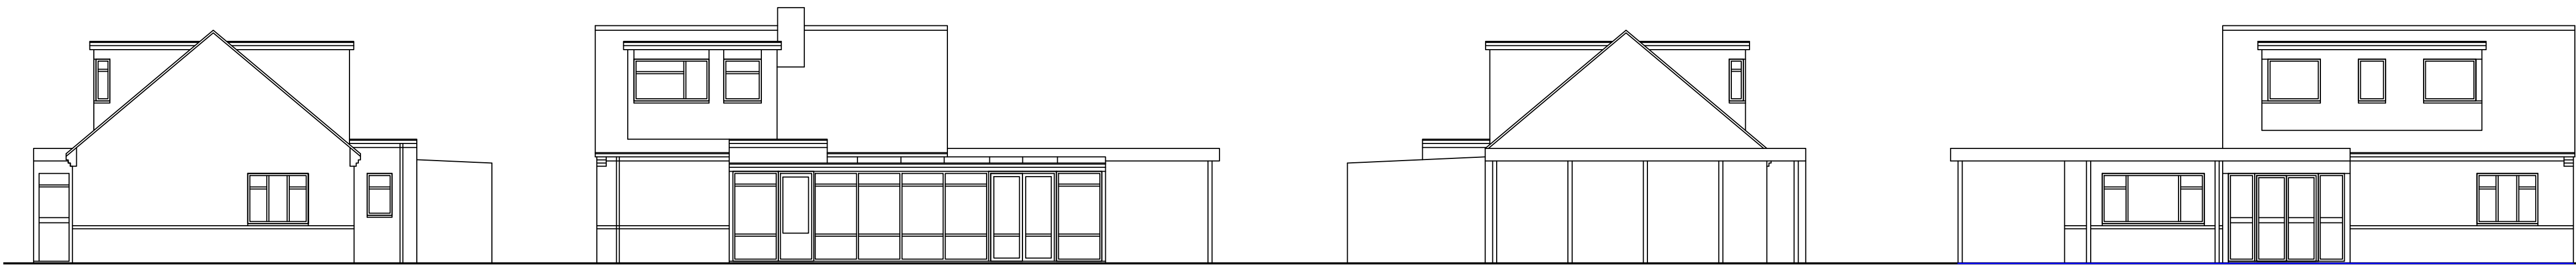


Existing side elevation


Existing rear elevation

Existing side elevation

Existing front elevation

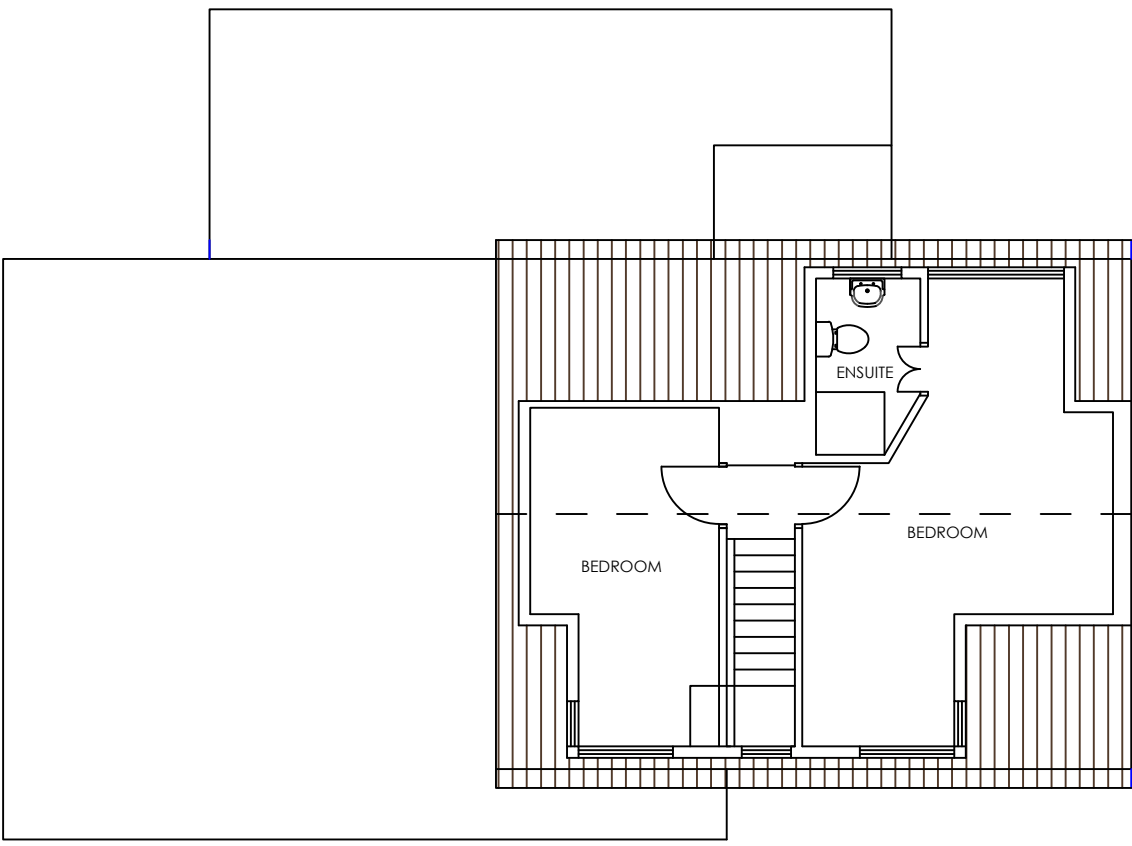

Existing First Floor Plan 35m2

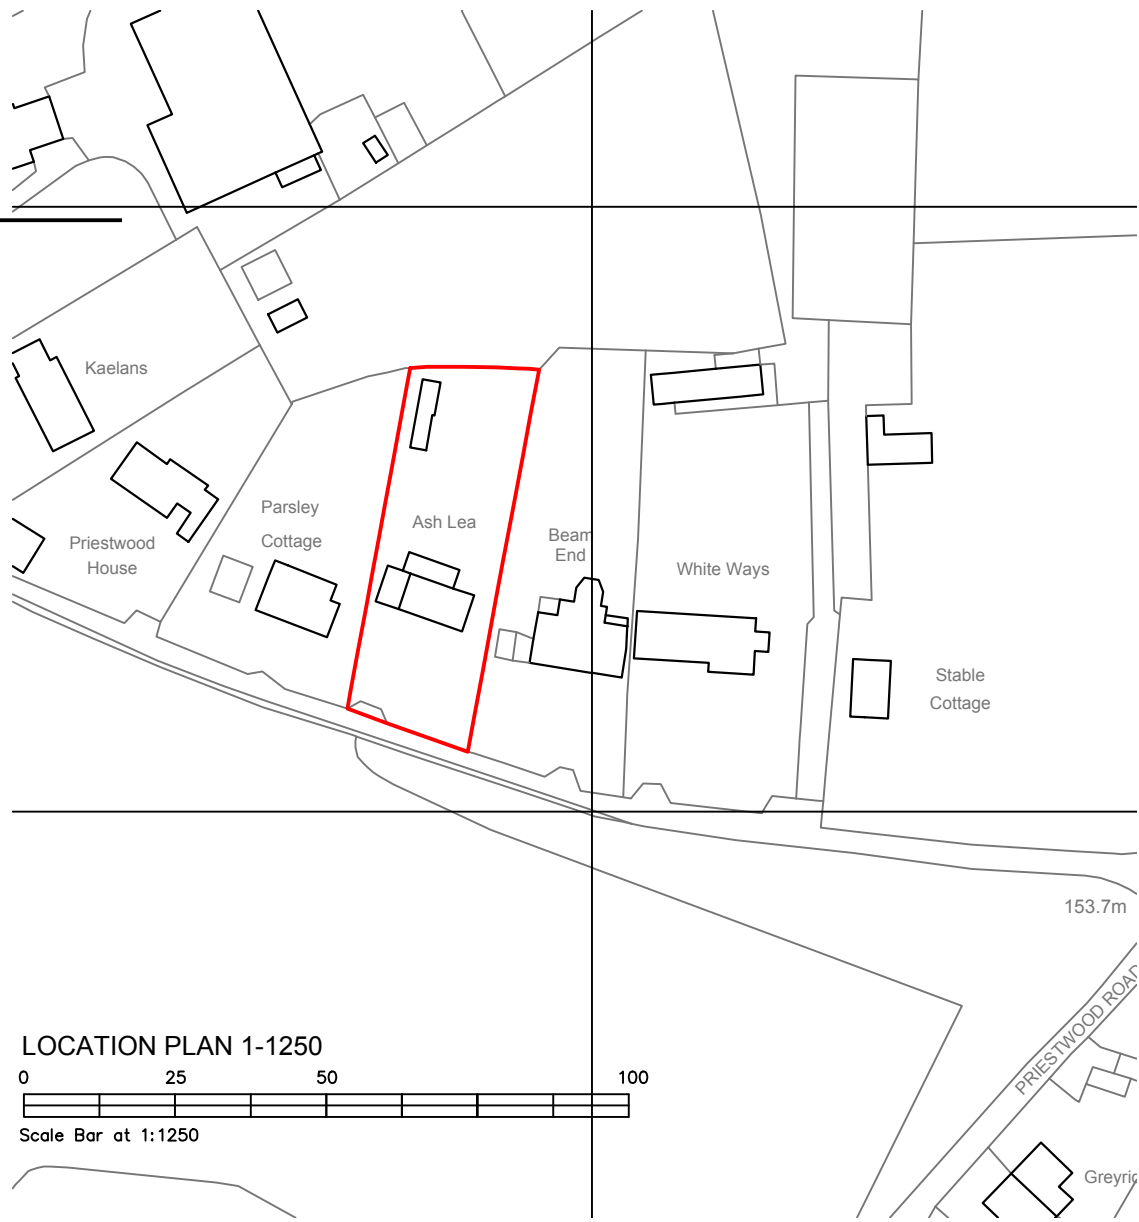

LOCATION PLAN 1-1250
Scale Bar at 1:1250



Revision	Date	Description

Status
PERMITTED



design studio
priestfield stadium gillingham kent ME7 4DD
tel 01634 304700 mob 07855424957
e mail: markcarter.associates@gmail.com


Client
MR AND MRS MATTU

Drawing Title
PERMITTED DEVELOPMENT
EXISTING AND PROPOSED FLOOR
PLANS AND ELEVATIONS


Project Title
ALTERATIONS AT
ASHLEA

Scale	Date	Drawn
1:100	JUNE 23	MC


Drawing No	Rev
3445 - 006	-

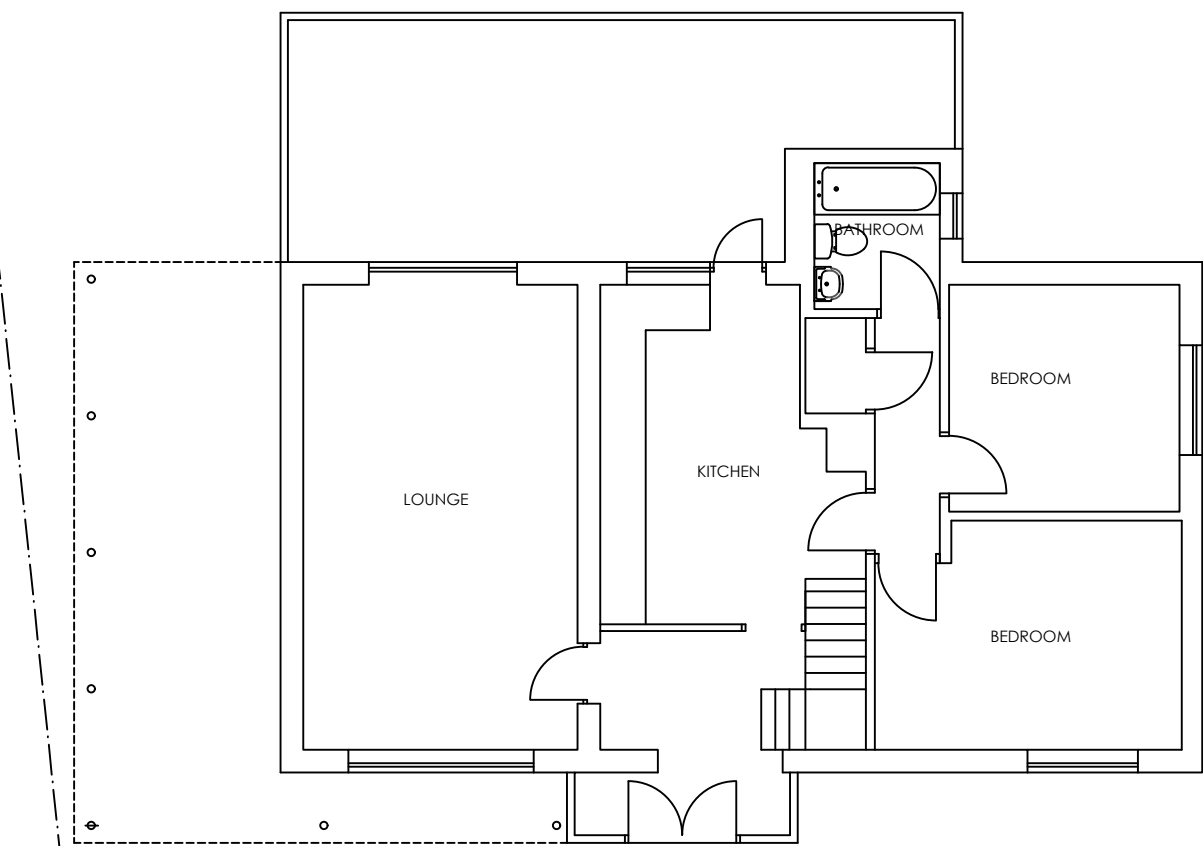

Existing Ground Floor Plan 102m2
TOTAL AREA 137m2

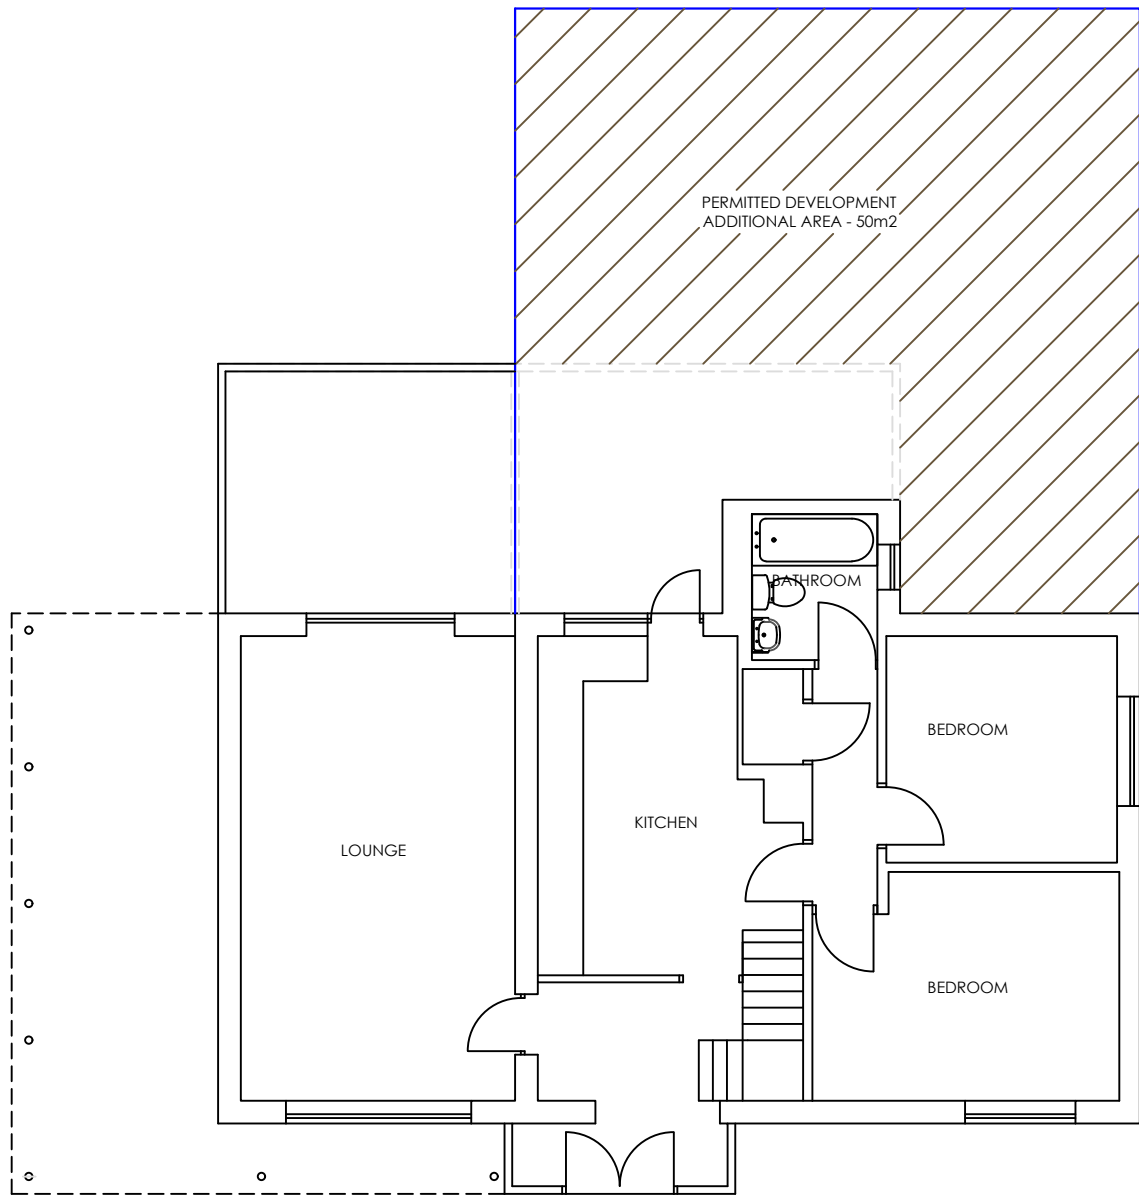

Proposed Ground Floor Plan - PD Rights

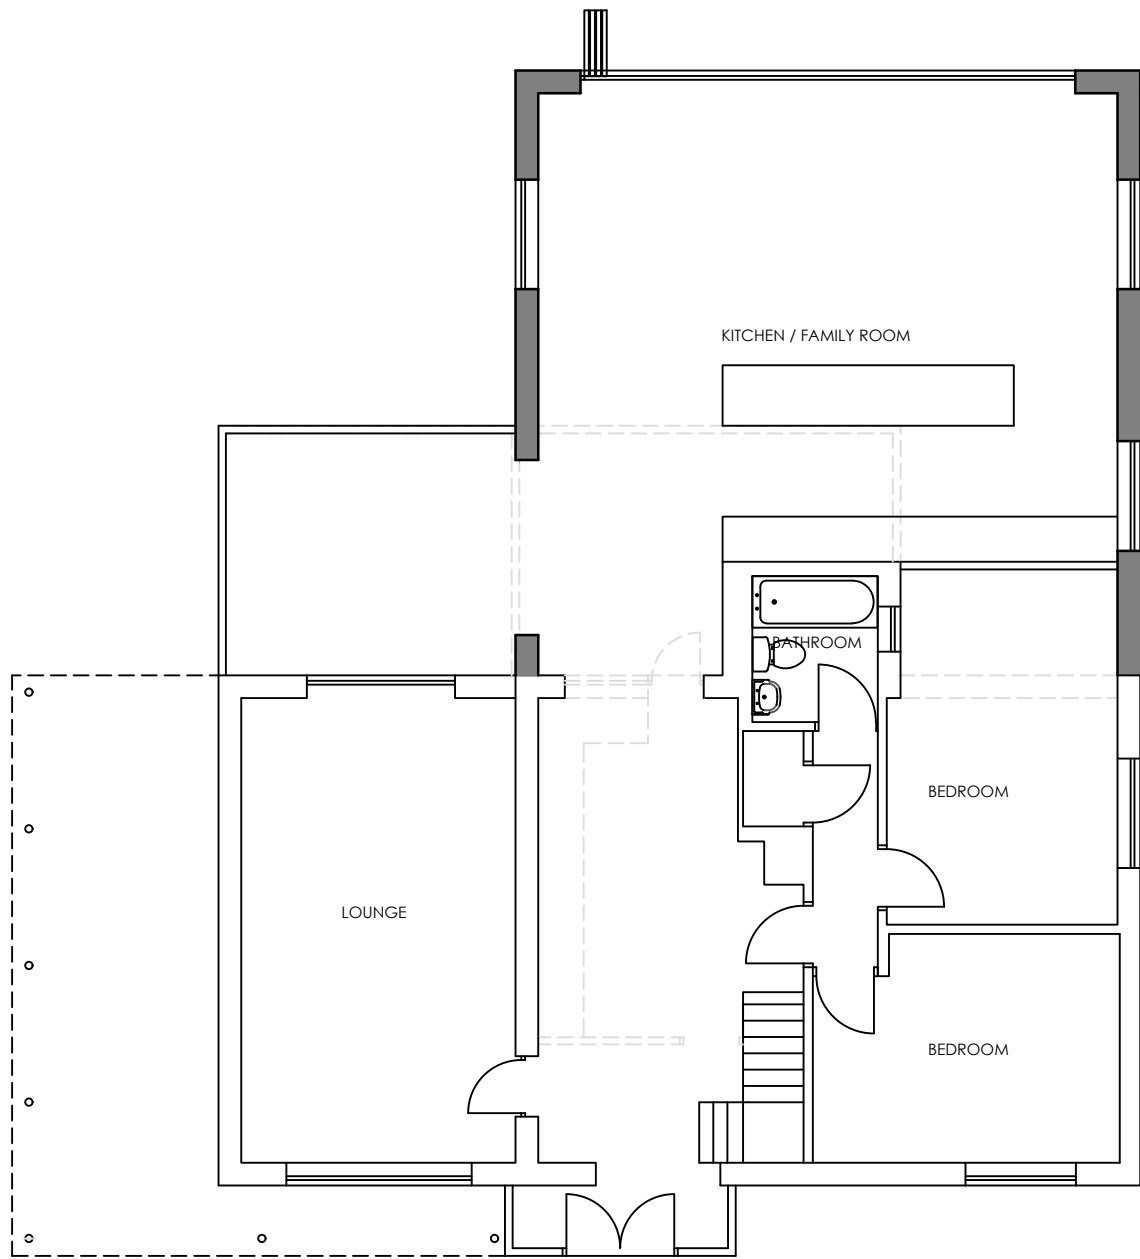

Proposed Ground Floor Plan