
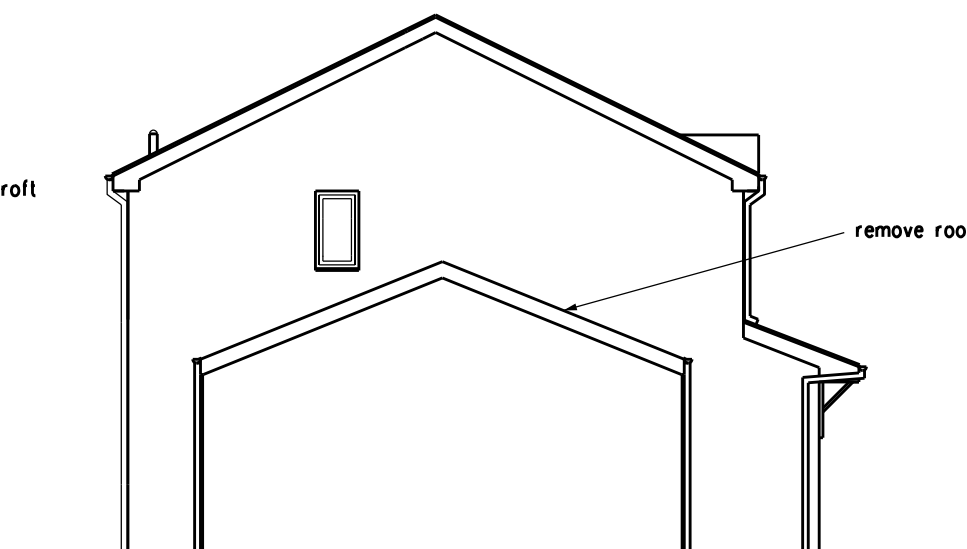
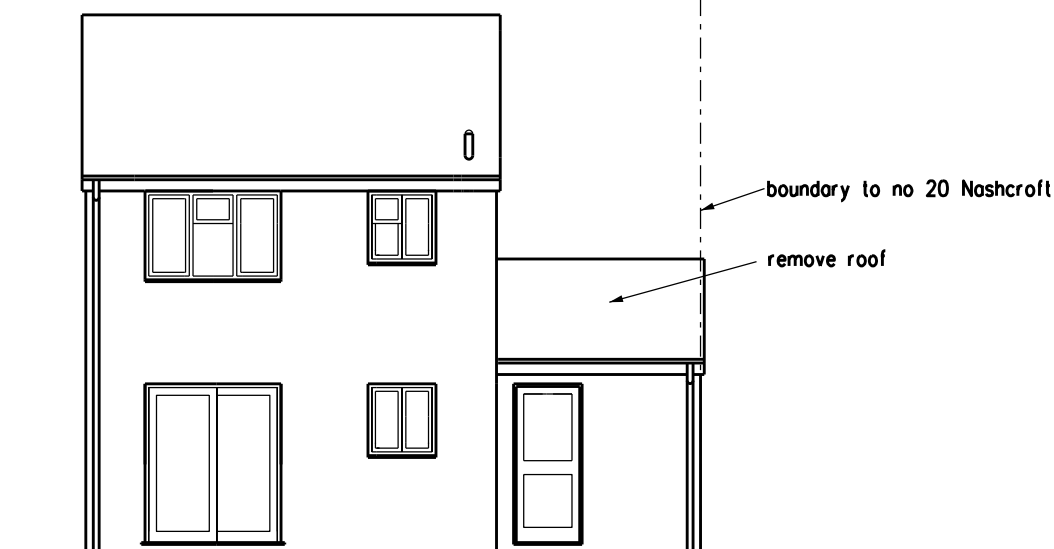
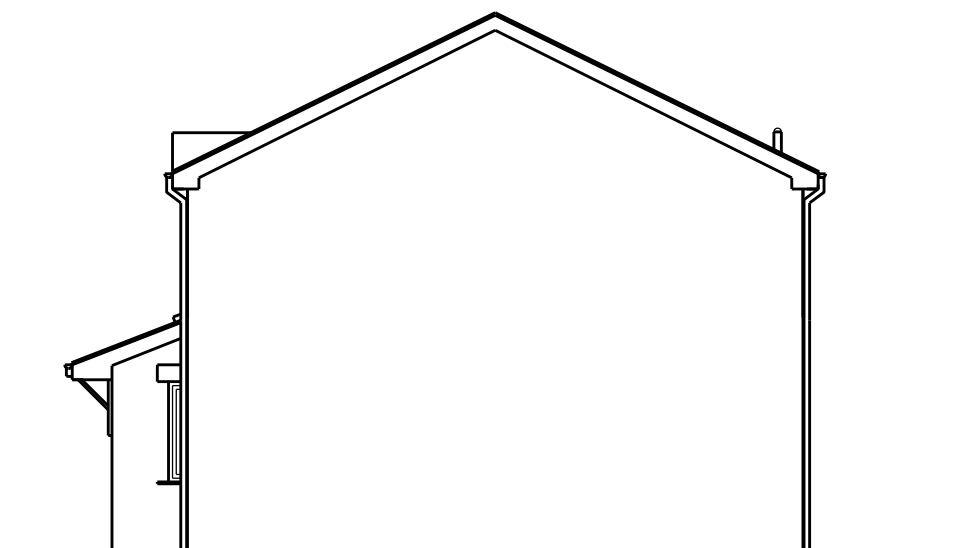
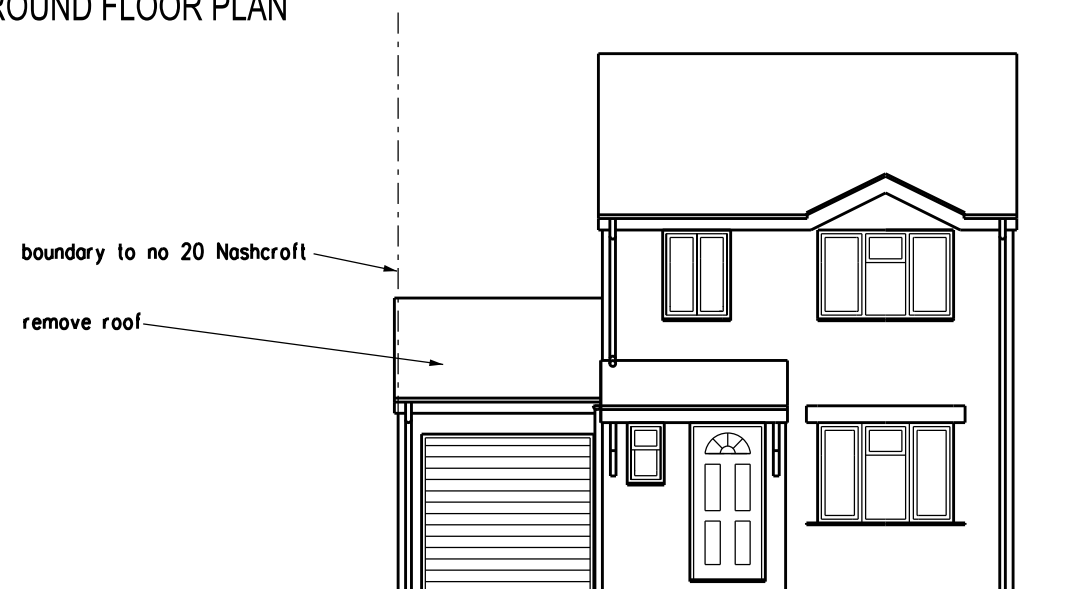
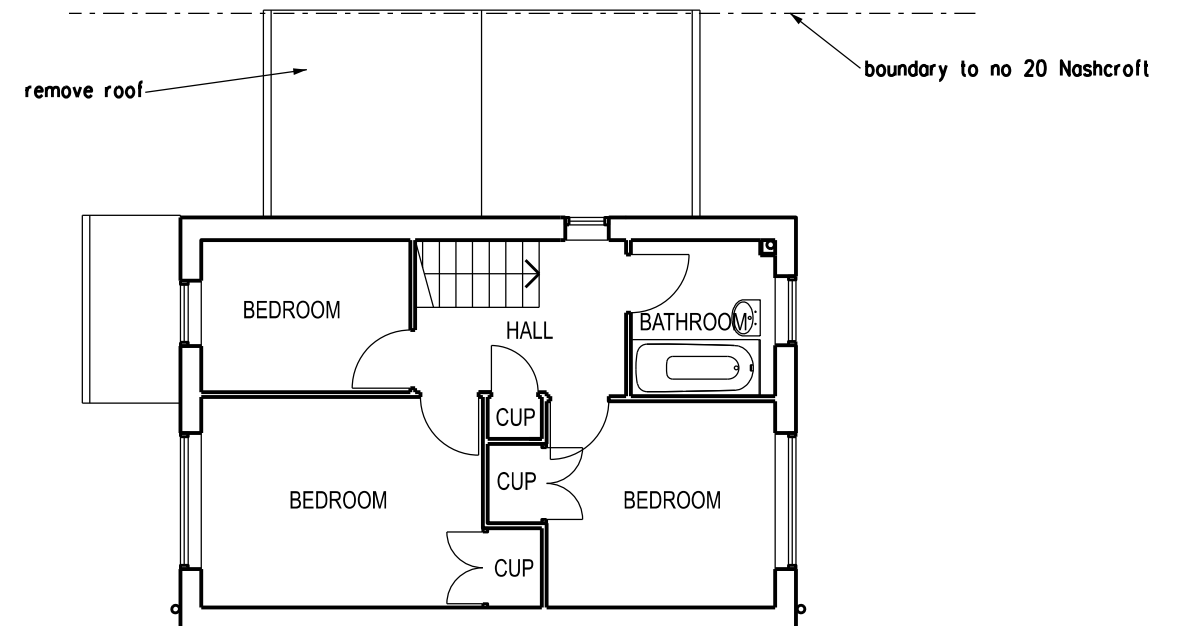


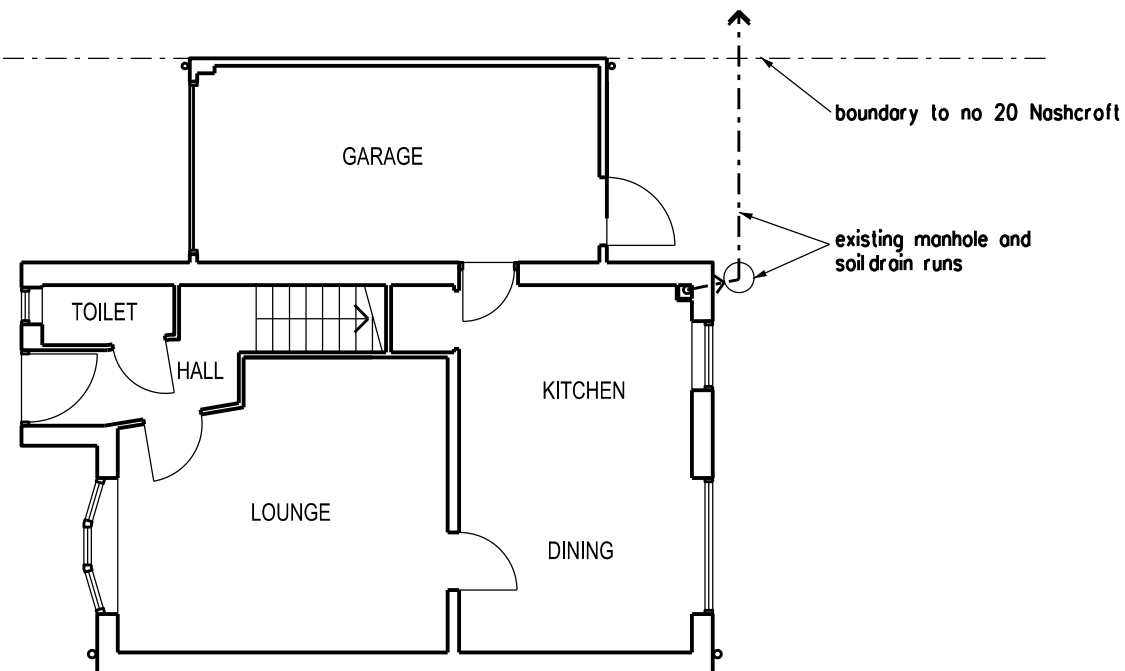

PLANNING APPLICATION

REVISION DATE
 ARCHITECT
 TA ARCHITECTS
 11 JOYDENS WOOD ROAD BEXLEY
 KENT DA5 2HS Tel 07905 130591
 ta140256@googlemail.com

JOB
 PROPOSED SIDE EXTENSION
 AT 20 NASHCROFT
 NORTHFLEET DA11 8SY

DRAWING
 EXISTING GROUND & FIRST
 FLOOR PLANS FRONT, REAR
 AND SIDE ELEVATIONS

SCALE 1:50 AT A3 DATE MAY 2023

DRAWING NO. DG/03