


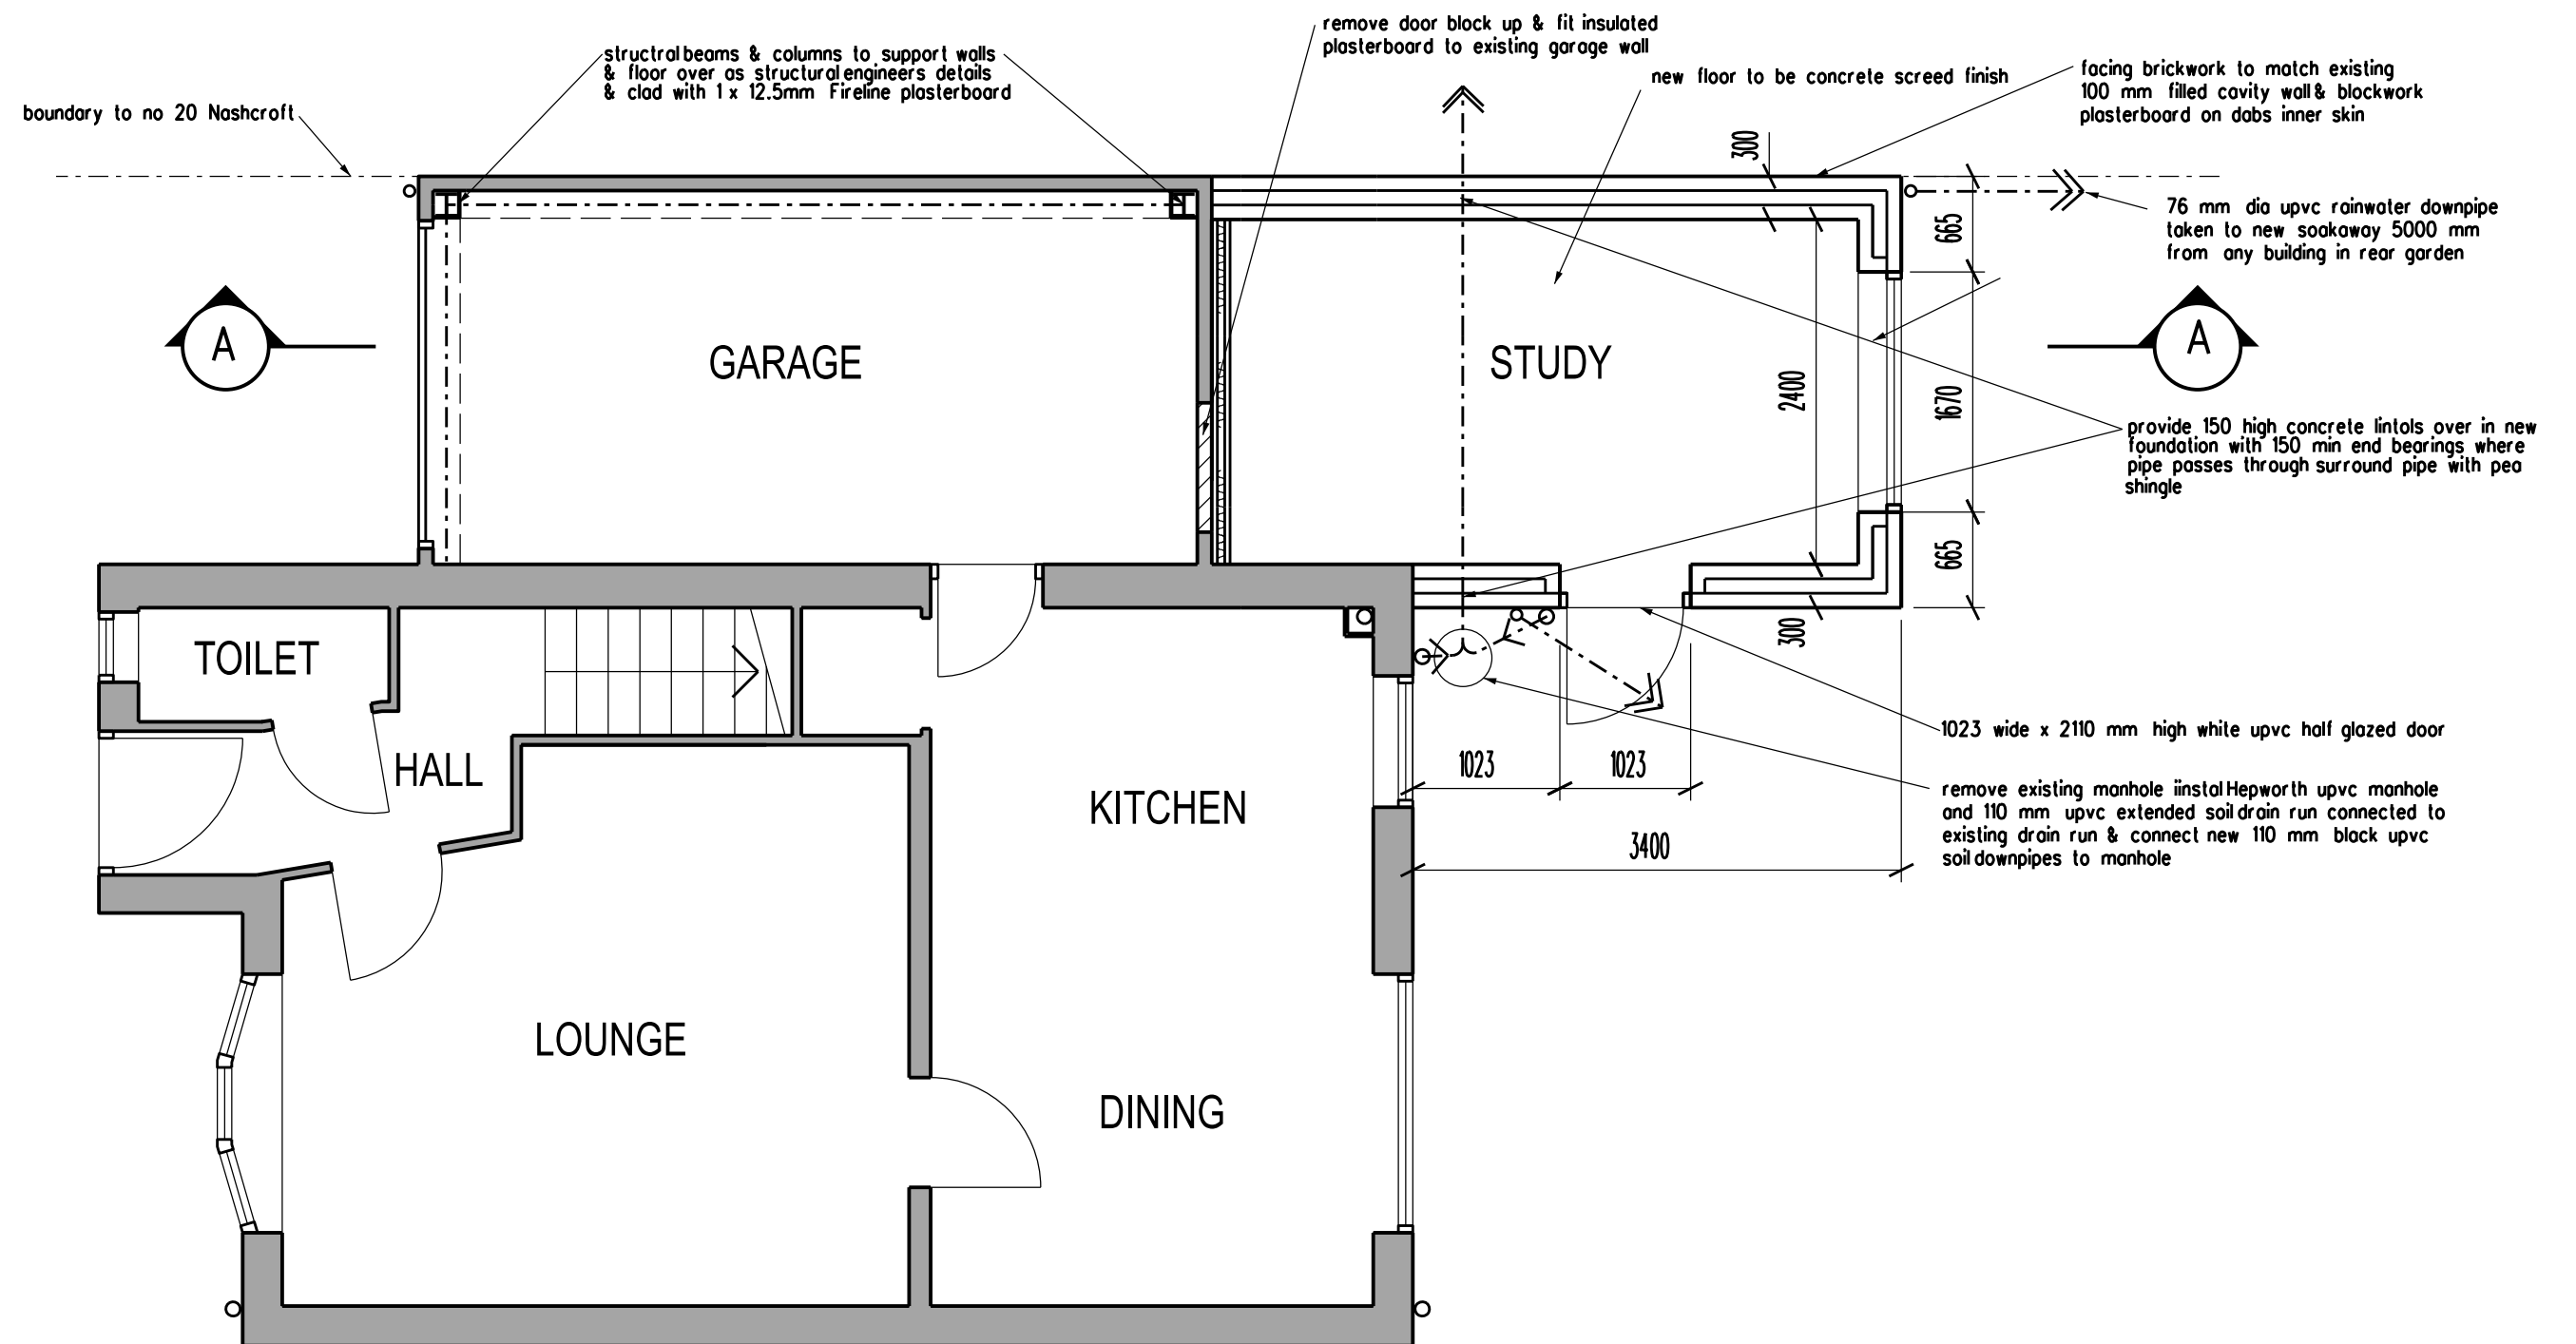

PLANNING APPLICATION

REVISION DATE

ARCHITECT
 TA ARCHITECTS
 11 JOYDENS WOOD ROAD BEXLEY
 KENT DA5 2HS Tel 07905 130591
ta140256@googlemail.com

JOB
 PROPOSED SIDE EXTENSION
 AT 20 NASHCROFT
 NORTHFLEET DA11 8SY

DRAWING
 PROPOSED GROUND FLOOR PLAN

SCALE 1:50 AT A3 DATE MAY 2023

DRAWING NO.
 DG/04

