


connect 110 mm toilet, 50 mm washbasin bath waste pipes to new 110 mm soilstub stack provide access at all changes in direction of pipe run & at base of soil pipe

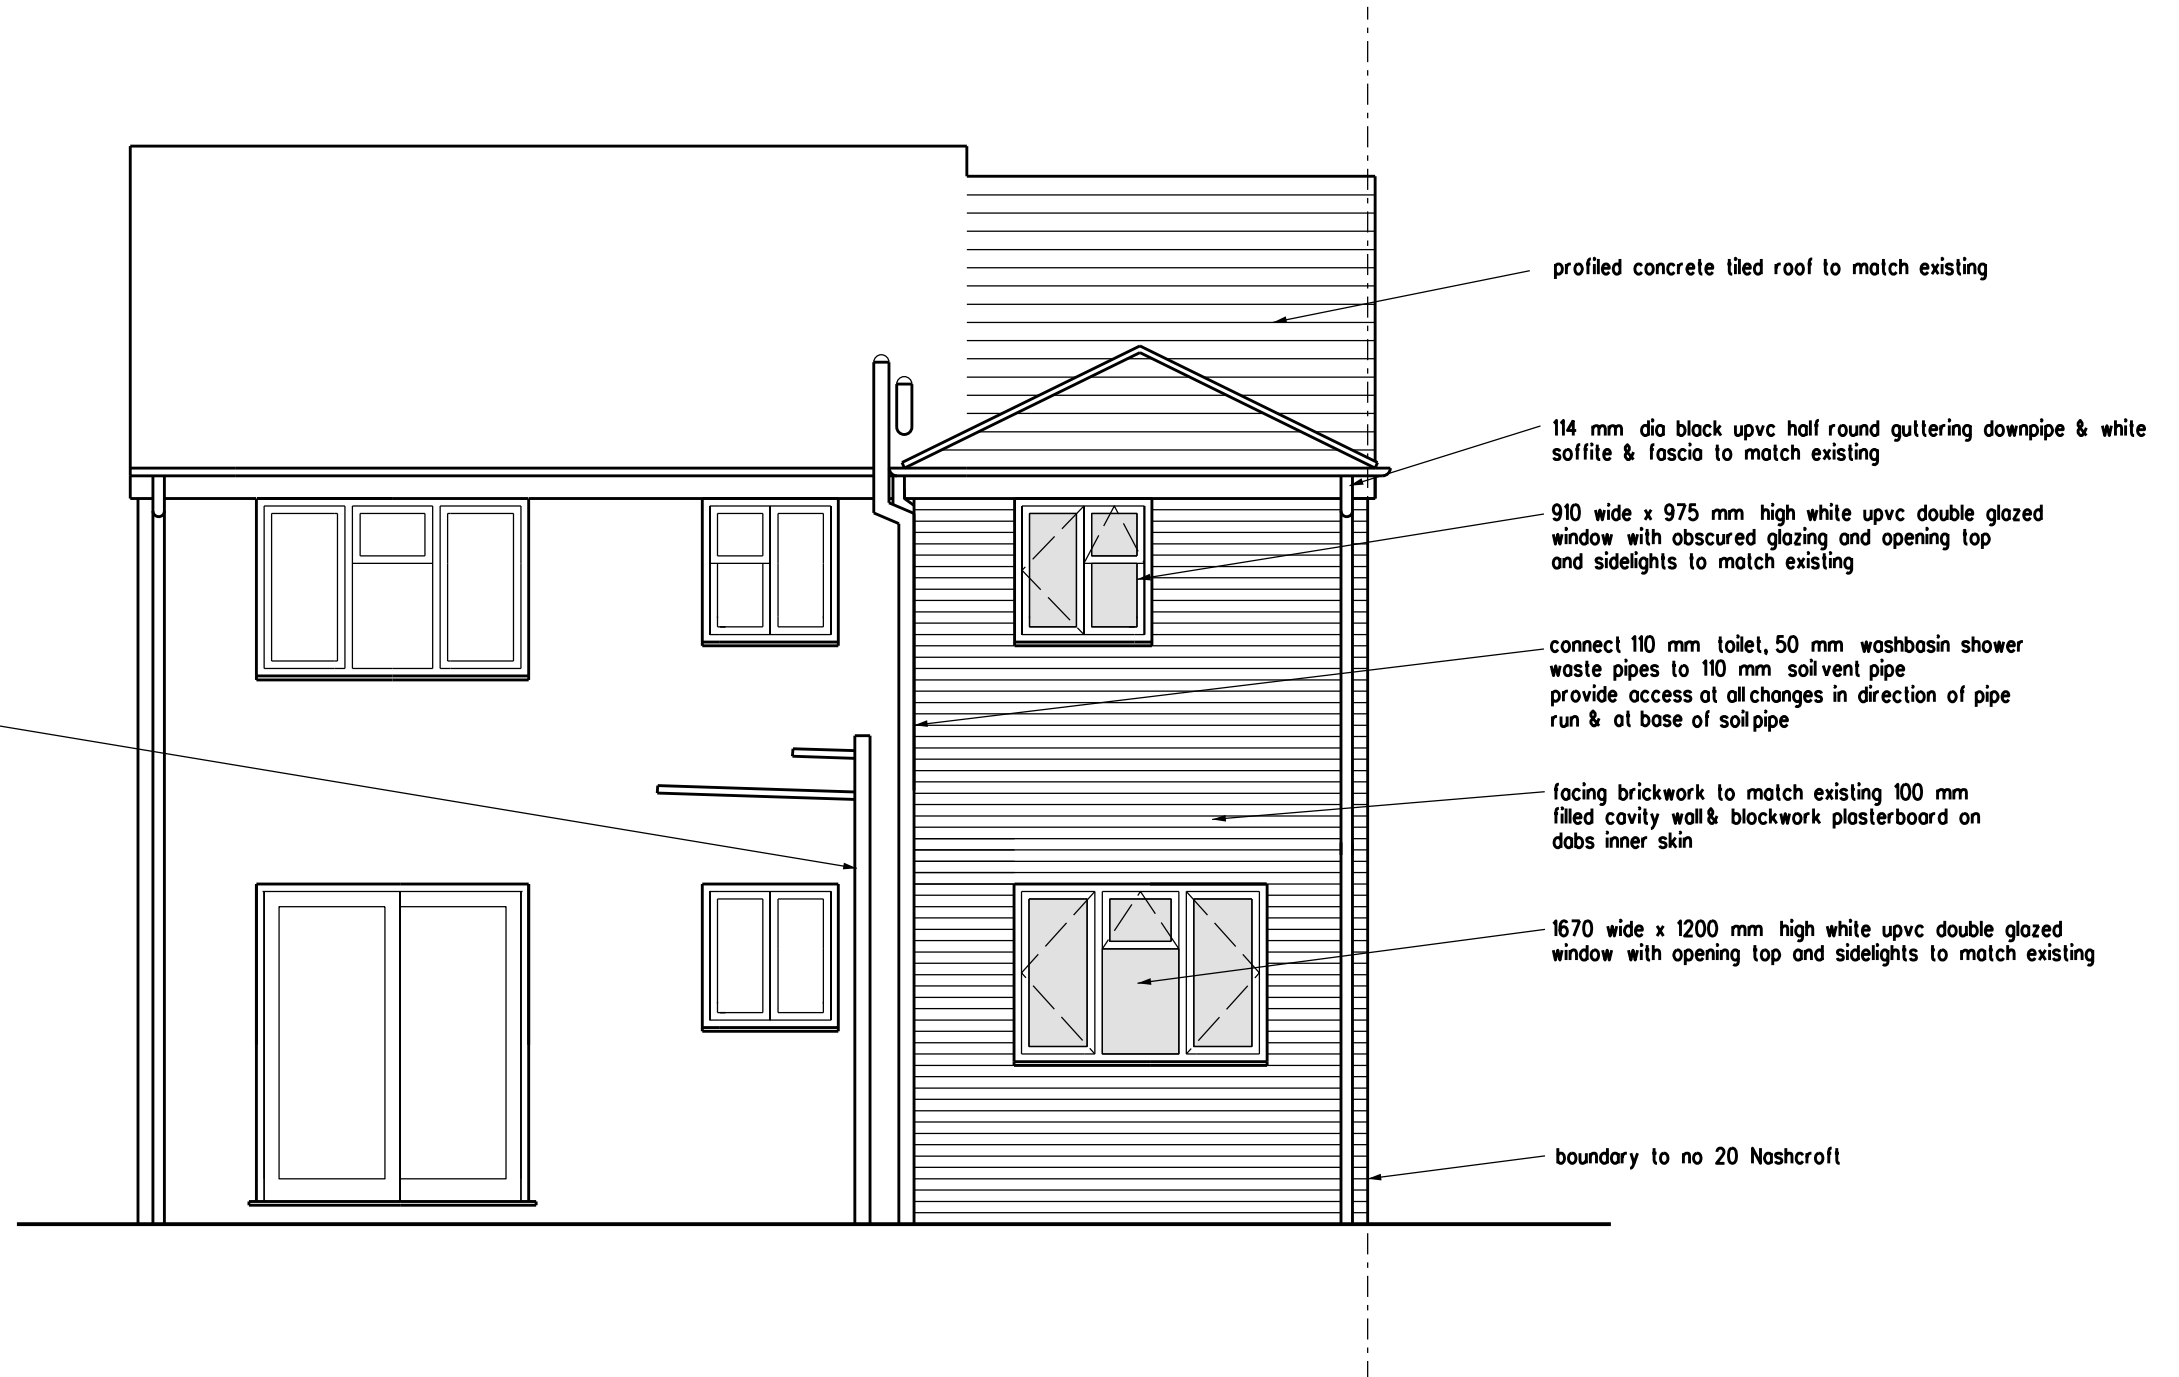

## PLANNING APPLICATION

REVISION DATE

ARCHITECT  
TA ARCHITECTS  
11 JOYDENS WOOD ROAD BEXLEY  
KENT DA5 2HS Tel 07905 130591  
ta140256@googlemail.com

JOB  
PROPOSED SIDE EXTENSION  
AT 20 NASHCROFT  
NORTHFLEET DA11 8SY

DRAWING  
PROPOSED REAR ELEVATION

SCALE 1:50 AT A3 DATE MAY 2023

DRAWING NO.  
DG/08

