




Front Elevation
1 : 50



Rear Elevation
1 : 50

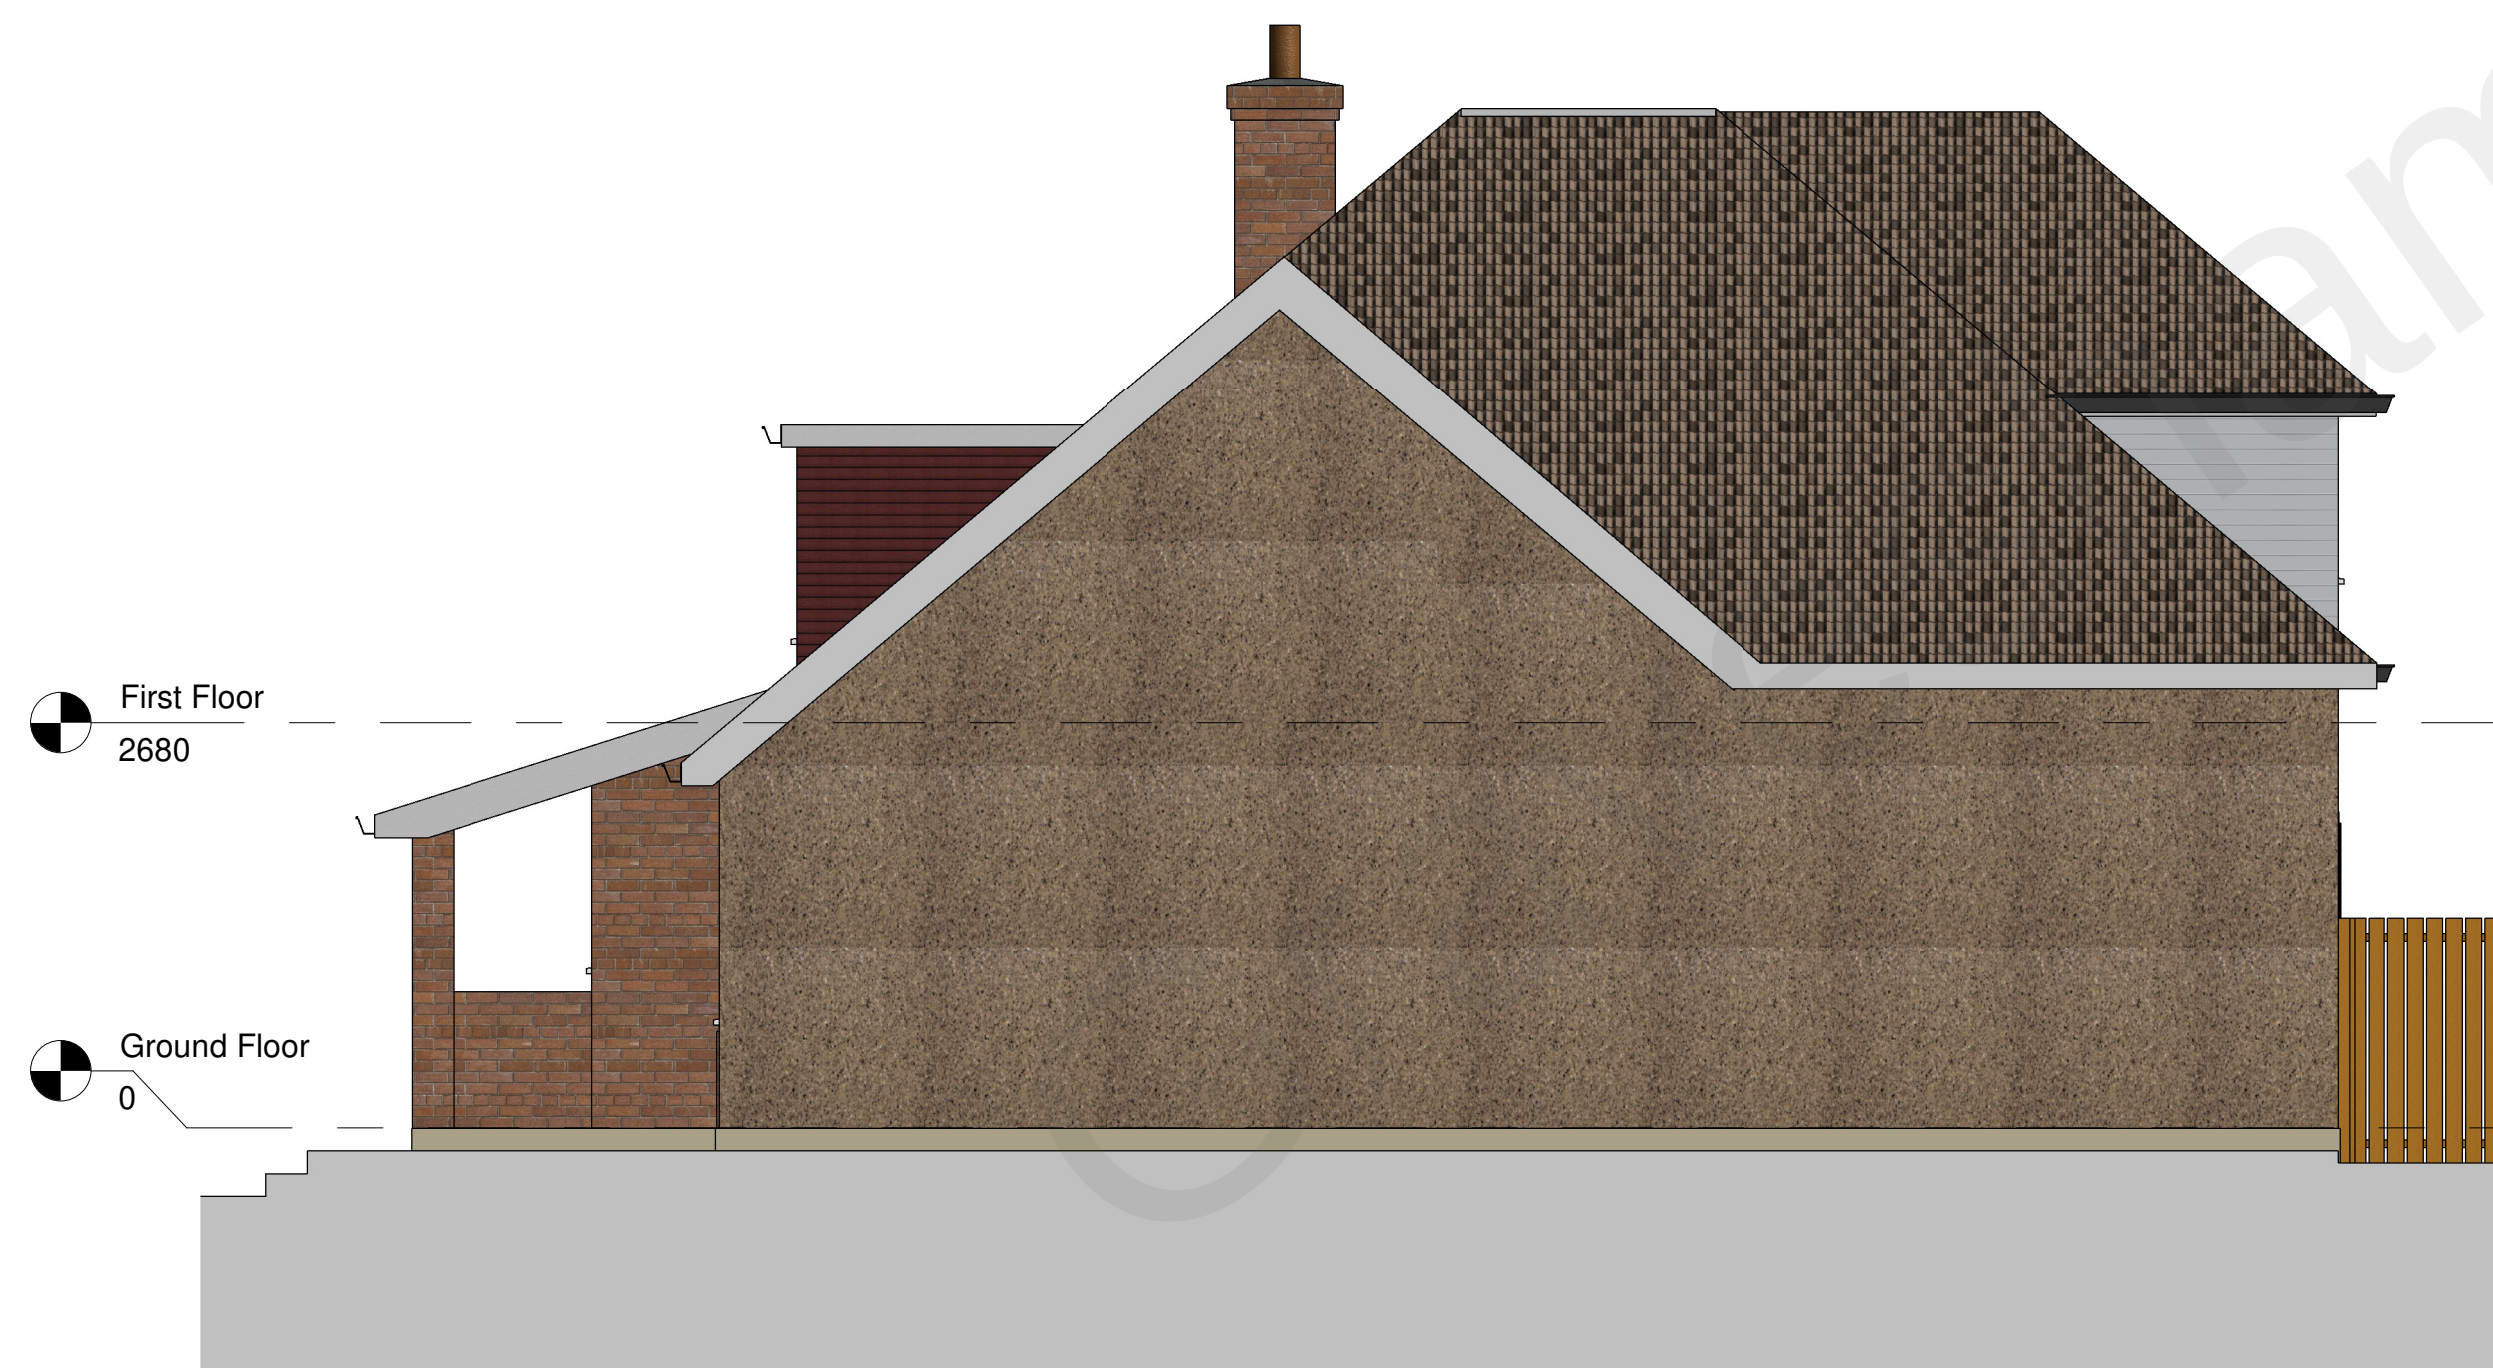


Right Elevation
1 : 50



Left Elevation
1 : 50

This drawing is protected under copyright

 

Rev	Description	Date

PROJECT		
28 Arcadia Road DA13 9EH		
TITLE		
Existing Drawing		
CLIENT		
Nagra		
DRAWN BY AK	CHECKED BY AK	DATE 30/07/21
SCALE (@ A1) 1 : 50		PROJECT NUMBER 304
DRAWING NUMBER PL004		REV