

**NOTES**  
Do not scale

Verify all dimensions on site before commencing any work or preparing any shop drawings

All building materials, components and workmanship to comply with the appropriate Public Health Acts, Building Regulations, British & European Standards and Codes of Practice and to the appropriate manufacturers recommendations.

For all specialist work see relevant drawings

All schemes to be set out completely including buildings, roads, drainage and levels prior to the commencement of works

Sites to be checked against Land Registry plans and any necessary Easements to be established

Any discrepancies, errors or omissions to be reported to the architect for further instructions before commencement of works

|      |           |    |
|------|-----------|----|
| K    |           |    |
| J    |           |    |
| H    |           |    |
| G    |           |    |
| F    |           |    |
| E    |           |    |
| D    |           |    |
| C    |           |    |
| B    |           |    |
| A    |           |    |
| Date | Revisions | By |

D

A

C

Architects

21 Stone Street, Gravesend, Kent, DA11 0NP  
Tel: 01474 566996 Fax: 01474 320374  
Design@DACarchitects.co.uk

Project Title

Gads Hill School  
Gads Hill Place  
Gravesend Road. Higham.  
Rochester. ME3 7PA

Client


Gads Hill School

Drawing Title

Mansion House  
Grnd, 1st, and 2nd Plans  
indicating area of  
investigation for SE

|       |          |          |
|-------|----------|----------|
| Scale | Date     | Drawn By |
| 1:100 | 06/05/26 | LDM      |


|             |          |      |
|-------------|----------|------|
| Project No. | Dwg. No. | Rev. |
| 5516        | D-07     |      |

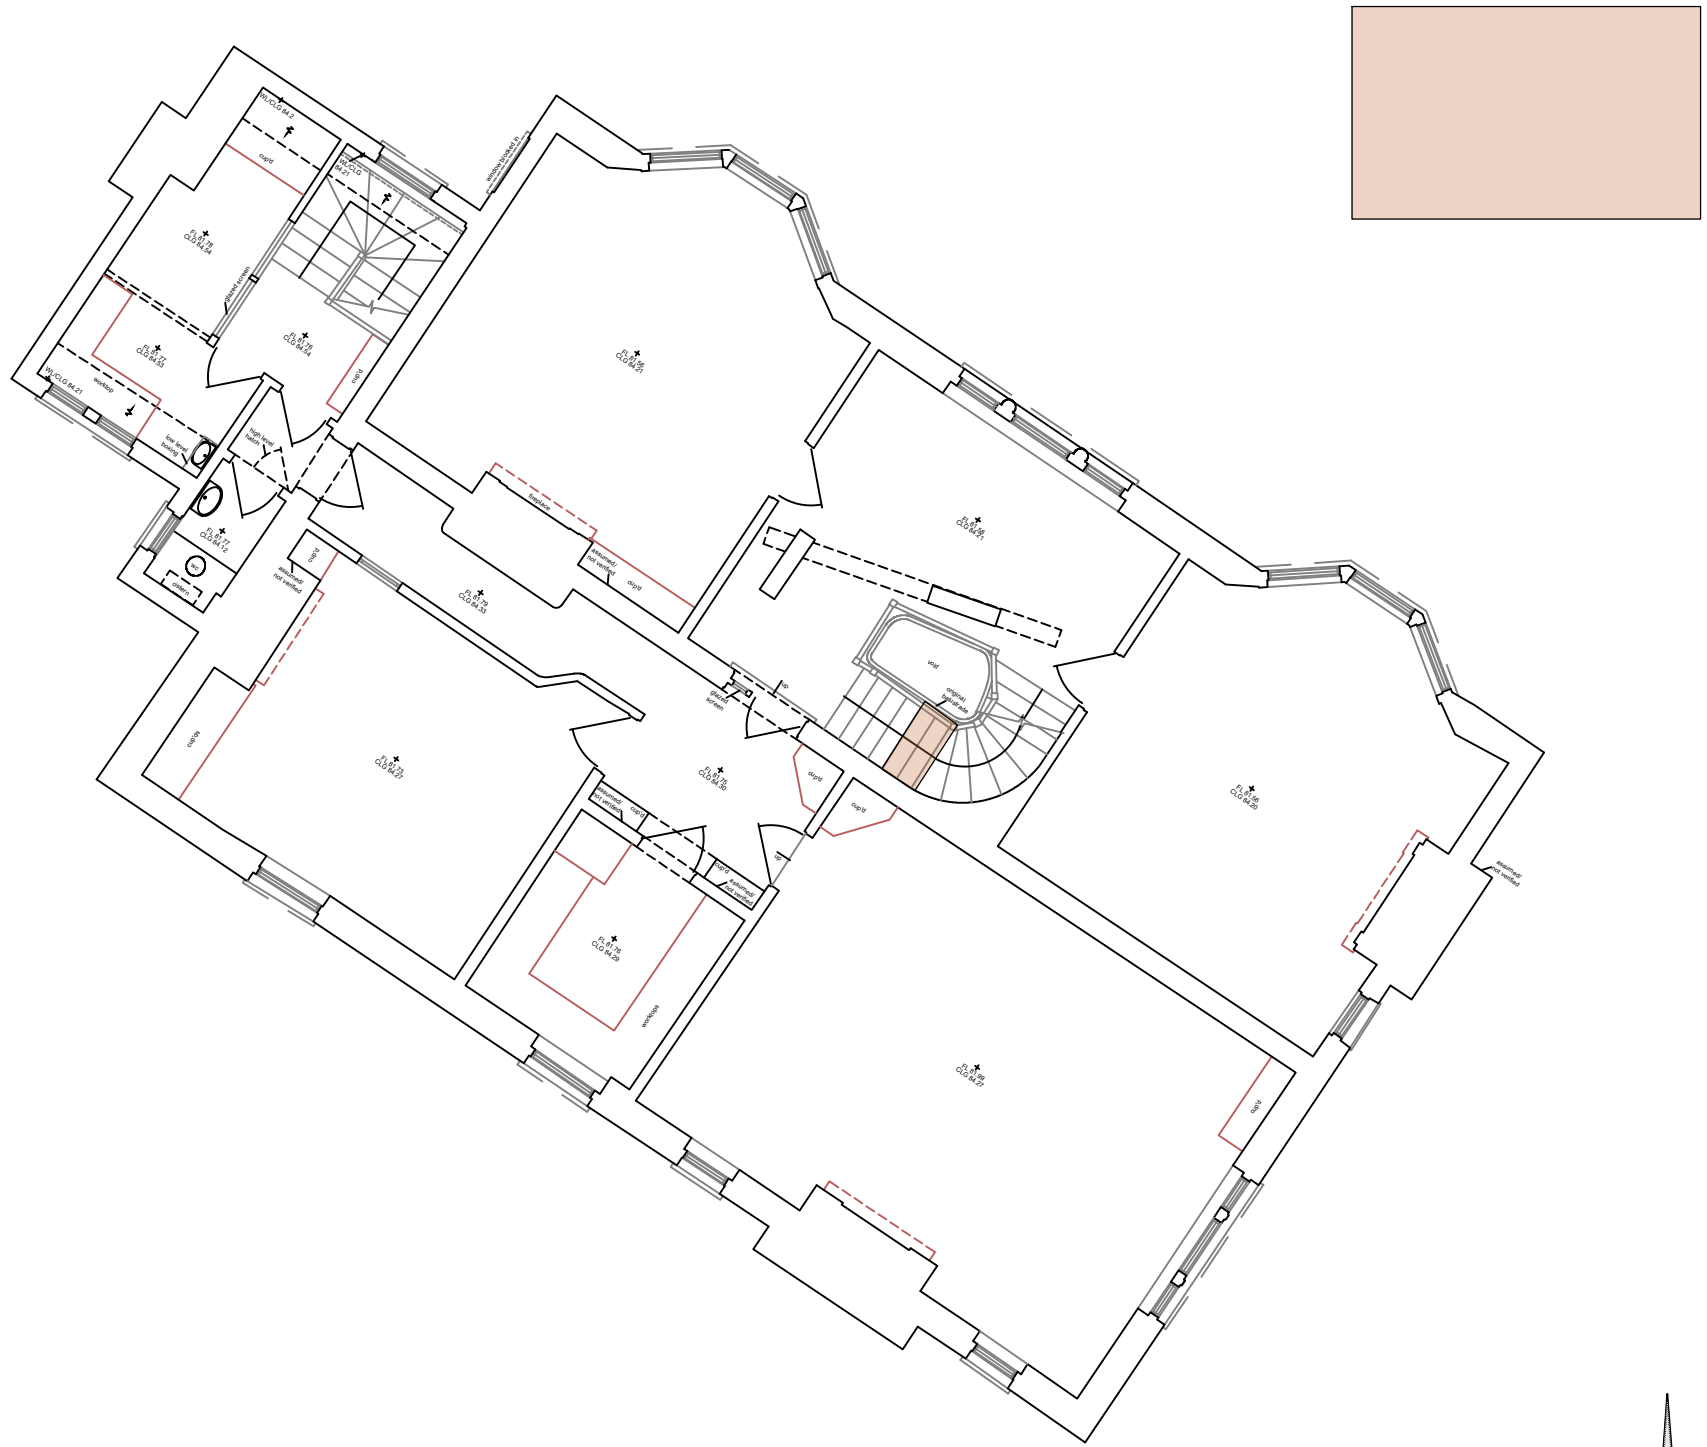


FIRST FLOOR PLAN MANSION HOUSE



SECOND FLOOR PLAN MANSION HOUSE

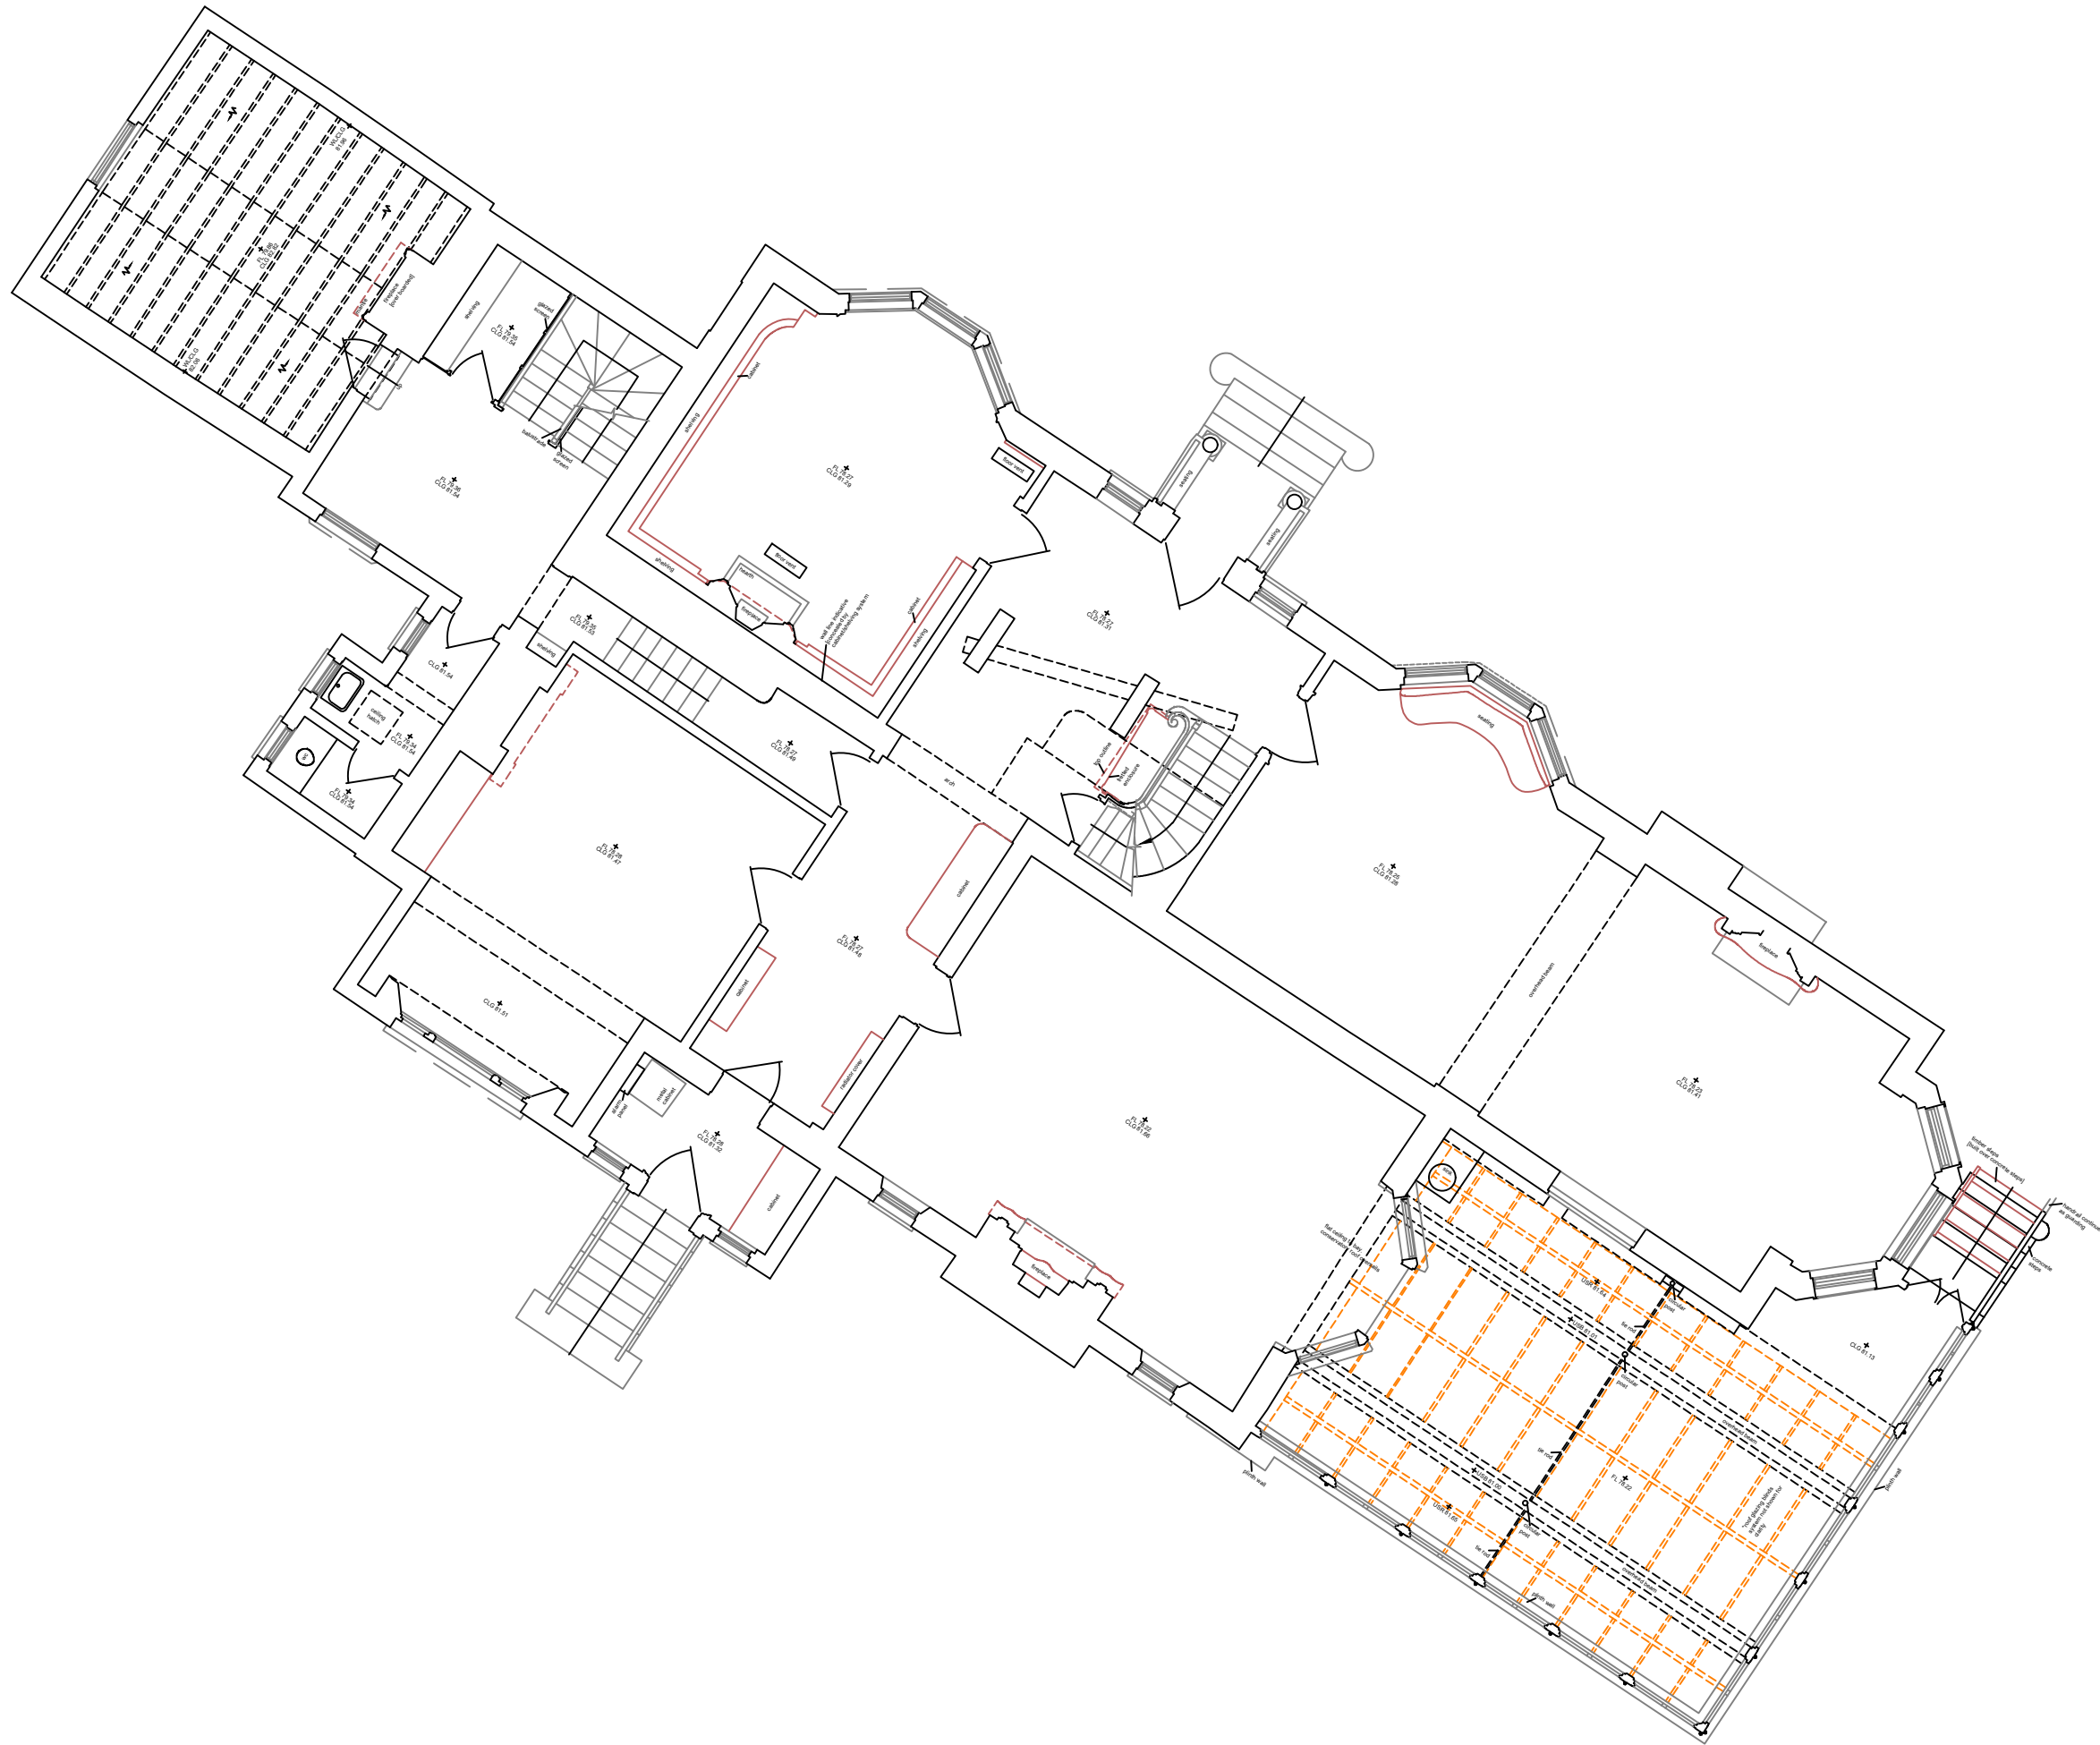

GROUND FLOOR PLAN MANSION HOUSE

 

Area to be opened up for  
structural investigation  
Refer to ASP C/332  
SK200

