

Flats (Units 1-10)




Proposed Front Elevation 1 (South-East Facing)
SCALE 1:100



Proposed Front Elevation 2 (North-East Facing)
SCALE 1:100




Proposed Rear Elevation 1 (South-West Facing)
SCALE 1:100

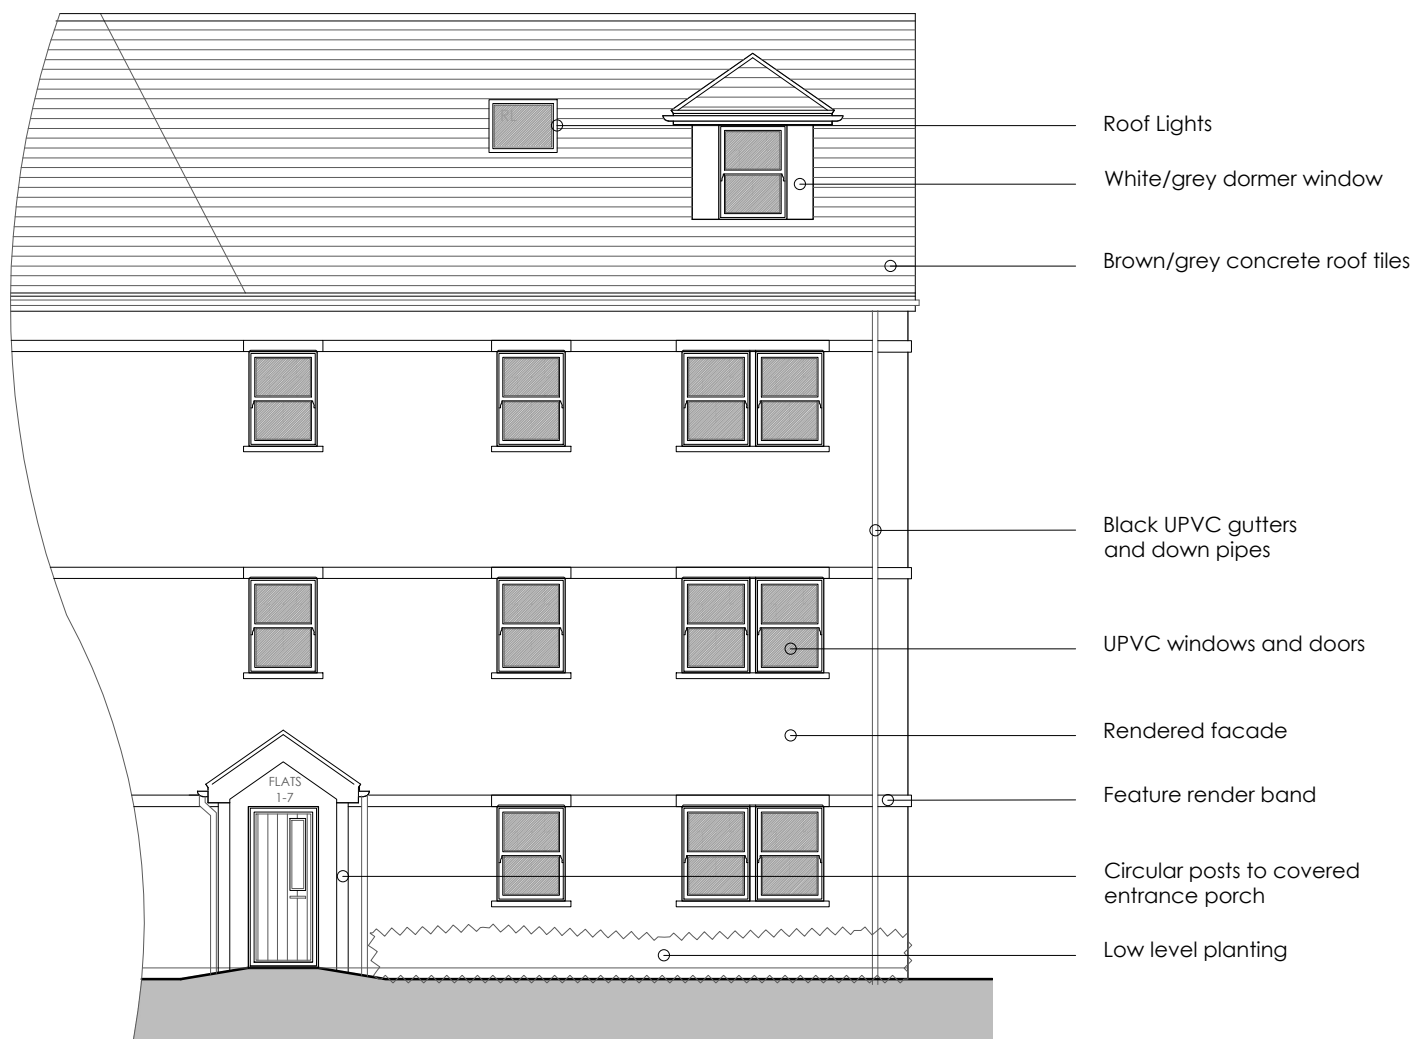


Proposed Rear Elevation 2 (North-West Facing)
SCALE 1:100




Proposed Right-Flank Elevation (North Facing)
SCALE 1:100

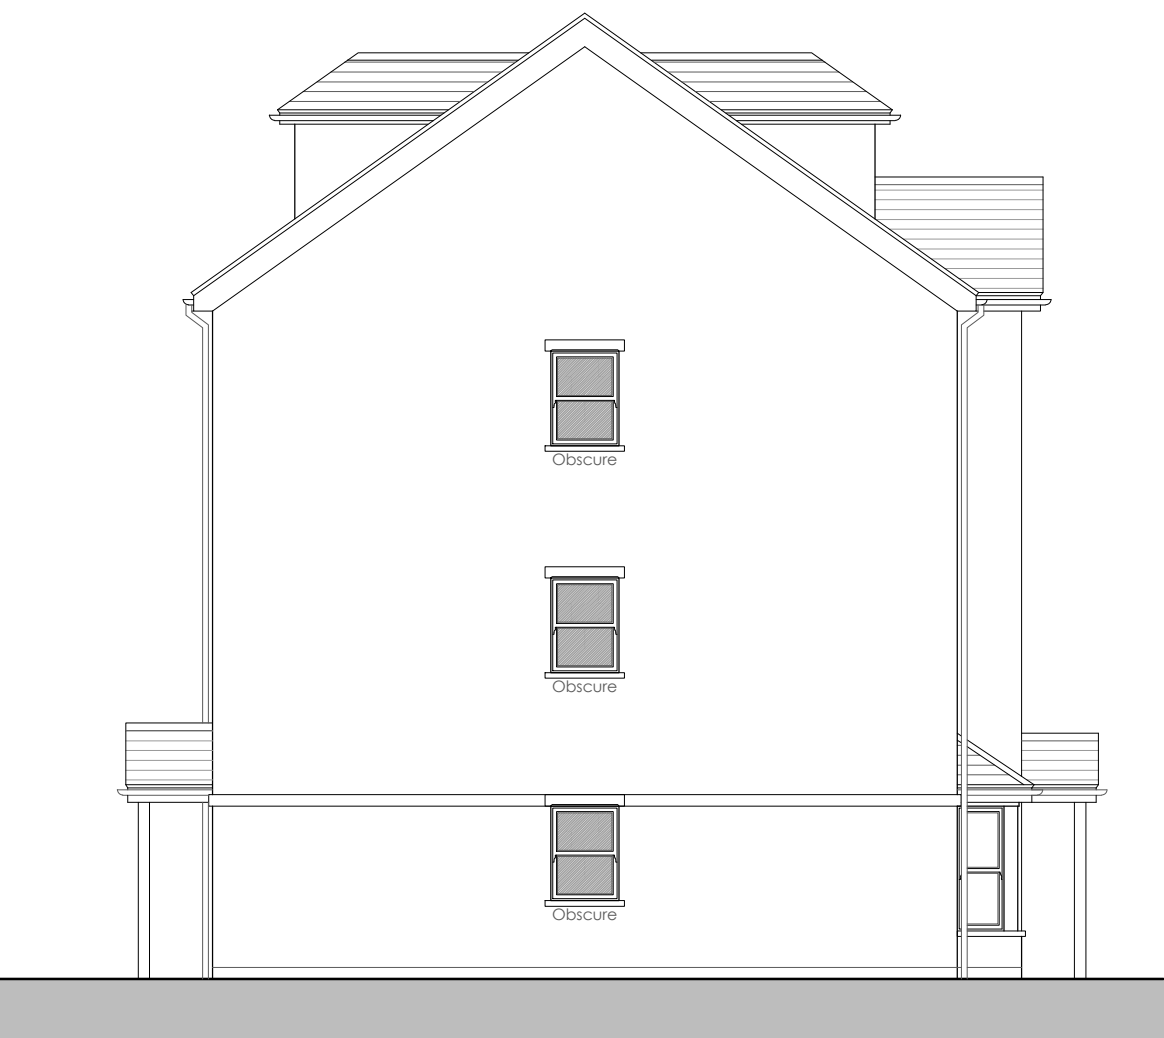

Proposed Rear Elevation 2 (South Facing)
SCALE 1:100

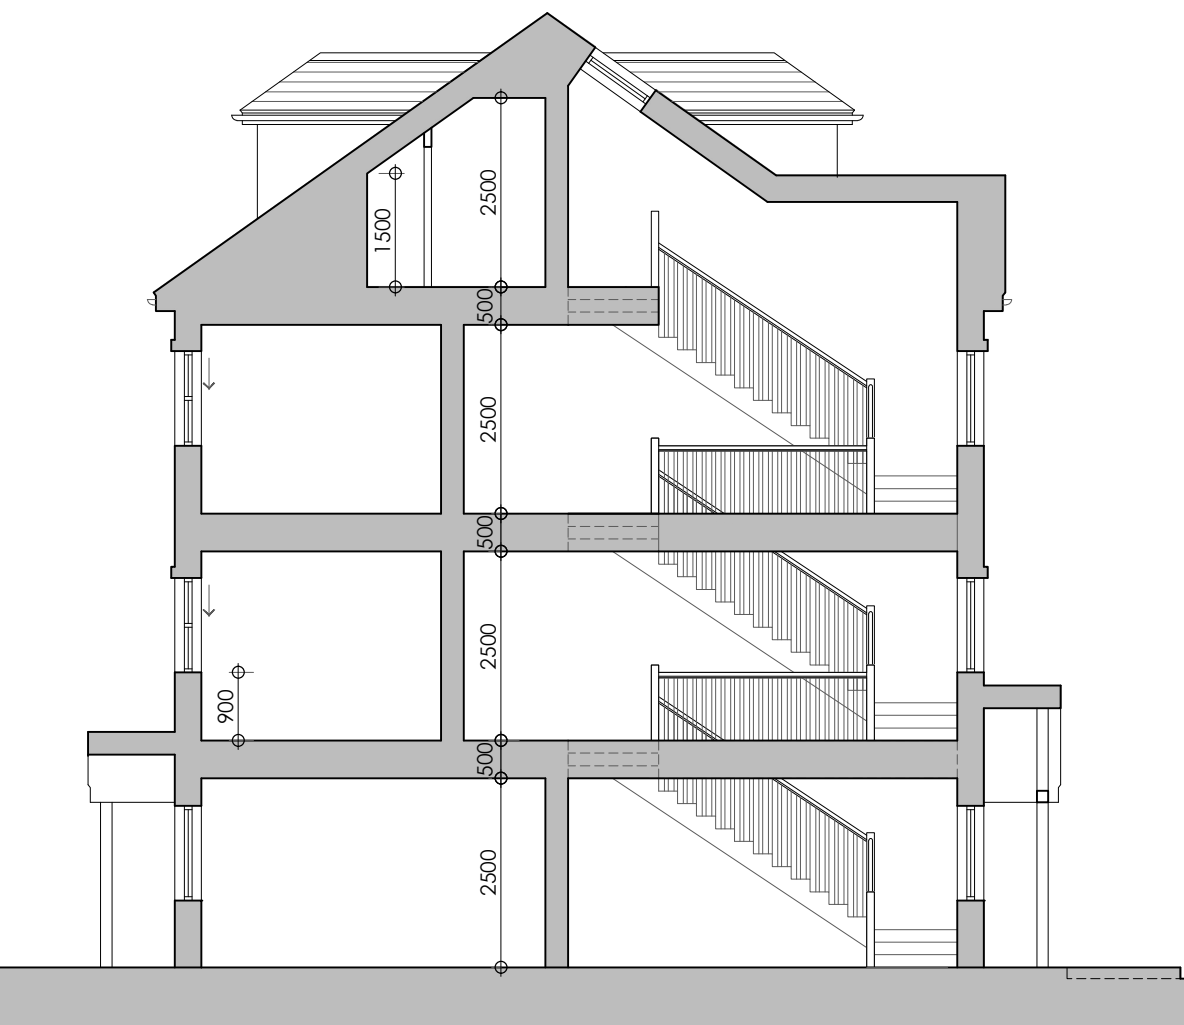

Proposed Indicative Section
SCALE 1:100

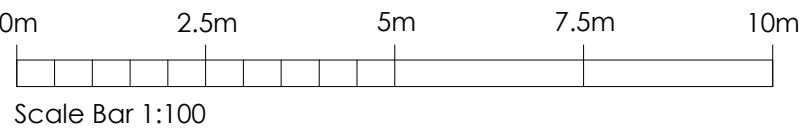

A	02.10.24	Window openings amended
Rev	Date	Comments

PLANNING

Client
BRT Properties Kent Ltd

Project
2 Vale Road,
Northfleet,
Gravesend,
Kent,
DA11 8BZ

Title
Proposed Elevations & Indicative Section

Project No.	Date
7985	DEC 2021
Drawing No.	Revision
7985-PD-04	A
Scale	Drawn
AS SHOWN @A1	MN
	Check
	RR

Nepicar House, London Road
Wrotham Heath, TN15 7BS
phone: 01732 753333
fax: 01732 753334
info@offsetarchitects.co.uk
www.offsetarchitects.co.uk

