



PROPOSED REAR ELEVATION.



PROPOSED SIDE ELEVATION.

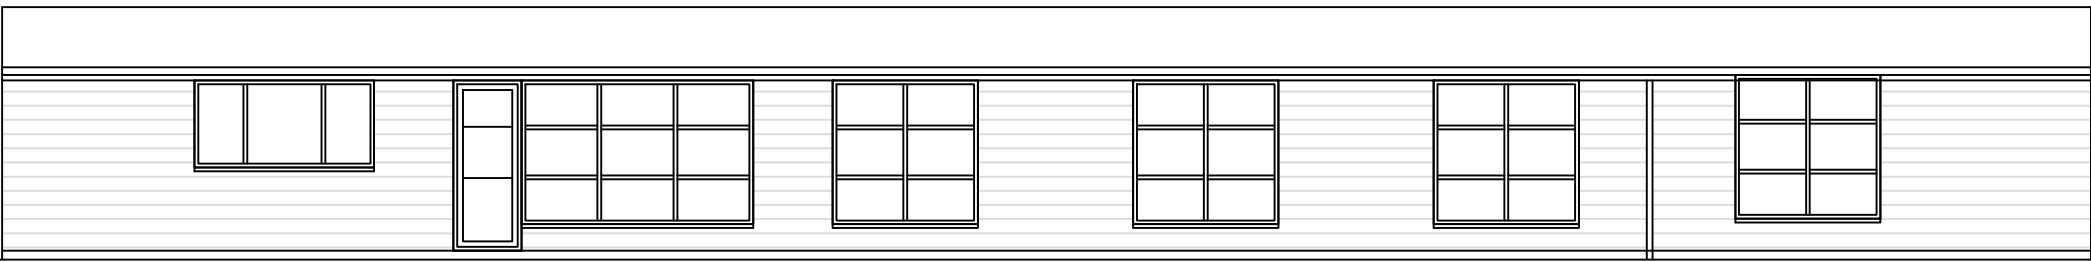


PROPOSED FRONT ELEVATION.

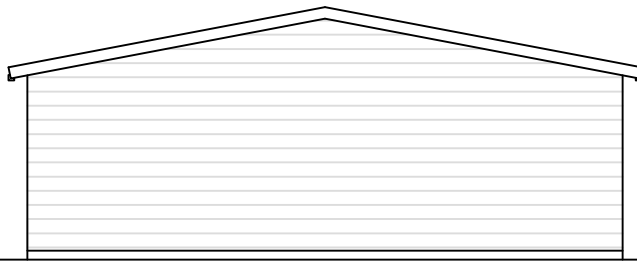

PROPOSED SIDE ELEVATION.


Existing outline in dotted line

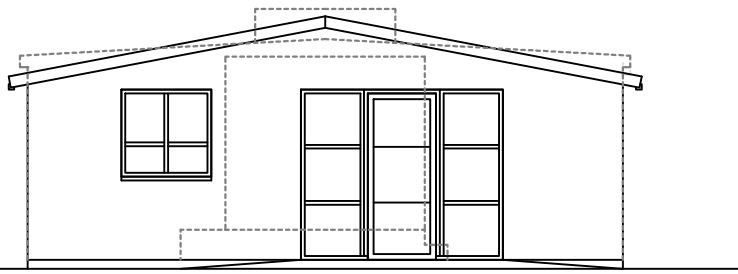


PROPOSED SIDE ELEVATION COMPARISON




PROPOSED PLAN OF CHICKEN SHED

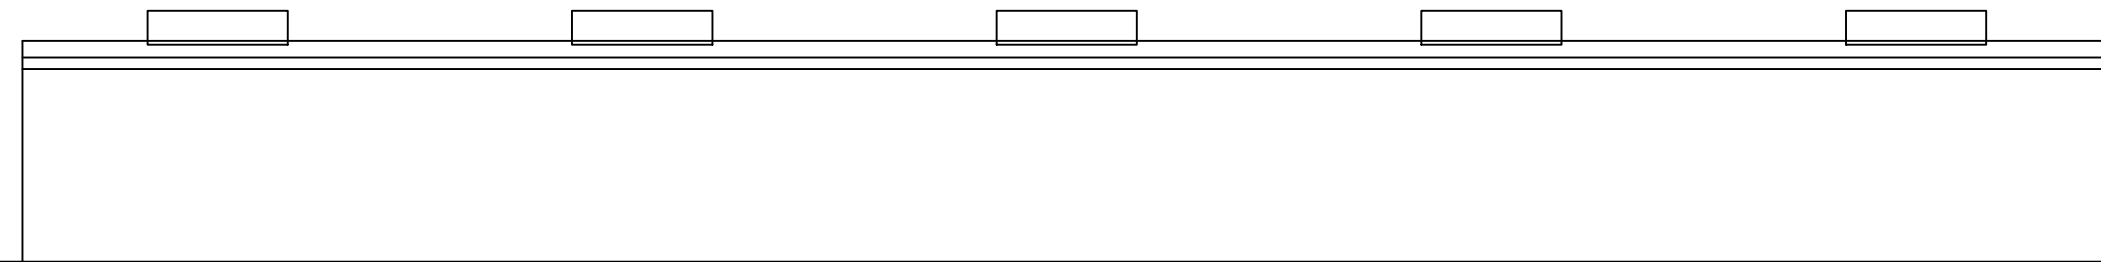


EXISTING REAR ELEVATION.

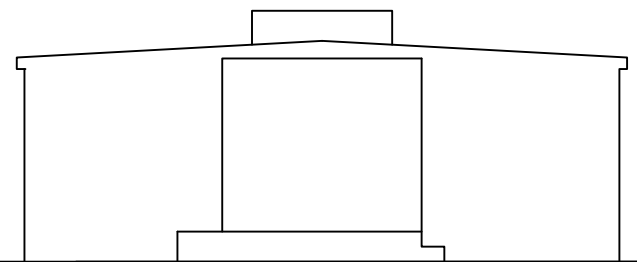


EXISTING SIDE ELEVATION.

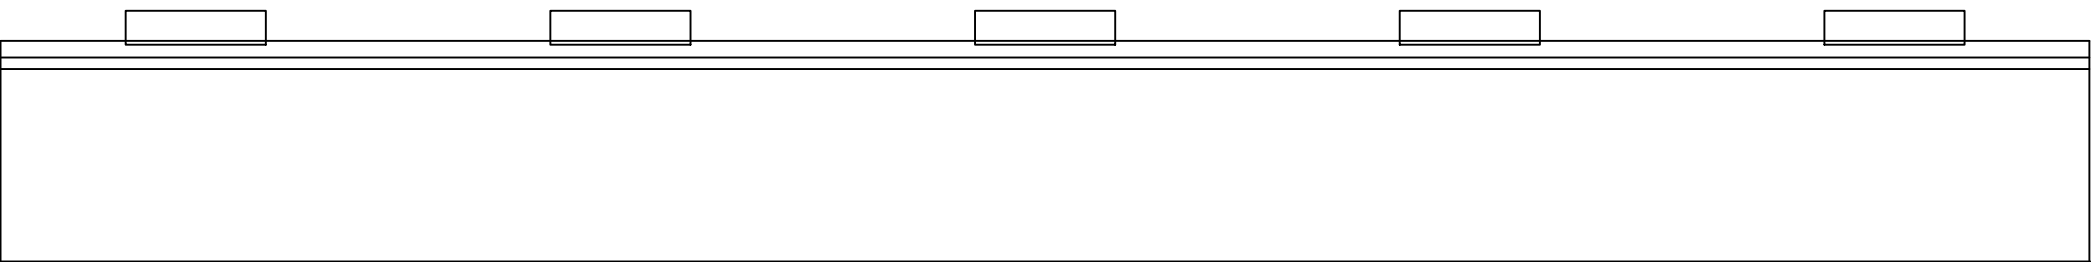


EXISTING FRONT ELEVATION.

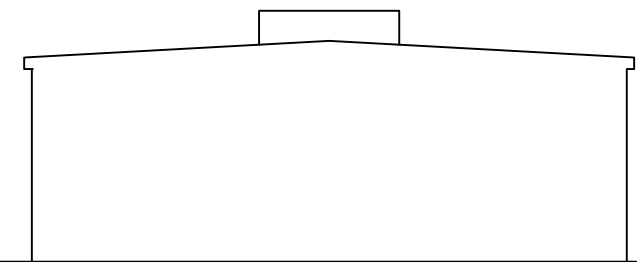

EXISTING SIDE ELEVATION.

 

EXISTING PLAN OF CHICKEN SHED

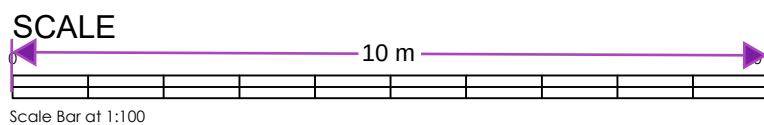

Revision	Date	Description

Status
PLANNING



design studio
priestfield stadium gillingham kent ME7 4DD
tel 01634 304700 fax 01634 850986
e mail: markcarter.associates@gmail.com

Client
MR S BASI

Drawing Title
EXISTING AND PROPOSED PLANS AND ELEVATIONS

Project Title
CHICKEN SHED ALTERATIONS AT CLIJON FARM MEOPHAM

Scale	Date	Drawn
1:100	MAY 25	MC

Drawing No	Rev
3567 - 001	A