

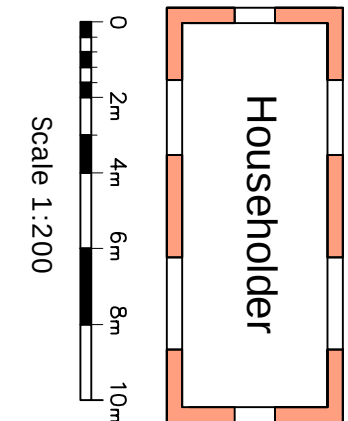


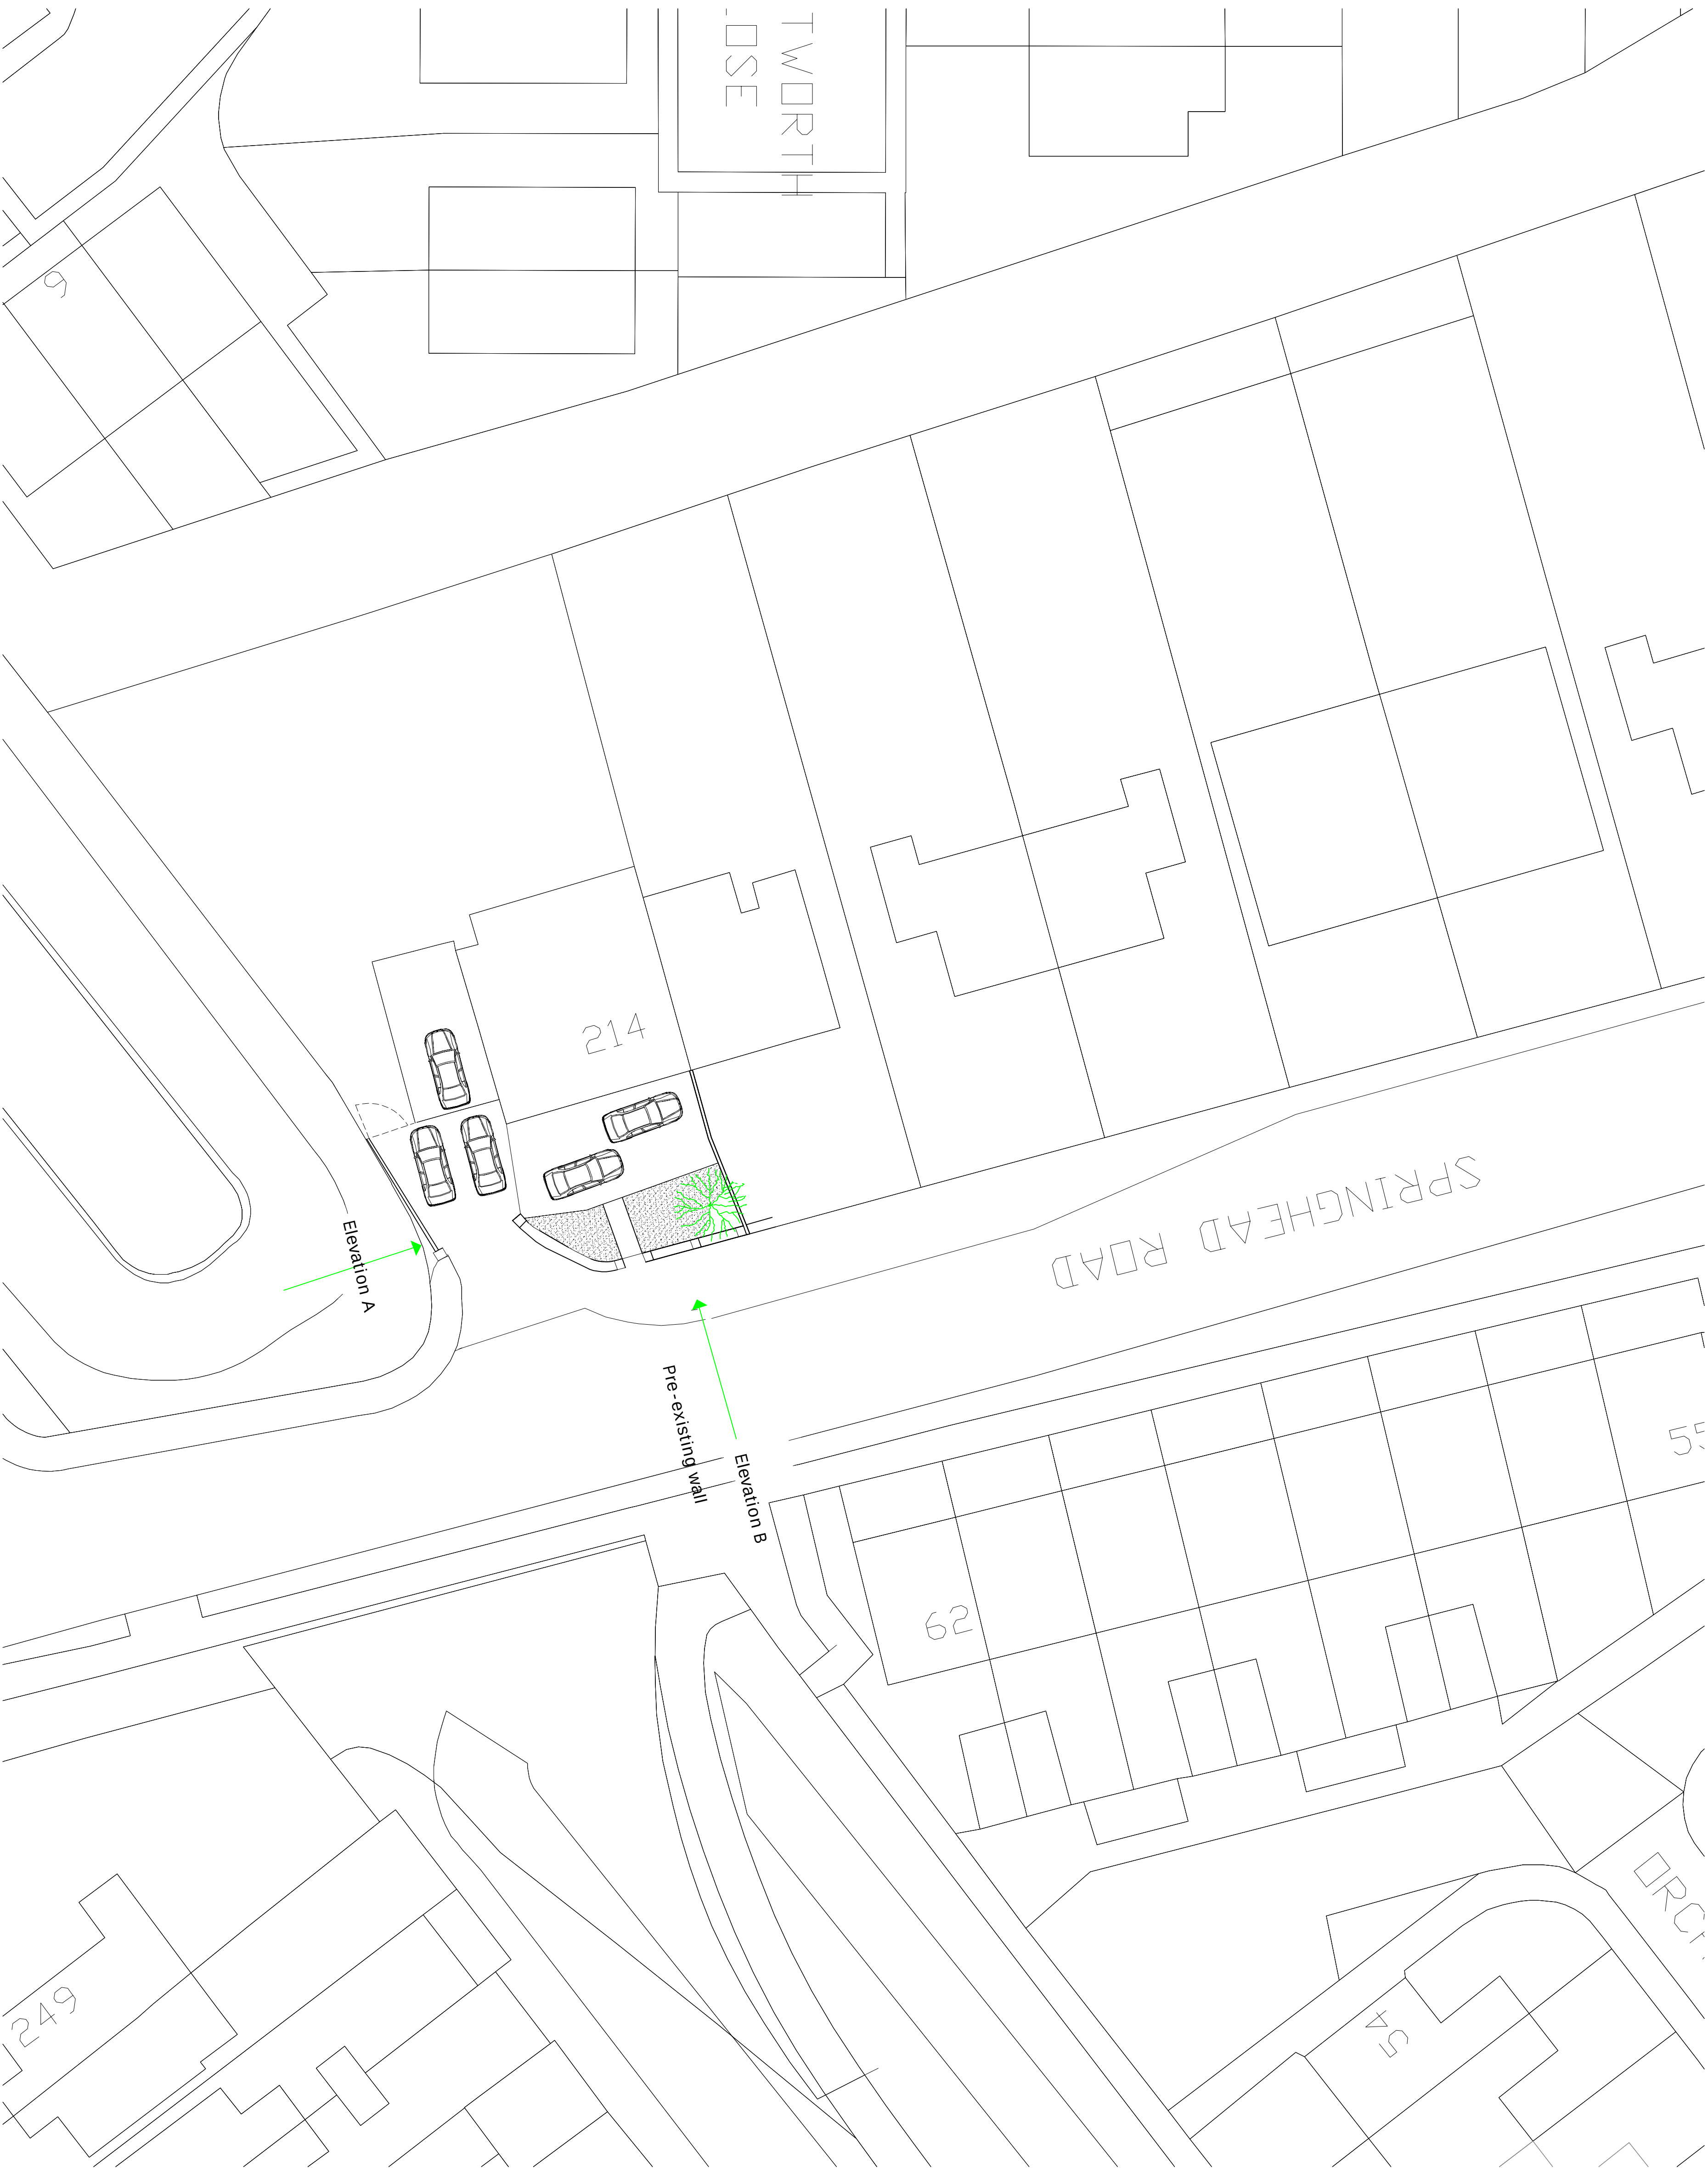

P2 ISSUED TO PLANNING			
P1 ISSUED TO PLANNING		06.01.23	
Rev		Date	

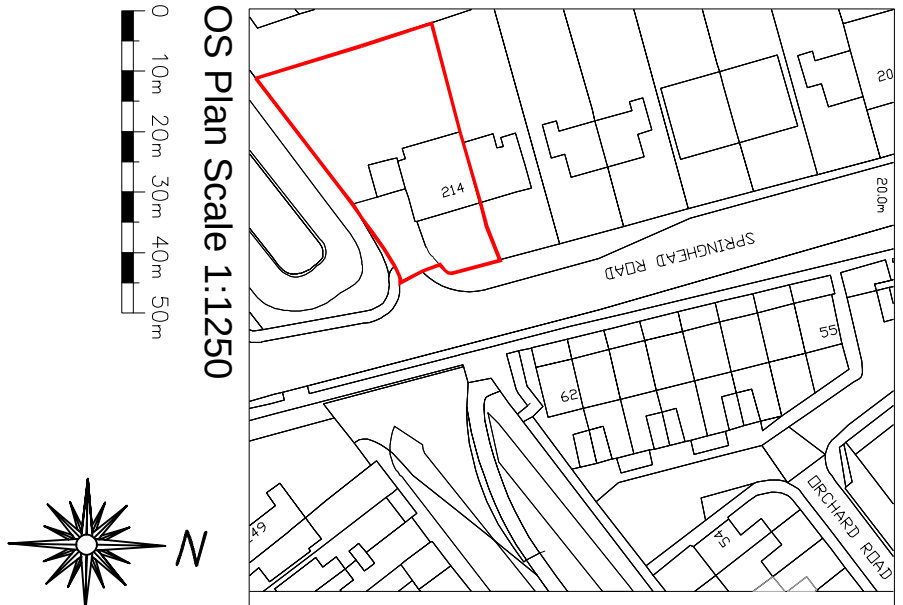

214 Springhead RdNorthfleet,
Gravesend DA11 8HS

Drawing Title
Pre Existing Block and Site plan

Scale	Date	Drawn No.	Rev
1:200 @ A1	Nov 24		
Job No.		Draw No.	Rev
51-1000-989		S01	P2