


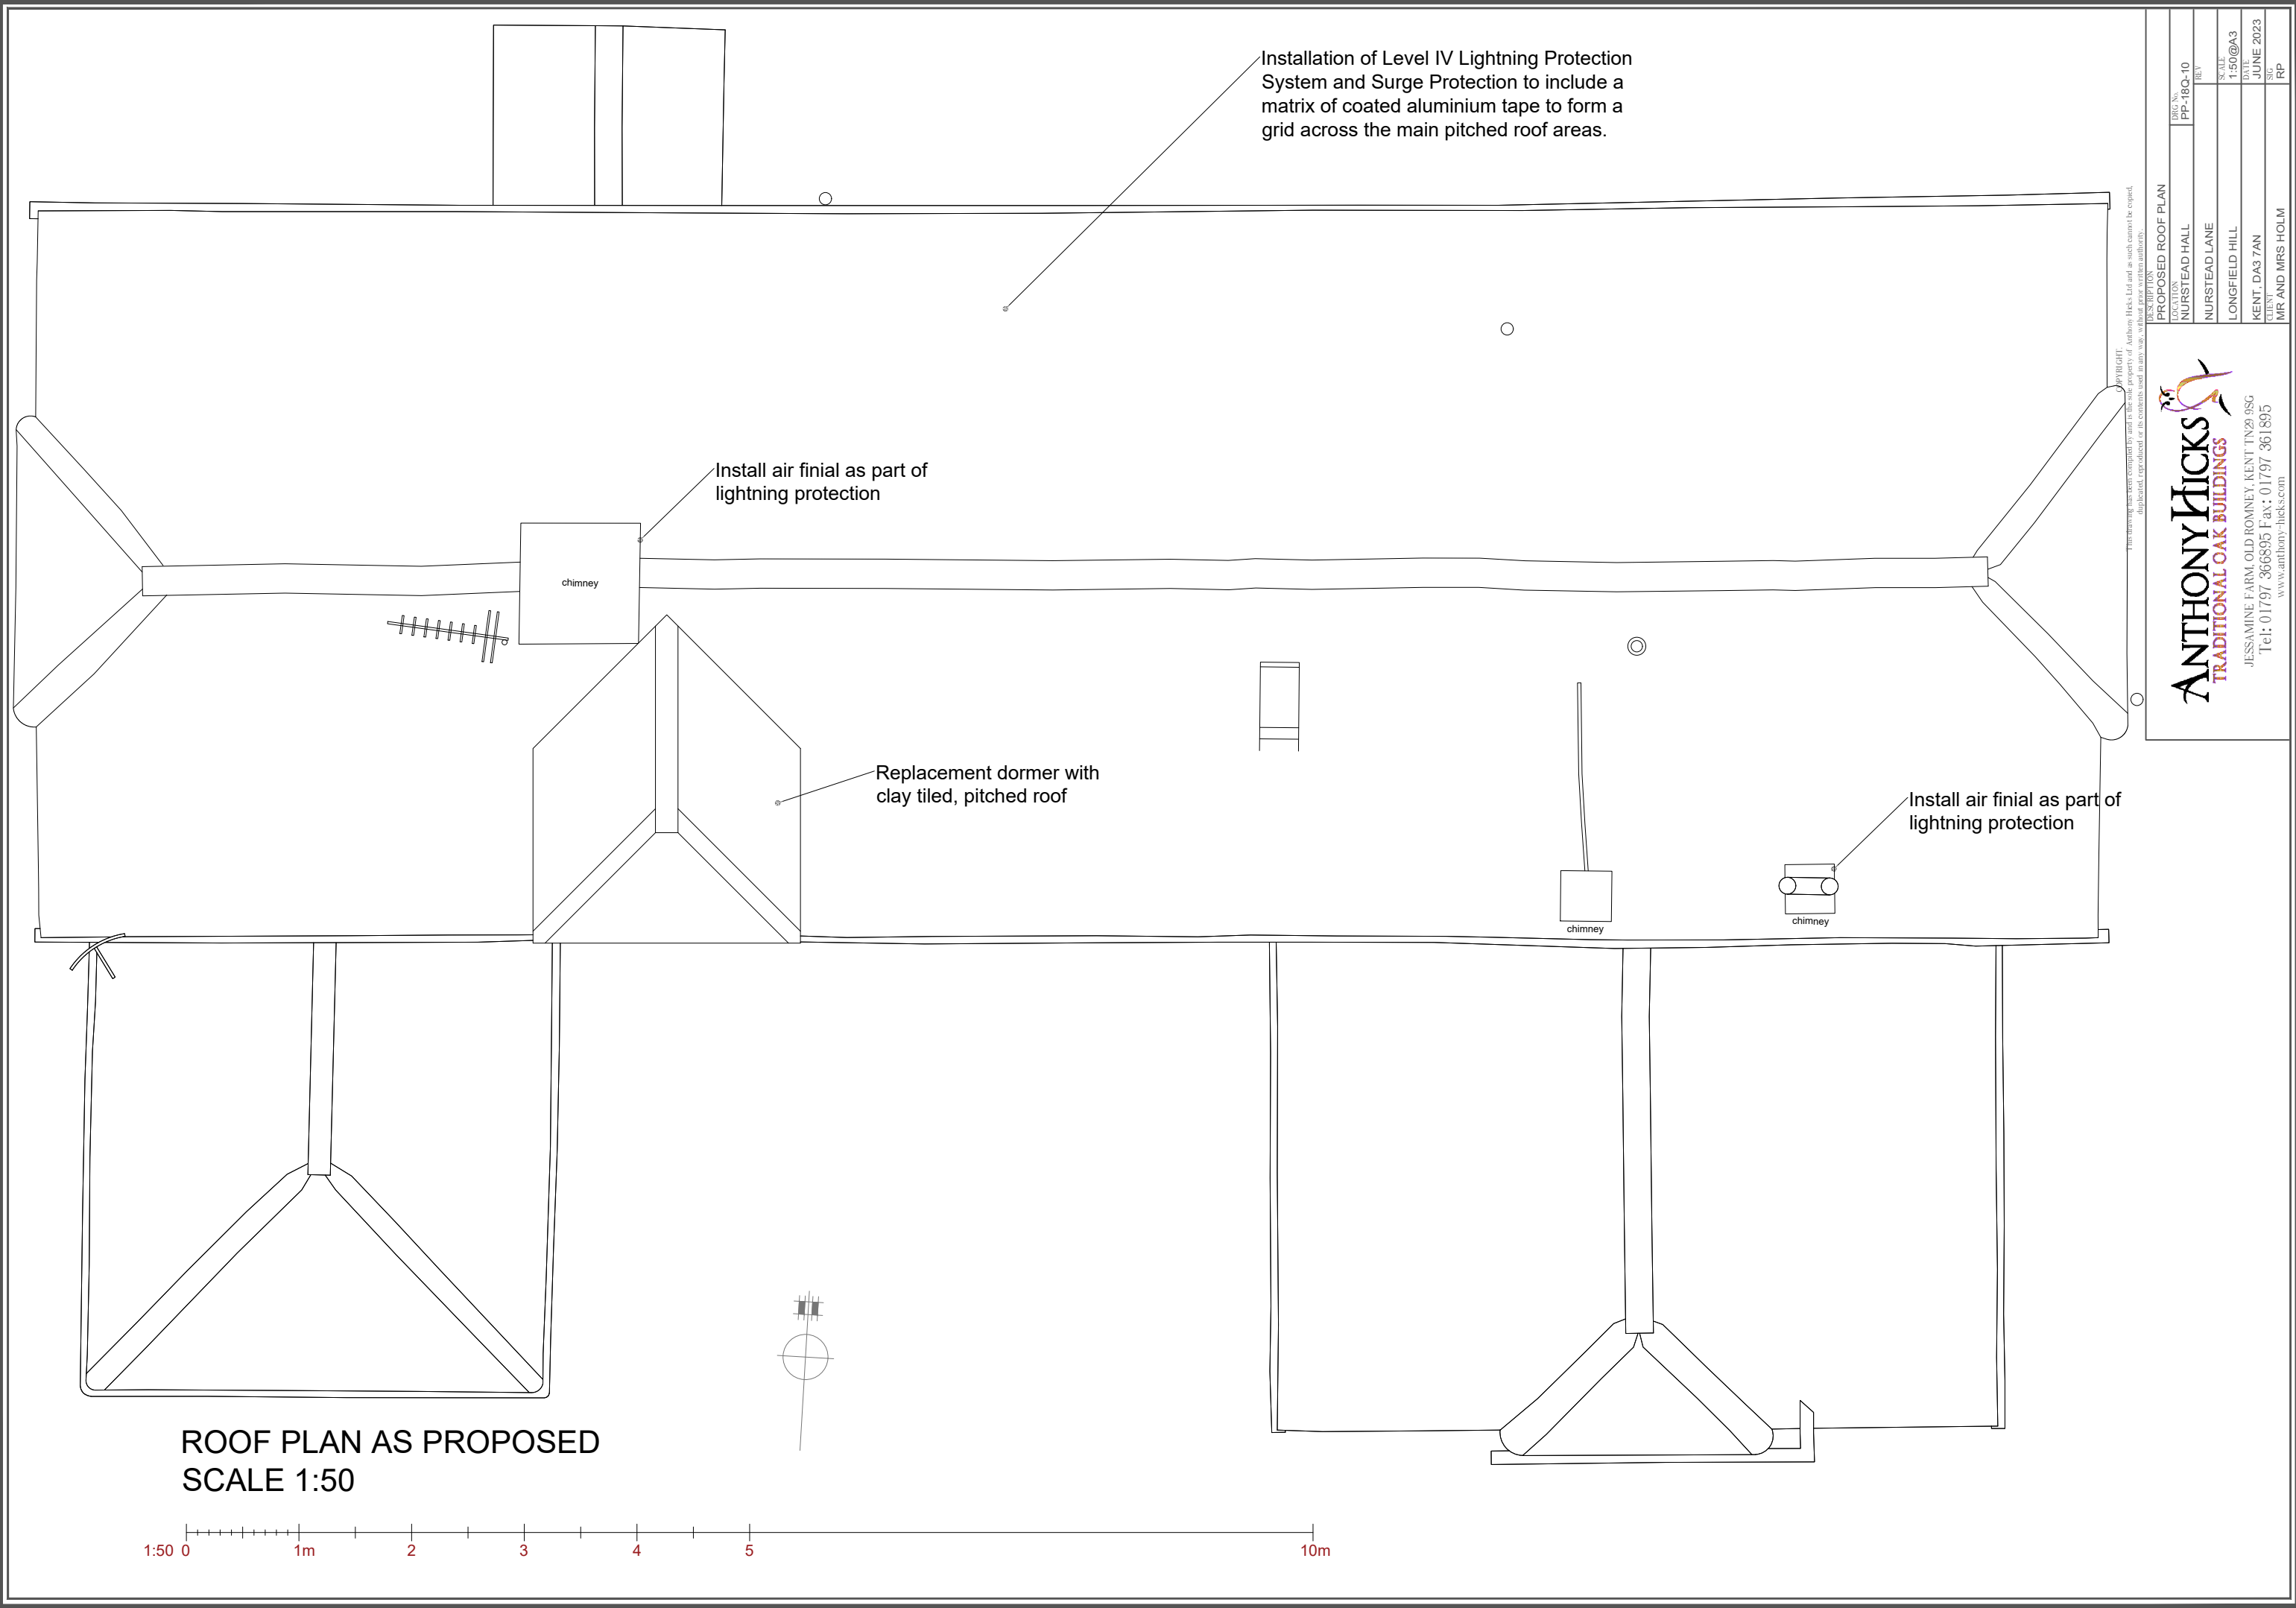

Copyright: This drawing has been prepared by and is the sole property of Anthony Hicks Ltd and as such cannot be copied, reproduced or used in any way without the written consent of Anthony Hicks Ltd.

| PROPOSED ROOF PLAN |                 |
|--------------------|-----------------|
| LOCATION           | NURSTEAD HALL   |
| DRG No             | PP-18Q-10       |
| REV                |                 |
| SCALE              | 1:50@A3         |
| DATE               | JUNE 2023       |
| CHECKED BY         | KENT, D&S 7AN   |
| DESIGNED BY        | MR AND MRS HOLM |
| REV                | RP              |



**ANTHONY HICKS**  
TRADITIONAL OAK BUILDINGS

JESSAMINE FARM, OLD ROMNEY, KENT TN29 9SG  
Tel: 01797 366895 Fax: 01797 361895  
www.anthony-hicks.com