


Do not scale this drawing.
All dimensions to be checked on site before
commencement of works on site.
This drawing is the copyright of the
Building Consultants

No	Date	Revision




EXISTING REAR ELEVATION.

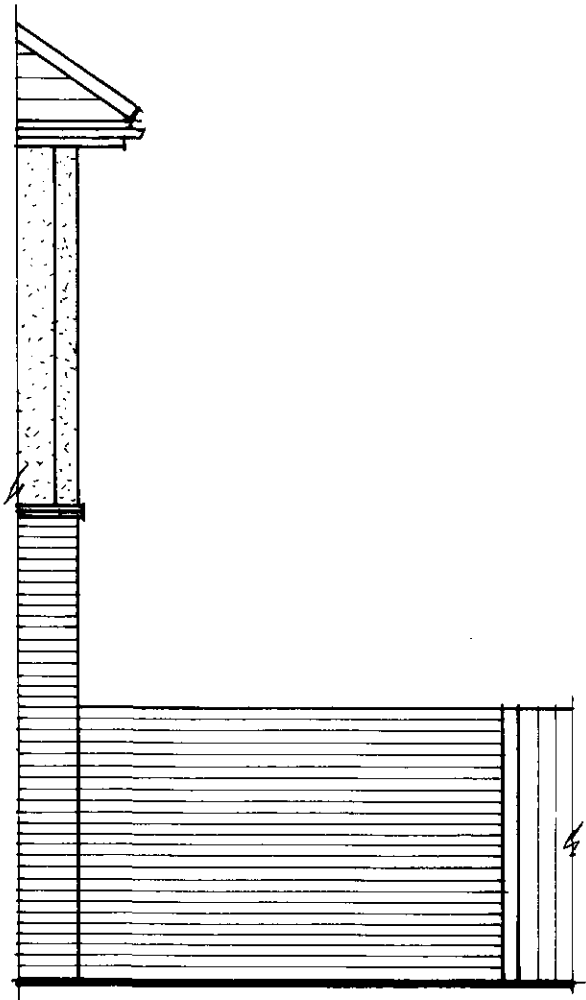


EXISTING SIDE ELEVATION.
ADJOINING PROPERTY N°34.




PROPOSED REAR ELEVATION.

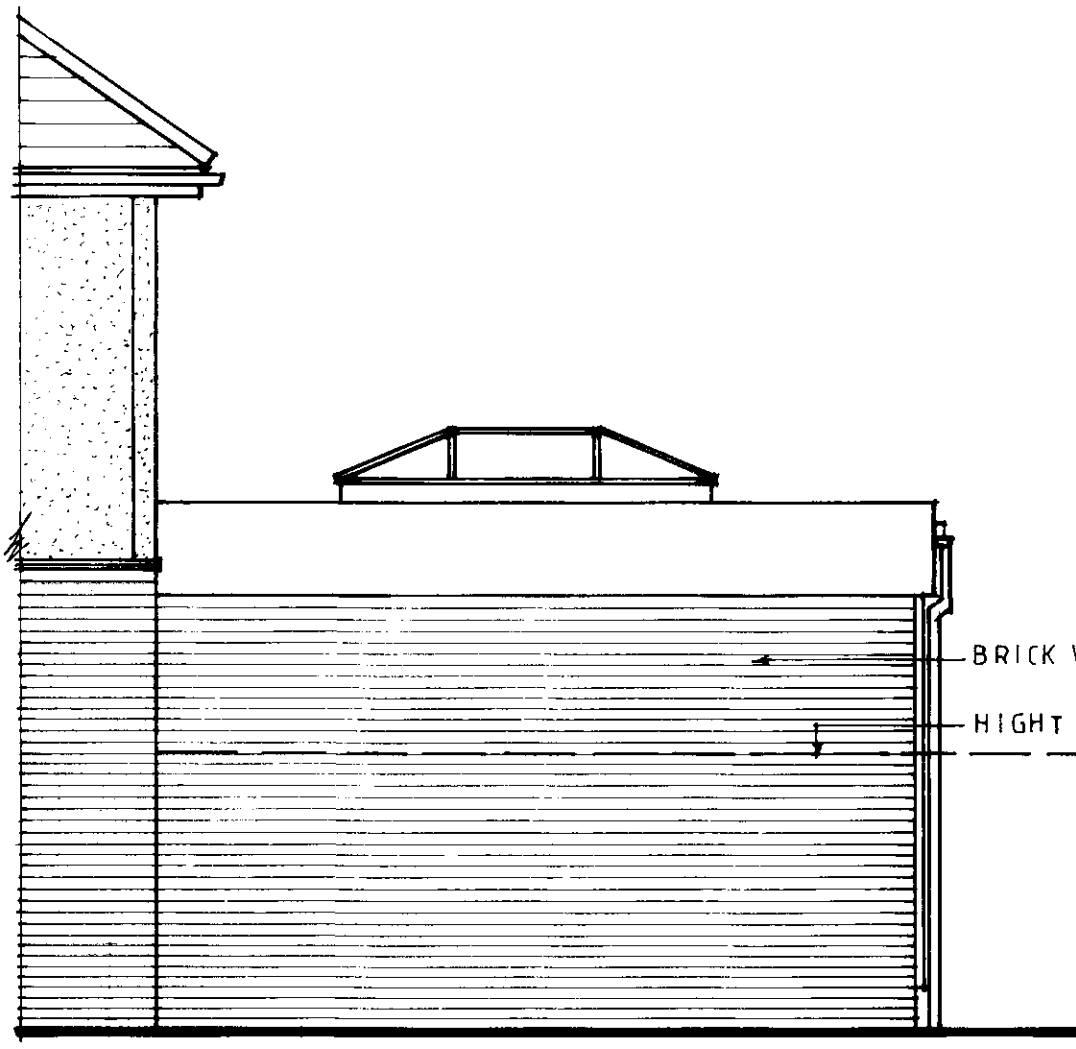


PROPOSED SIDE ELEVATION.
ADJOINING PROPERTY N°34.

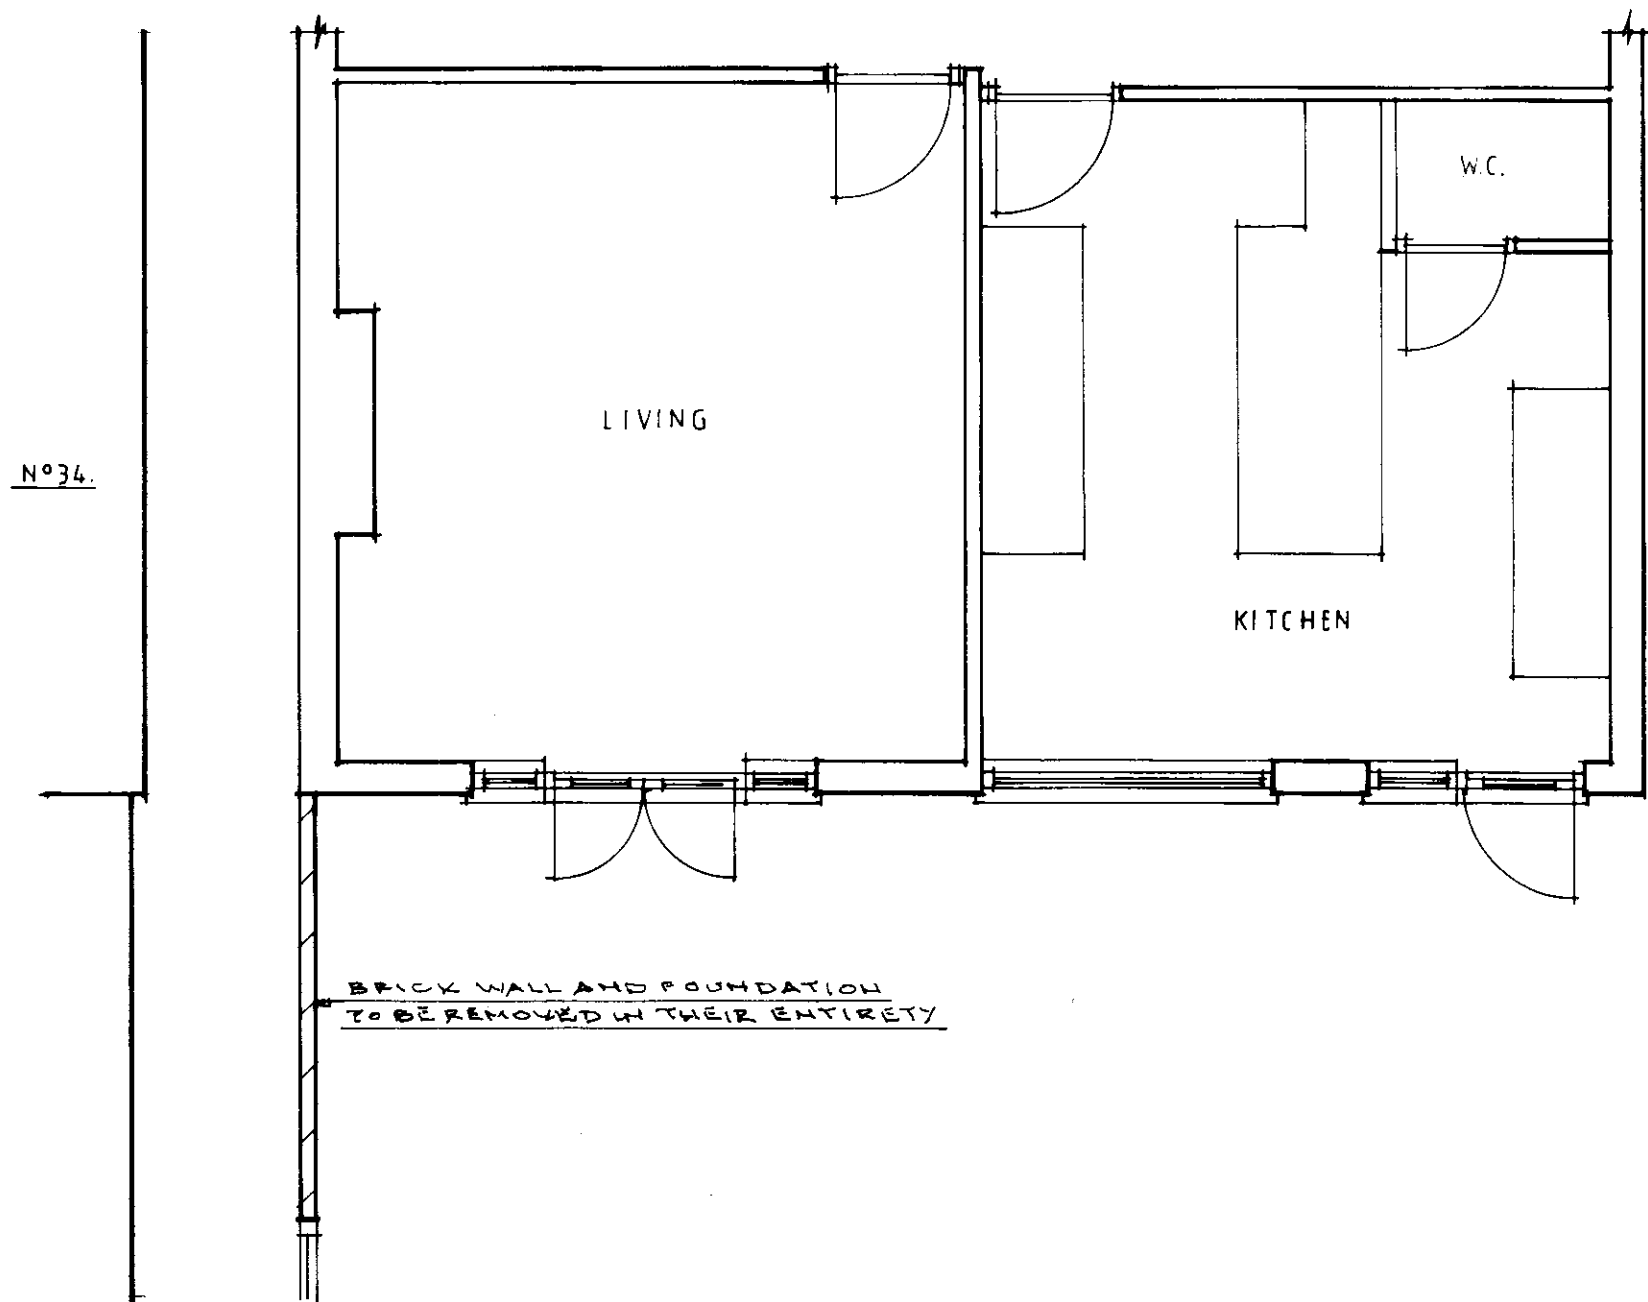


EXISTING FLOOR PLAN.

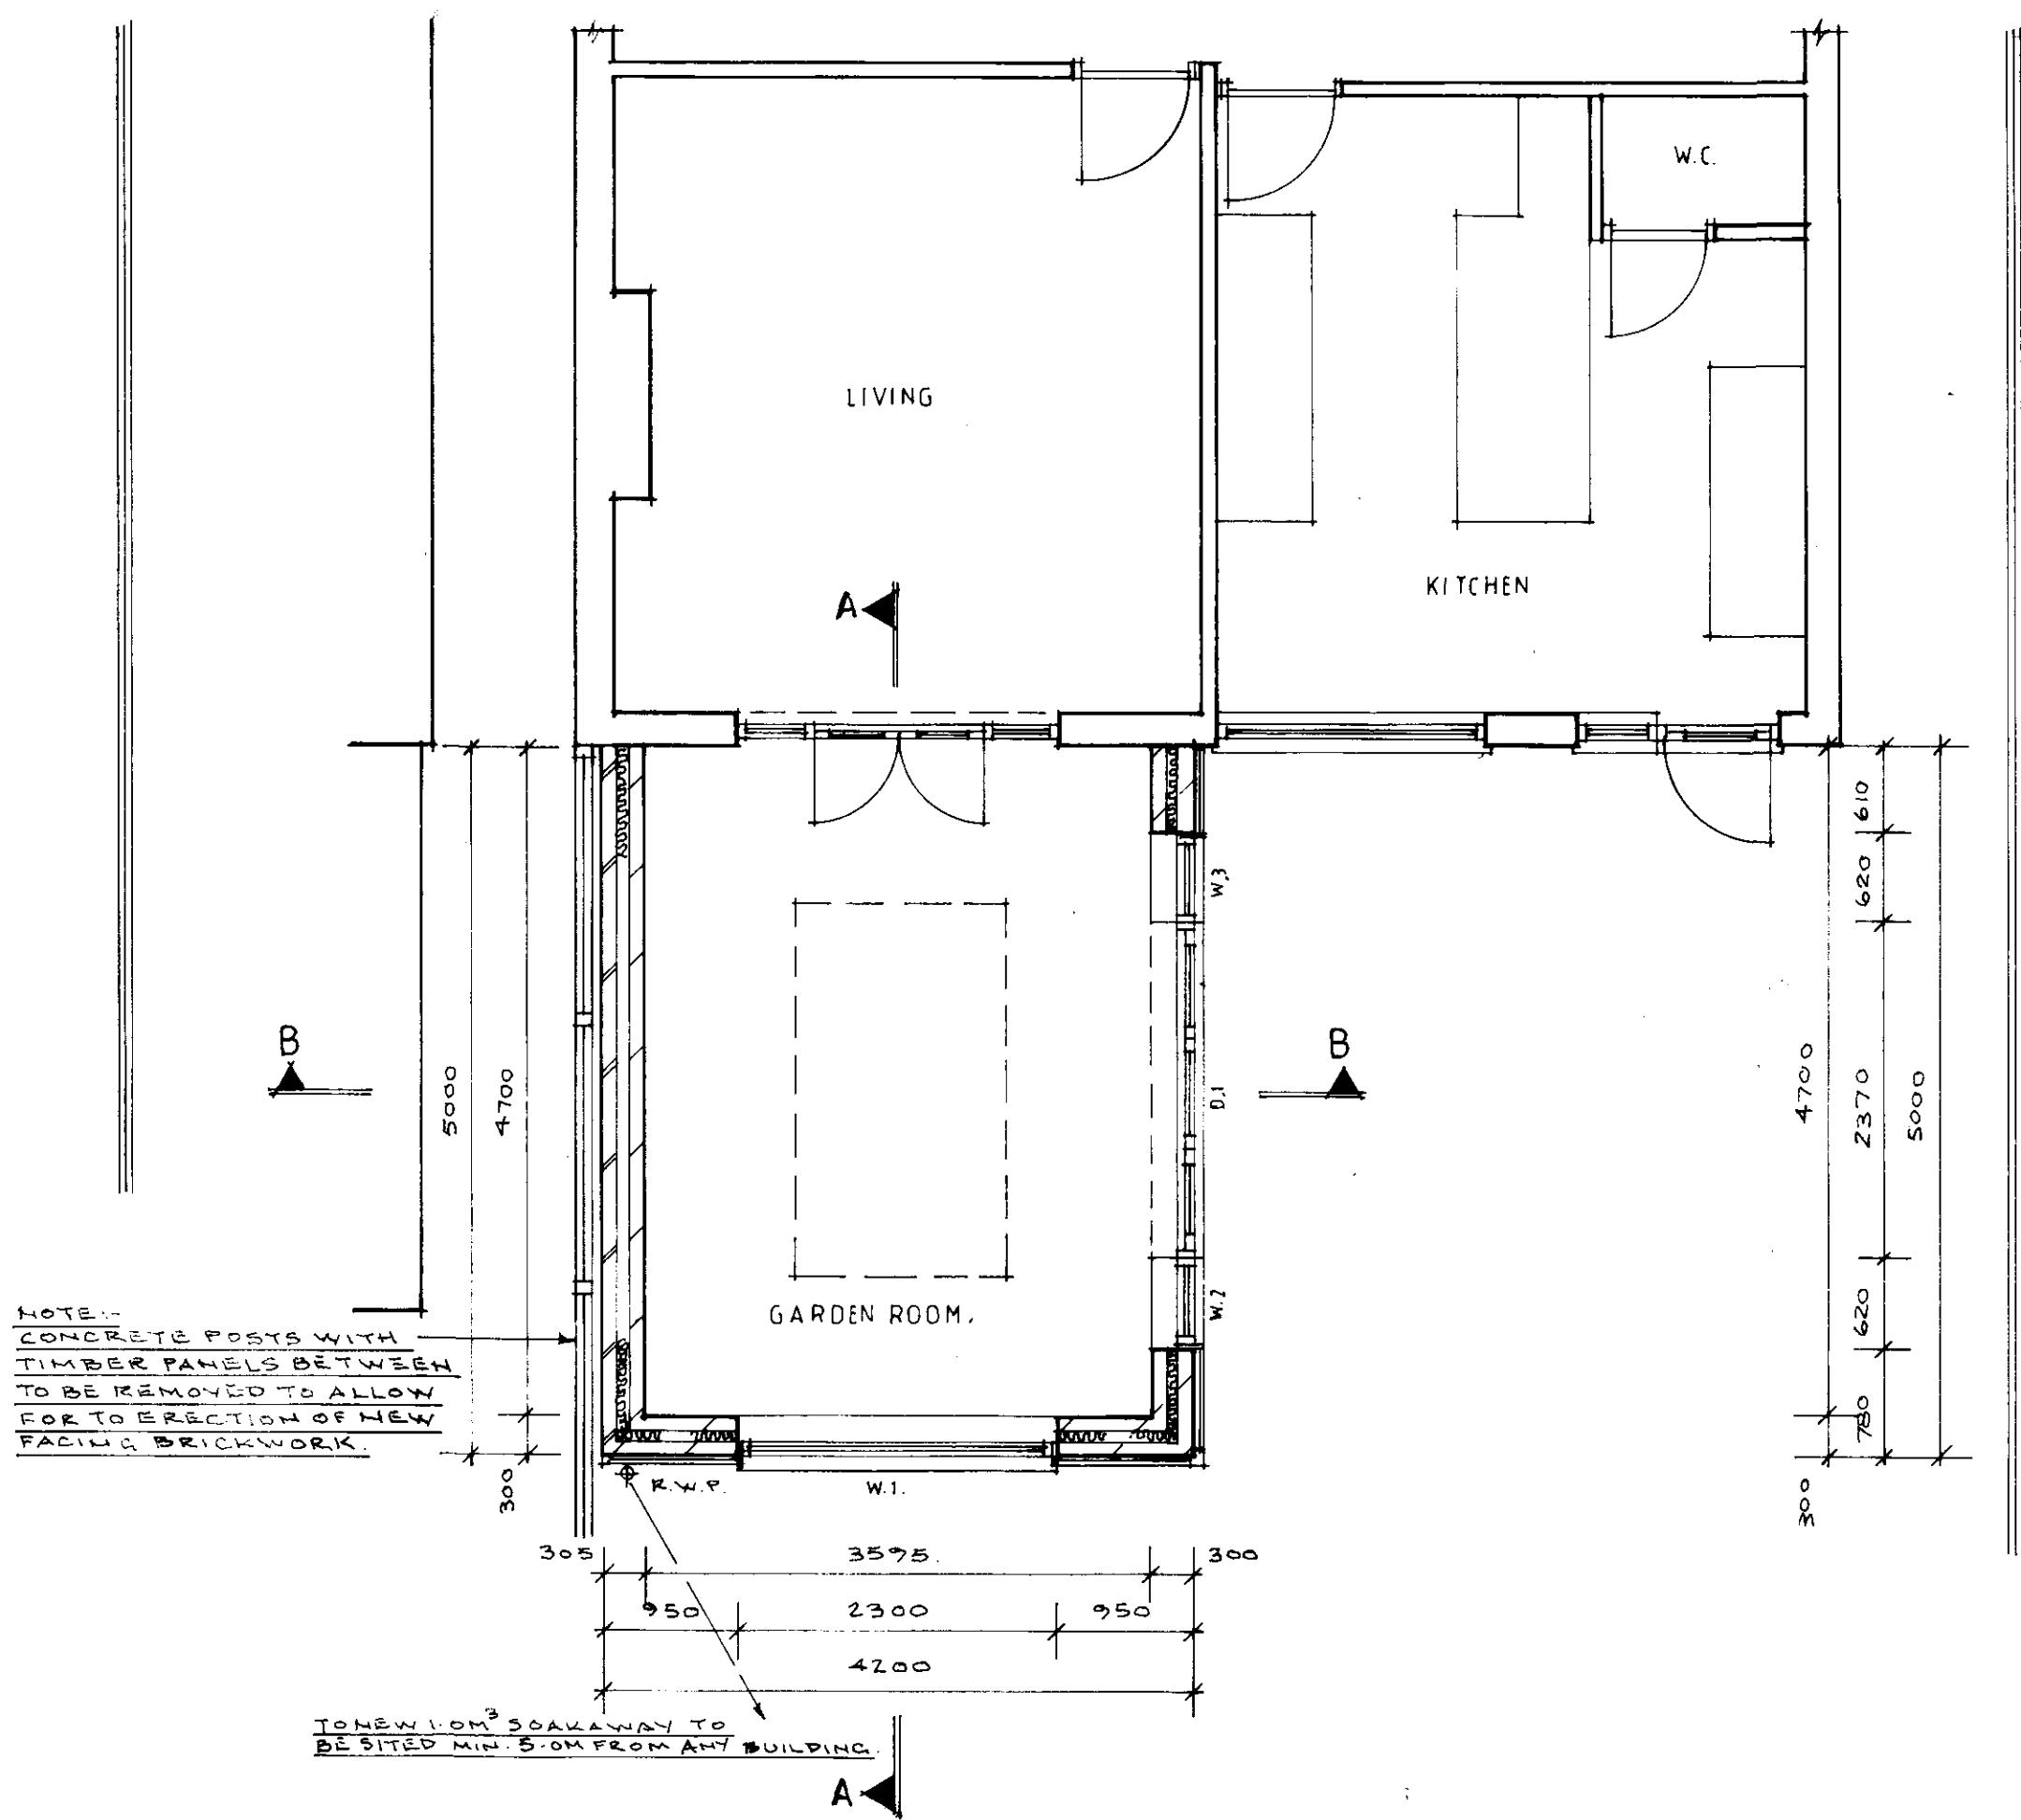

PROPOSED FLOOR PLAN.

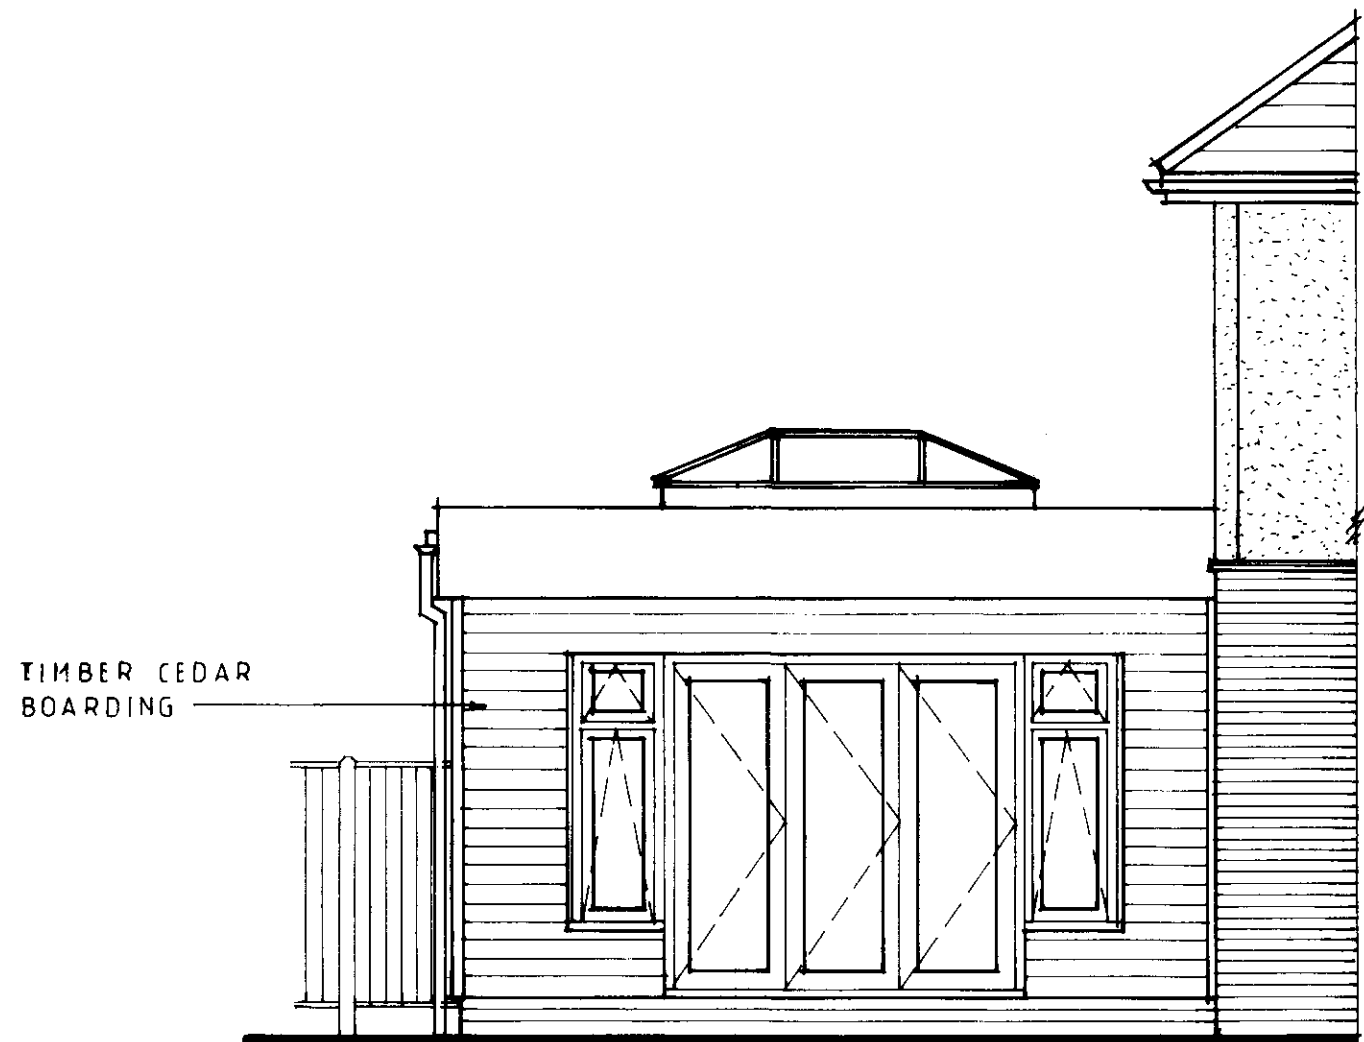

PROPOSED SIDE ELEVATION.

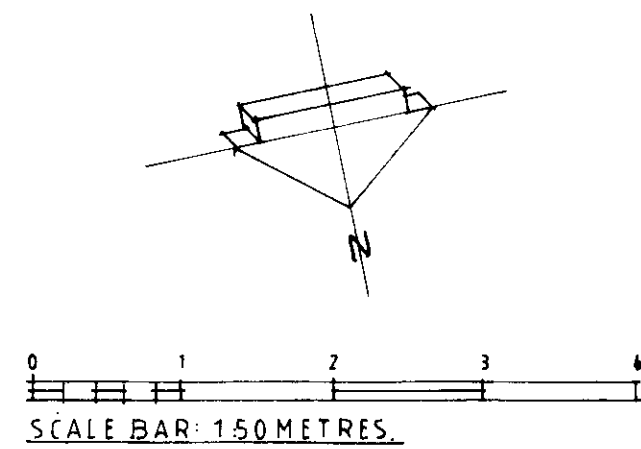

Client. MR & EVANS		
Job. PROPOSED EXTENSION 36 OLD ROAD WEST GRAVESEND		
Drawing. EXISTING & PROPOSED PLANS & ELEVATIONS		
Date JUN.26	Scale 1:50	Drawn by ASB
Job no. 26/29	Drawing no. WD.01.	Revision no.