


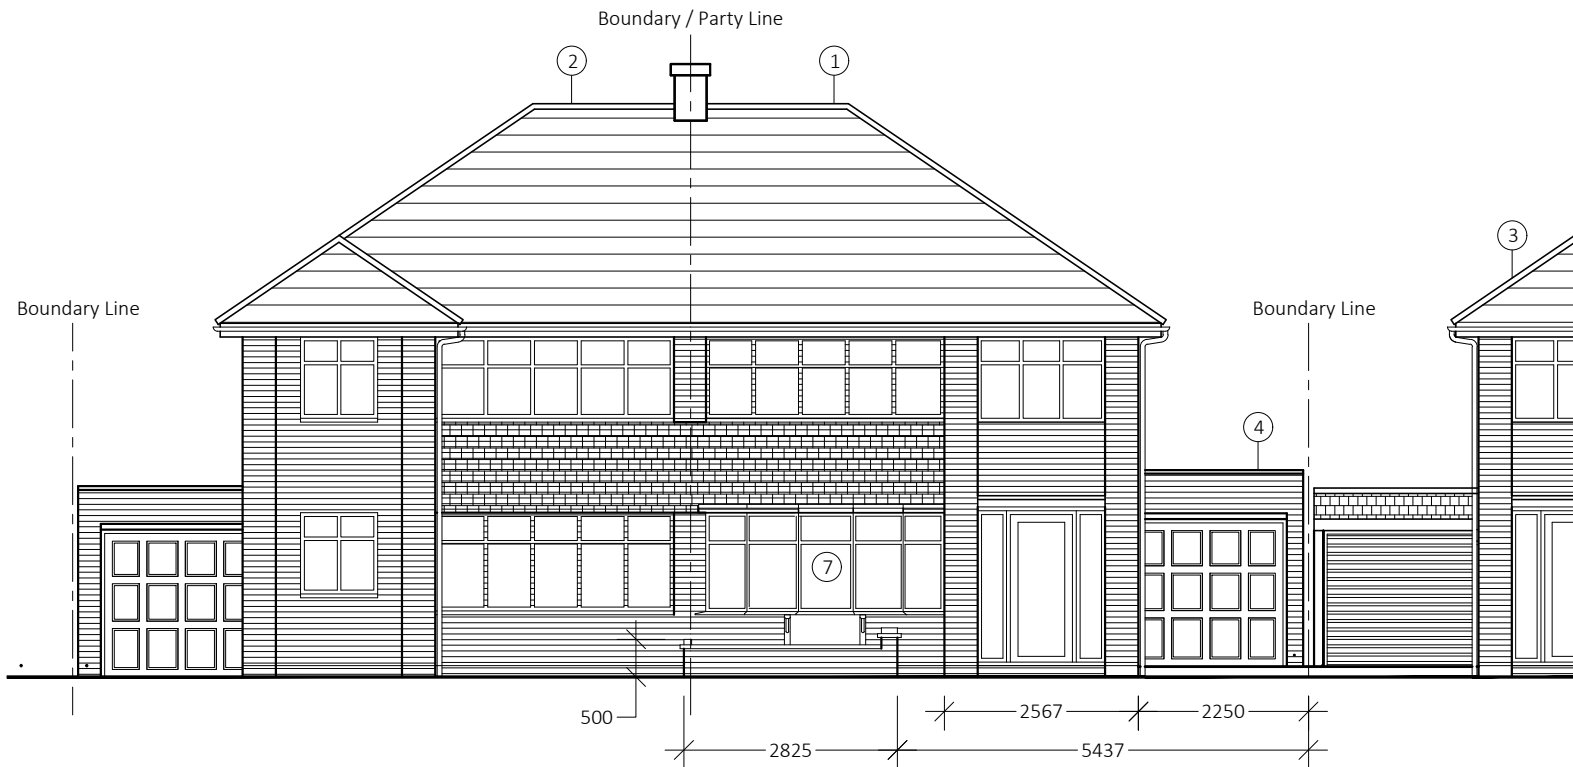


FRONT ELEVATION



LEDGER

- 1 = 28 Sirdar Strand
- 2 = 30 Sirdar Strand with existing two storey front extension
- 3 = 26 Sirdar Strand
- 4 = Existing garages - 28 Sirdar Strand
- 5 = Dash line - outline of garage
- 6 = Existing summer house - 30 Sirdar Strand
- 7 = Existing bay window - 28 Sirdar Strand
- 8 = Boundary wall - ownership - 28 Sirdar Strand
- 9 = Side boundary privacy fencing - Ownership - 28 Sirdar Strand
- 10 = Side boundary privacy fencing - Ownership - 26 Sirdar Strand
- 11 = Rear boundary privacy fencing - ownership - 28 Sirdar Strand
- 12 = Rear extension - 30 Sirdar Strand
- 13 = Boundary wall of item 11 on party line - ownership: 28 Sirdar Strand
In line with item 8
- 14 = Existing rear extension - 28 Sirdar Strand
- 15 = Front boundary wall
- 16 = Existing side wall with access gate

SIDE ELEVATION - View A-A
Refer to DWG 120

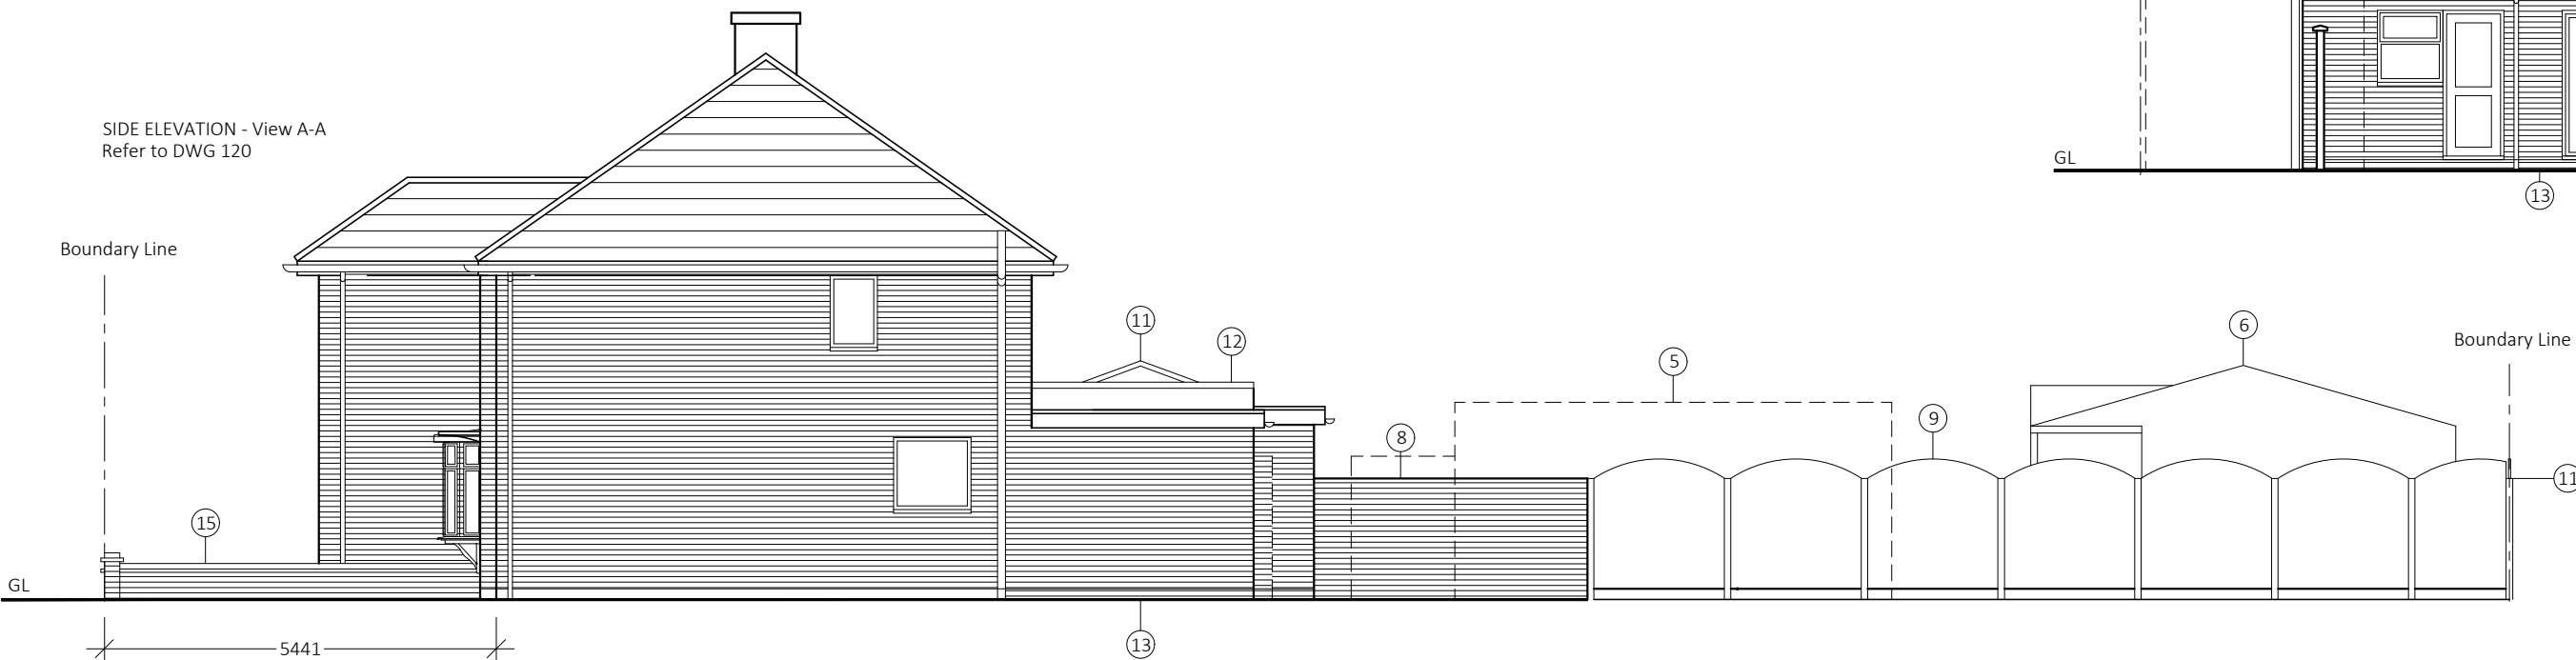

SIDE ELEVATION - View B-B
Refer to DWG 120

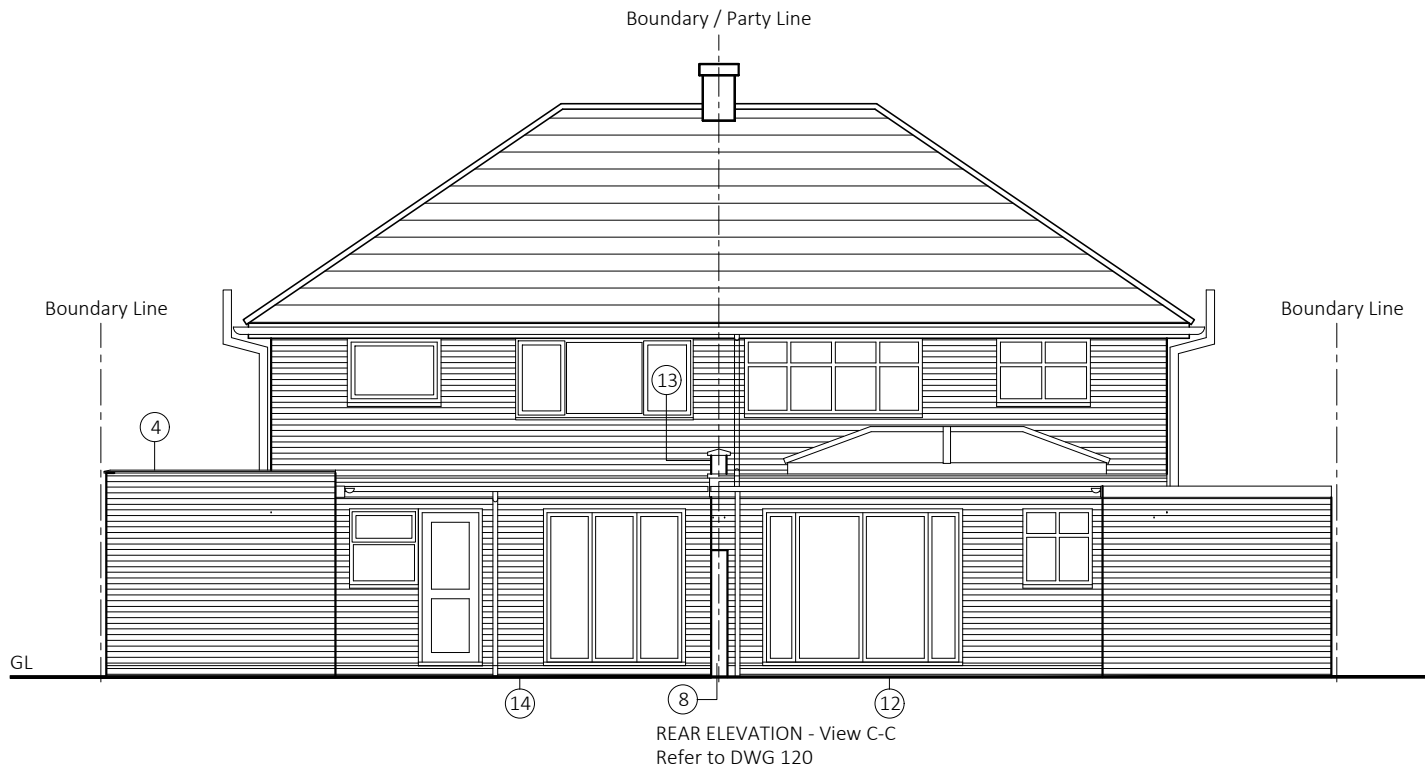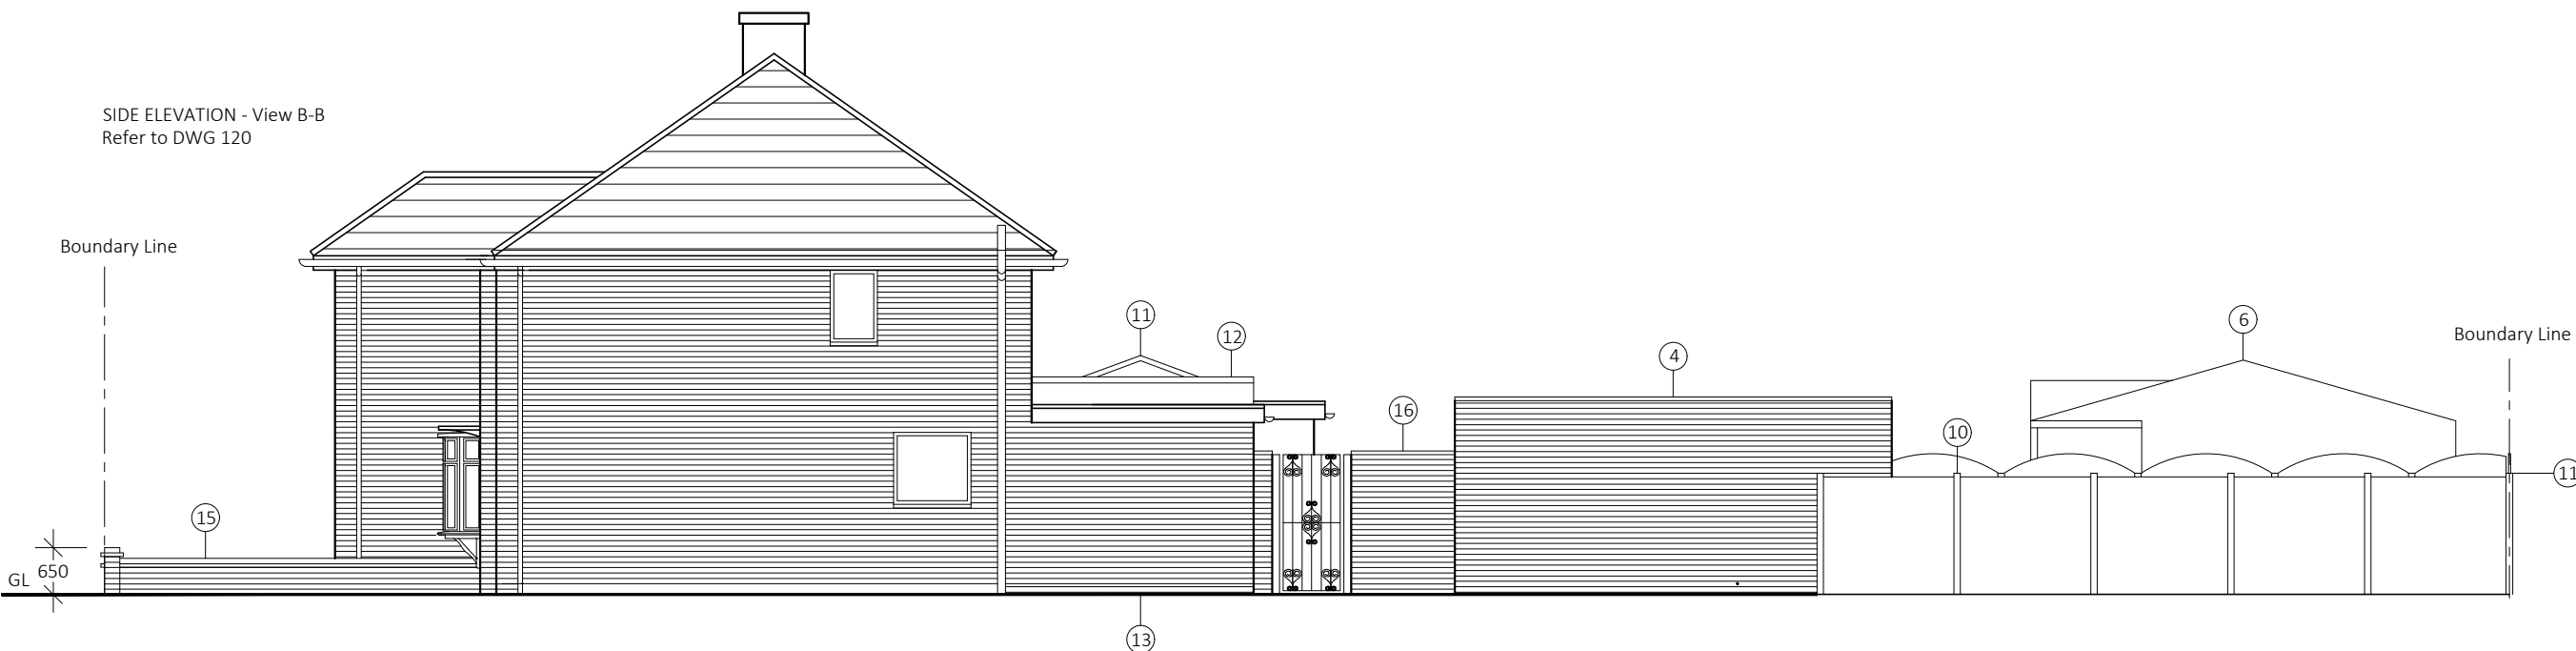


REAR ELEVATION - View C-C
Refer to DWG 120



REAR ELEVATION - View D-D
Refer to DWG 120

NOTES:
Do not scale this drawing
All dimension must be checked on site before fabrication / construction
Material & workmanship shall be to the best of their respective kind and in accordance with current British and European Standards & Codes of Practice, Statutory Authority & Manufacturers recommendations / specification

This Drg may have been reduced

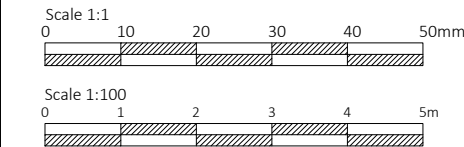

AMENDMENTS

J M D
Property Services

28 Sirdar Strand
Riverview Park
Gravesend
Kent.
DA12 4LP
t : 01474 740299
e : info@jmdd.co.uk

Client / Location
Mr & Mrs Burden
28 Sirdar Strand
Gravesend
Kent
DA12 4LP

Job Title
Two storey front and side extension,
extend existing single storey rear
extension, garage conversion to provide
storage / studio and summer house

Drawing Title
Existing Elevations

Scale
1:100 @ A2

Date
March 2026

Designed by
MB

Drawn by
MB

Checked by
Client (CL)

Approved by
Client

Drawing No.
JMD-1215-B-100

Revision
P1

Status
Planning Issue

File Ref:JMD-1215-E-01 Drawings-02