




EXISTING BLOCK PLAN 1-500
0 5 10 15 20 25
Scale Bar at 1:500


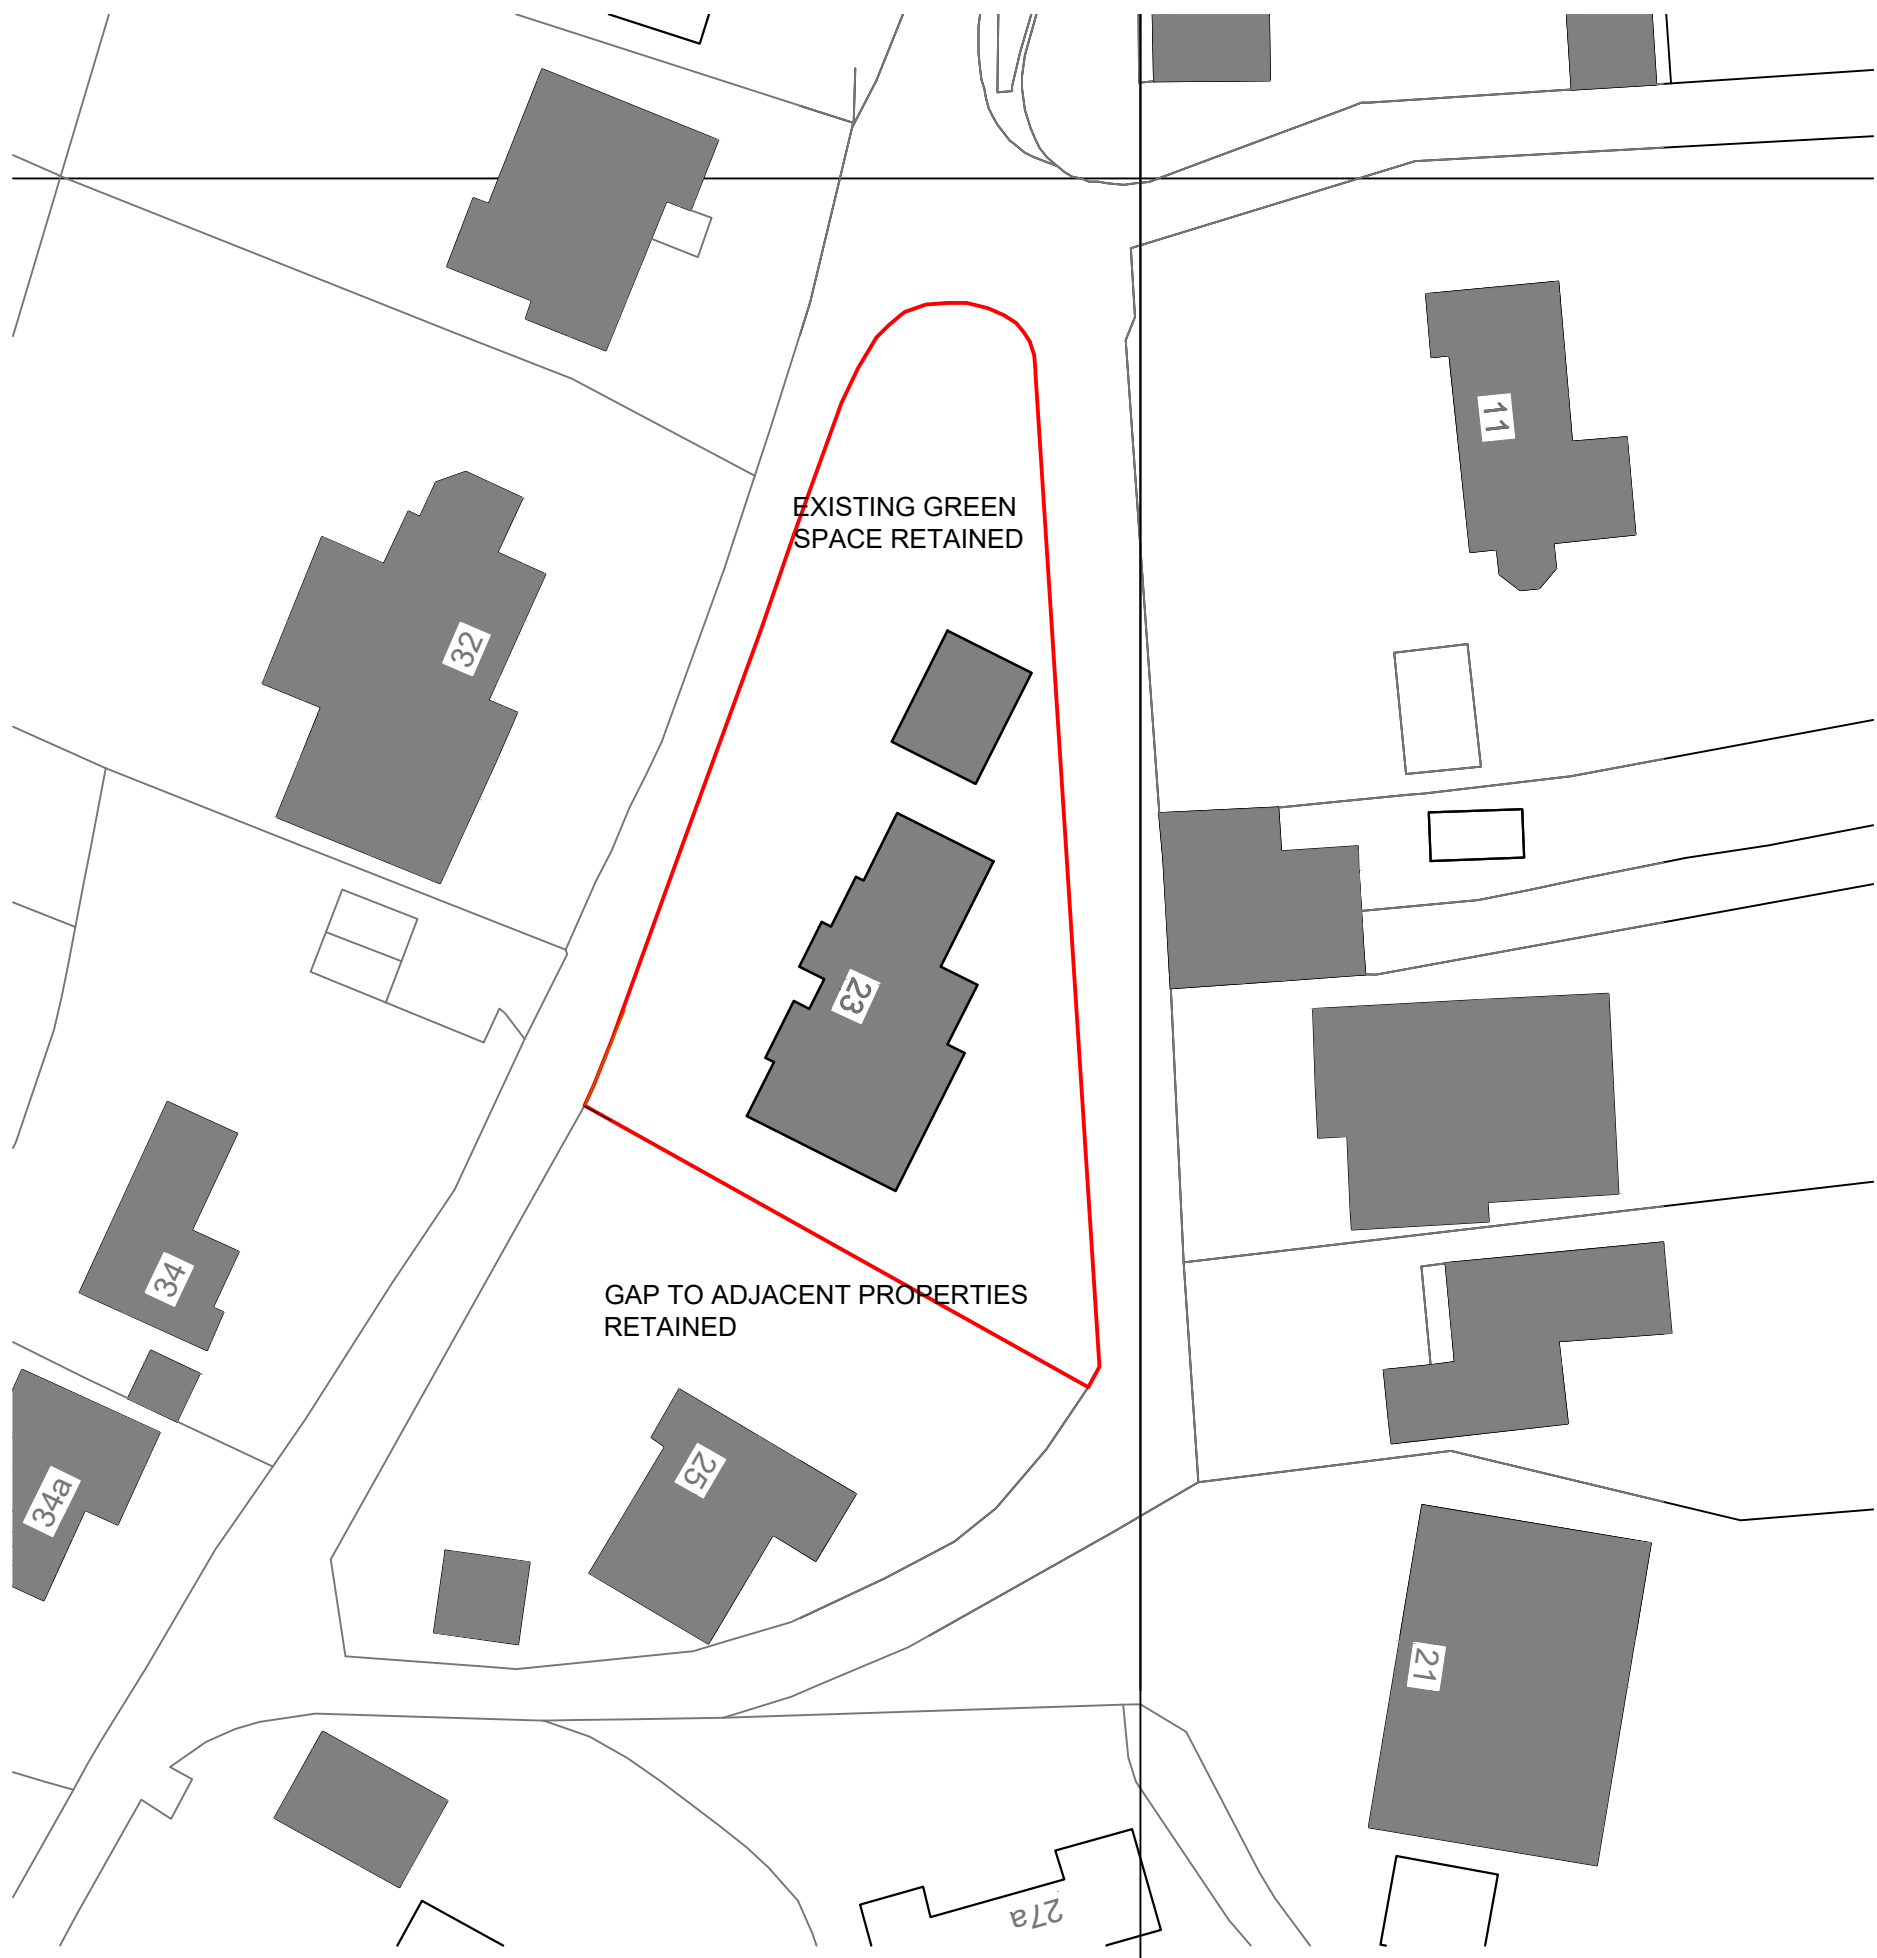


PROPOSED BLOCK PLAN 1-500
0 5 10 15 20 25
Scale Bar at 1:500

EXISTING PATTERN FORM OF
DEVELOPMENT -
LARGE DETACHED HOUSES WITH
GAPS BETWEEN



LOCATION PLAN 1-1250
0 25 50
Scale Bar at 1:1250

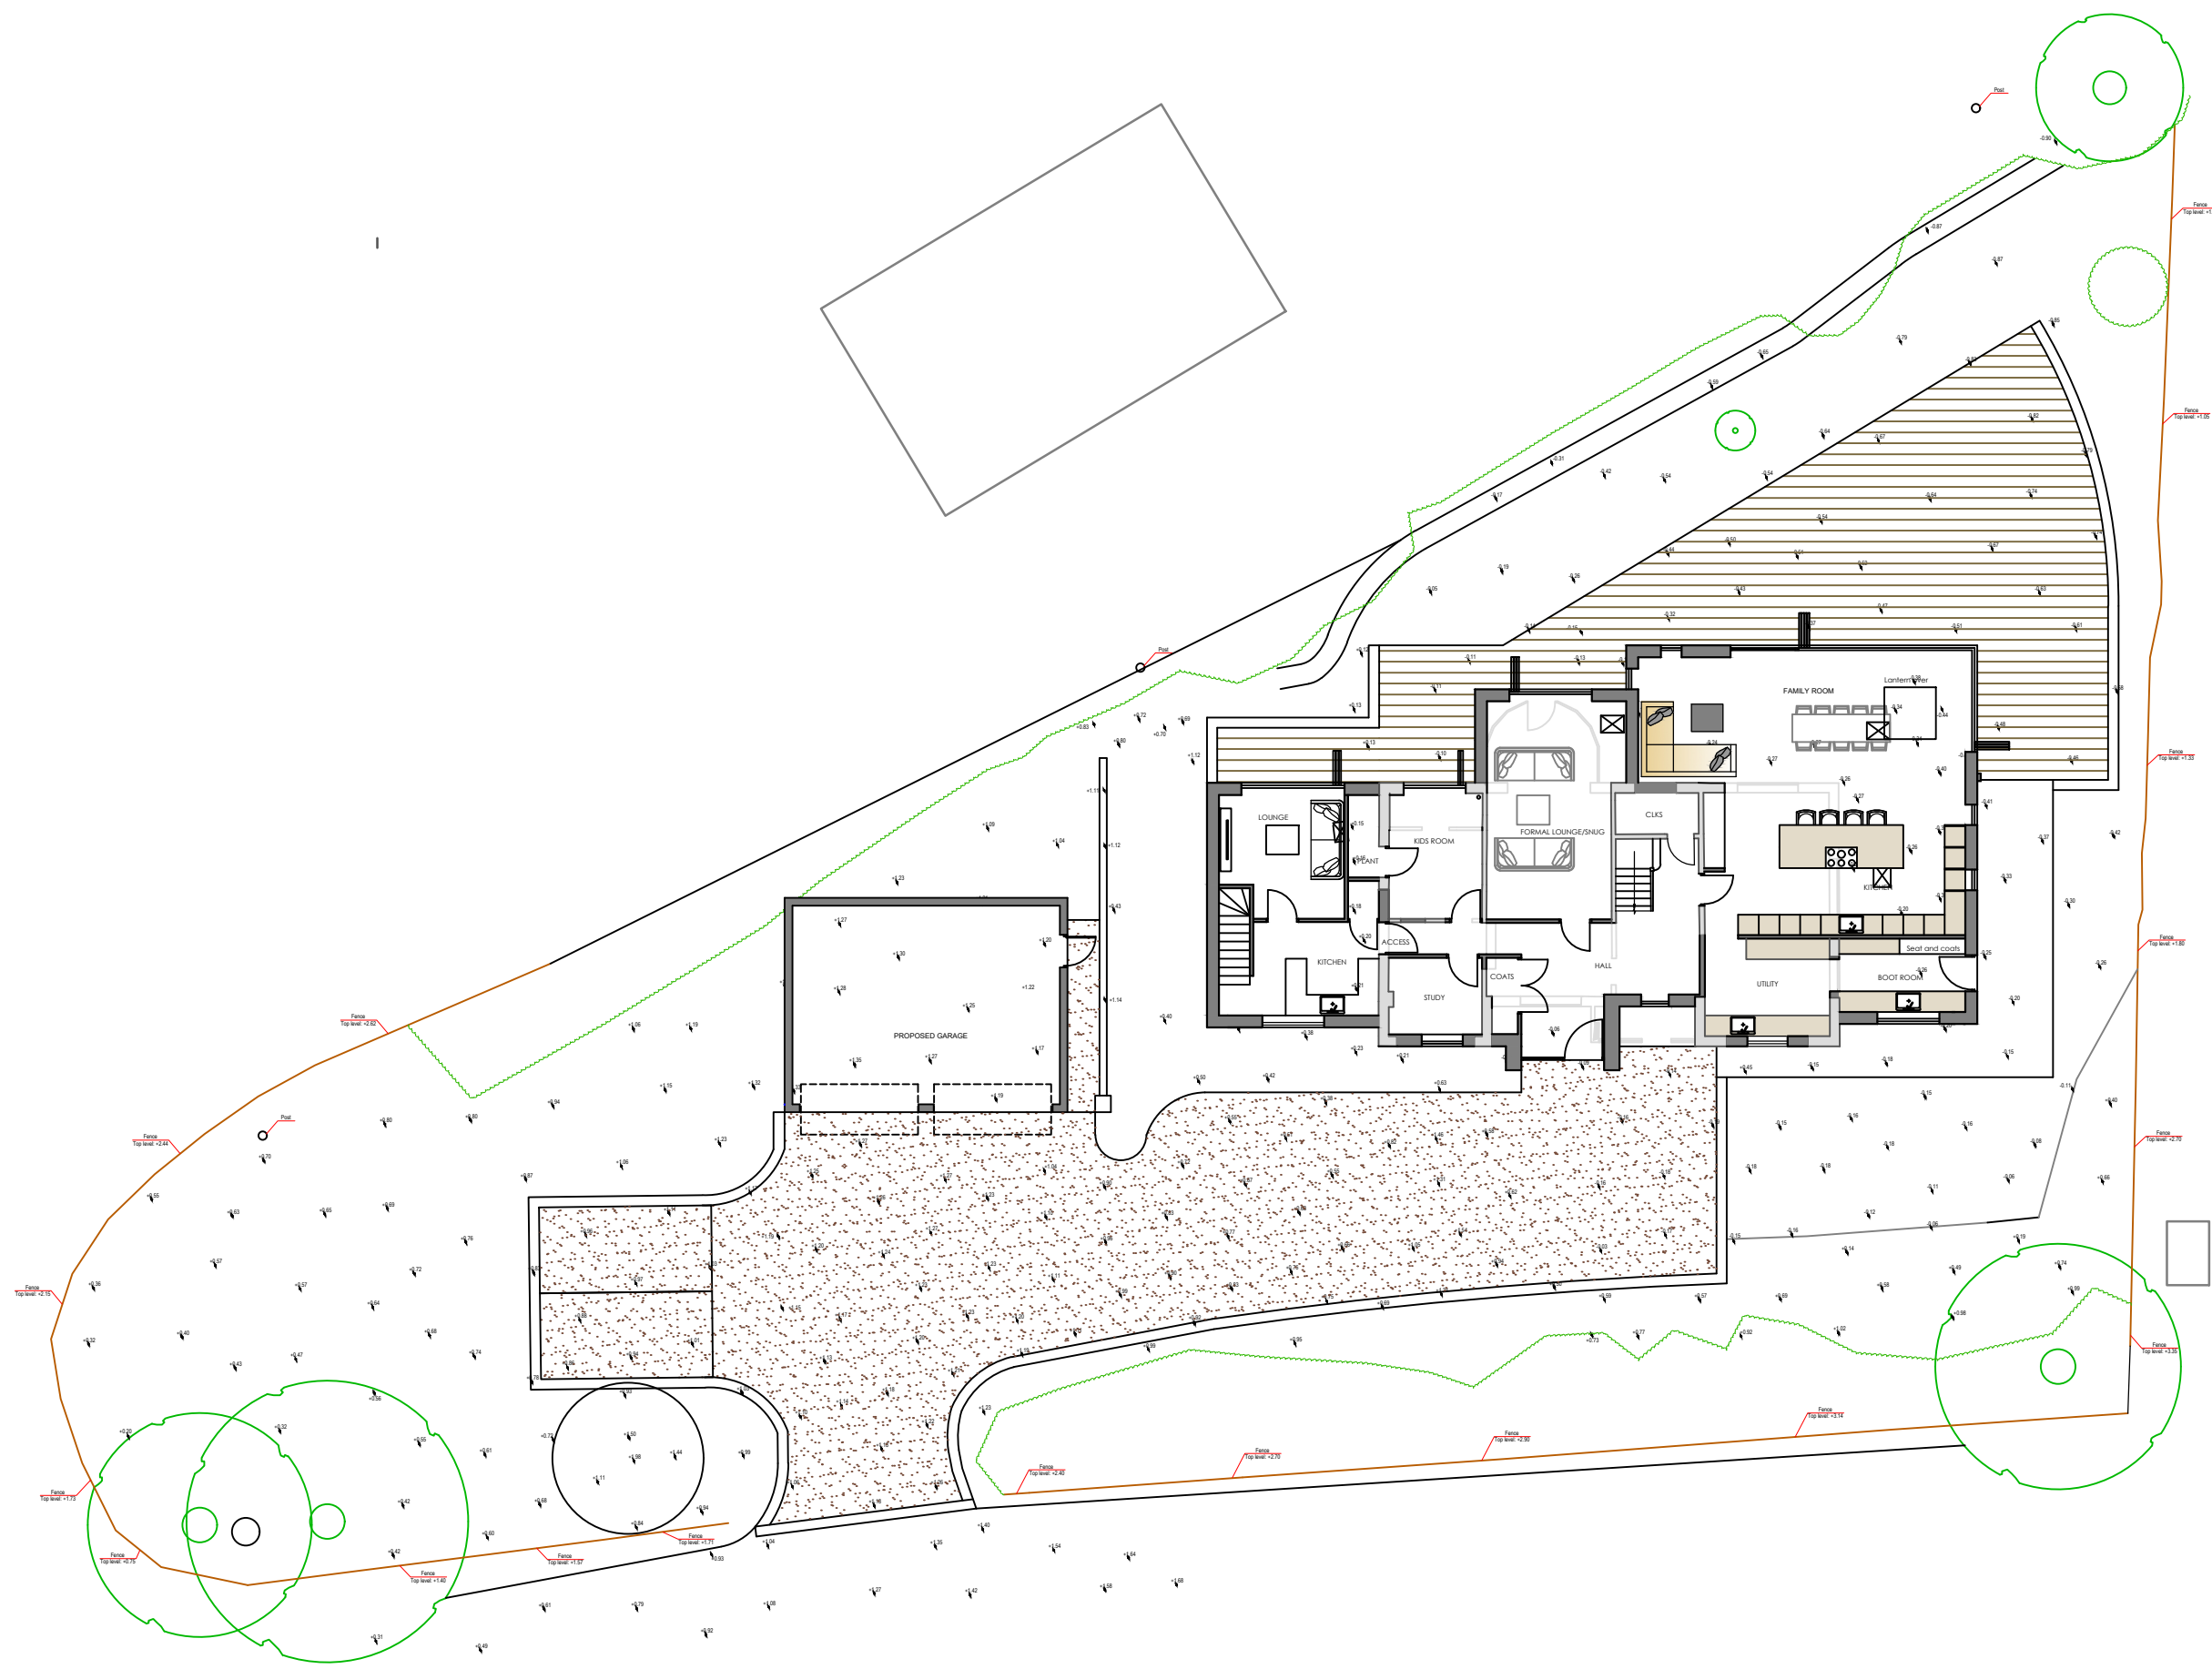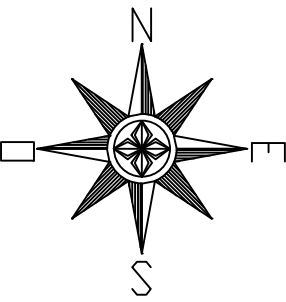

PROPOSED SITE PLAN
0 5 10 15 20 25
Scale Bar at 1:200

Revision	Date	Description
----------	------	-------------

Status
PLANNING

Mark Carter
ASSOCIATES

Architectural
Design

design studio
priestfield stadium gillingham kent ME7 4DD
tel 01634 304700 fax 01634 850986
e mail: markcarter.associates@gmail.com

Client
MR AND MRS DOKLU

Drawing Title
PROPOSED SITE PLAN

Project Title
ALTERATIONS AT
No23 TELEGRAPH HILL HIGHAM

Scale	Date	Drawn
1:100	MAY 25	MC

Drawing No	Rev
3558 - 005	B