




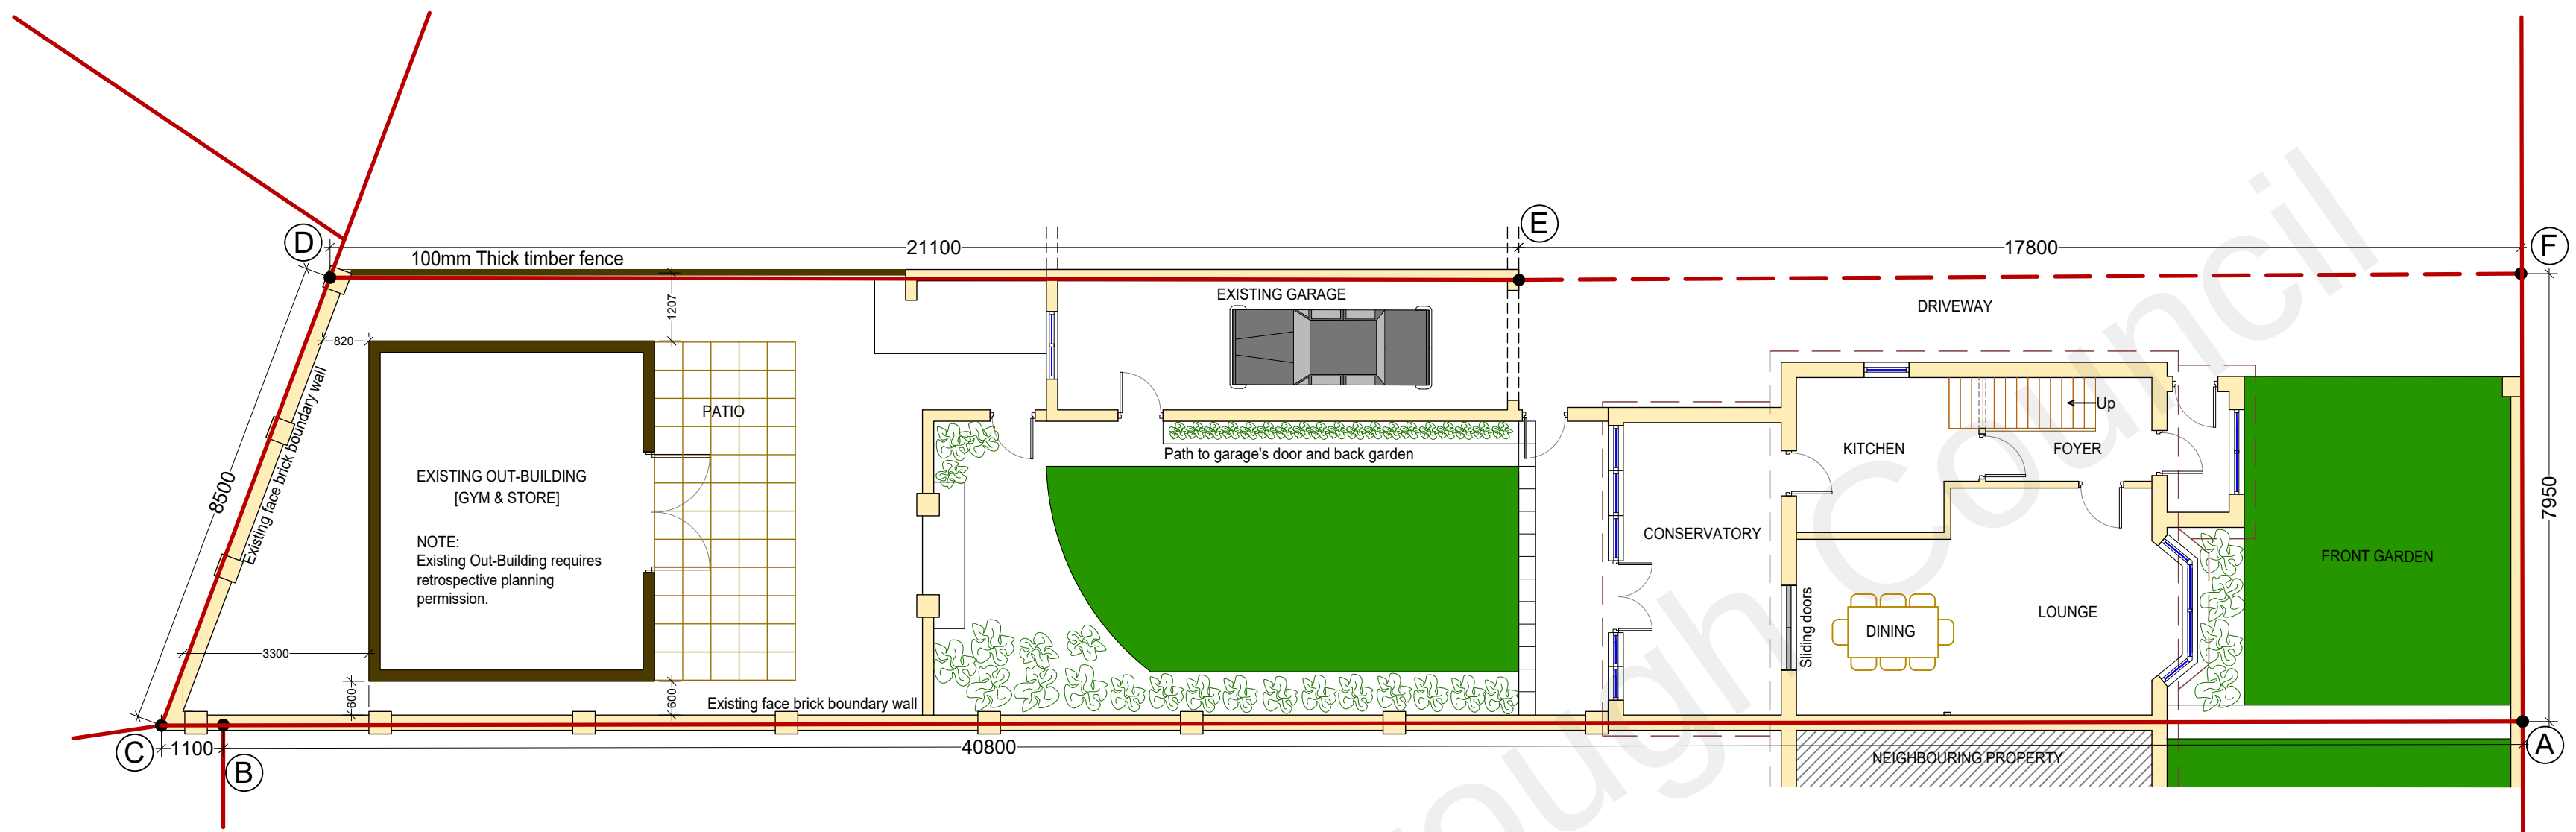


0 EXISTING GROUND FLOOR AND SITE PLAN
Scale 1:100

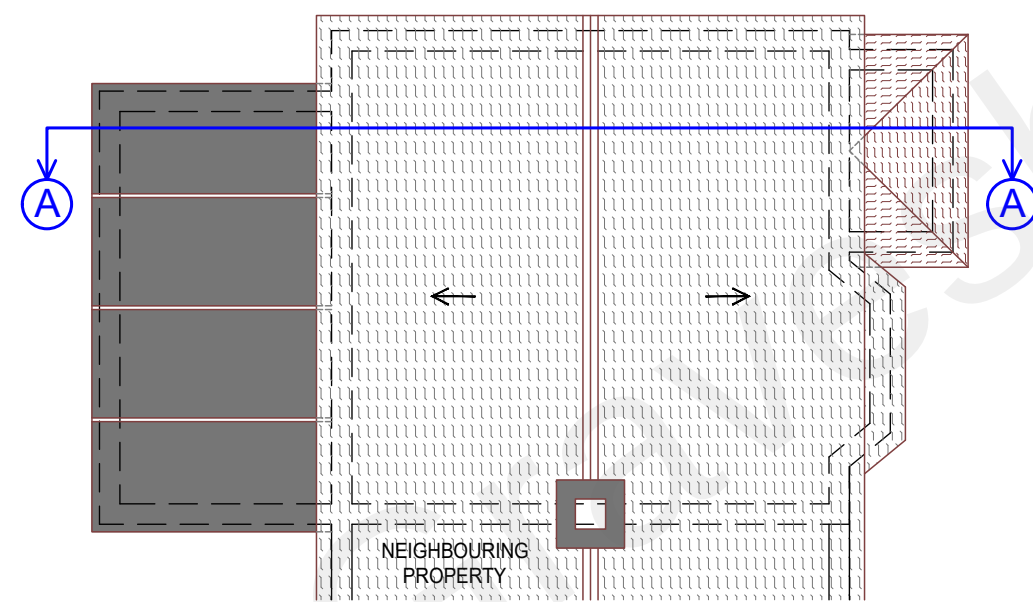

0 EXISTING ROOF PLAN
Scale 1:100

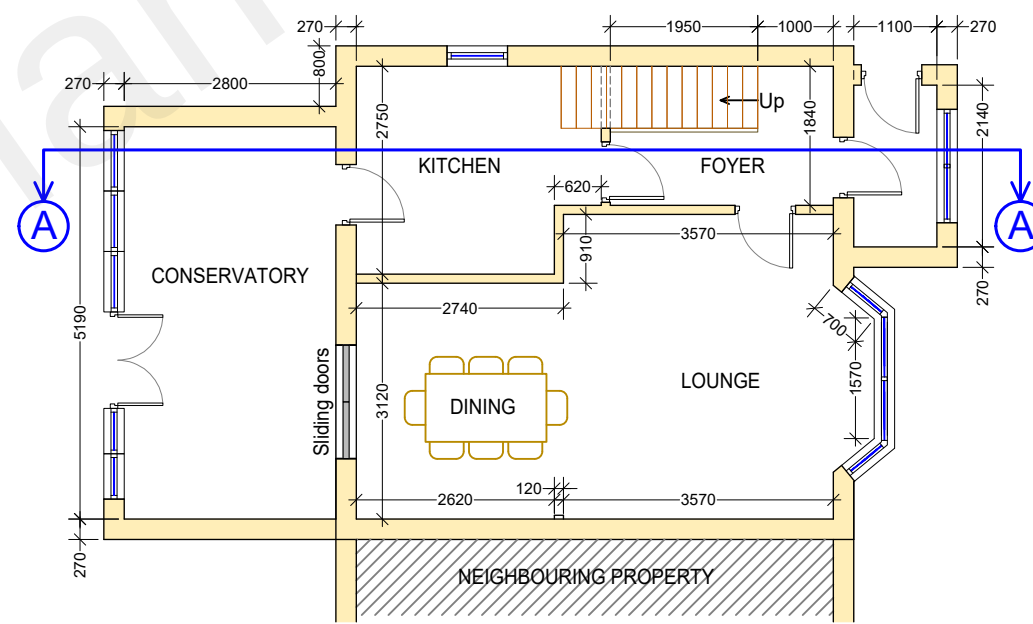

0 EXISTING GROUND FLOOR PLAN
Scale 1:100

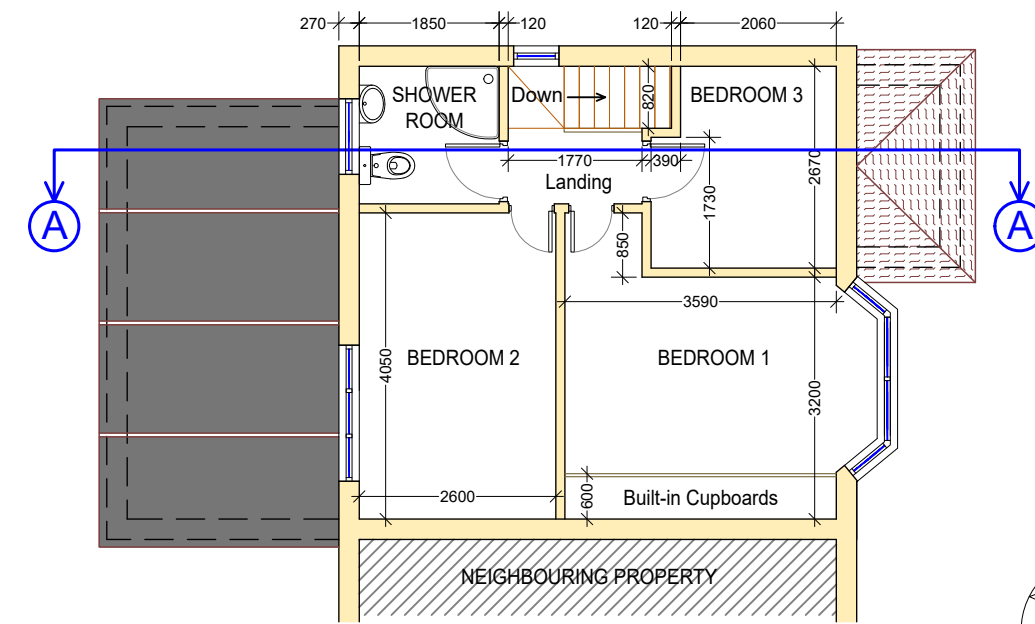

0 EXISTING FIRST FLOOR PLAN
Scale 1:100

NOTES

NOTES:
THIS DRAWING IS FOR PLANNING USE ONLY.
STRUCTURE AND BUILDING CONTROL
APPROVAL IS REQUIRED BEFORE
COMMENCEMENT OF ANY BUILDING WORKS.
DO NOT REPRODUCE THIS DRAWING WITHOUT
PERMISSION.
THIS DRAWING IS SUBJECT TO COPYRIGHT.

SCALE 1:100


CLIENT / PROJECT

Vasile Tricoli
No 5 Cumbria Crescent
Gravesend, UK
DA12 4NJ

DRAWING TITLE

EXISTING SITE, FLOOR AND ROOF PLANS AND EXISTING OUT-BUILDING
SINGLE STOREY REAR EXTENSION AND NEW OUT-BUILDING

drawn RL
date 11.08.22
dwg no D01
checked CC
scale 1:100
revision C

 

CHRISTOPHER
COWLEY AND
ASSOCIATES

079-86340719

c.cowley@tiscali.co.uk