




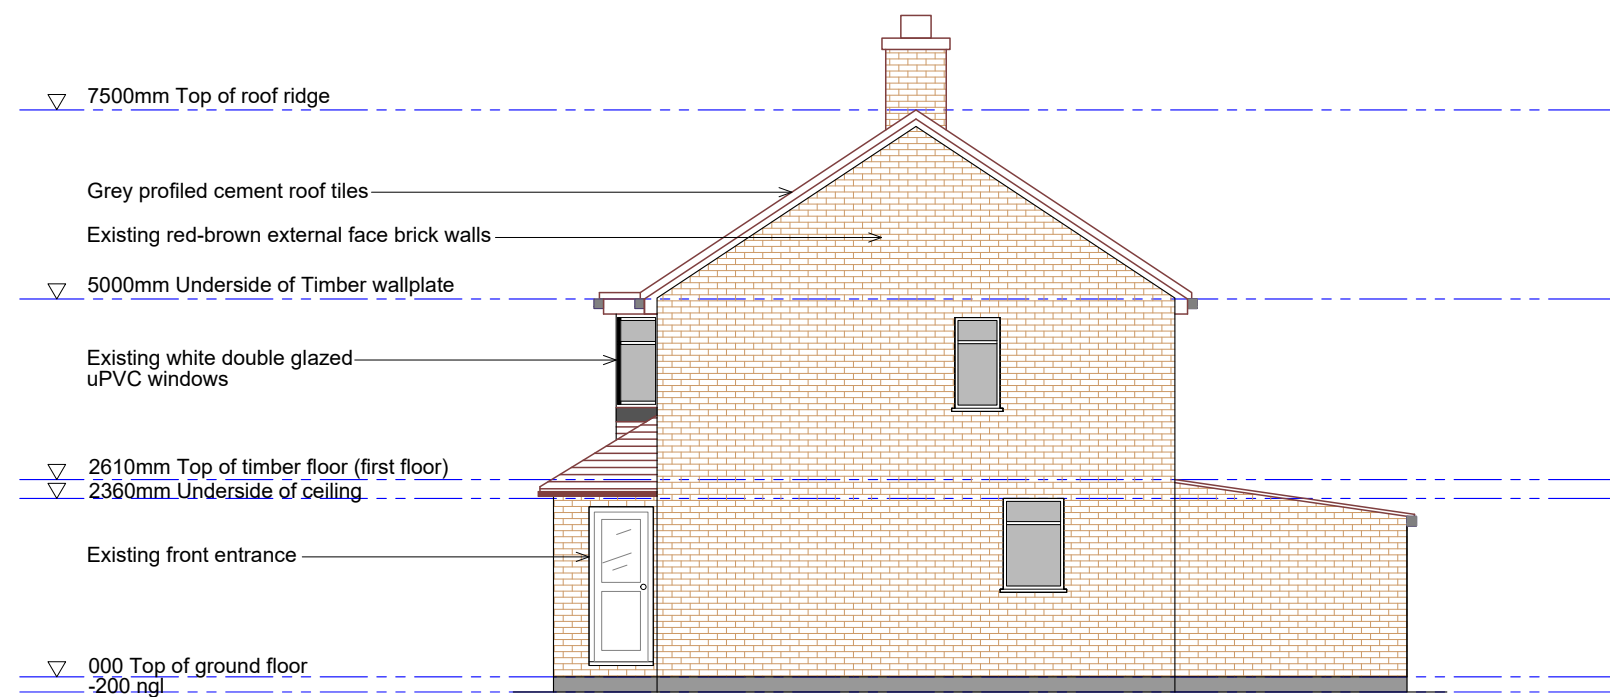


0 EXISTING NORTH ELEVATION
Scale 1:100

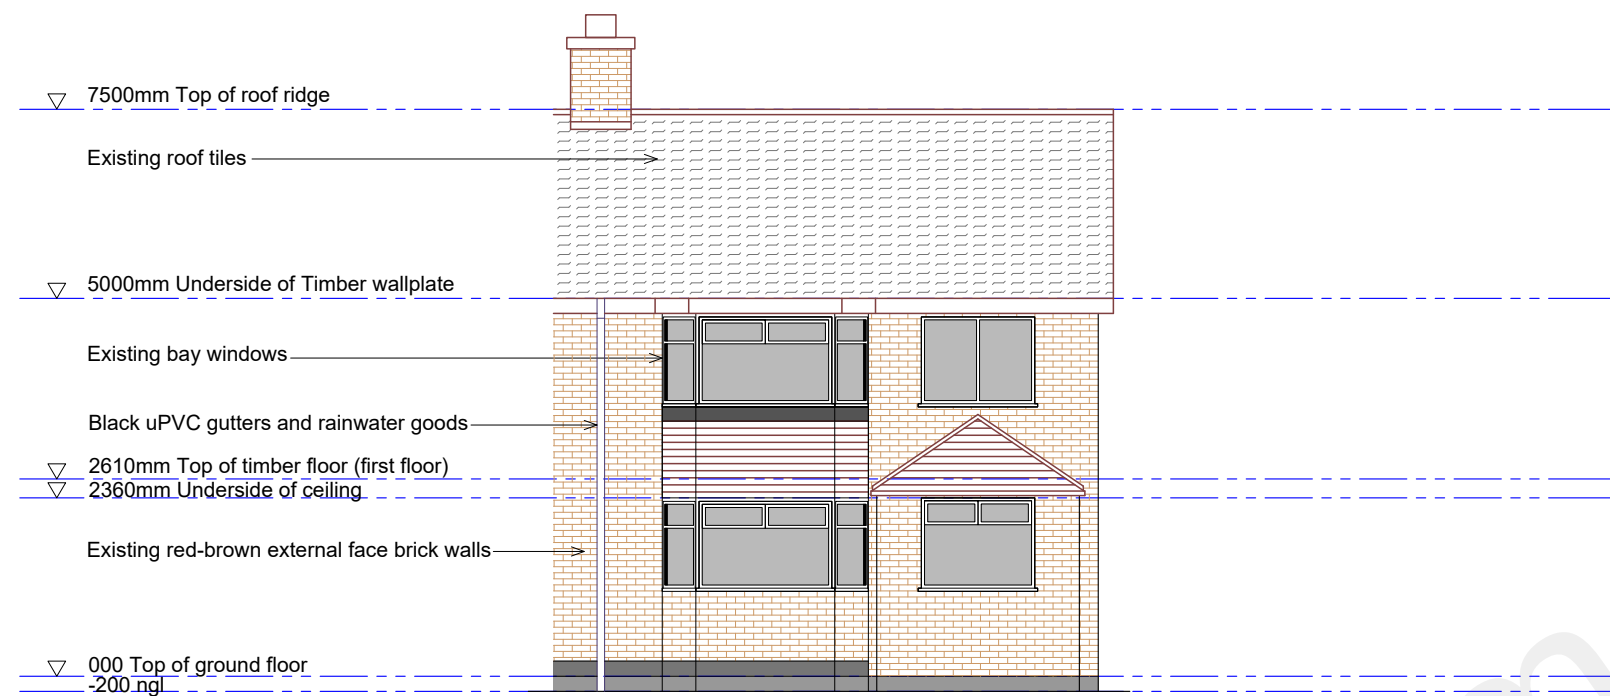


0 EXISTING EAST ELEVATION
Scale 1:100

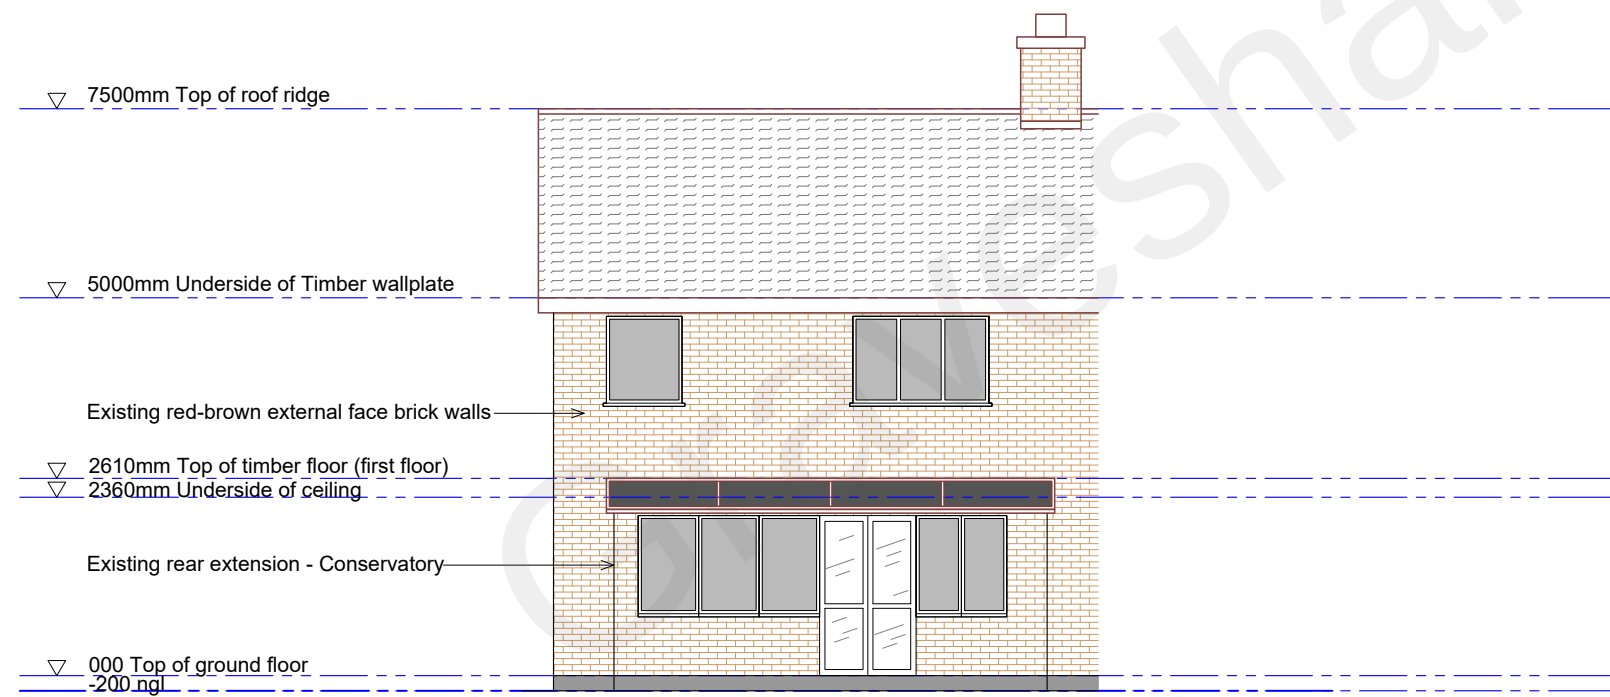


0 EXISTING WEST ELEVATION
Scale 1:100

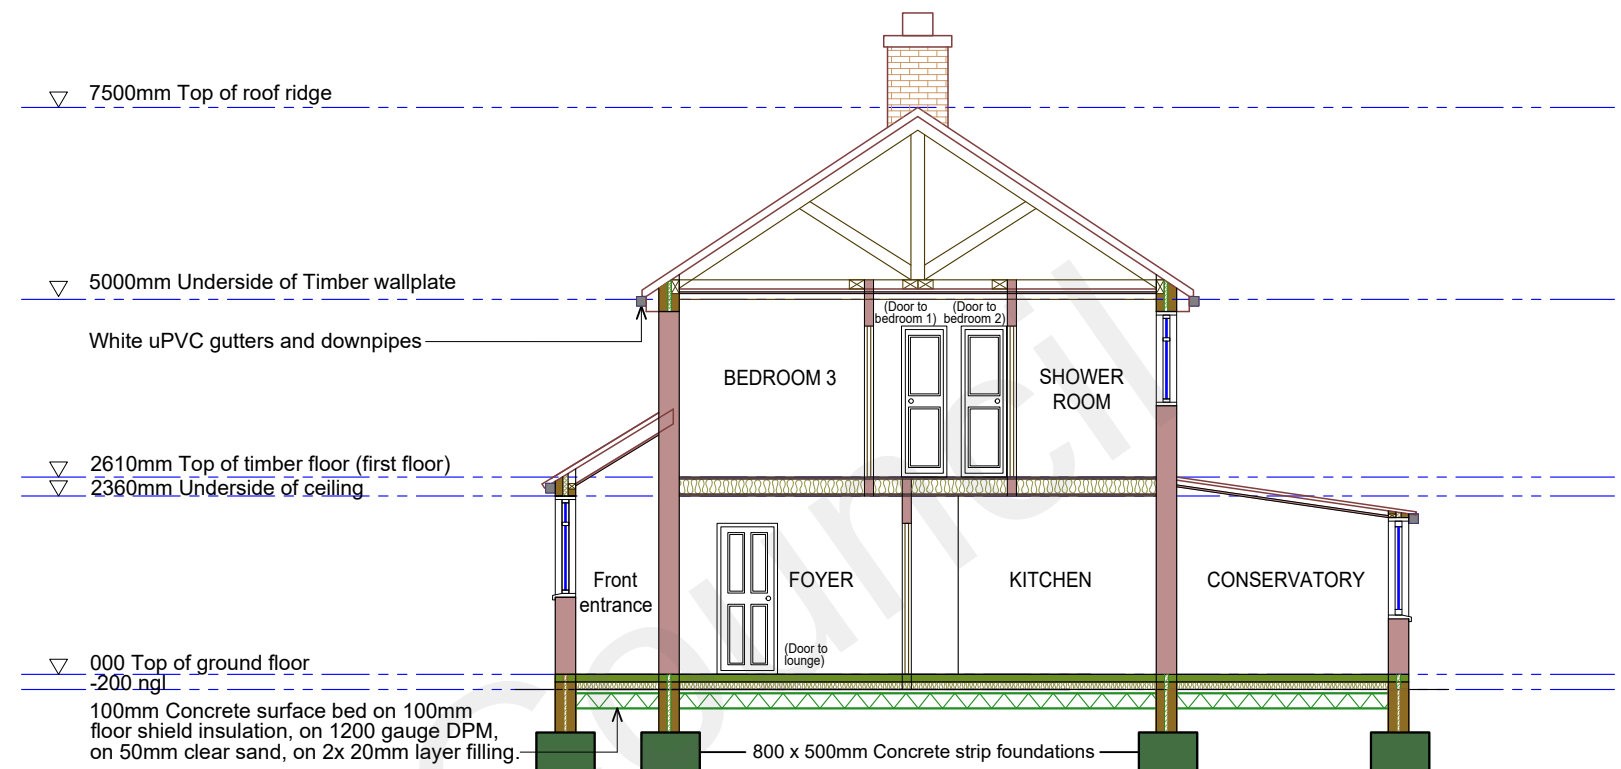


0 EXISTING SECTION A-A
Scale 1:100

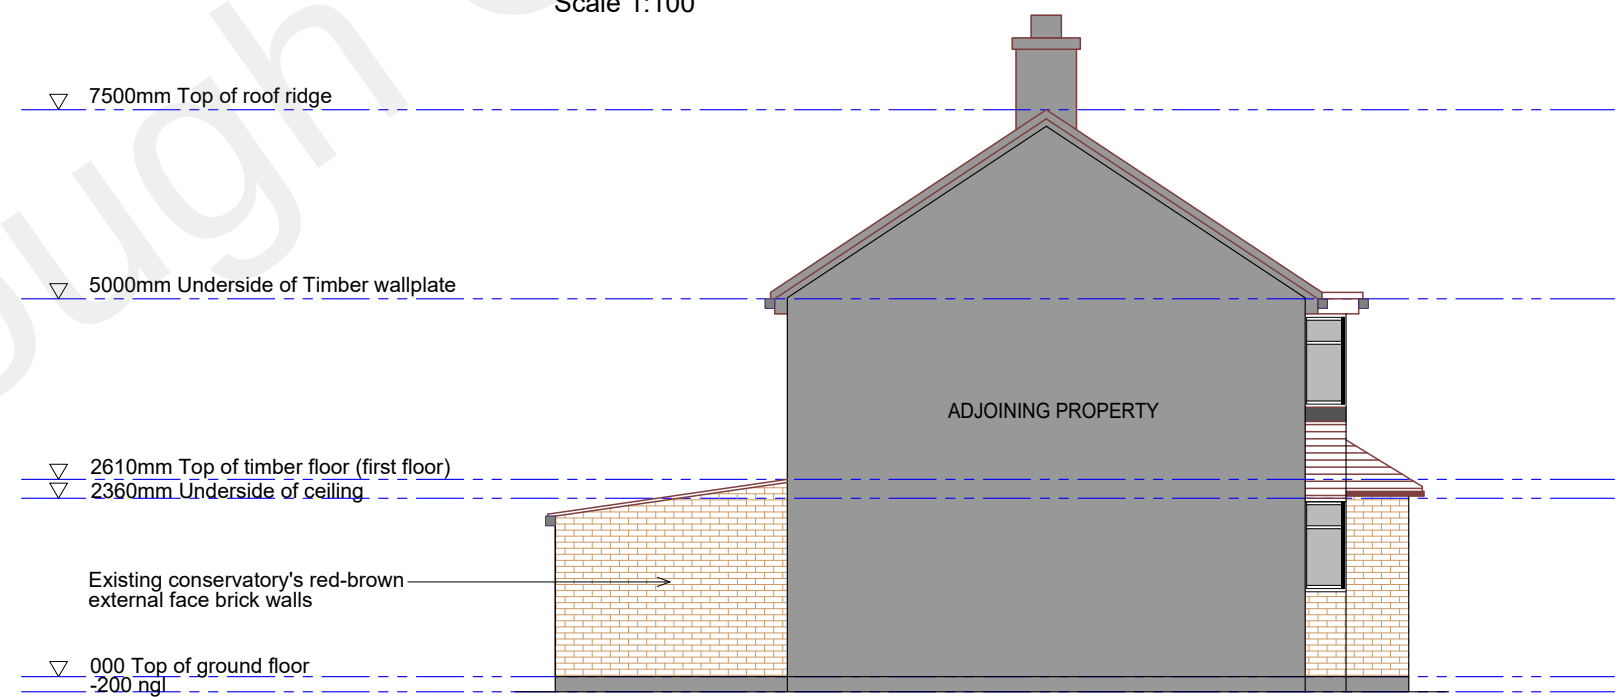


0 EXISTING SOUTH ELEVATION
Scale 1:100

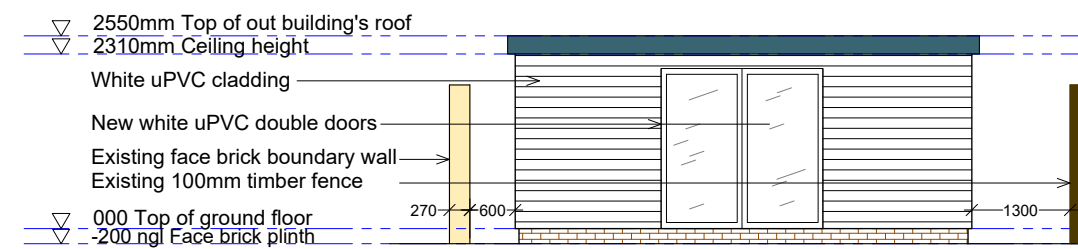


0 EXISTING OUT-BUILDING
EAST ELEVATION
Scale 1:100

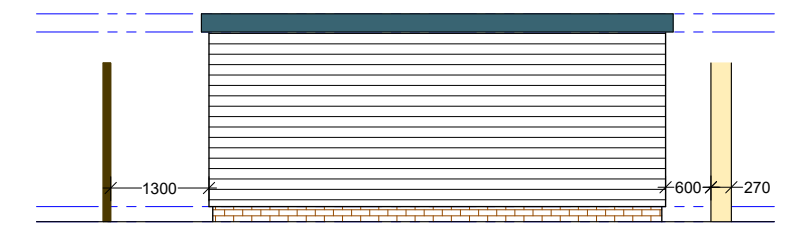

0 EXISTING OUT-BUILDING
WEST ELEVATION
Scale 1:100

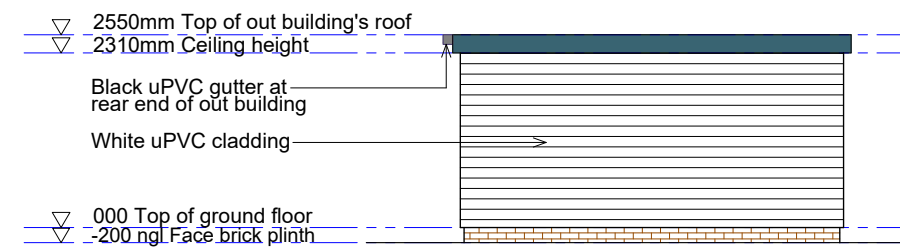

0 EXISTING OUT-BUILDING
SOUTH ELEVATION
Scale 1:100

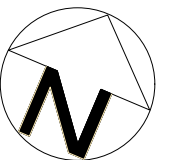

NOTE:
EXISTING OUT-BUILDING
REQUIRES RETROSPECTIVE
PLANNING PERMISSION.

NOTES

NOTES:
THIS DRAWING IS FOR PLANNING USE ONLY.
STRUCTURE AND BUILDING CONTROL
APPROVAL IS REQUIRED BEFORE
COMMENCEMENT OF ANY BUILDING WORKS.
DO NOT REPRODUCE THIS DRAWING WITHOUT
PERMISSION.
THIS DRAWING IS SUBJECT TO COPYRIGHT.

SCALE 1:100

CLIENT / PROJECT


Vasile Tricolici
No 5 Cumbria Crescent
Gravesend, UK
DA12 4NJ

DRAWING TITLE

EXISTING ELEVATIONS AND SECTION A-A

SINGLE STOREY REAR EXTENSION AND NEW OUT-BUILDING

drawn	RL	checked	CC
date	11.08.22	scale	1:100
dwg no	D02	revision	B

 

CHRISTOPHER
COWLEY AND
ASSOCIATES

079-86340719

c.cowley@tiscali.co.uk