
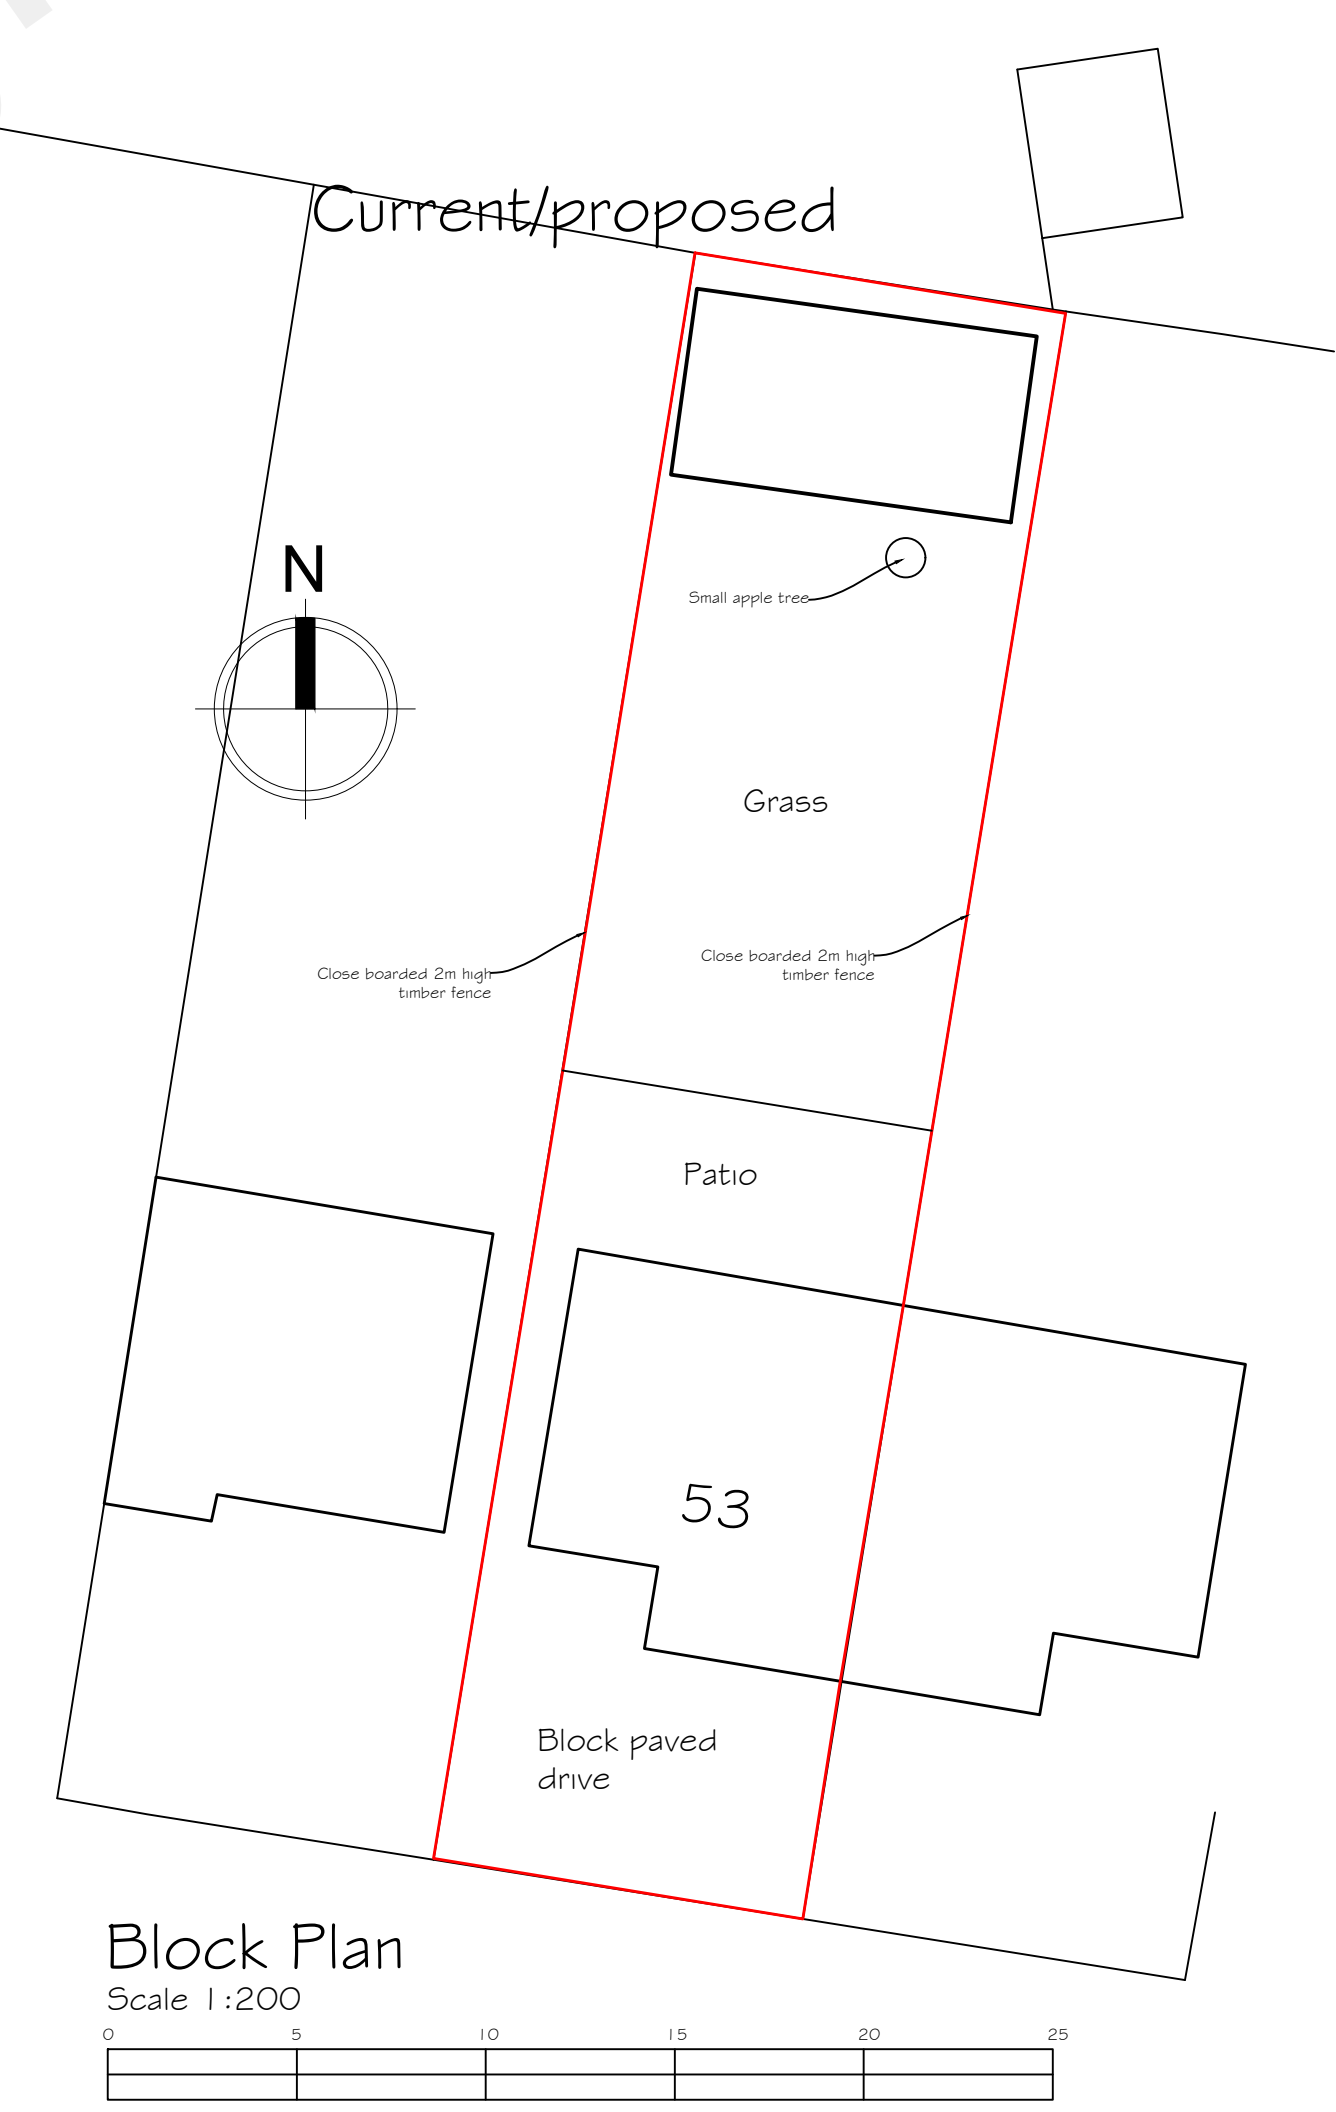
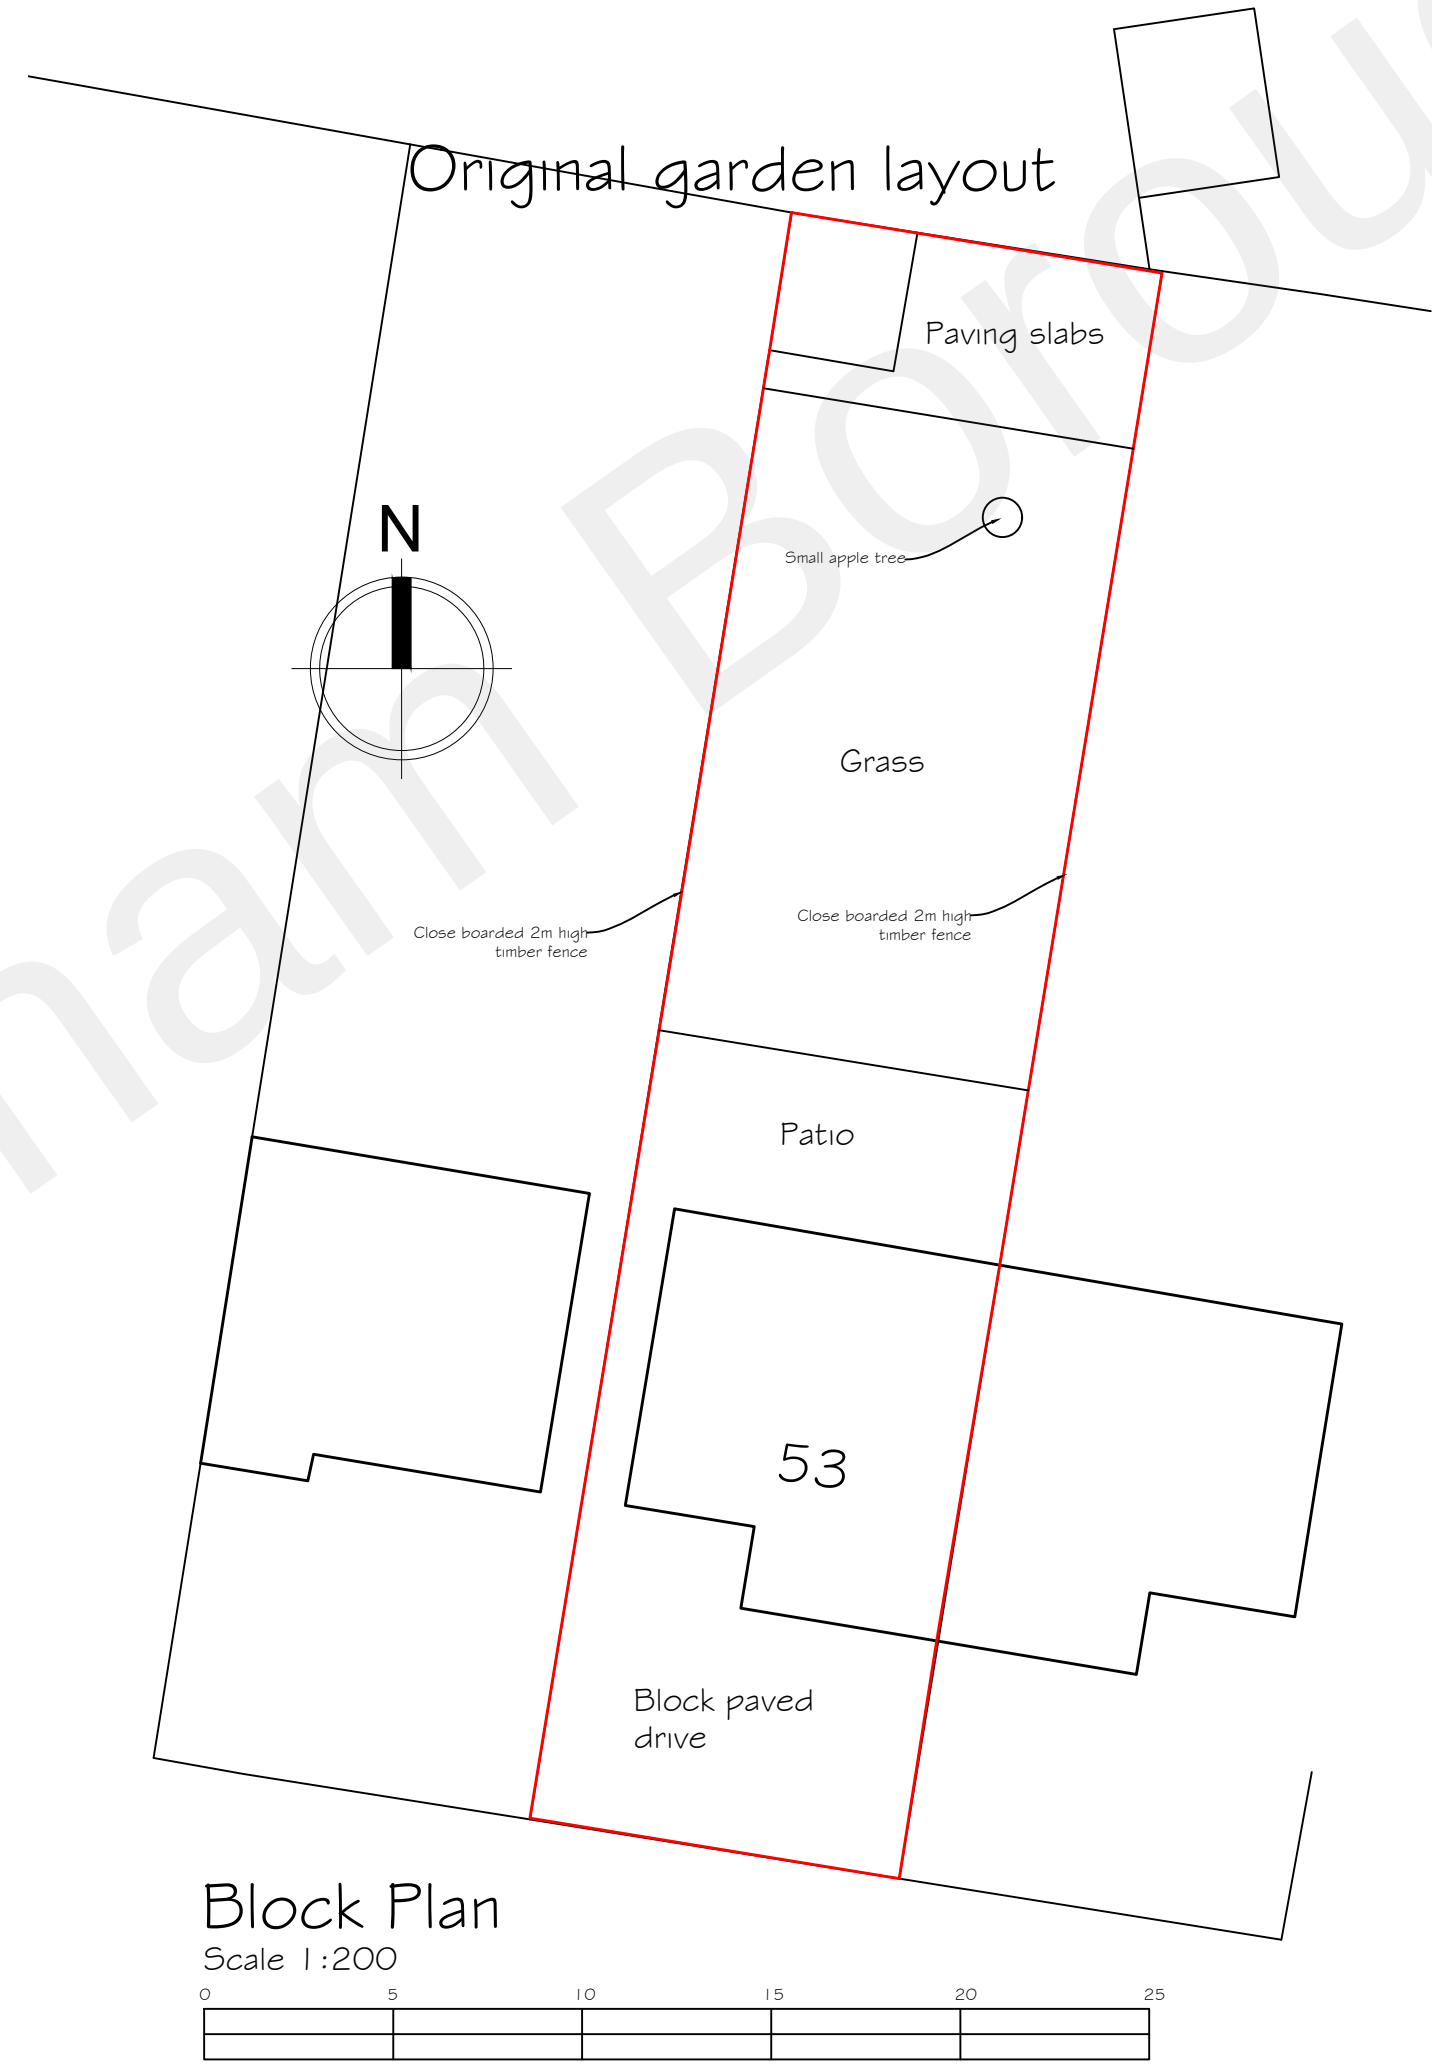
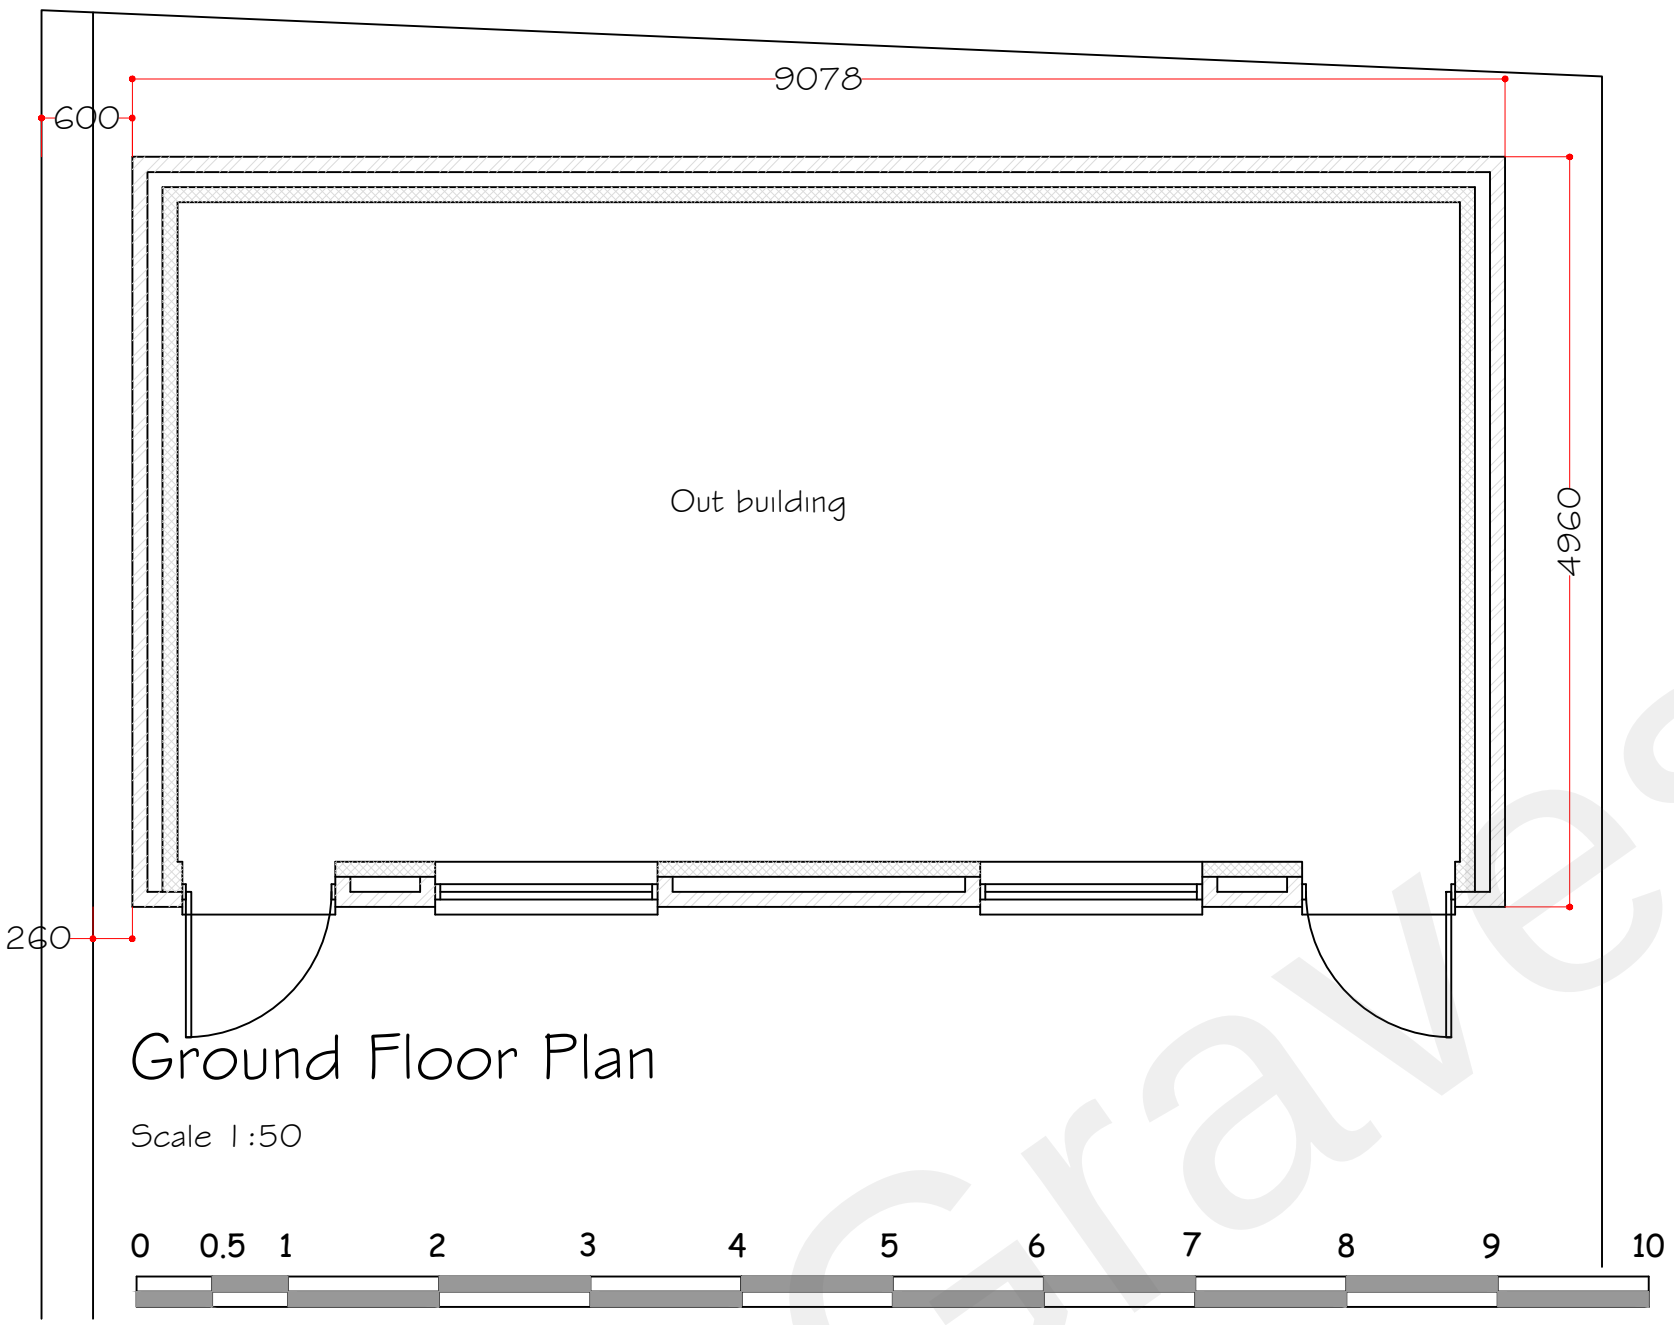
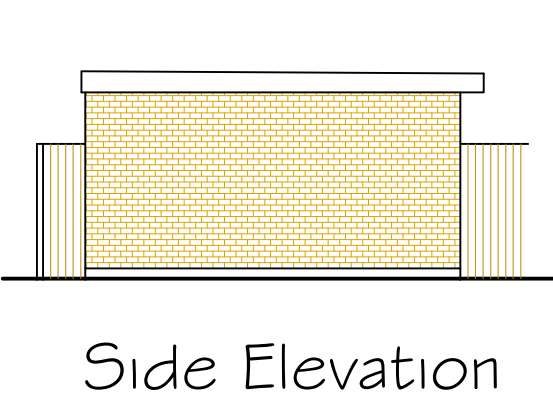
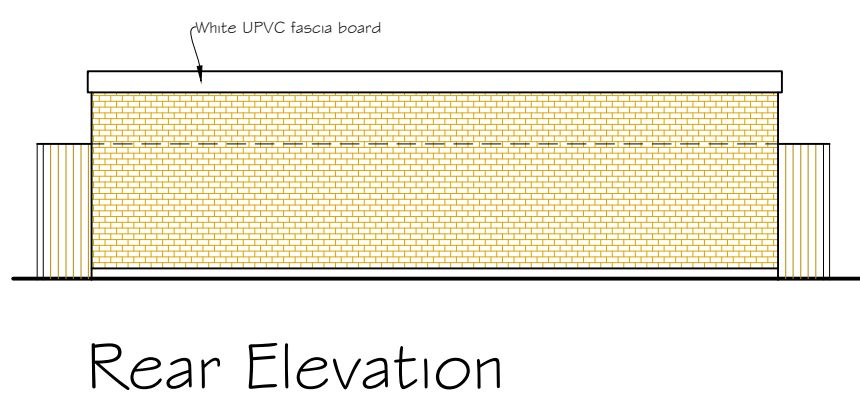
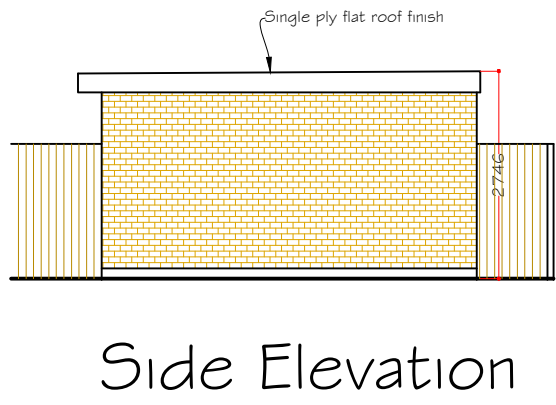


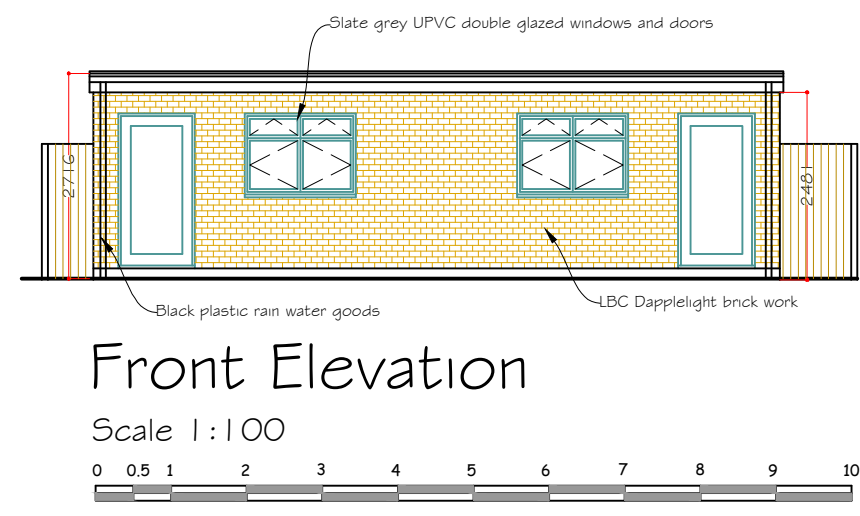

Rev A- Notation amended on site plan. 1 February 2022	
Synergy Planning & Property Consultants Ltd Suite 6 Laser Quay Marine City Centre Rochester Kent ME2 4HU	
Client	Mr & Mrs M Sheikh
Address	53 Nickleby Road Chalk
Drawing title	Current and proposed plan and elevations
Scale	1:50/1:100/1:200/1:1250
Date	September 2021
Drawn by	
Drawing No	21/346/01
	A