


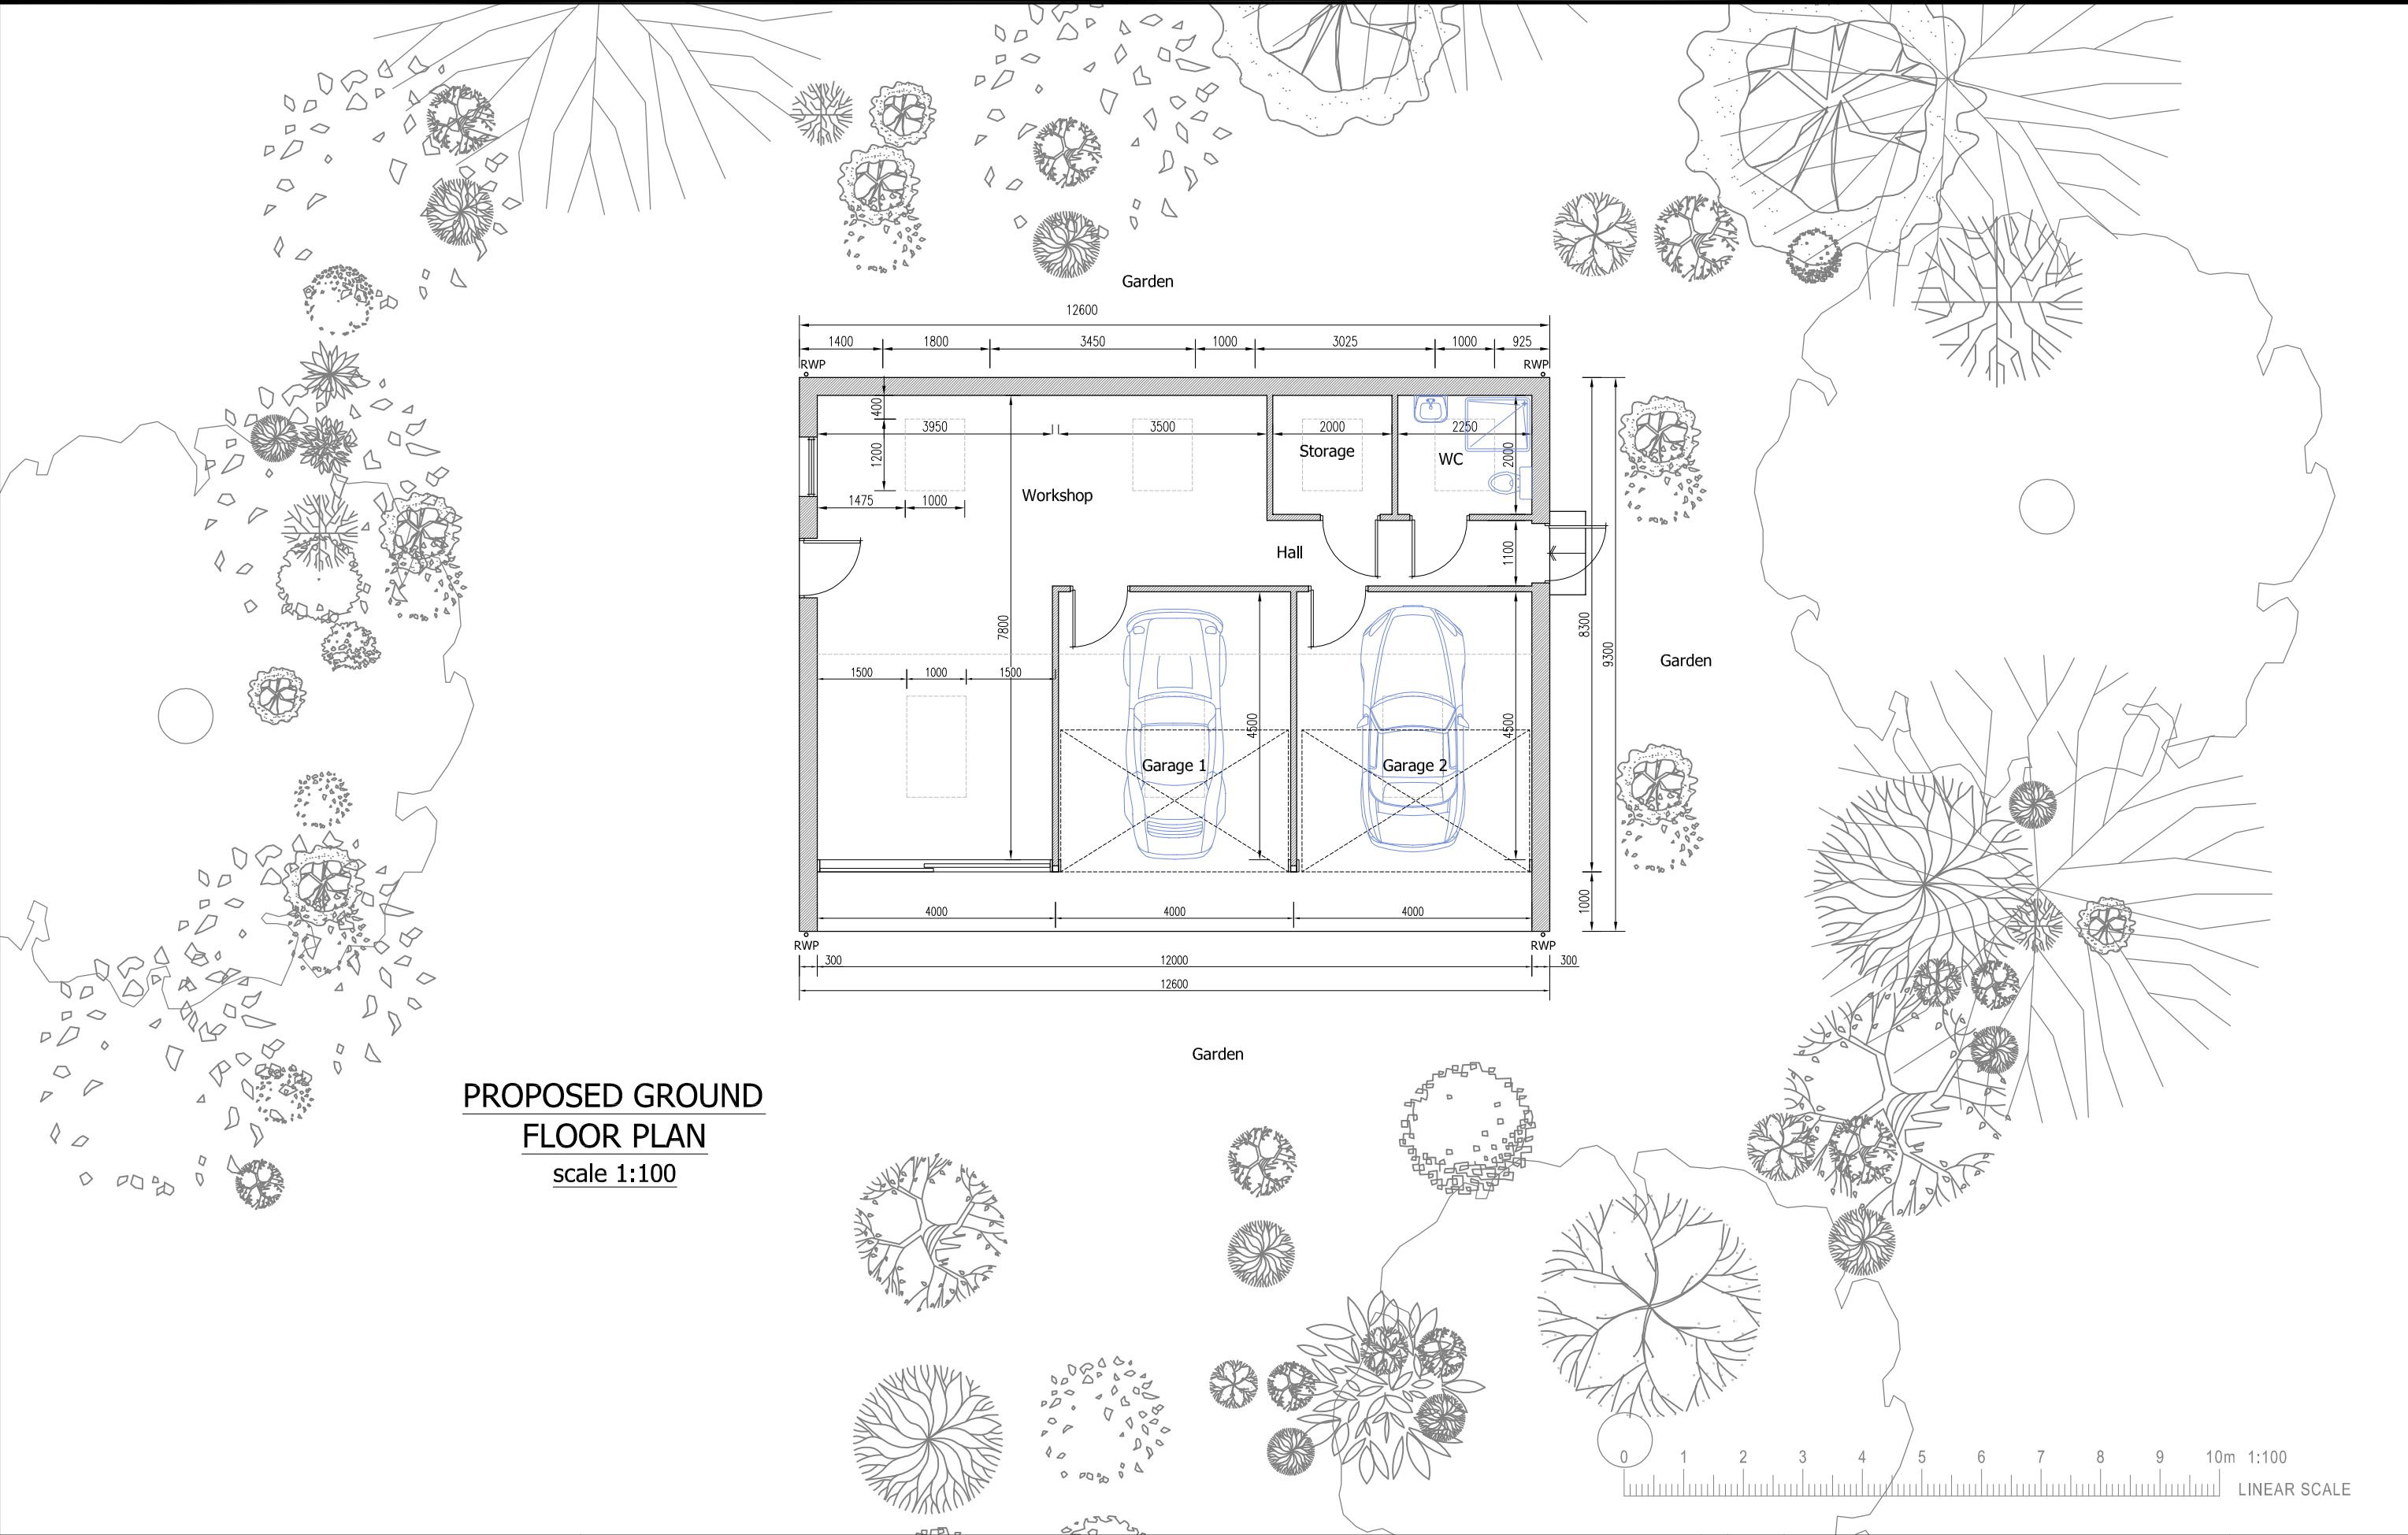

CADGUYS ARCHITECTURAL SERVICES		Project					Rev	Date	Details	Dimensions to be verified on site by contractor prior to commencement of work This is the copyright of the practice and may not be reproduced in part or in whole without the prior written consent of the practice.
		DISTARTI, 48 RHODODENDRON AVENUE, MEOPHAM, GRAVESEND, DA13 0TT								
CAD GUYS 07512090919 www.cadguys.co.uk sonny@cadguys.co.uk 15-17 Middle Street, Brighton, BN1 1AL T: 0751 20 90 919 E: Sonny@cadguys.co.uk W: www.cadguys.co.uk		Drawing Title	Date	Scale	Project No.	Drawing No.	Drawn by/Checked by			
		Proposed Ground Floor Plan Out Building	APR-2026	1:100/A3	CG-284	OB/01	SM			