


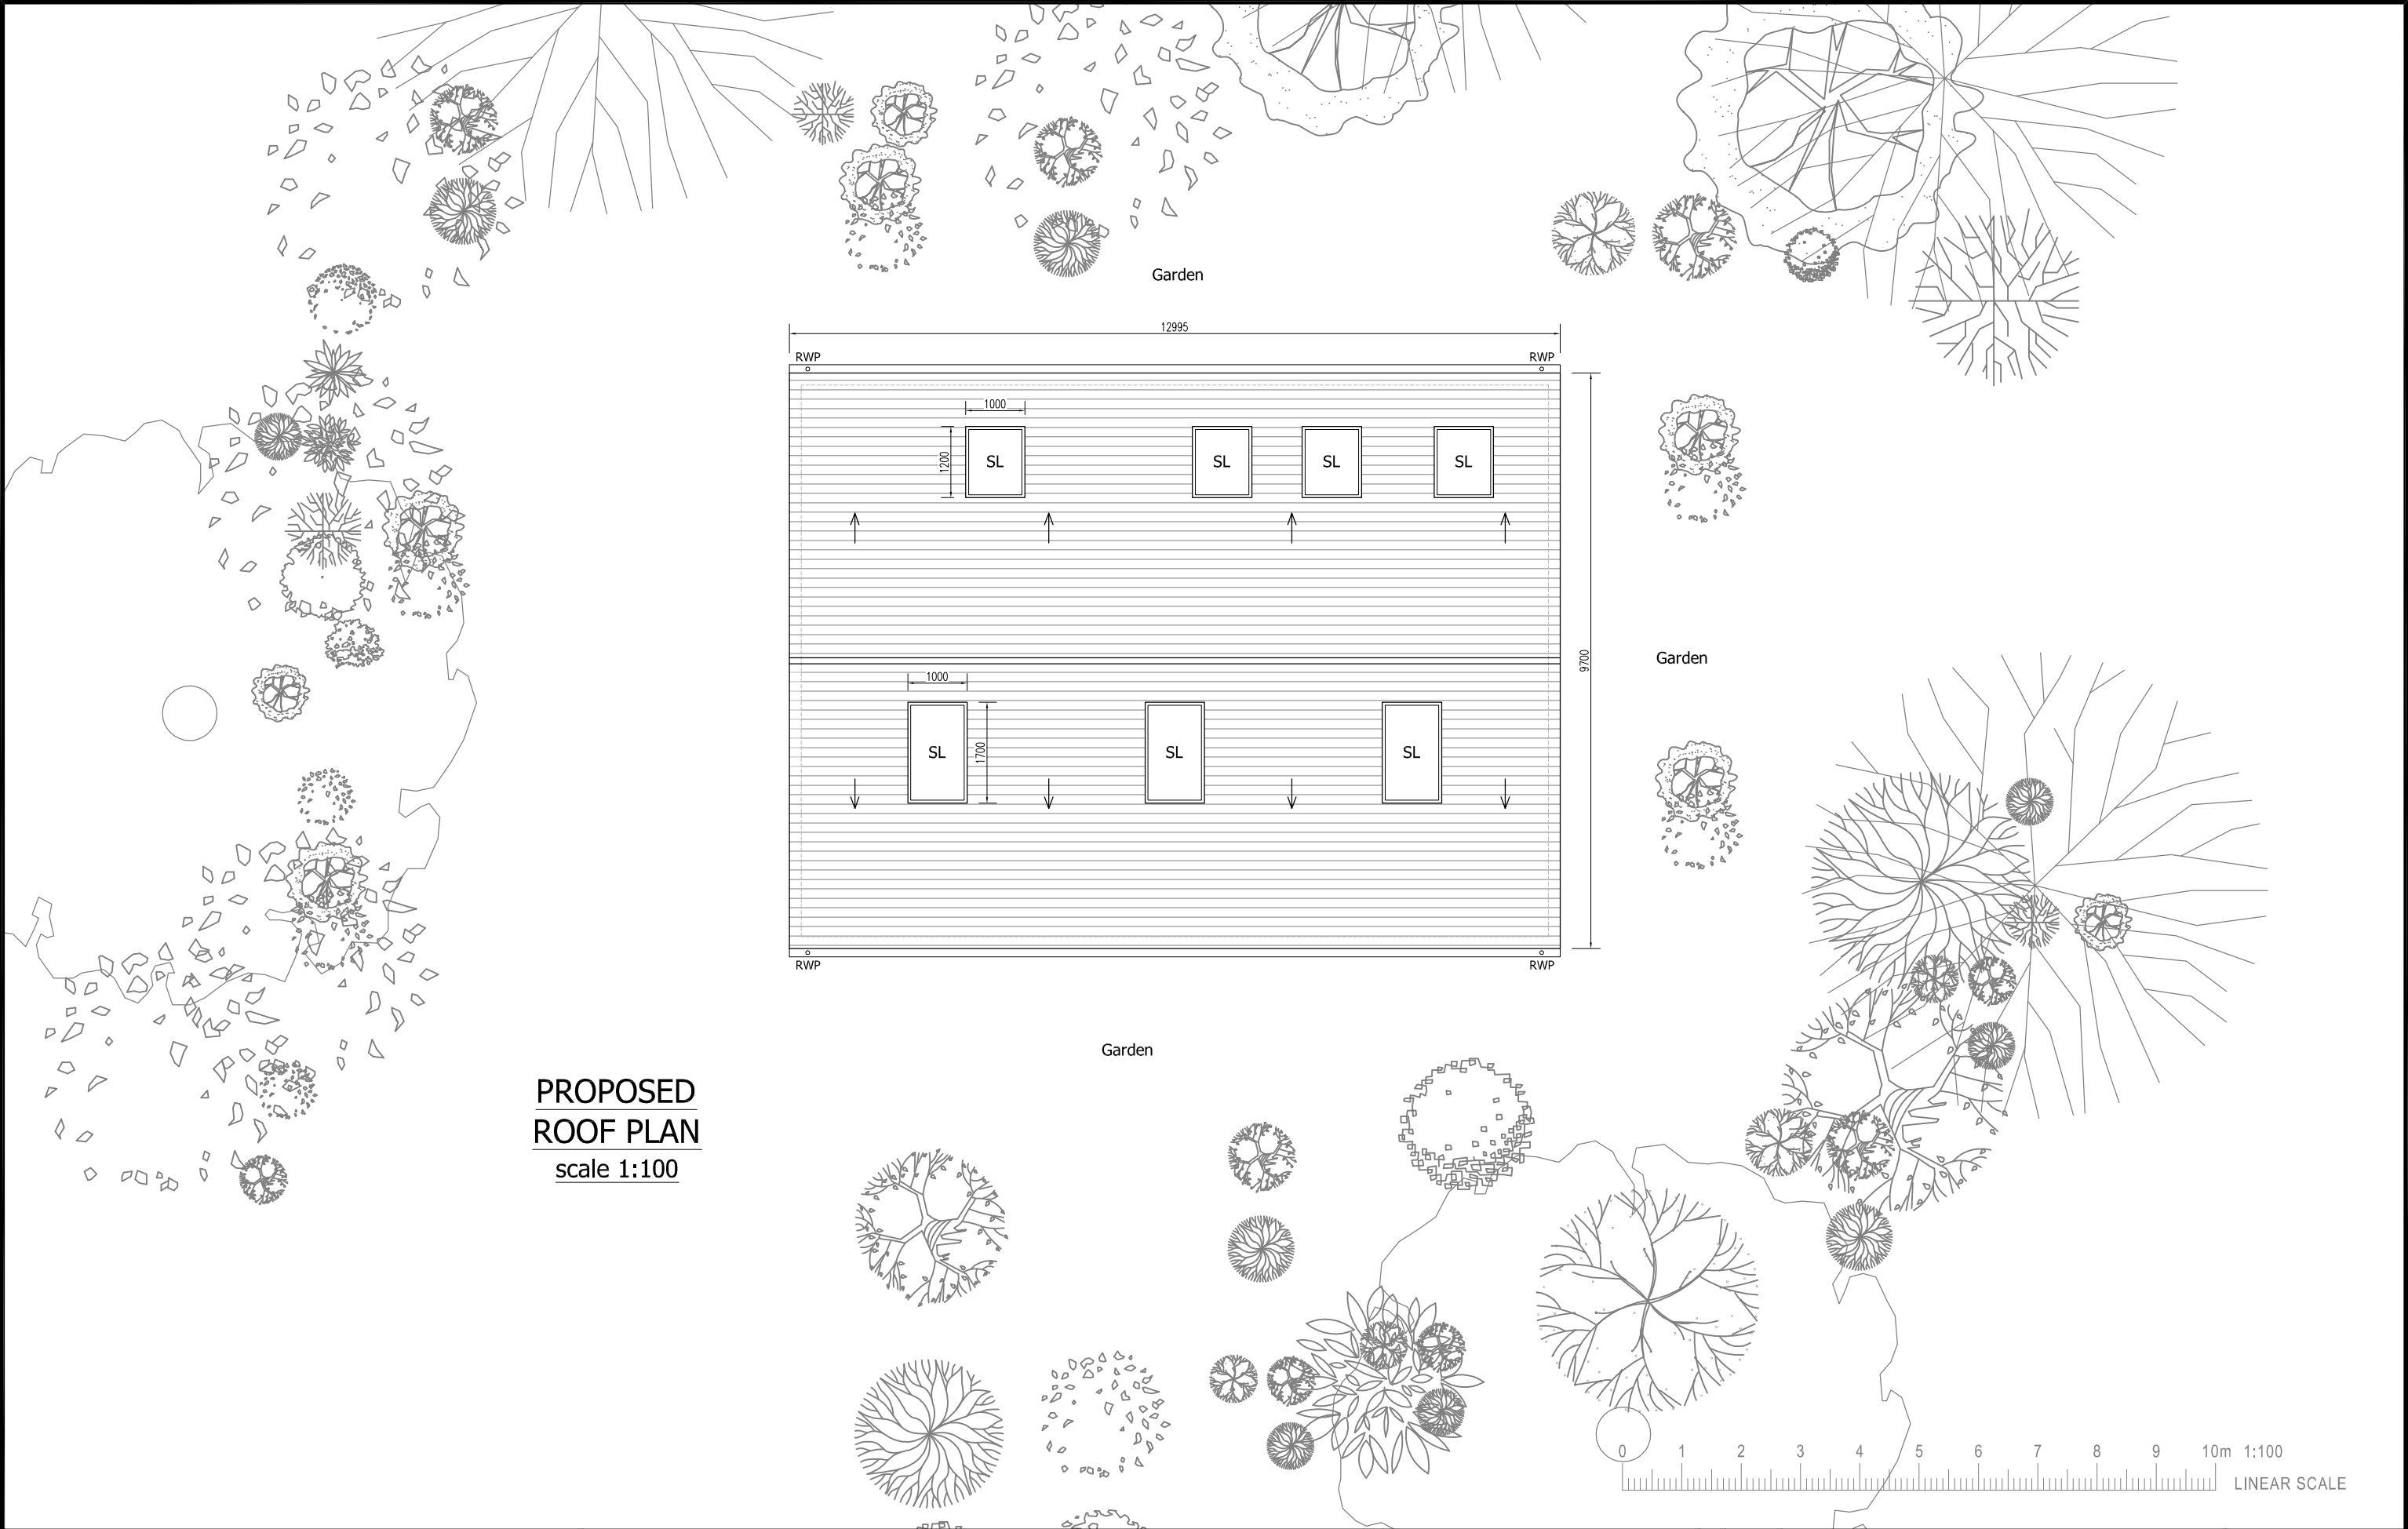

CADGUYS ARCHITECTURAL SERVICES CAD GUYS 07512090919 www.cadguys.co.uk sonny@cadguys.co.uk 15-17 Middle Street, Brighton, BN1 1AL T: 0751 20 90 919 E: Sonny@cadguys.co.uk W: www.cadguys.co.uk		Project: DISTARTI, 48 RHODODENDRON AVENUE, MEOPHAM, GRAVESEND, DA13 0TT						Rev	Date	Details	Dimensions to be verified on site by contractor prior to commencement of work This is the copyright of the practice and may not be reproduced in part or in whole without the prior written consent of the practice.
Drawing Title Proposed Roof Plan Out Building		Date APR-2026	Scale 1:100/A3	Project No. CG-284	Drawing No. OB/02	Drawn by/Checked by SM					