




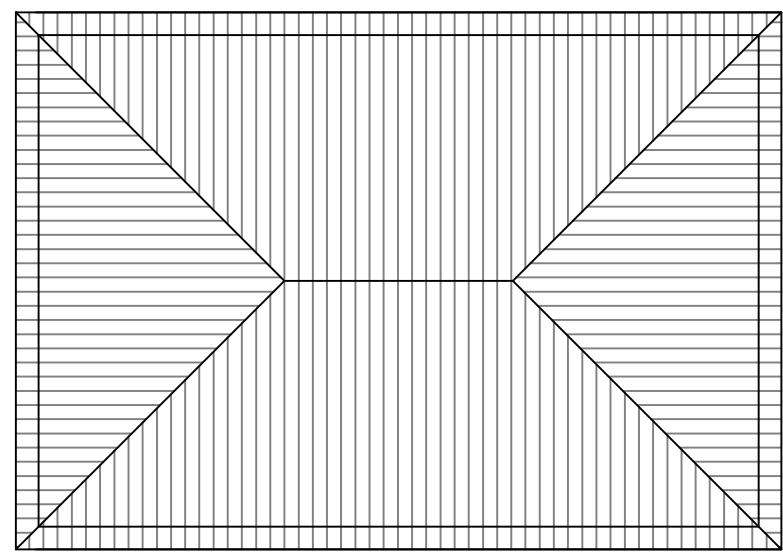

ROOF PLAN.

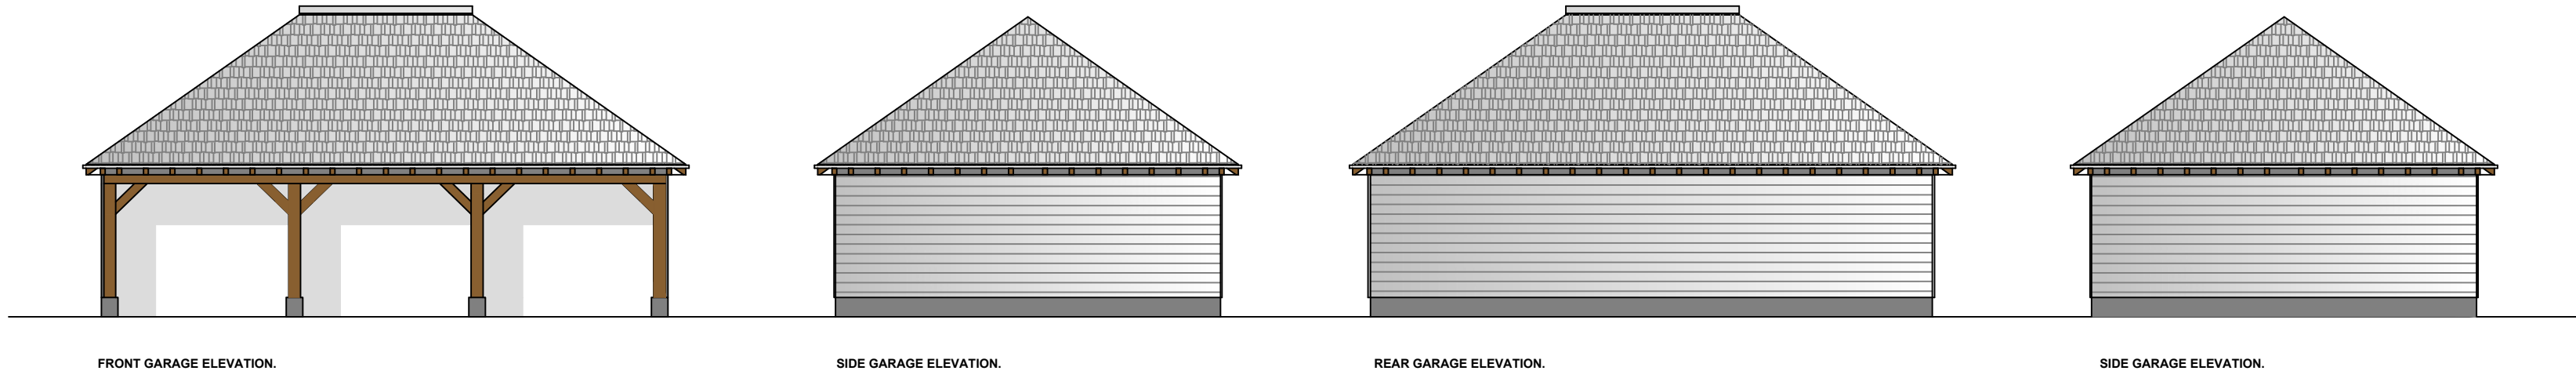

GARAGE BLOCK FLOOR PLAN.

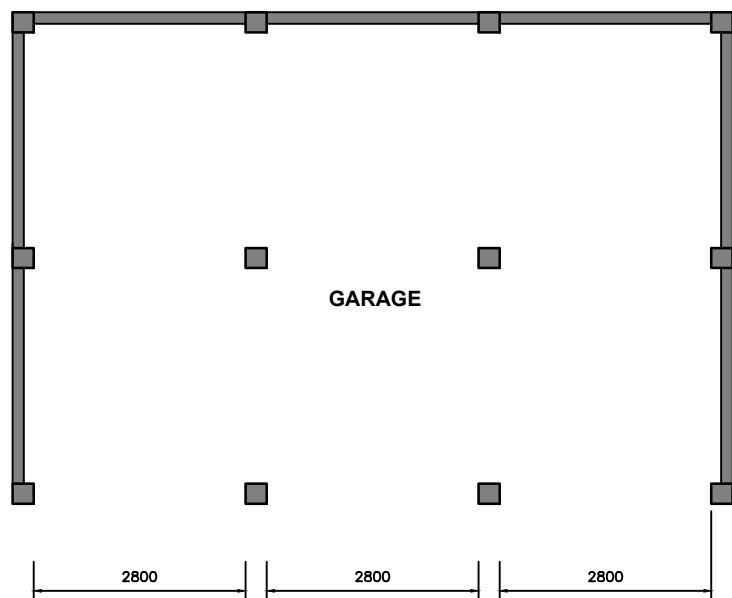

LOCATION PLAN 1:1250
0 25 50 100
Scale Bar at 1:1250

SCALE
0 10
Scale Bar at 1:100

Revision	Date	Description
Status	PLANNING	
Mark Carter ASSOCIATES		Architectural Design
design studio priestfield stadium gillingham kent ME7 4DD tel 01634 304700 fax 01634 850986 e mail: markcarter.design@virgin.net		
Client	MR AND MRS TURNER GOLDSMITH	
Drawing Title PROPOSED SITE PLAN / PLANS / ELEVATIONS.		
Project Title NEW GARAGE AT BUCKLEBURY PEARTREE LANE SHORNE.		
Scale	Date	Drawn
1:100	JUNE 23	MC
Drawing No	Rev	
3440 - 007	-	