




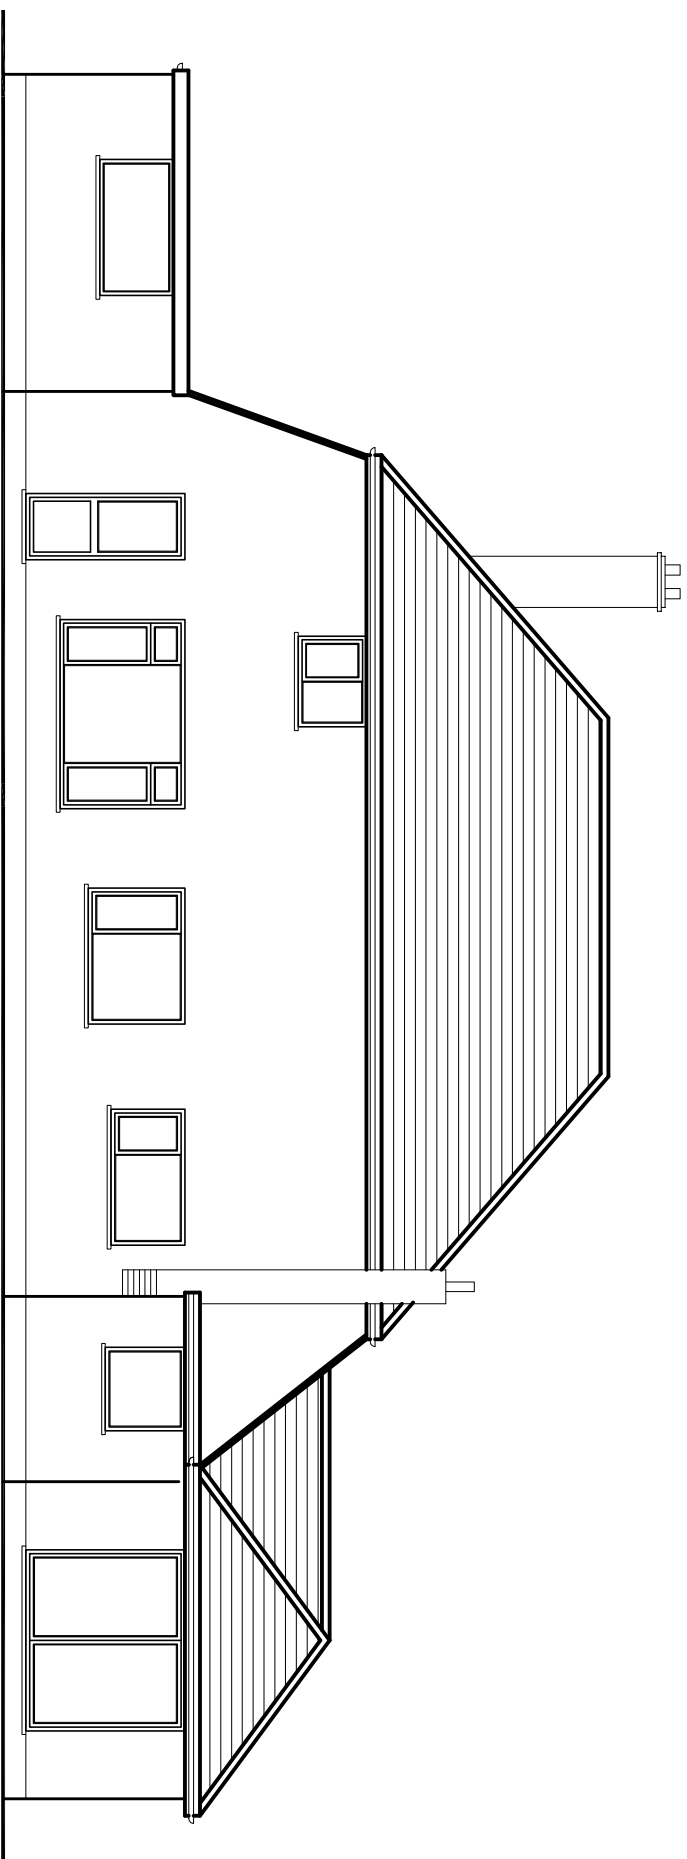


EXISTING REAR ELEVATION

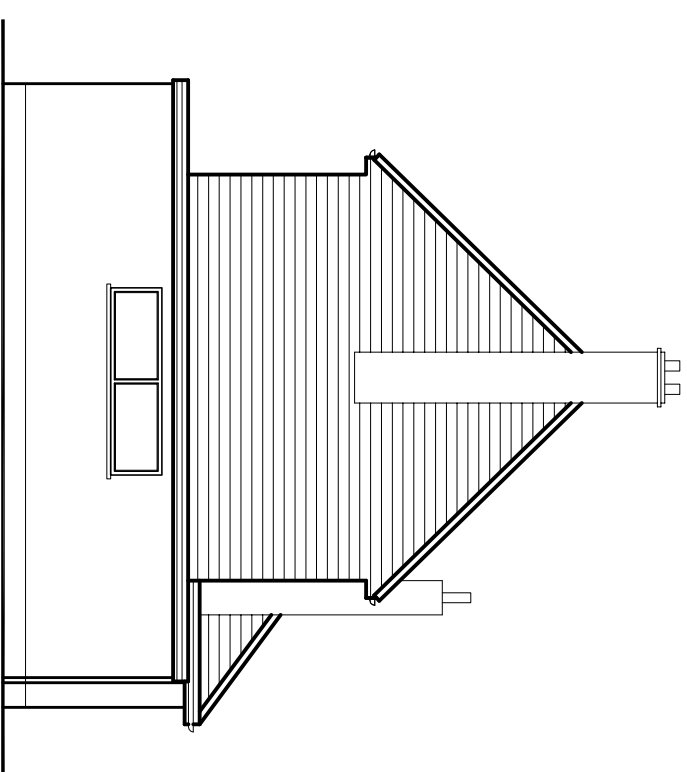

EXISTING SIDE ELEVATION

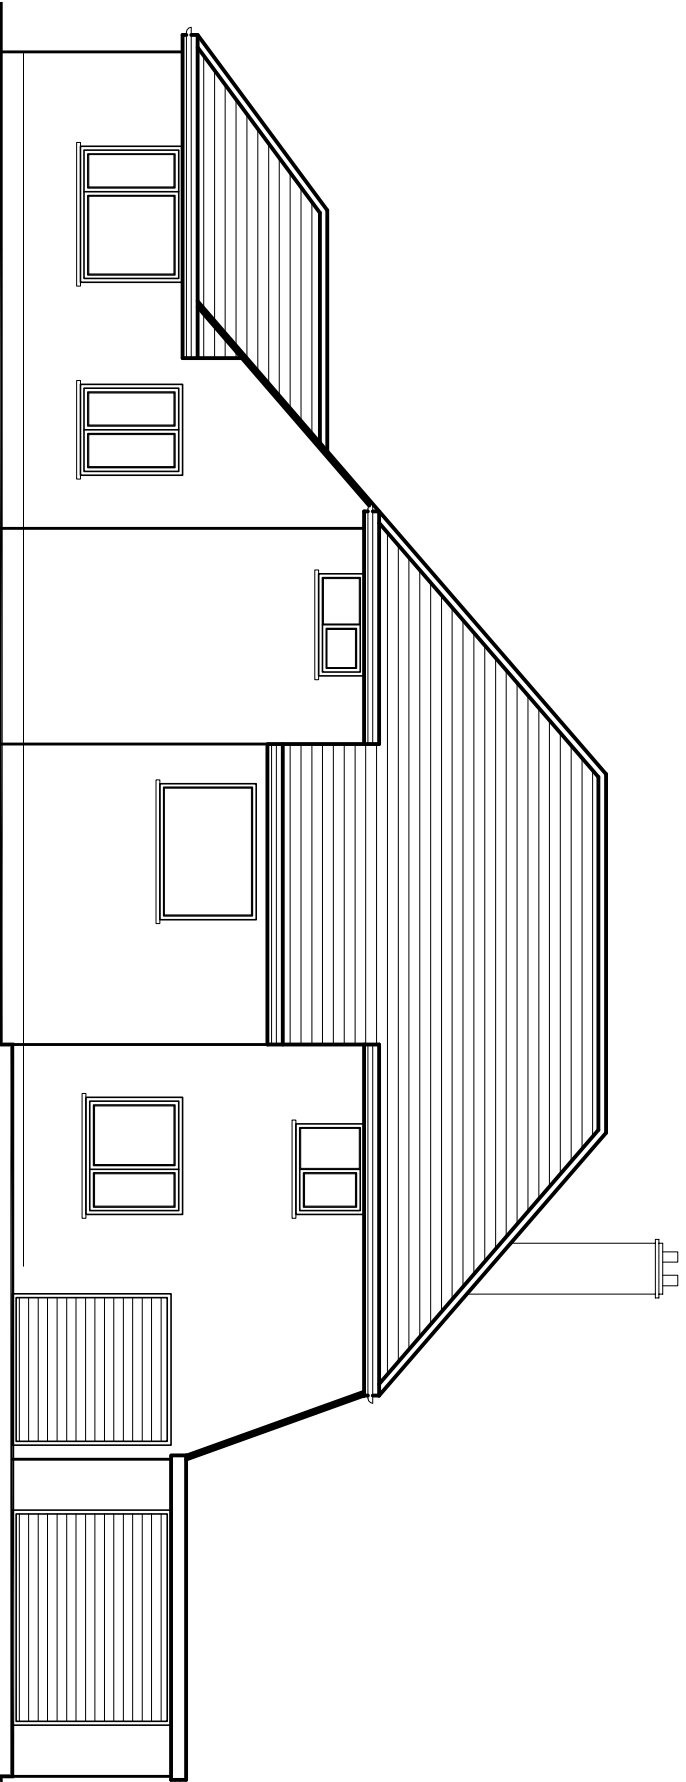

EXISTING FRONT ELEVATION

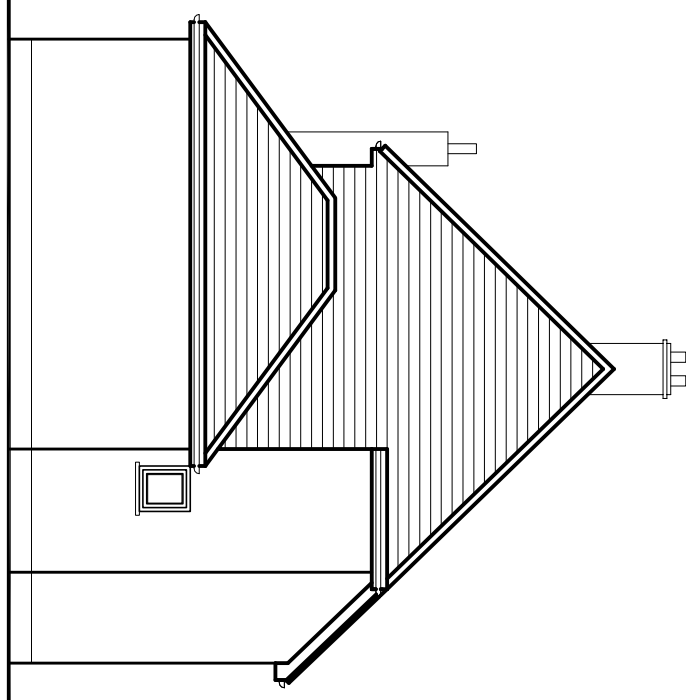

EXISTING SIDE ELEVATION

rev.	description	date	chkd.
	 93 Coltmandene Crescent, Orpington, Kent BR5 2RA 020 3004 9238 07931 931 035		
	Design And Plan CONSULTANTS s.nagpal@dapconsultants.co.uk www.dapconsultants.co.uk		

project : Tawahi, Telegraph Hill
Rochester

drawing title :

Existing Elevations

drawn: SN		chkd : SS	date:16.03.2023
status:		Planning	
scale:1:100@A3			
proj no : 2334		dry no: 02	rev no: