


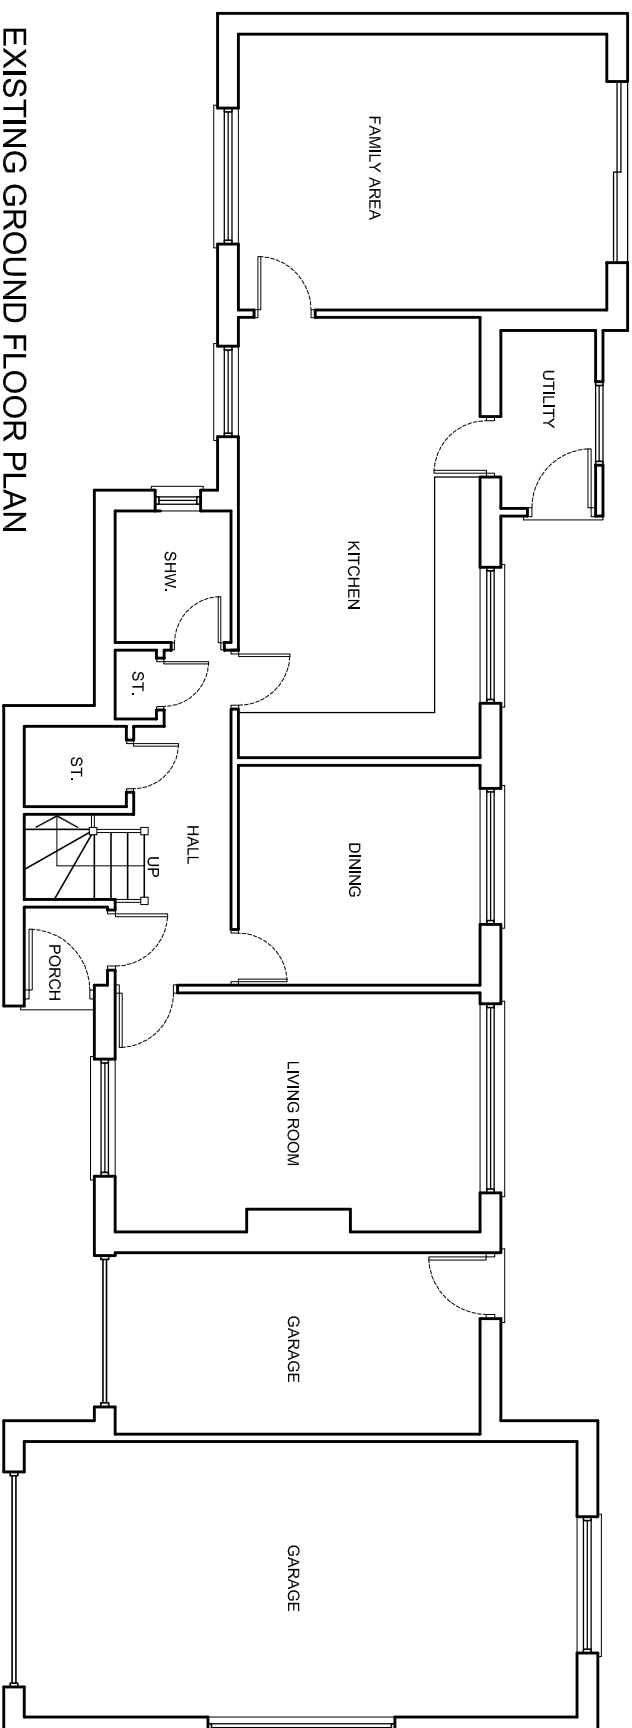
 


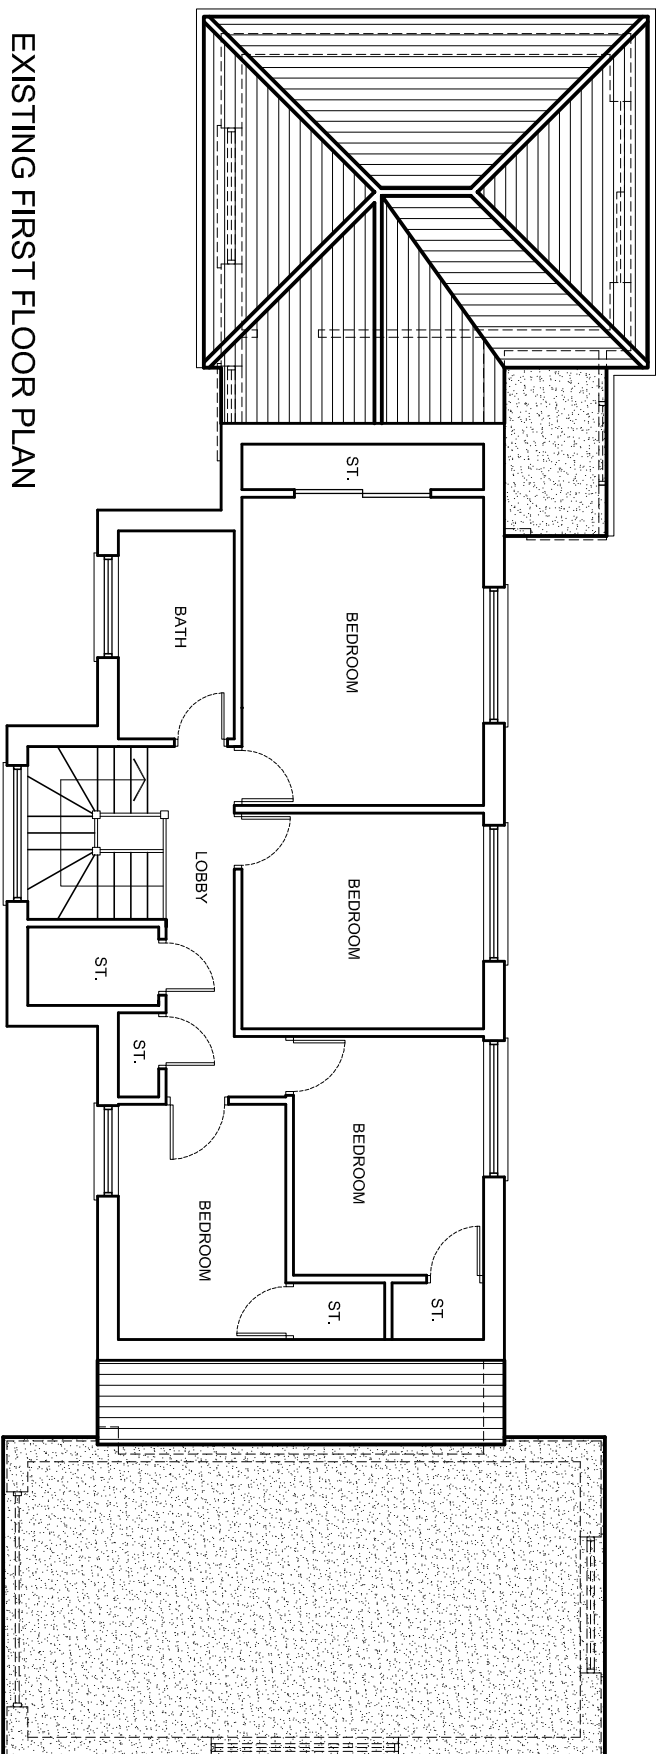


EXISTING GROUND FLOOR PLAN

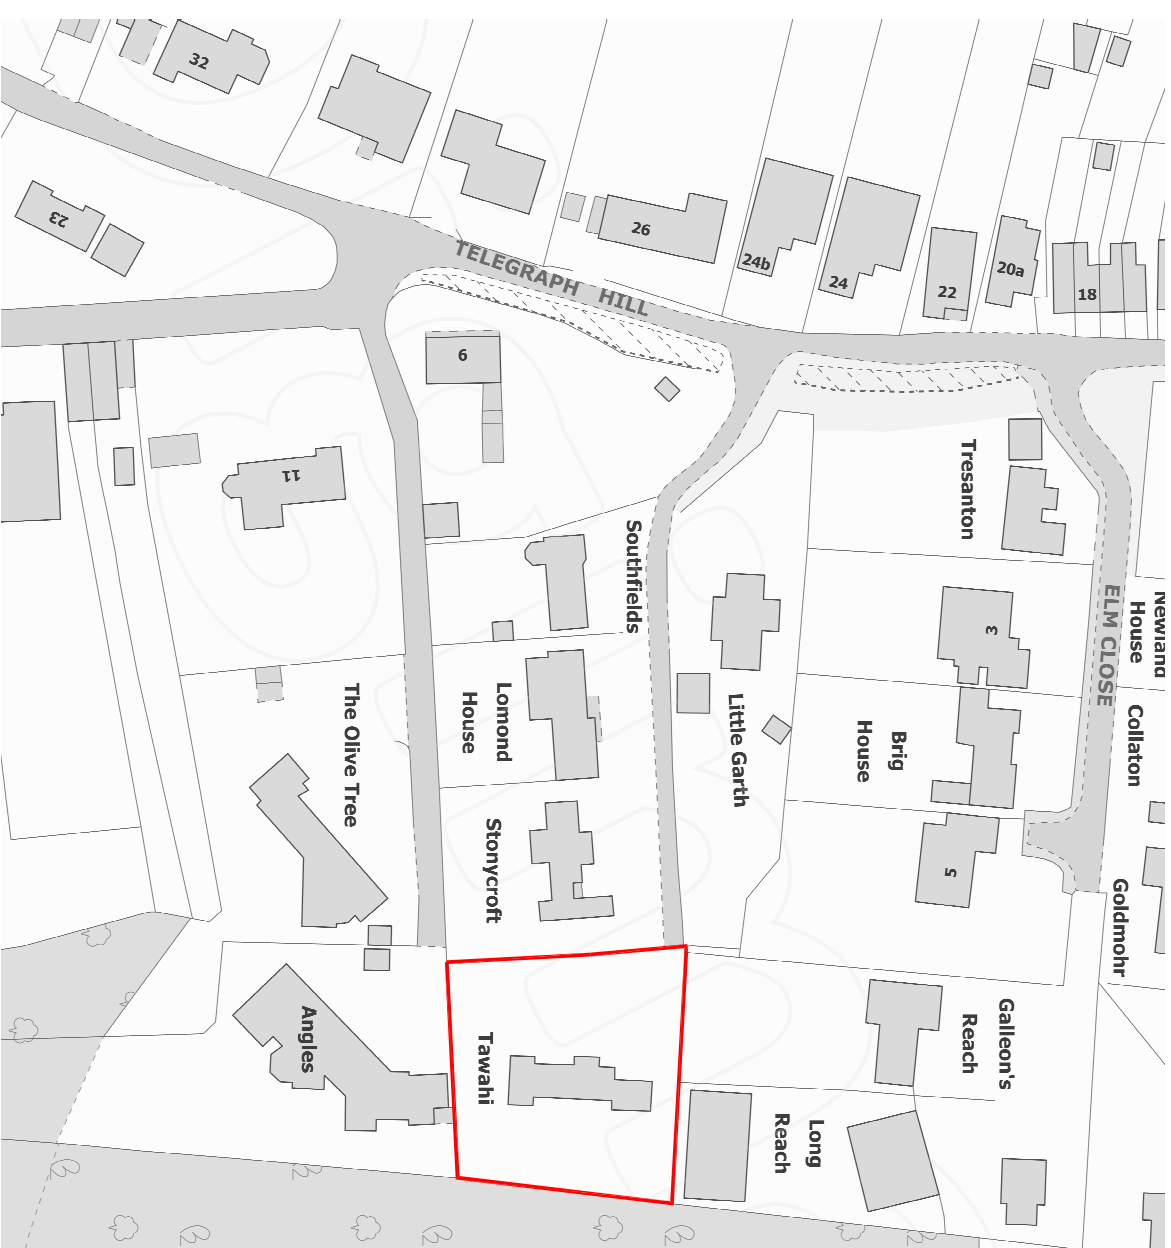

EXISTING FIRST FLOOR PLAN

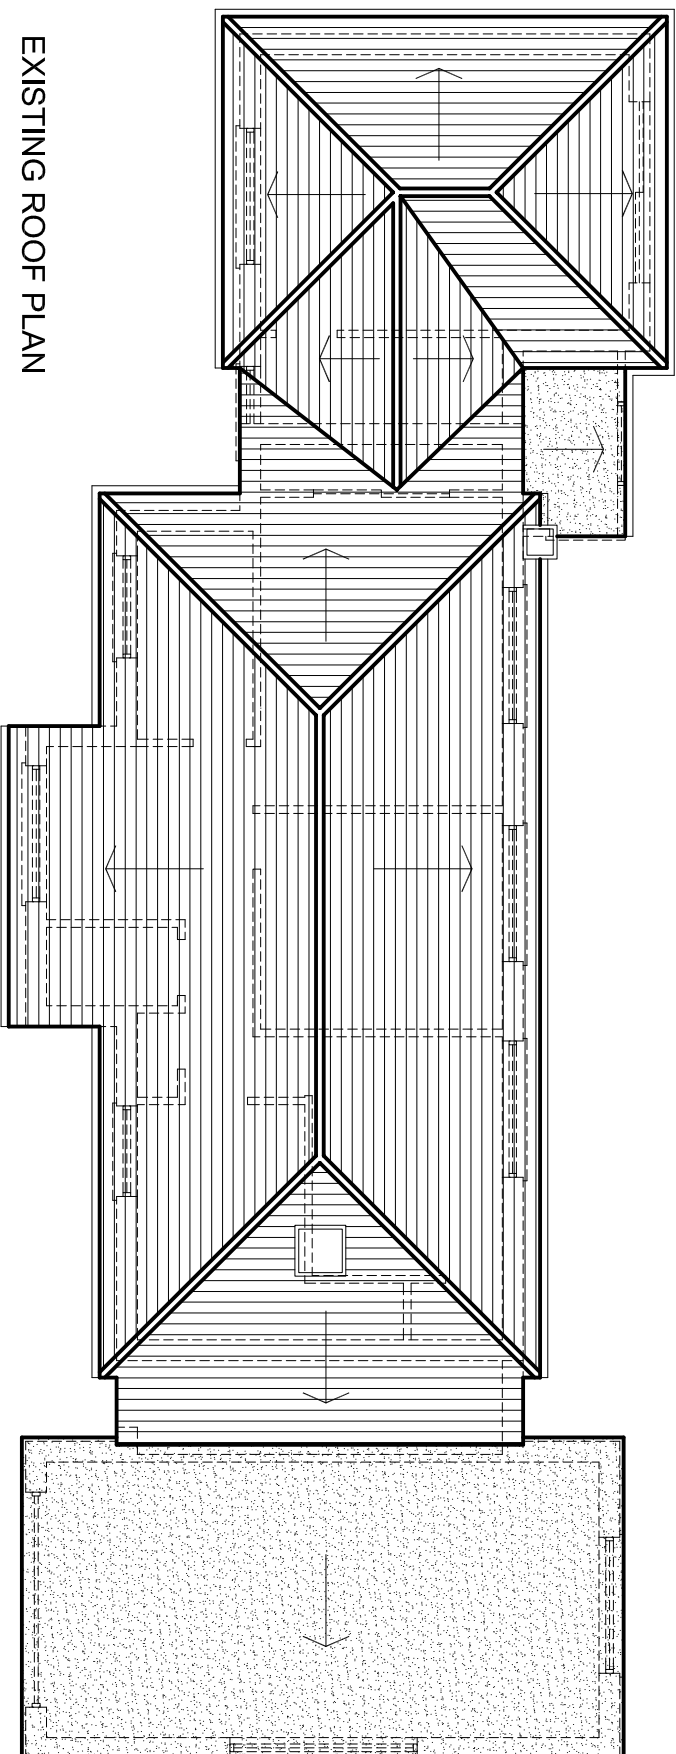

LOCATION PLAN - SCALE 1:1250

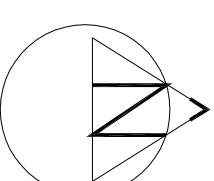

EXISTING BLOCK PLAN - SCALE 1:500

rev.	description	date	chkd.
	 93 Cotmandene Crescent, Orpington, Kent BR5 2RA 020 3004 9238 07931 931 035		
project :	Tawahi, Telegraph Hill Rochester		
drawing title :	Existing Floor Plans		
drawn: SN	chkd : SS	date: 16.03.2023	
status:	Planning		
proj no : 2334	drw no : 01	rev no:	