




The Contractor is to check all dimensions on site and report any discrepancies to the Contract Administrator. This drawing is to be read in conjunction with all other standard documentation.

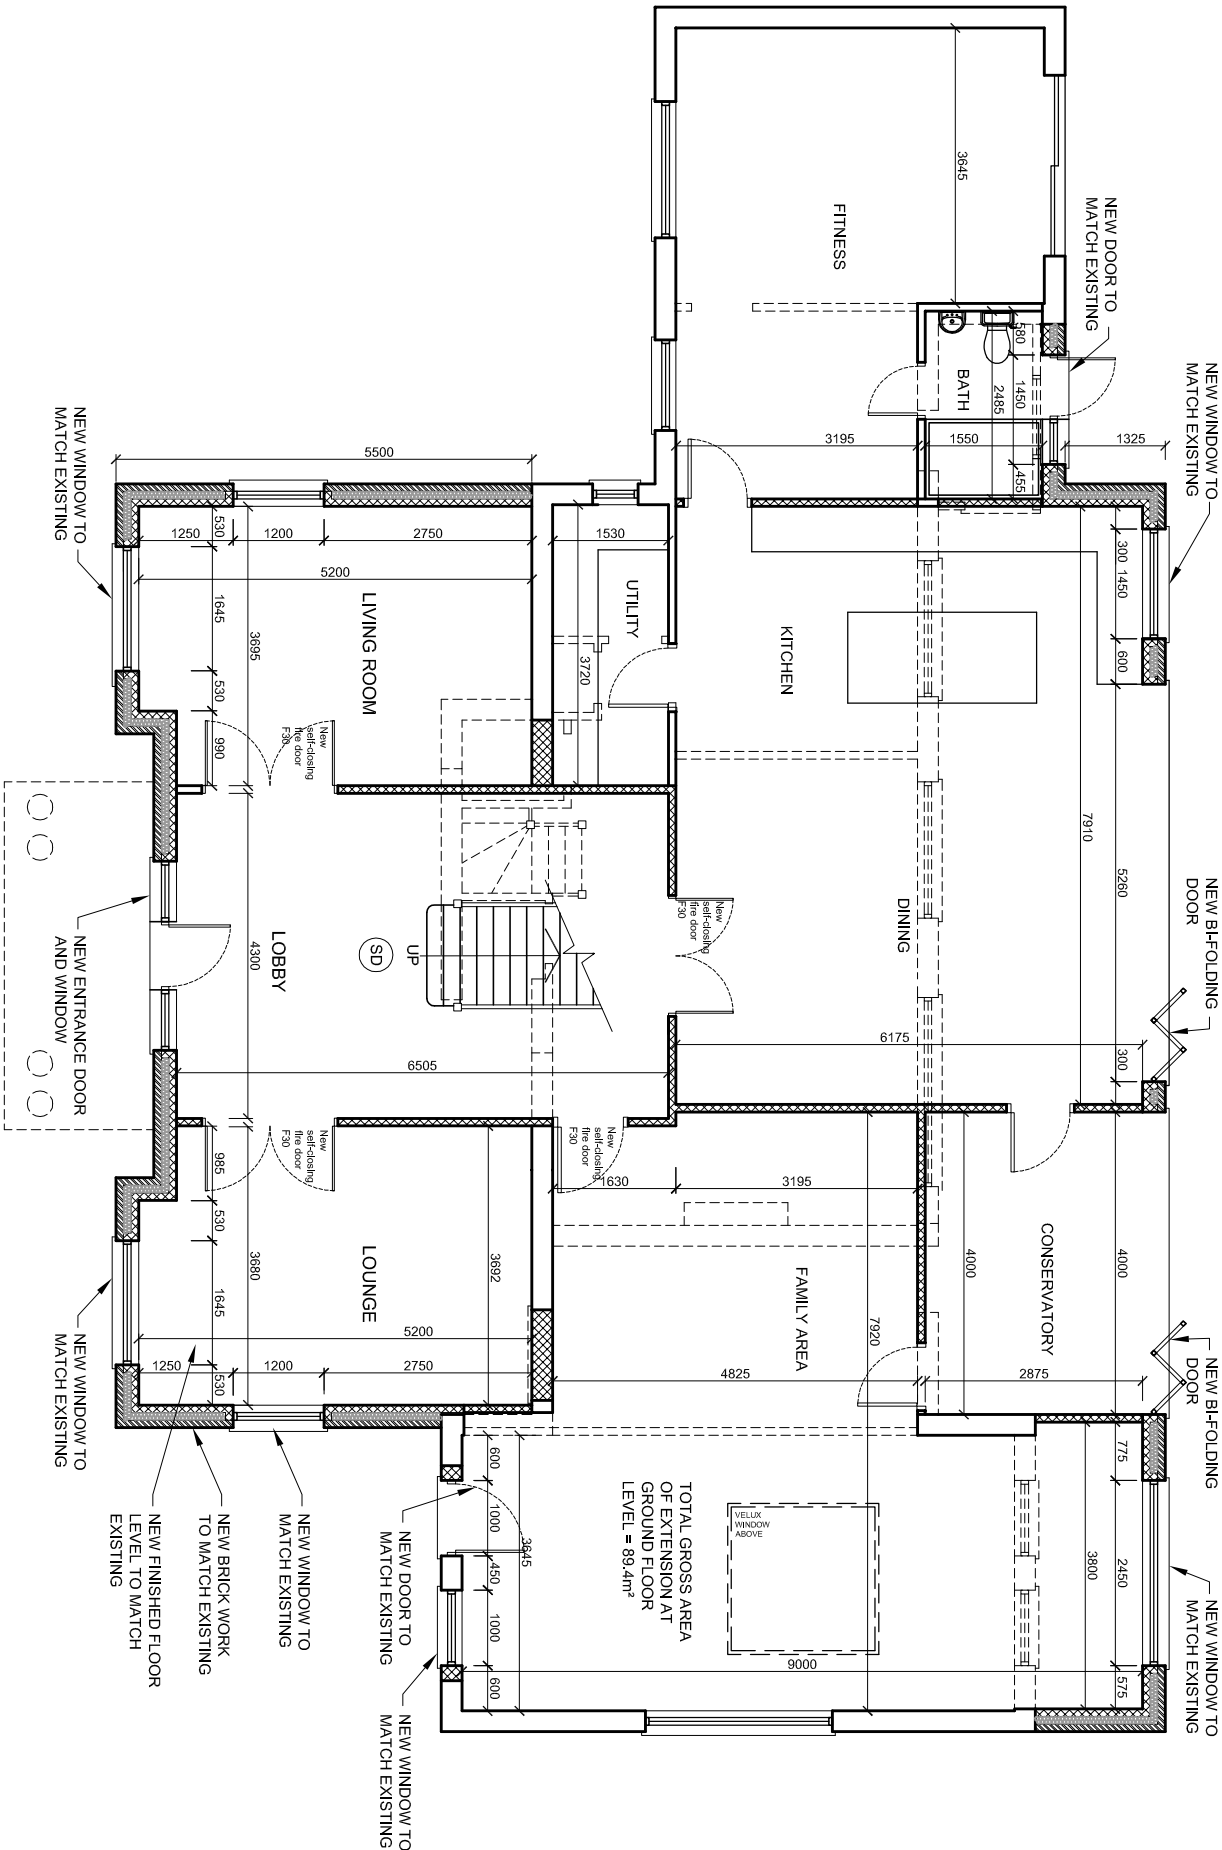

PROPOSED GROUND FLOOR PLAN

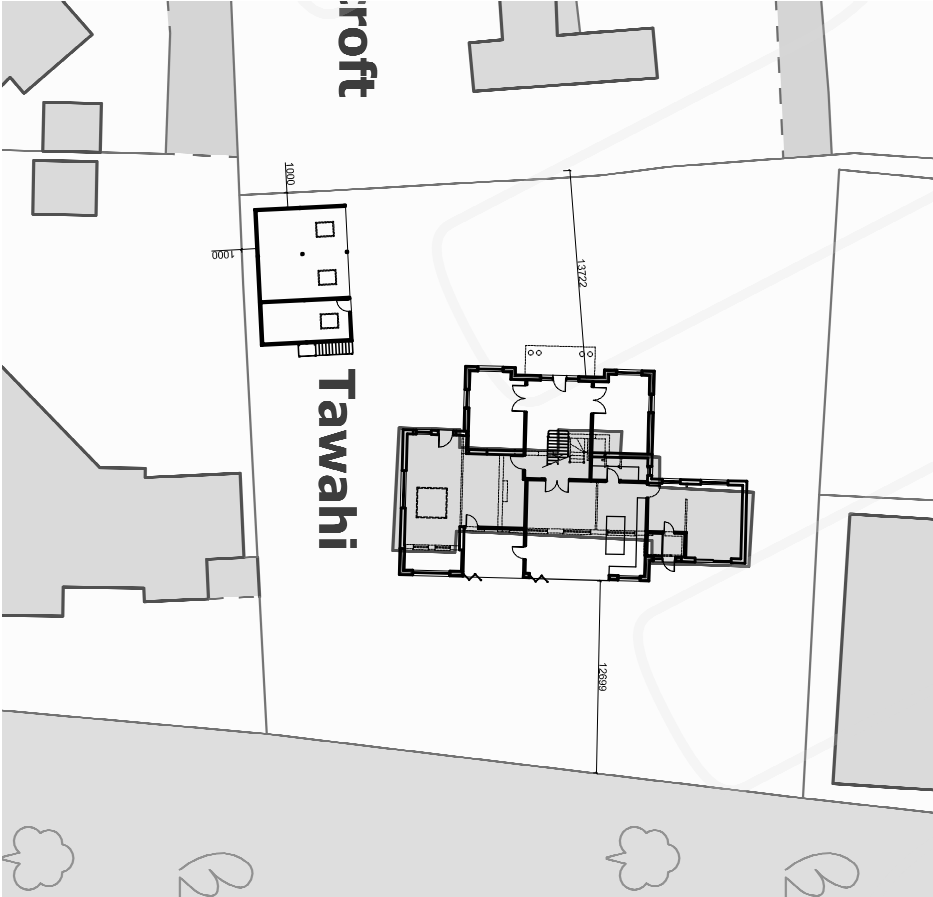

PROPOSED BLOCK PLAN - SCALE 1:500

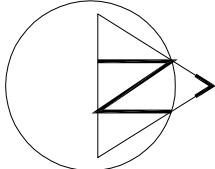

rev.	description		date	chkd.
	 Design And Plan CONSULTANTS		93 Colmandene Crescent, Orpington, Kent BR5 2RA 020 3004 9238 07931 931 035 s.nappal@dapconsultants.co.uk www.dapconsultants.co.uk	

project : Tawahi, Telegraph Hill
Rochester

drawing title :

Proposed Ground Floor Plan

drawn: SN	chkd : SS	date: 16.03.2023
status: Planning		scale: 1:100@A3
proj no : 2334	drg no: 03	rev no: