




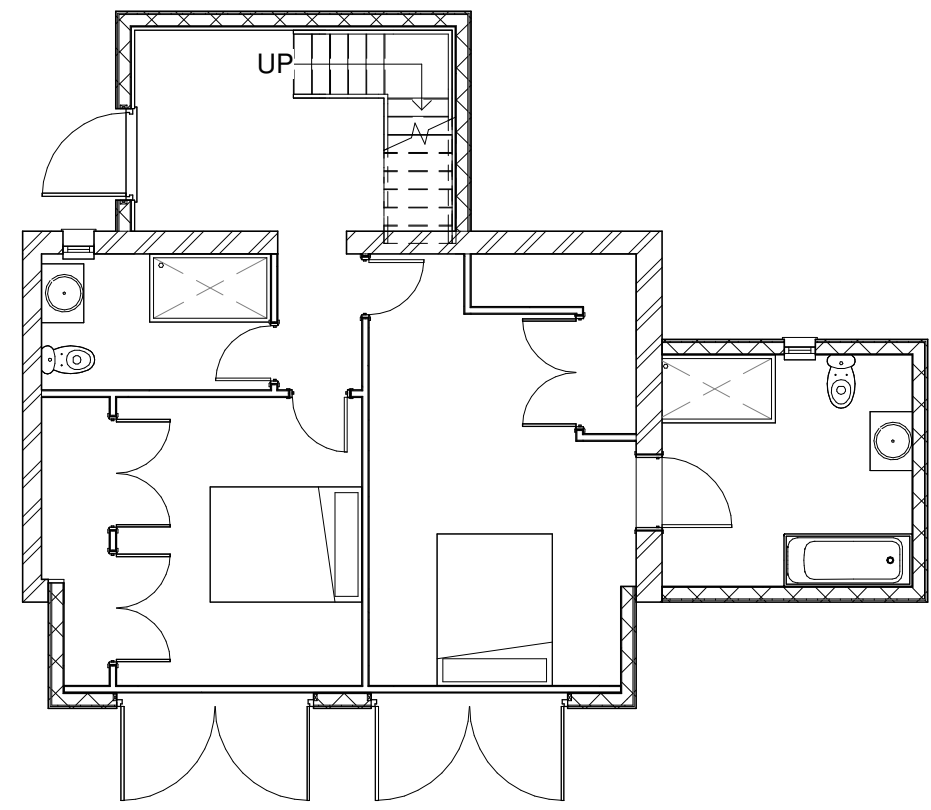

1 **GROUND LEVEL**  
1 : 100

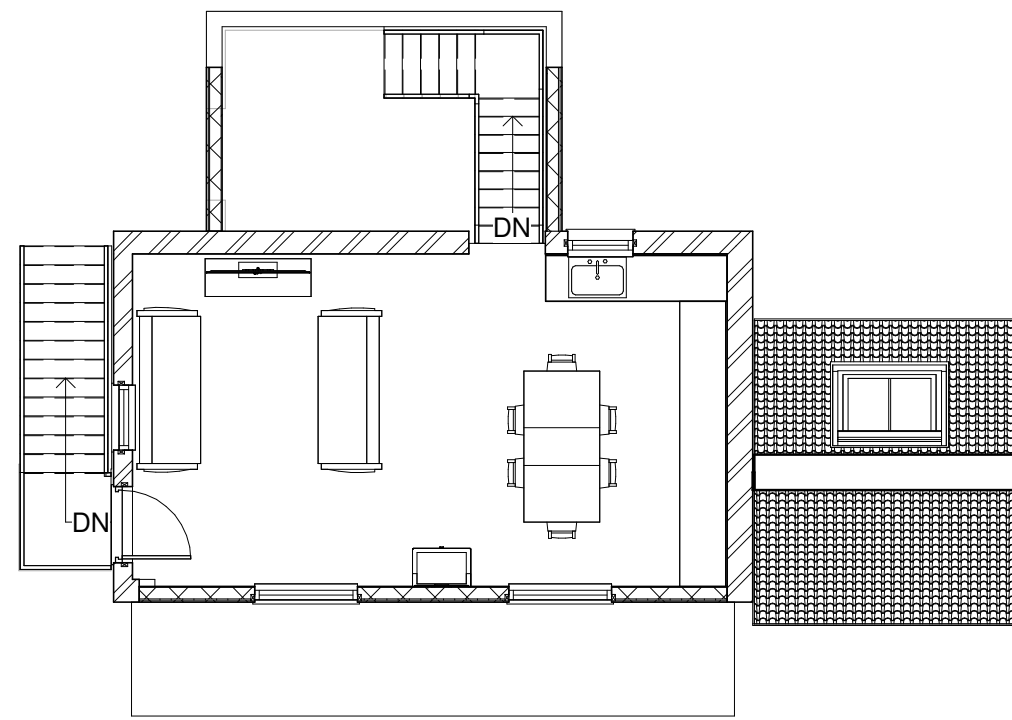


2 **FIRST FLOOR**  
1 : 100

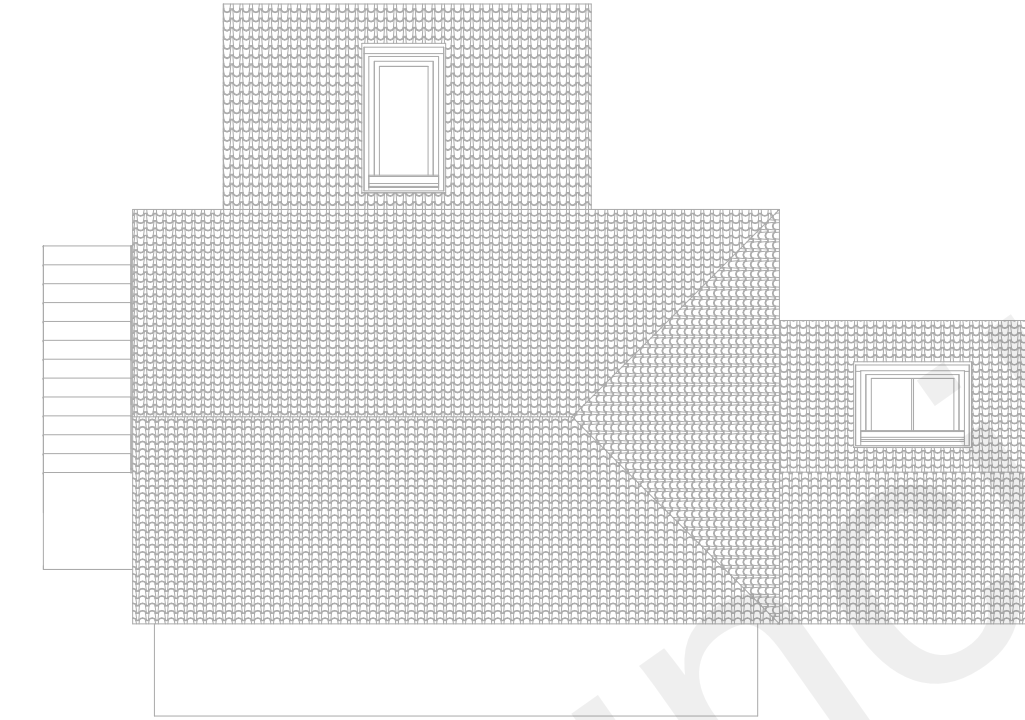

3 **ROOF**  
1 : 100



4 **FRONT ELEVATION**  
1 : 100

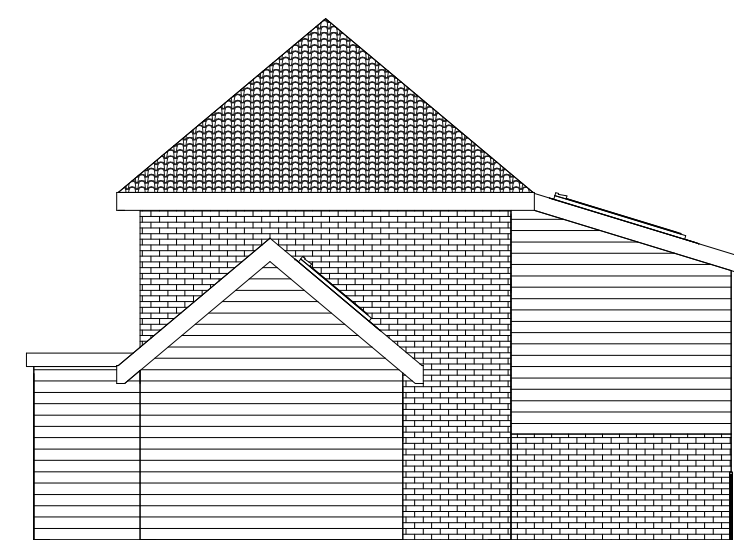

5 **EAST SIDE ELEVATION**  
1 : 100




6 **WEST SIDE ELEVATION**  
1 : 100




7 **REAR ELEVATION**  
1 : 100





8 **3D View 3\_1**  
1 : 1

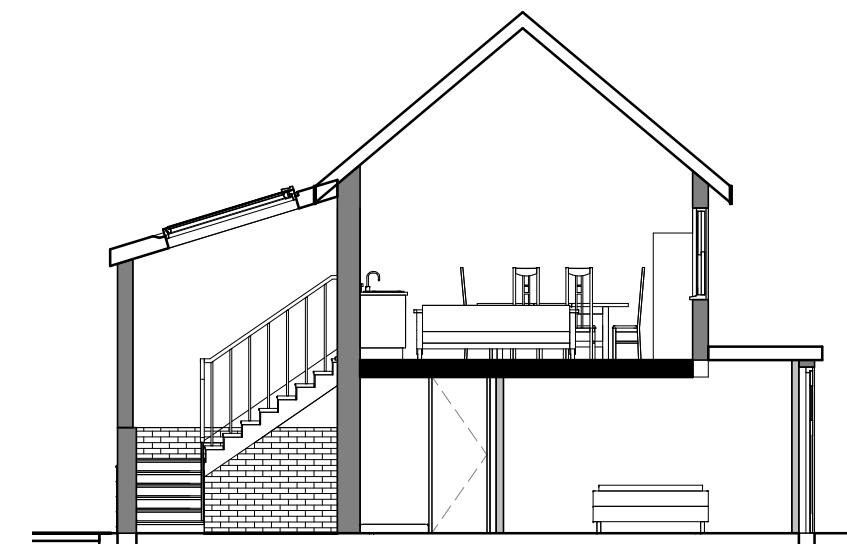

9 **Section 1**  
1 : 100

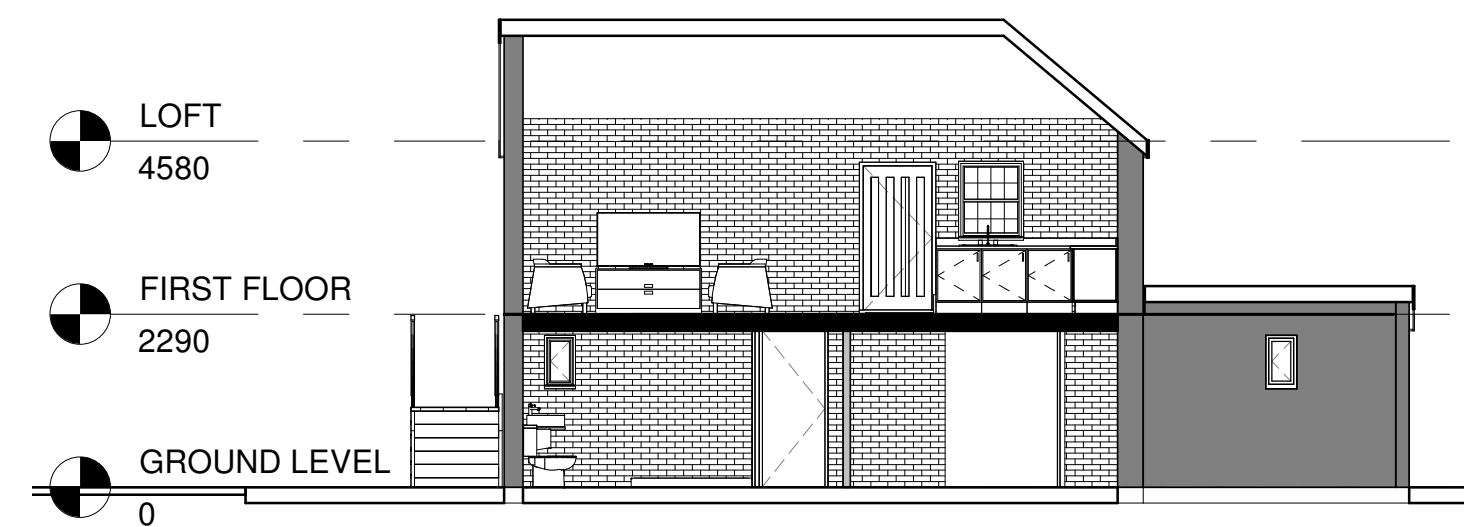

10 **Section 2**  
1 : 100

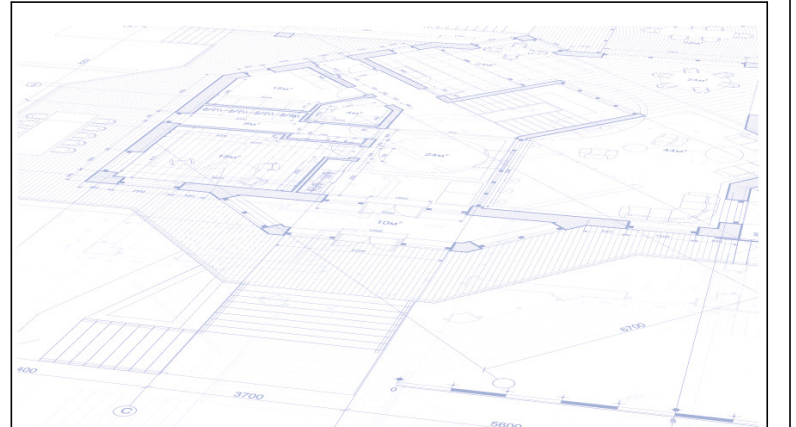 

**MACCK**  
INTERIORS

**OFFICE ADDRESS:**  
20 GLENMORE ROAD  
WELLING  
KENT  
DA16 3BE

T. 020 8317 7309  
M. 07891 769 789

E. [mackinteriorslondon@gmail.com](mailto:mackinteriorslondon@gmail.com)  
W. [g.page/Mack-Interiors](http://g.page/Mack-Interiors)

PROJECT

BOUGHURST FARM

TITLE

PROPOSED PLANS &  
ELEVATIONS

CLIENT

GREG & CHRIS

DRAWN BY  
SM

CHECKED BY  
SM

DATE  
21/06/2021

SCALE (@ A1)  
As indicated

PROJECT NUMBER  
0231

DRAWING NUMBER  
2020-10-02-002

REV  
B