


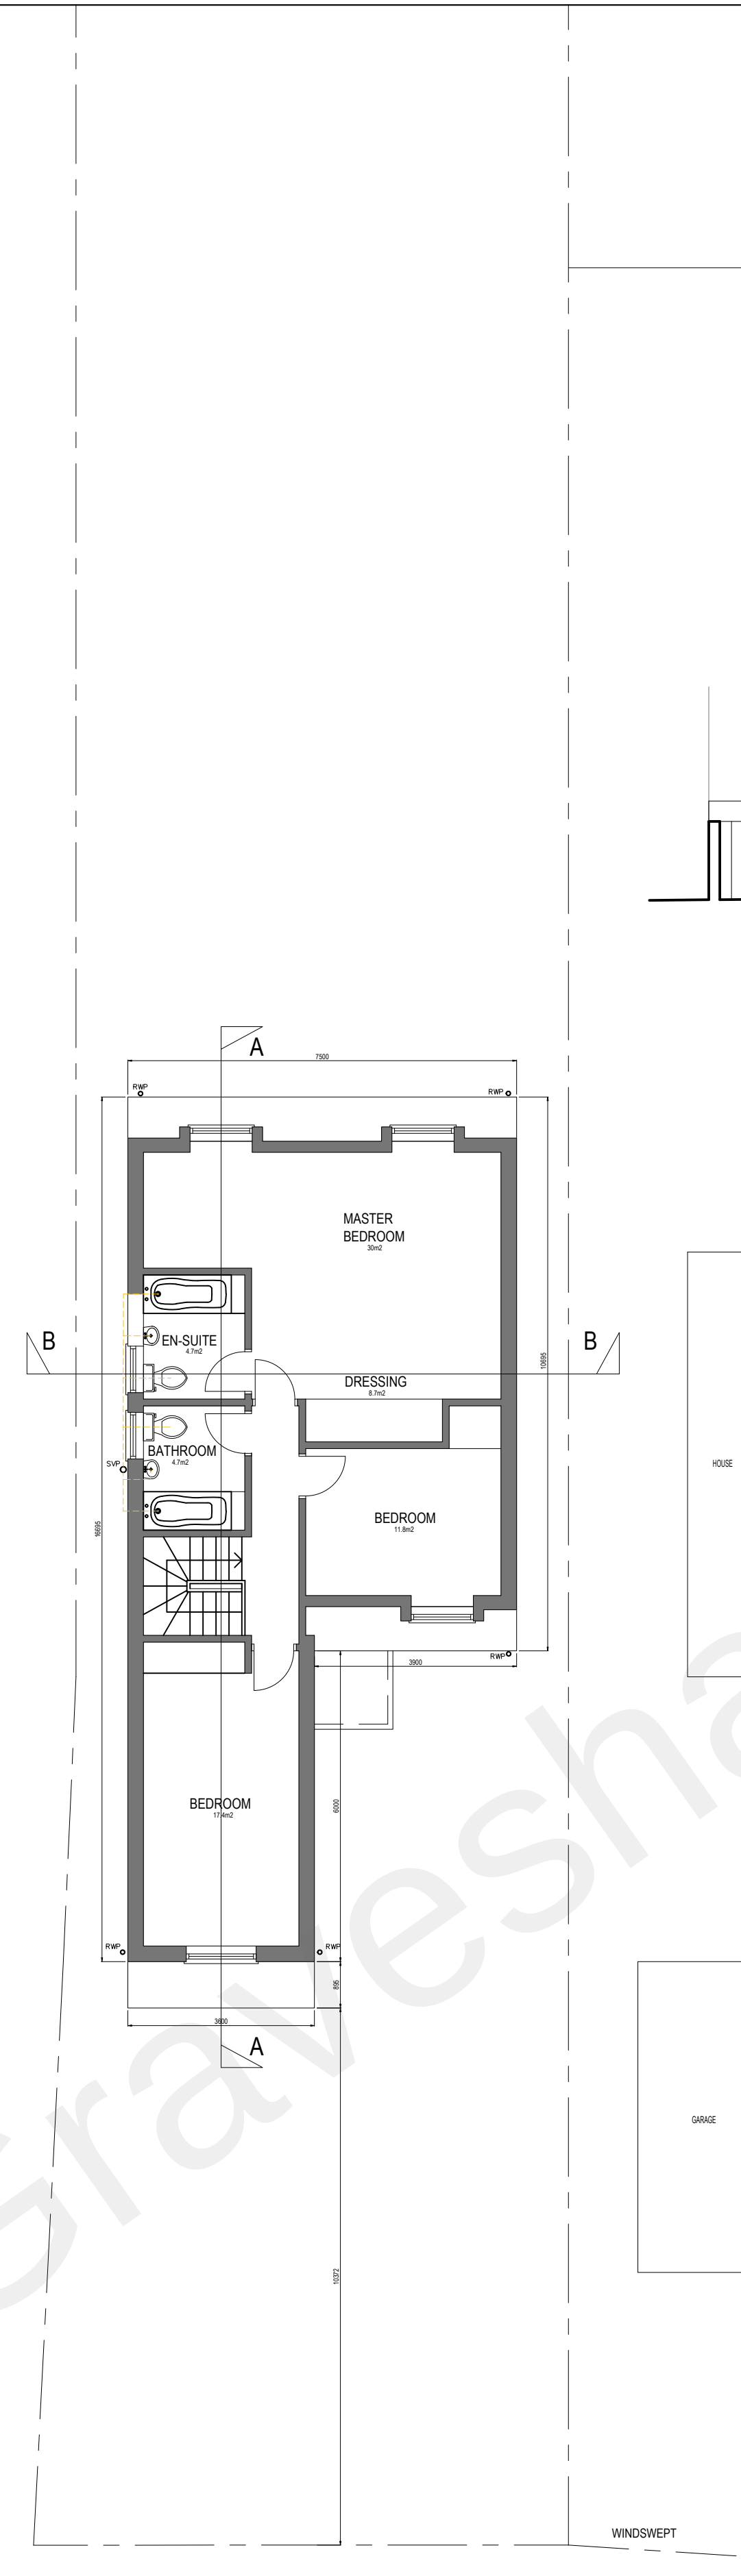


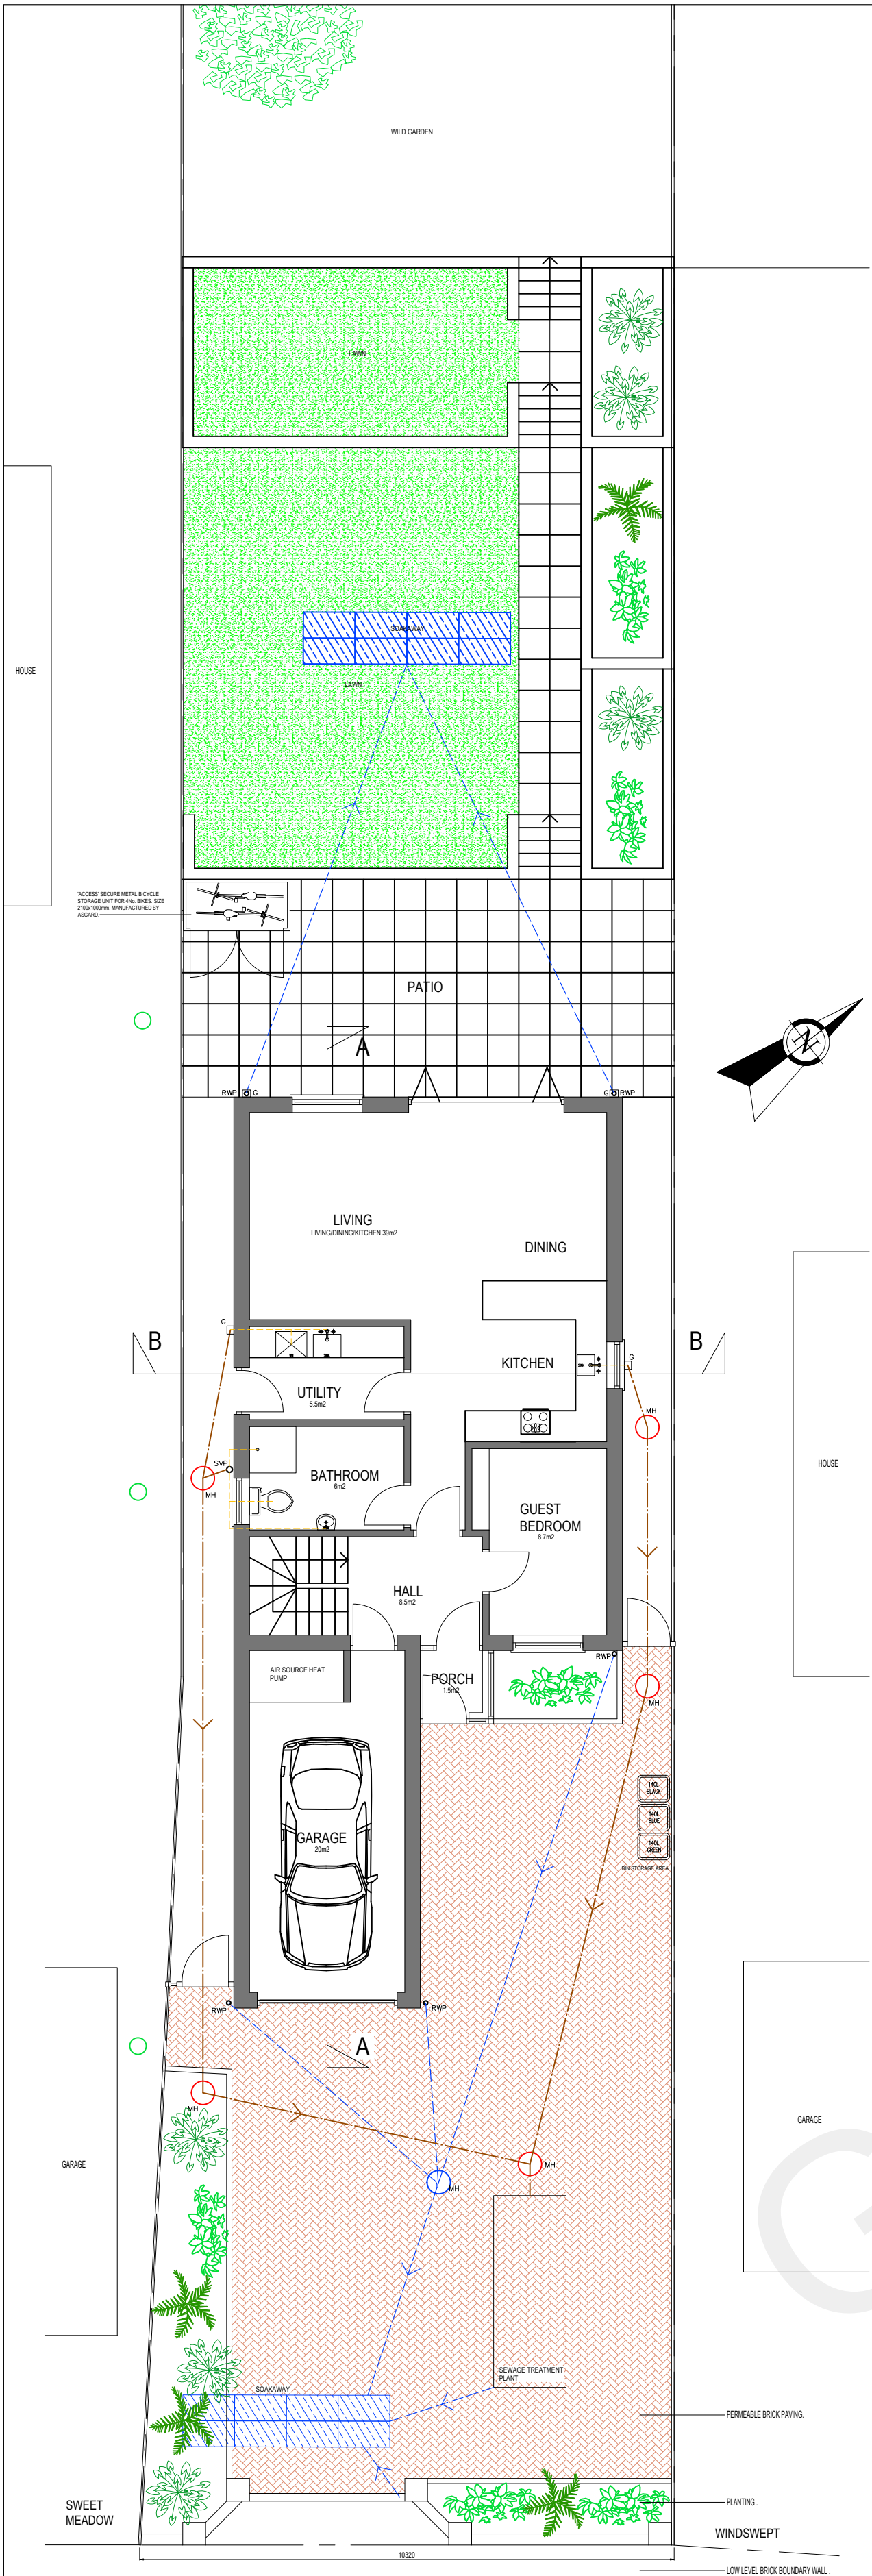


LONGITUDINAL CROSS SITE SECTIONAL ELEVATION LOOKING SOUTH WEST

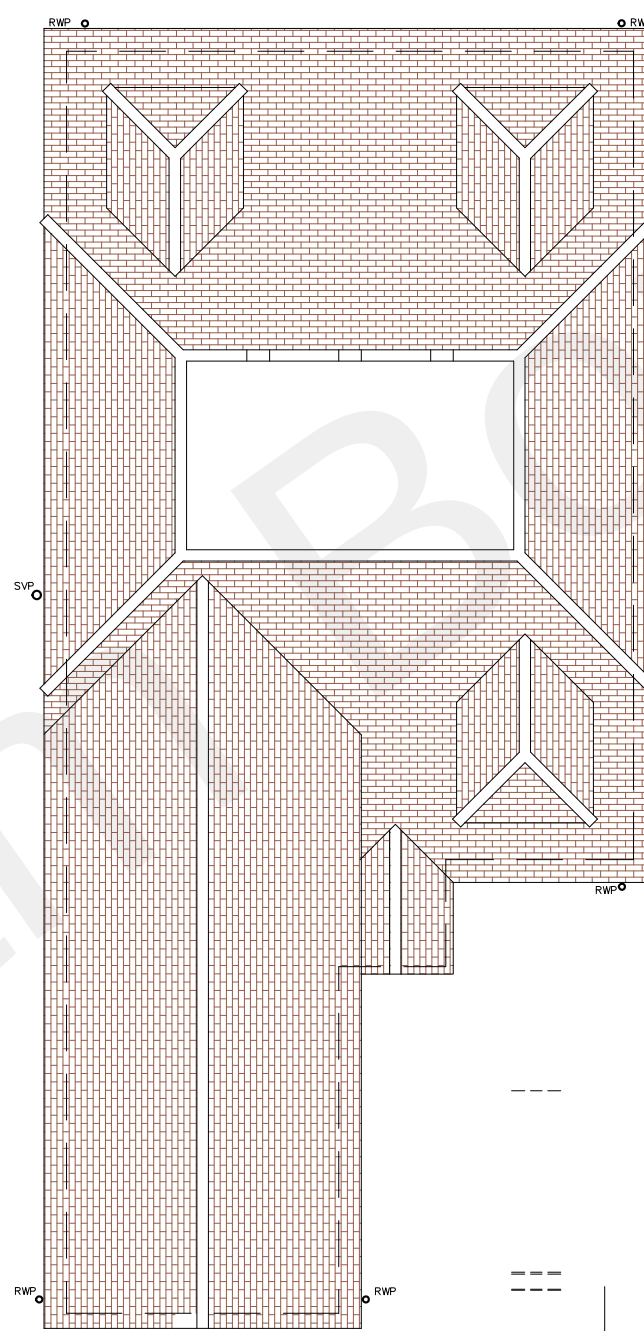

PROPOSED ROOF PLAN

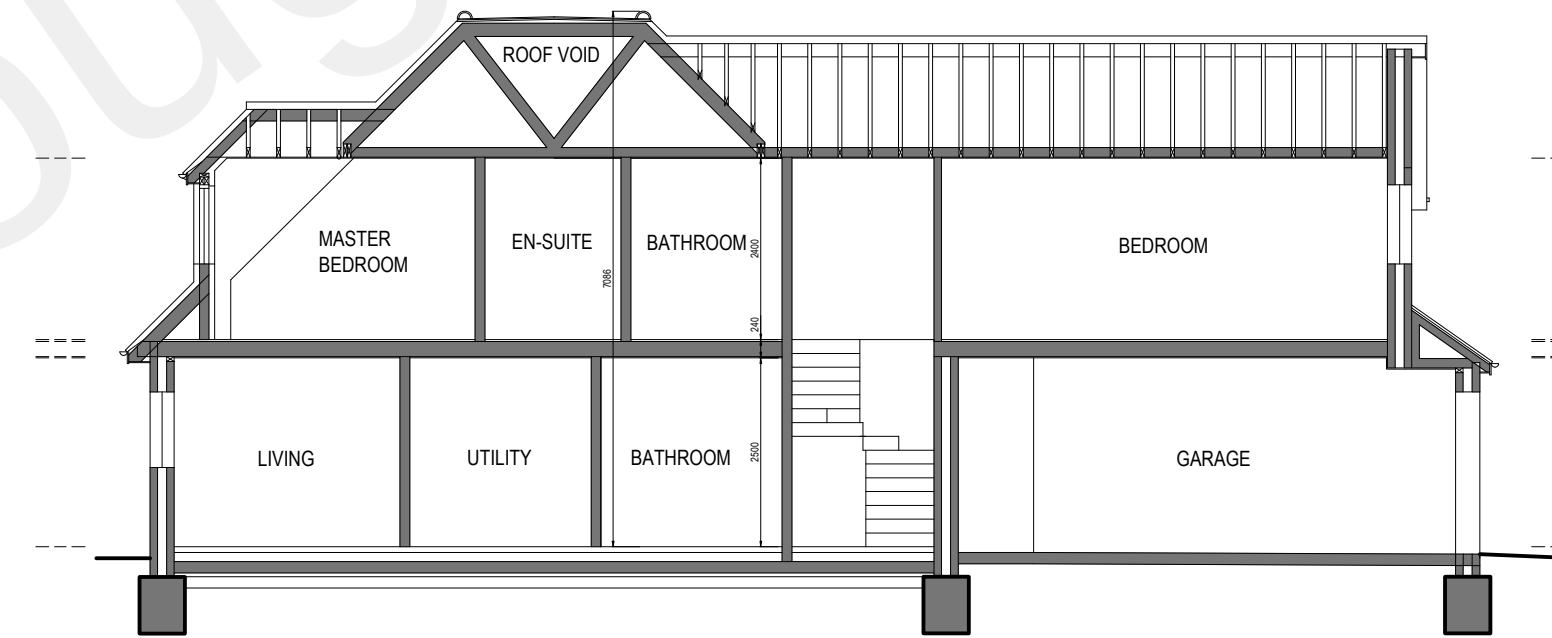


SECTION AA

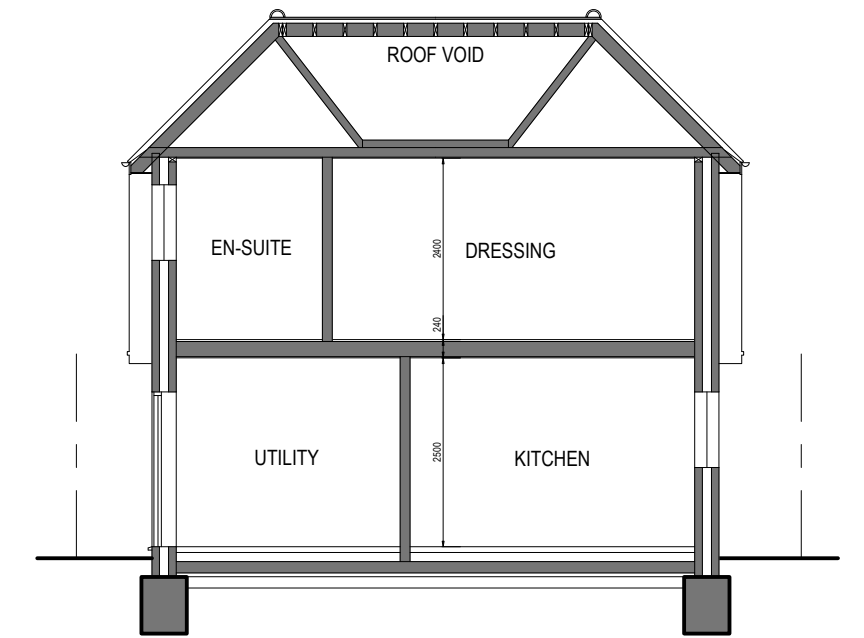

SECTION BB




FRONT ELEVATION (SOUTH EAST)

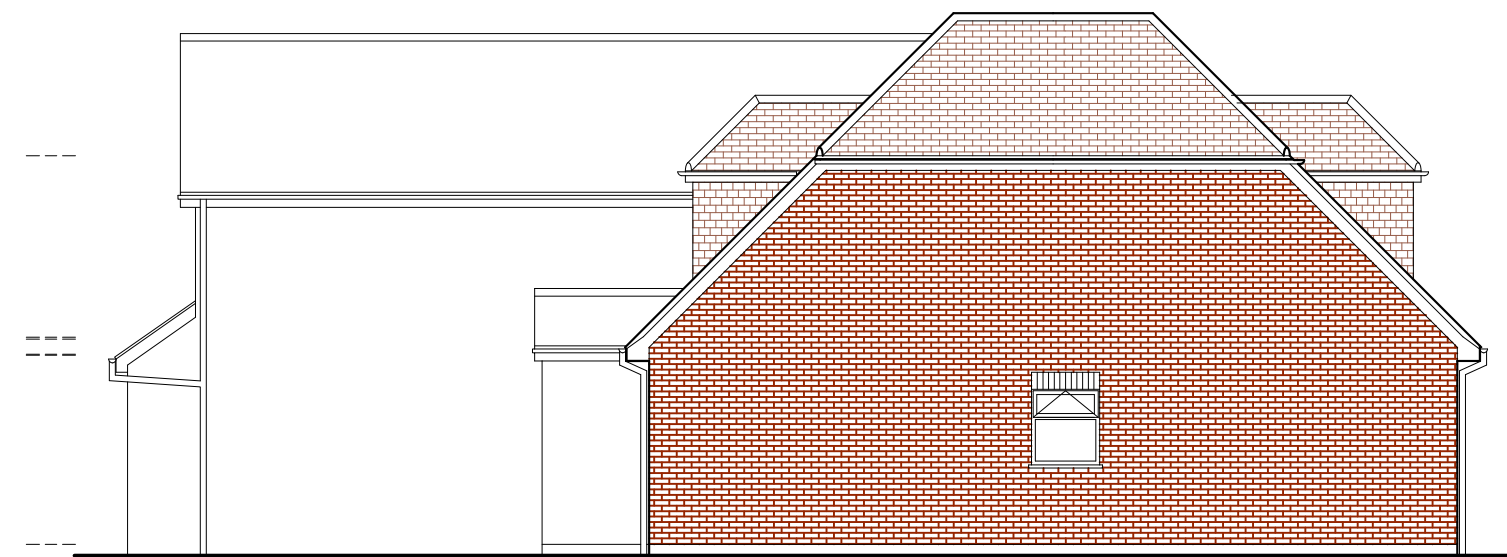

SIDE ELEVATION (NORTH EAST)



REAR ELEVATION (NORTH WEST)

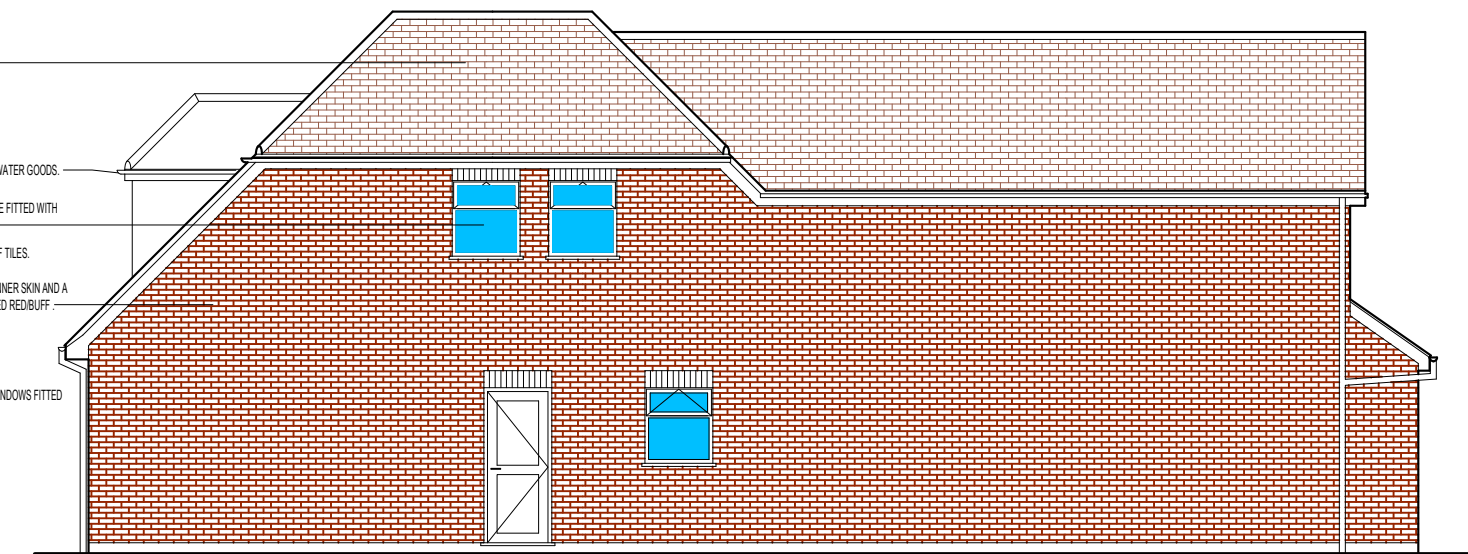

SIDE ELEVATION (SOUTH WEST)

- DARK BROWN PLAIN CLAY ROOF TILES
- BLACK UPVC OUTLETING DOL AND RAINWATER GOODS
- BATHROOM TALEY WINDOWS ARE TO BE FITTED WITH DECORATED GLAZING
- DARK BROWN PLAIN CLAY VERTICAL ROOF TILES
- INSULATED GUTTER WALL WITH A BLOOD METER DRAINING A FAR FACED STOCK BRICK COLOUR, MIXED RESILIENT
- WHITE UPVC FRAMED DOUBLE GLAZED WINDOWS FITTED WITH TROUBLE VENTS

Scale 1:100

REV A: AUG 2022: OUTLINE OF SWEET MEADOW ADDED TO THE LONGITUDINAL SECTION.

JAMES DOLAN ARCHITECT

TEL: 07700 886043
Email: james.dolan@rtdworld.com

ROSALIE
MEADOW LANE
MEOPHAM
DA13 0UN

NEW TWO STOREY DETACHED HOUSE

PROPOSED PLANS, ELEVATIONS & SECTIONS

1:100 JUNE 2022 DRAWN BY: JD

RML/2022/01 A