




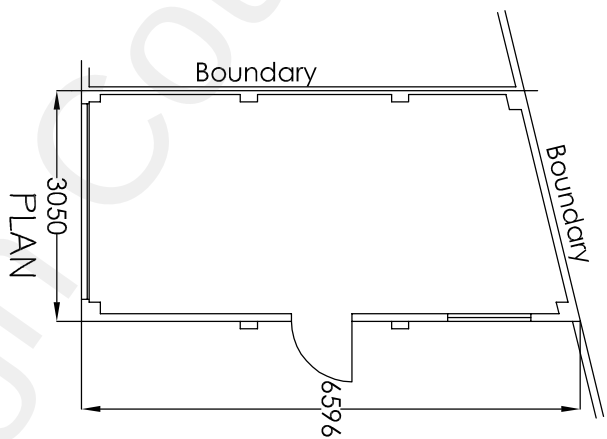


PLAN

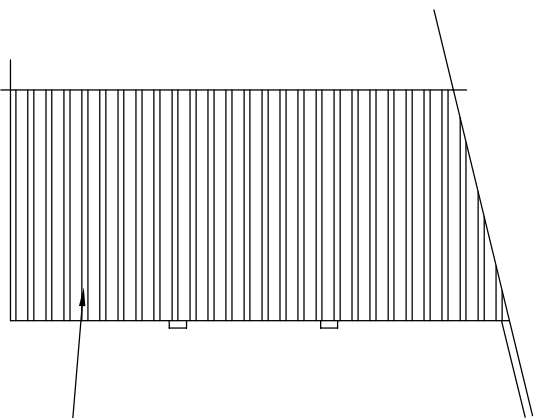


ROOF PLAN

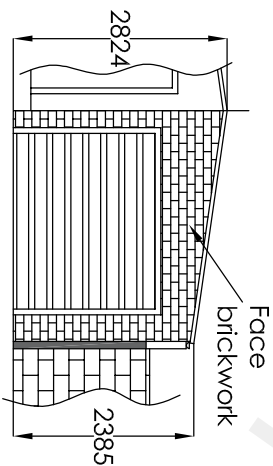


FRONT ELEVATION

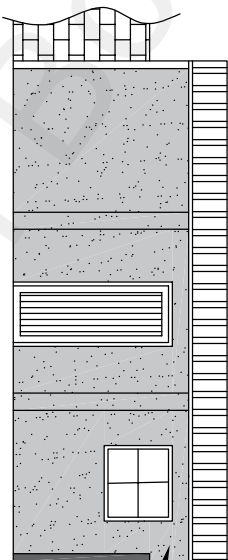

SIDE ELEVATION

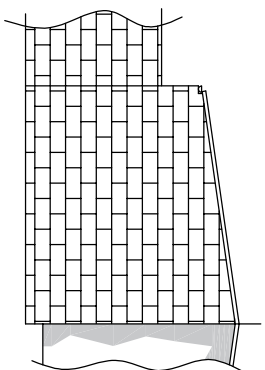

REAR ELEVATION

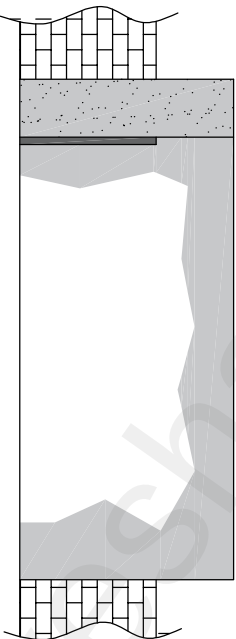

SIDE ELEVATION

Project		8 Sandown Road Gravesend Kent DA12 5EN Two Storey Side Extension and Relocate Rear Garage		H Channa Picaroons Maidstone Road Platt Kent TN15 8LB Tel: 07828277909 E-mail: hbechanna@tiscali.co.uk	
Drawing Title		Existing Garage Plan and Elevations		Drawn HC	Date July 2022
Rev		Description		Scale 1:100	Drawing No. 85D/A3/O6