




REAR ELEVATION

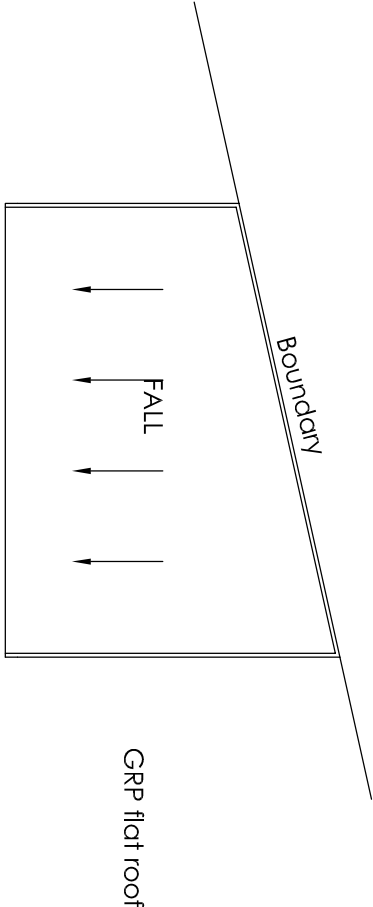


ROOF PLAN

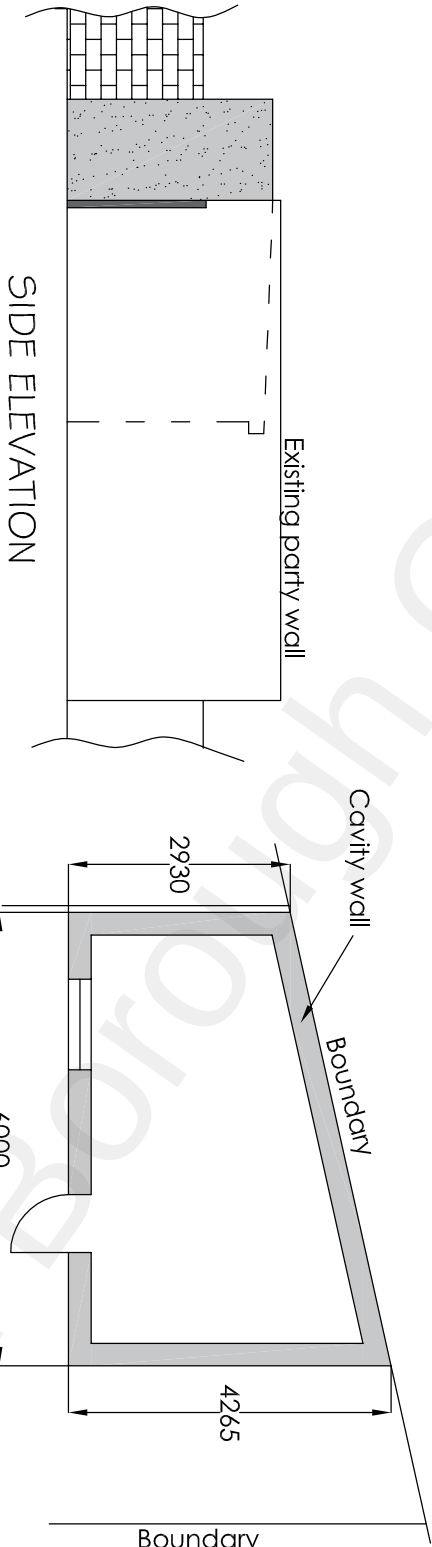


PLAN

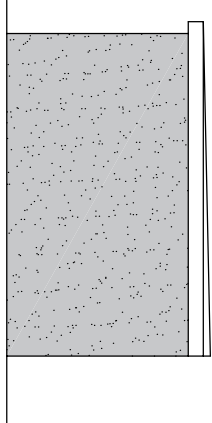

SIDE ELEVATION

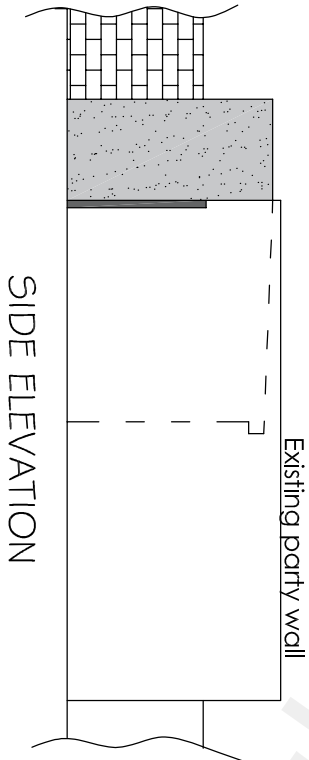

SIDE ELEVATION

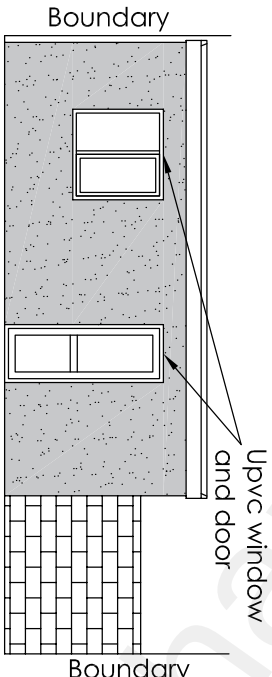

FRONT ELEVATION

Project		8 Sandown Road Gravesend Kent DA12 5EN Two Storey Side Extension and Relocate Rear Garage		Drawing Title	
Proposed Garage Plan and Elevations		Rev	Description	Date	H Channa Picaroons Maidstone Road Platt Kent TN15 8LB Tel: 07828277909 E-mail: hbchanna@tiscali.co.uk Drawn HC Date July 2022 Scale 1:100 Drawing No. 85D/A3/07