



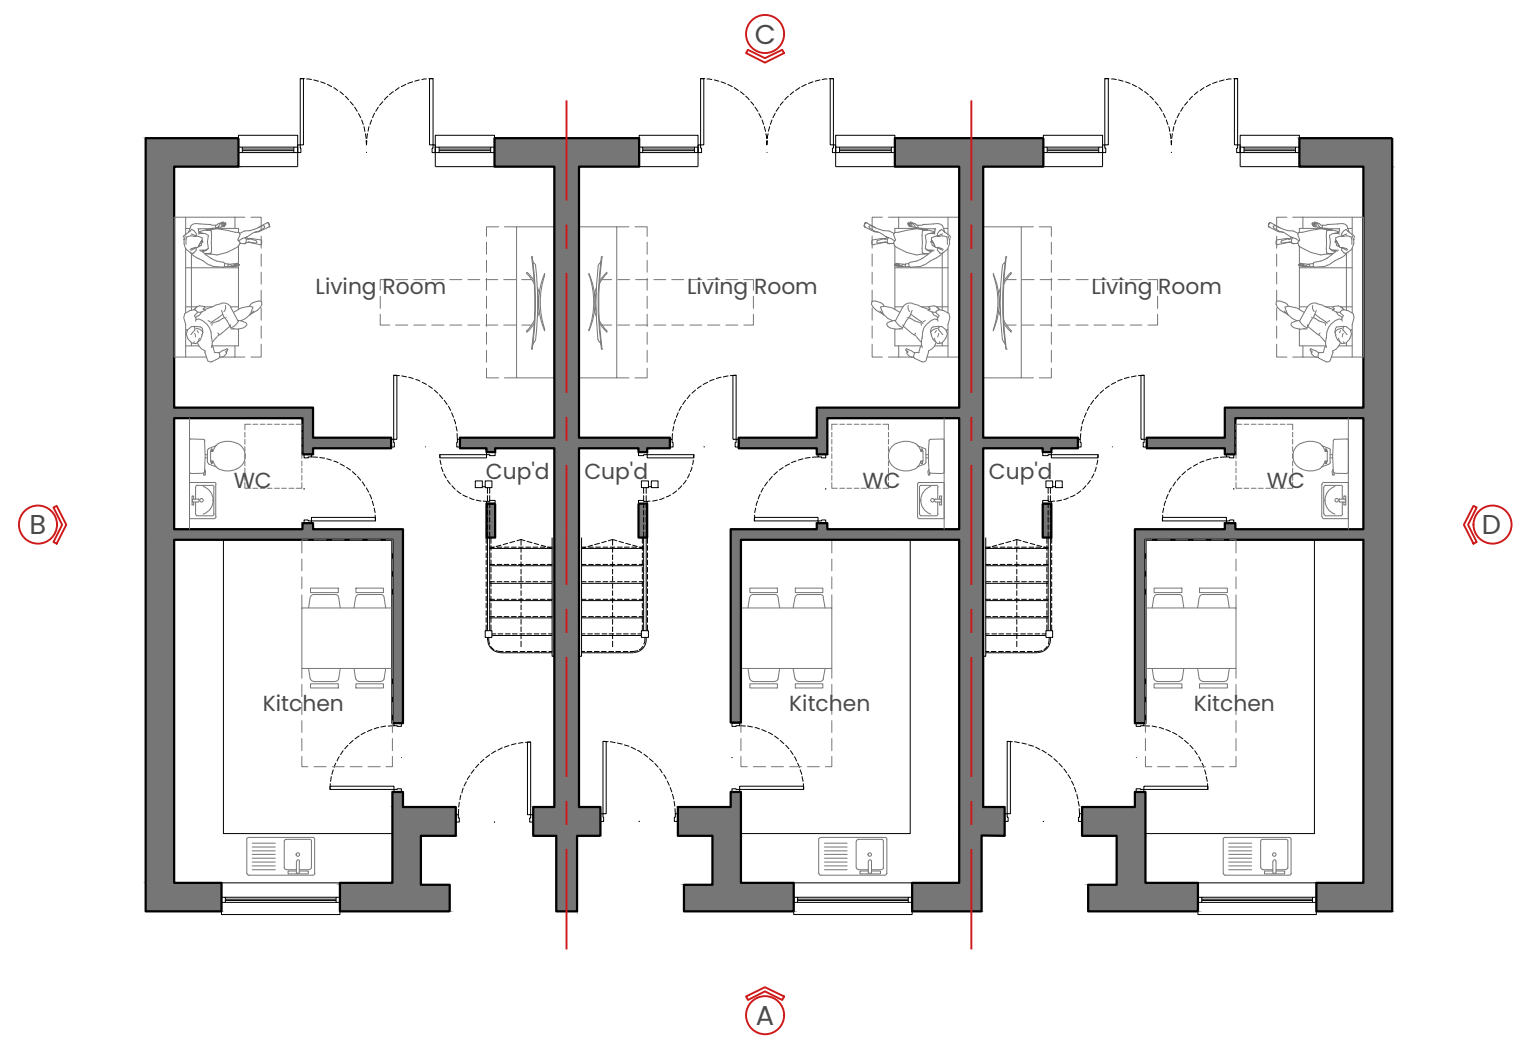

Ground Floor Plan

As Proposed
GIFA= 45.5m² Per Unit


1:100

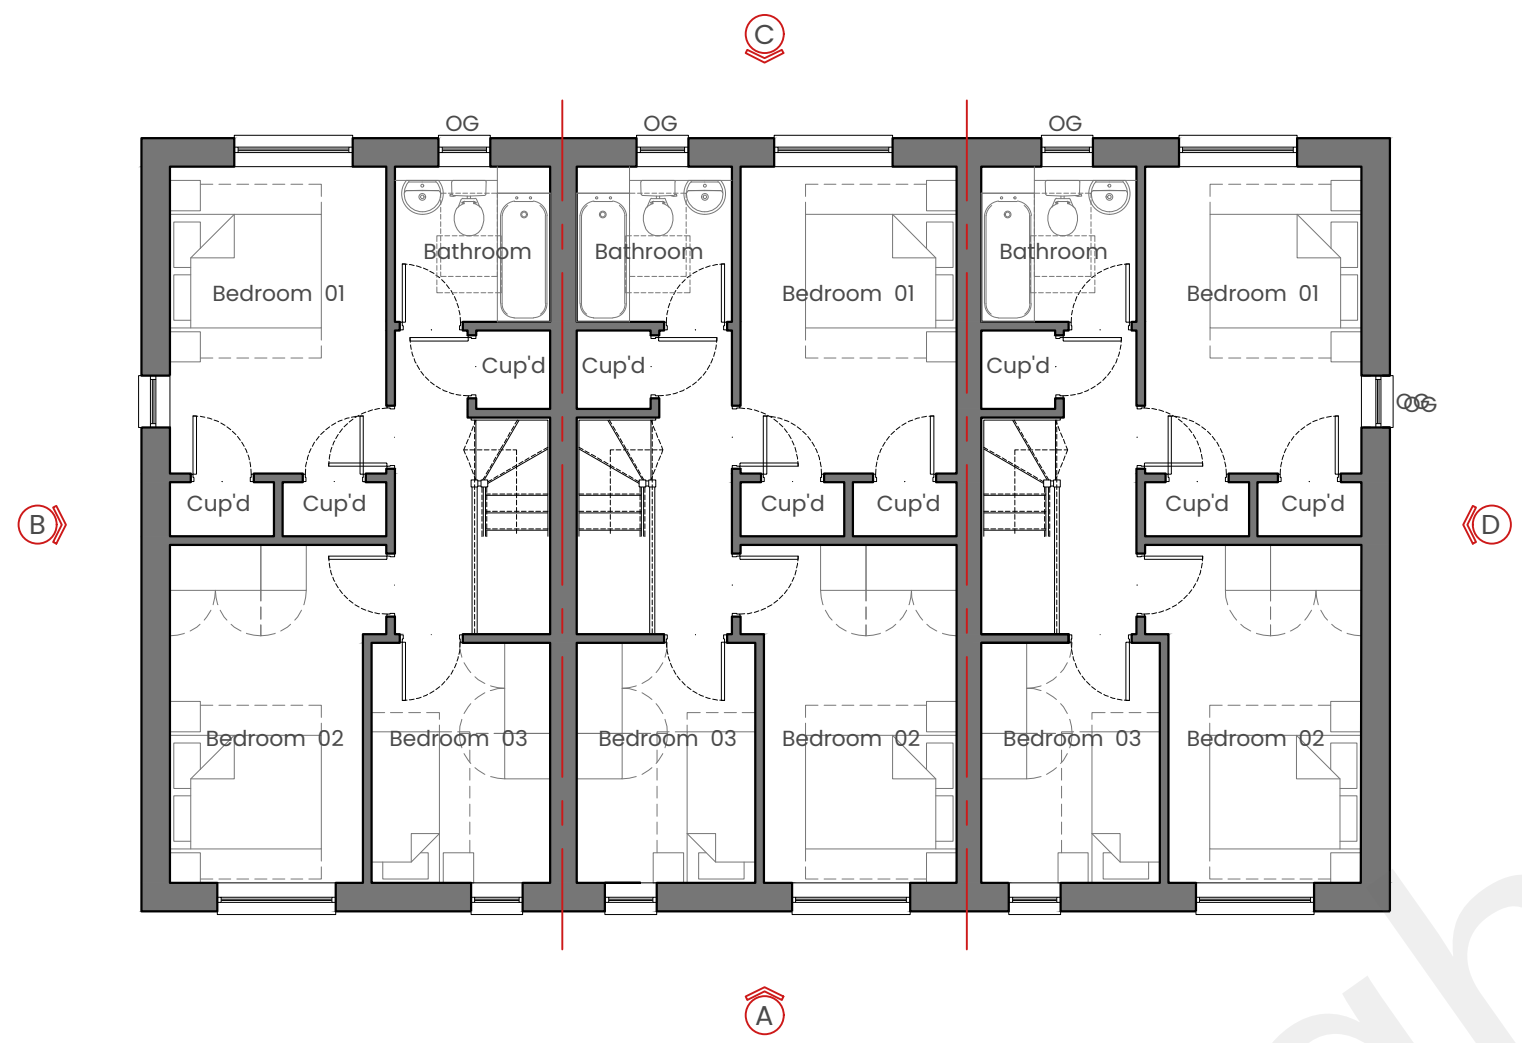

First Floor Plan

As Proposed
GIFA= 47.5m² Per Unit

1:100

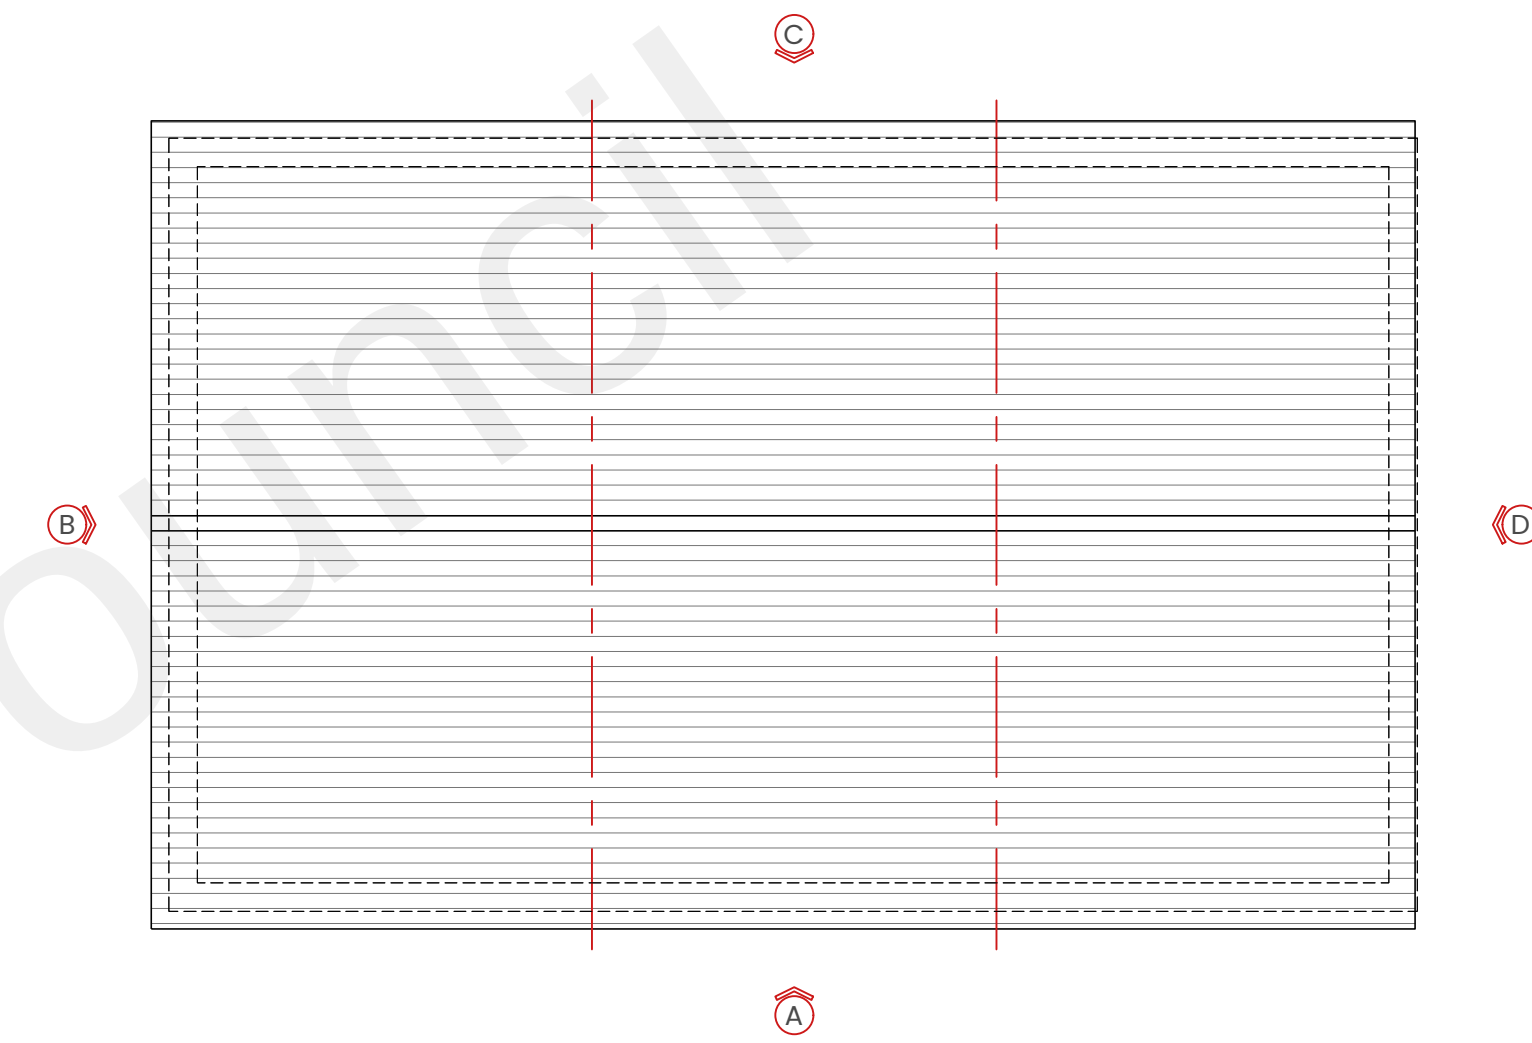

Roof Floor Plan

As Proposed


1:100



Elevation A

As Proposed

1:100

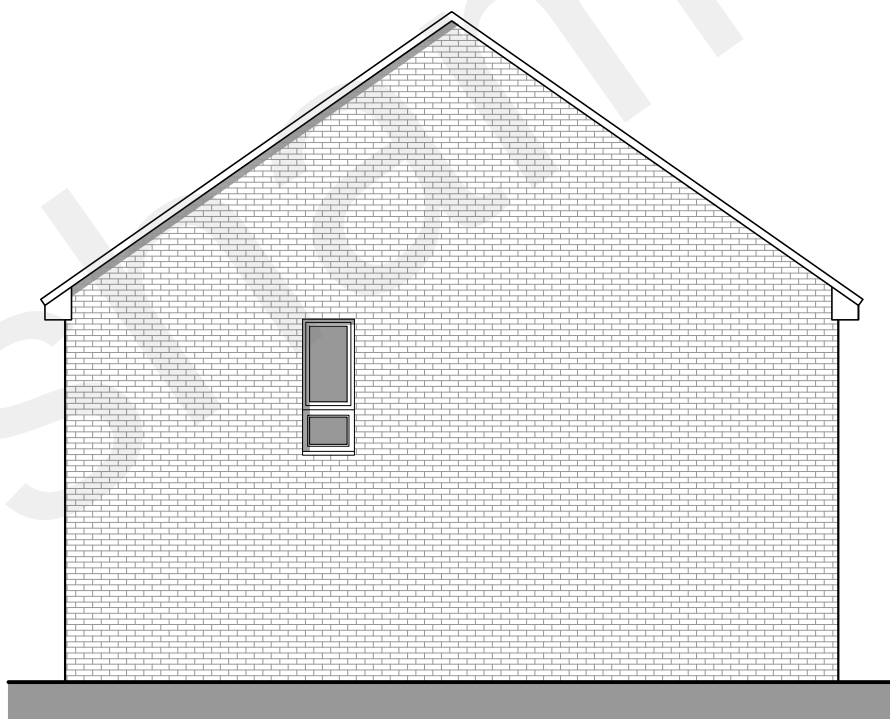

Elevation B

As Proposed


1:100



Elevation C

As Proposed

1:100

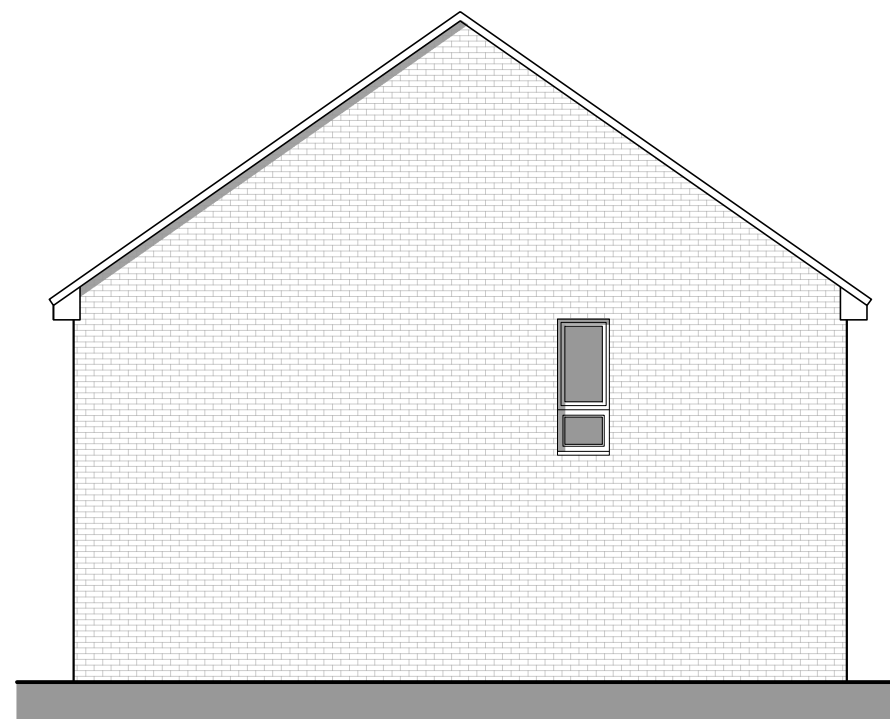

Elevation D

As Proposed

1:100

1:100
0 2m 4m 6m 8m 10m

GENERAL NOTES: 1. This drawing shall not be scaled. 2. All dimensions shall be checked on site, where applicable prior to commencing the work. 3. All drawings to be read in conjunction with Structural Engineer's current proposals, and all other relevant engineers' and specialists' drawings and specifications. 4. All work shall conform to the current edition of the Building Regulations and any other relevant Statutory Requirements. 5. All material and workmanship shall conform with the relevant British Standard Specifications and Codes of Practice. 6. This drawings is the copyright of Ubiqne Architects and shall not be copied or reproduced without permission. 7. CDM Regulations 2015: refer to the site copy of the Health and Safety Plan.

REV	DATE	DESCRIPTION
P1	21.01.22	FIRST ISSUE.
P2	10.08.22	A-B REVISED TO R.H COMMENTS

BY	CHK
MJ	JJ
JJ	-

SITE ADDRESS
E.H. COTTAGES
CROSS LANE WEST, DA11 7LD
CLIENT
STONECHART
DEVELOPMENTS LTD

SCALE
1:100
SIZE
A1
DRAWING STATUS
PLANNING

UBIQUE
ARCHITECTS

DRAWING TITLE
PROPOSED PLANS & ELEVATIONS BLOCKS A & B
DRAWING NO.
PL-02
REVISION
P2

752 - ELIZABETH HUGGINS COTTAGES, GRAVESEND