




Ground Floor Plan

1:100



First Floor Plan

1:100

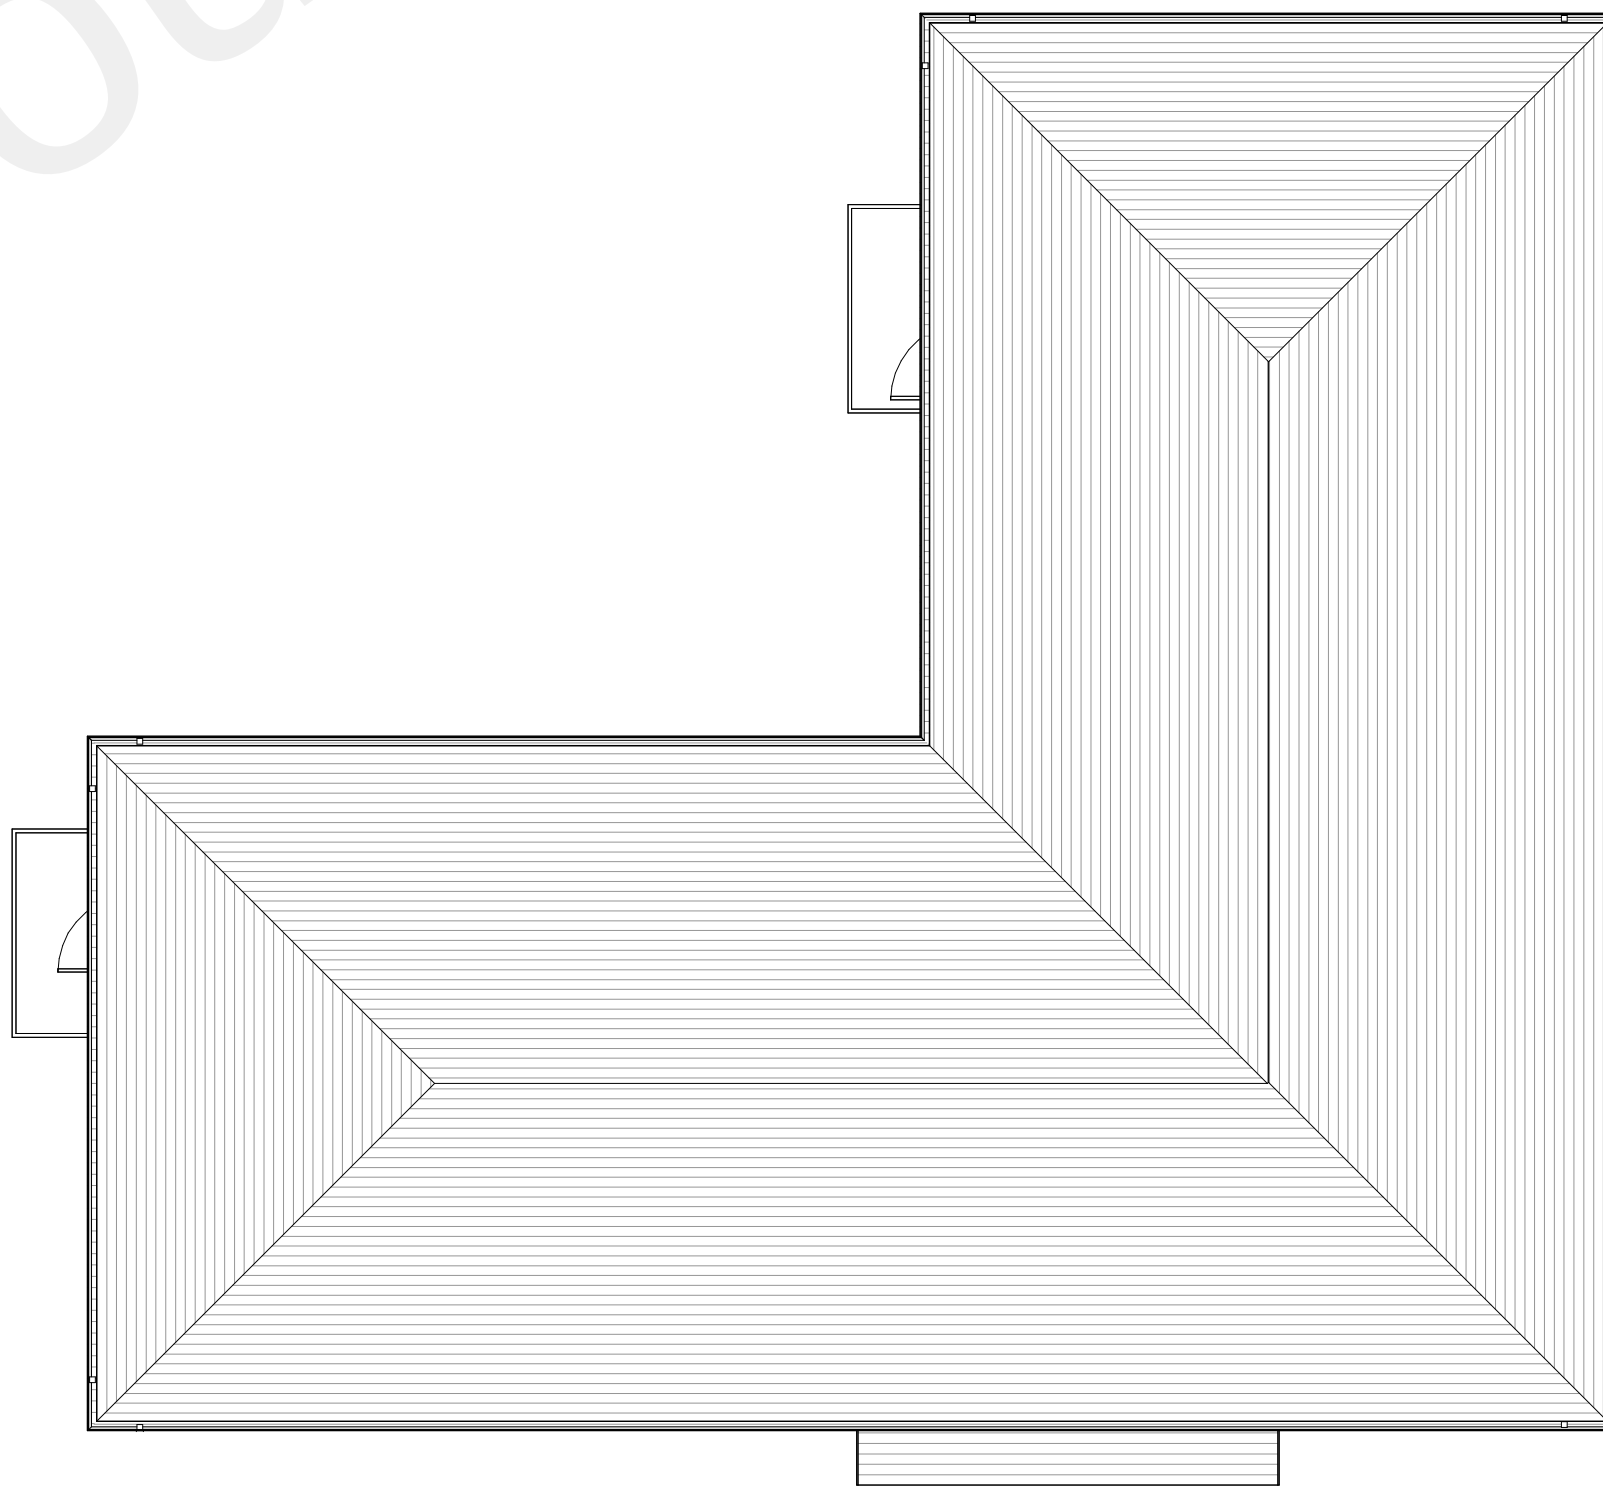

Roof Plan Plan

1:100



VISUAL SCALE 1:100 @ A1

GENERAL NOTES: 1. This drawing shall not be scaled. 2. All dimensions shall be checked on site, where applicable prior to commencing the work. 3. All drawings to be read in conjunction with Structural Engineer's current proposals, and all other relevant engineers' and specialists' drawings and specifications. 4. All work shall conform to the current edition of the Building Regulations and any other relevant Statutory Requirements. 5. All material and workmanship shall conform with the relevant British Standard Specifications and Codes of Practice. 6. This drawing is the copyright of Ubiq Architects and shall not be copied or reproduced without permission. 7. CDM Regulations 2015; refer to the site copy of the Health and Safety Plan.

REV	DATE	DESCRIPTION
PI	29.07.22	FIRST ISSUE.

BY	CHK
MJ	JJ

SITE ADDRESS
Elizabeth Huggins Cottages,
Gravesend, DA11 7LD
CLIENT
Stonechart Developments
Ltd

SCALE	SIZE
1:100	A1

DRAWING STATUS
PRELIMINARY

UBIQUE
ARCHITECTS

DRAWING TITLE
PROPOSED FLOOR PLANS

DRAWING NO.
PL-06

REVISION
P1