
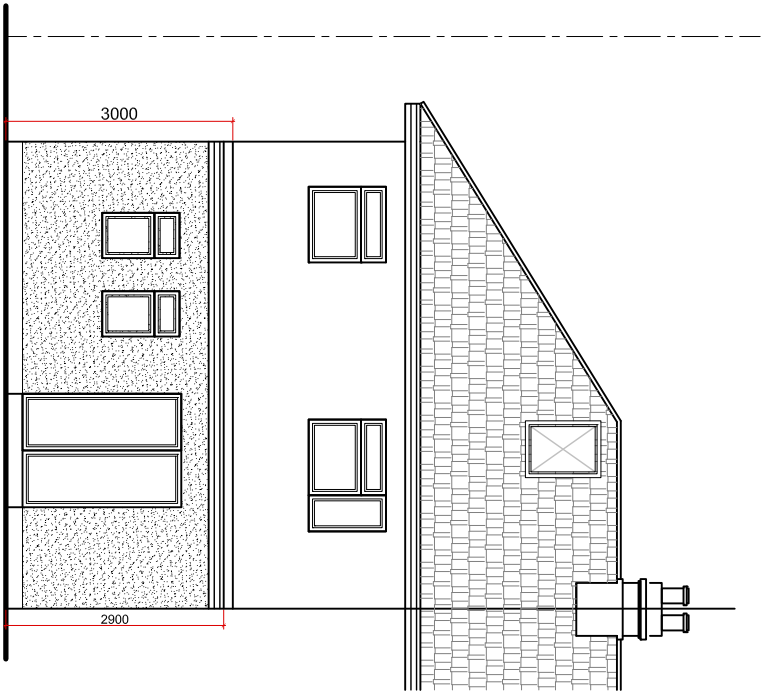
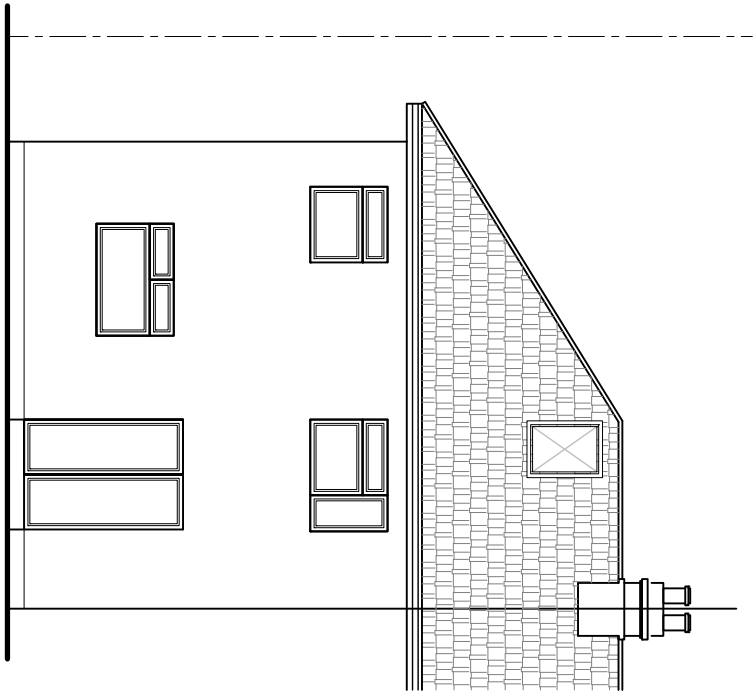
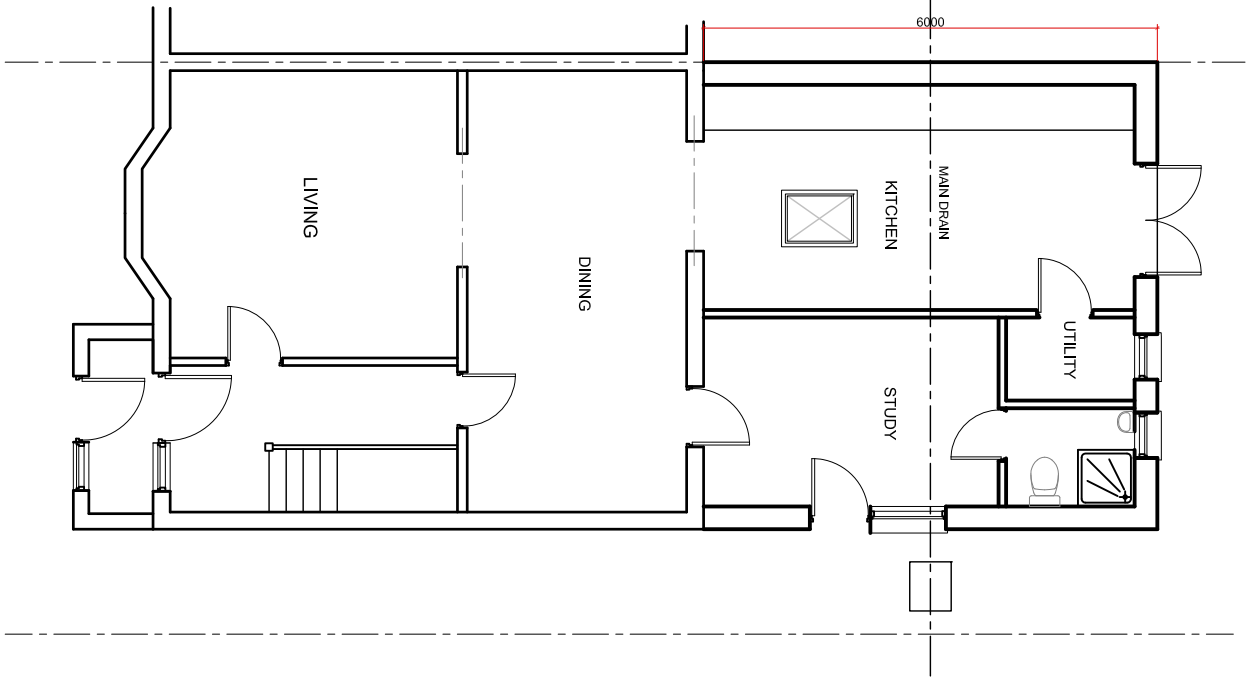


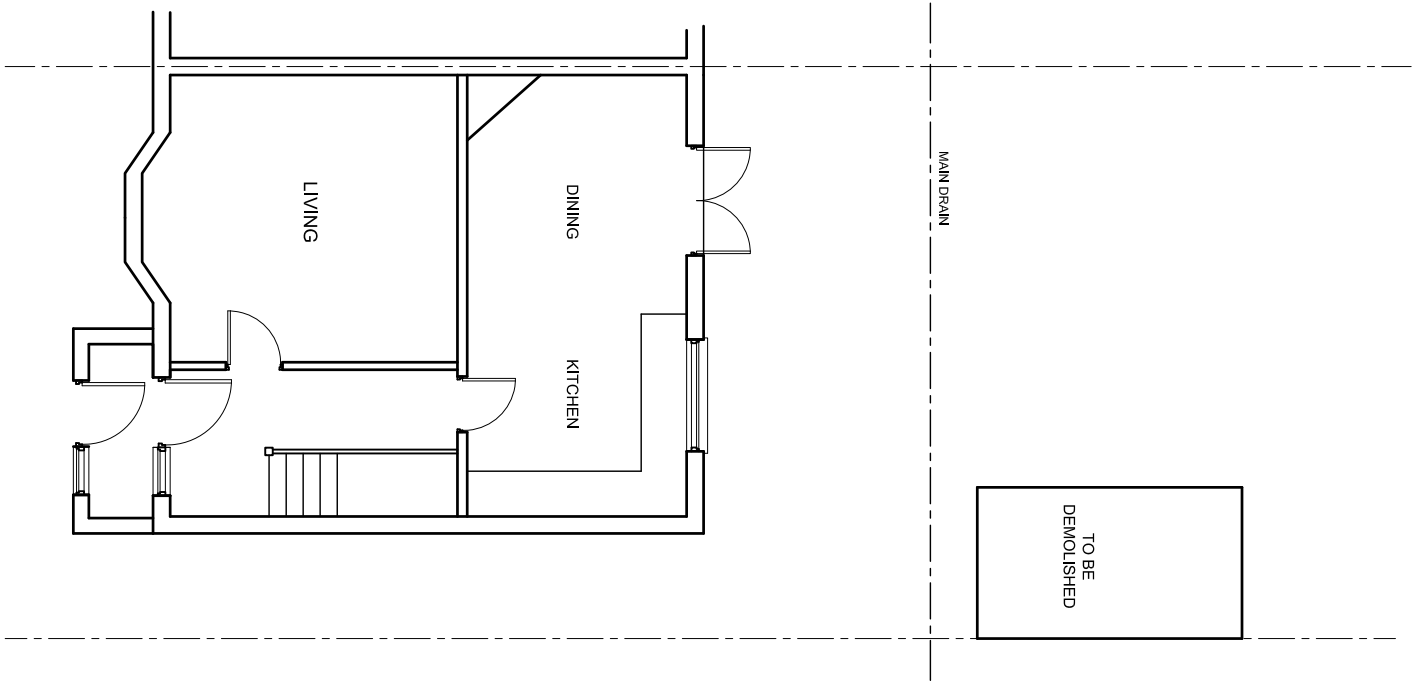


EXISTING GROUND FLOOR PLAN

PROPOSED GROUND FLOOR PLAN

PROPOSED REAR ELEVATION

EXISTING REAR ELEVATION

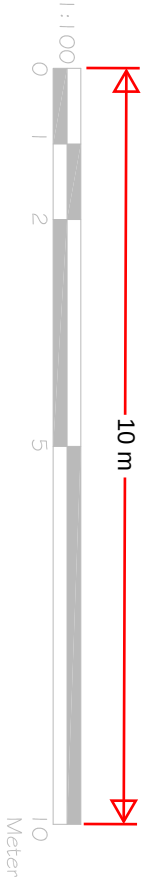

25 HARDY AVENUE
GRAVESEND

TITLE:
PROPOSED GROUND FLOOR
REAR EXTENSION

SCALE: 1:100@A3

DWG NO SD026/PR01