




Note
This drawing is protected by copyright and must not be copied or reproduced without the written consent of Graham Simpkin Planning. All dimensions and sizes to be checked on site. North points are indicative. ©

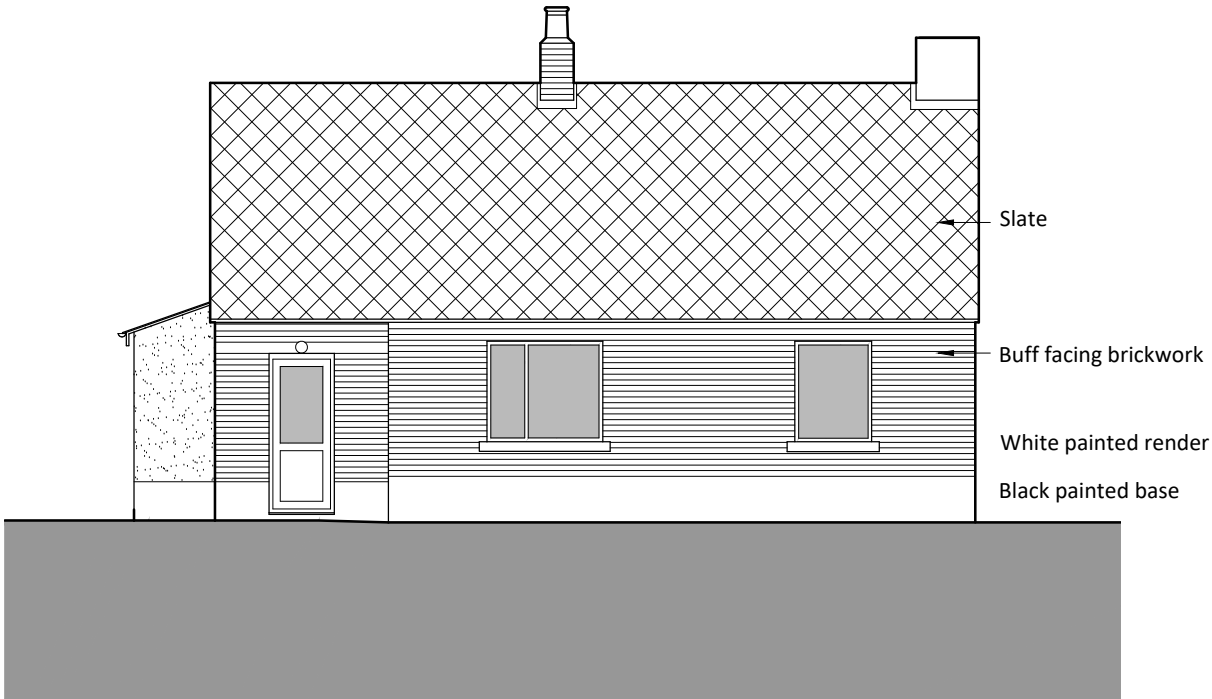


Existing North (Entrance) Elevation
1:100

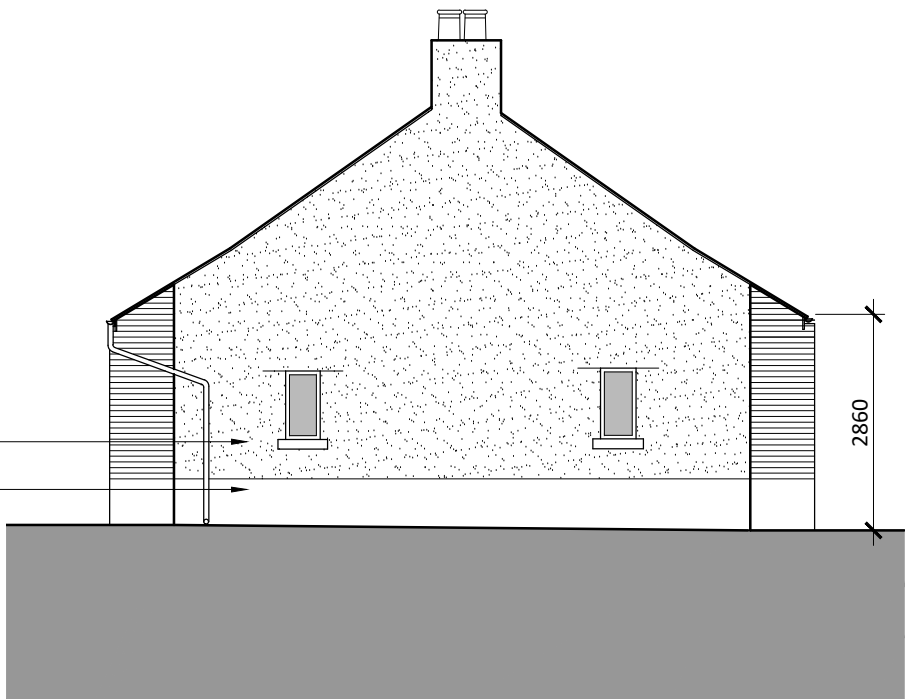

Existing West Elevation
1:100

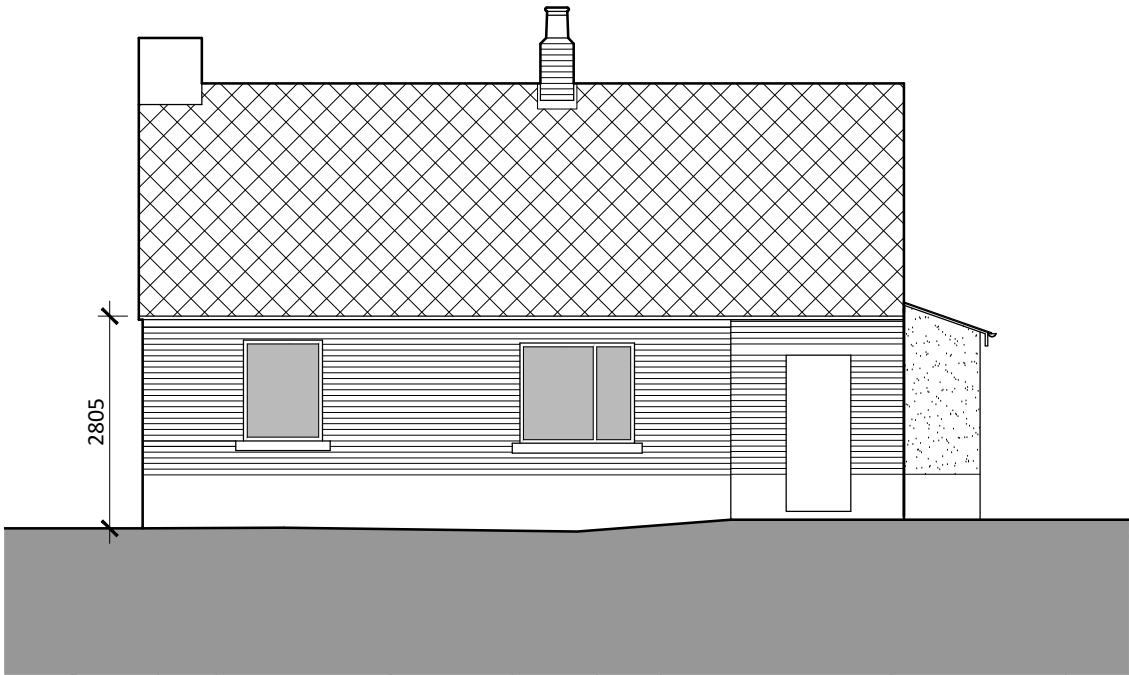

Existing South Elevation
1:100

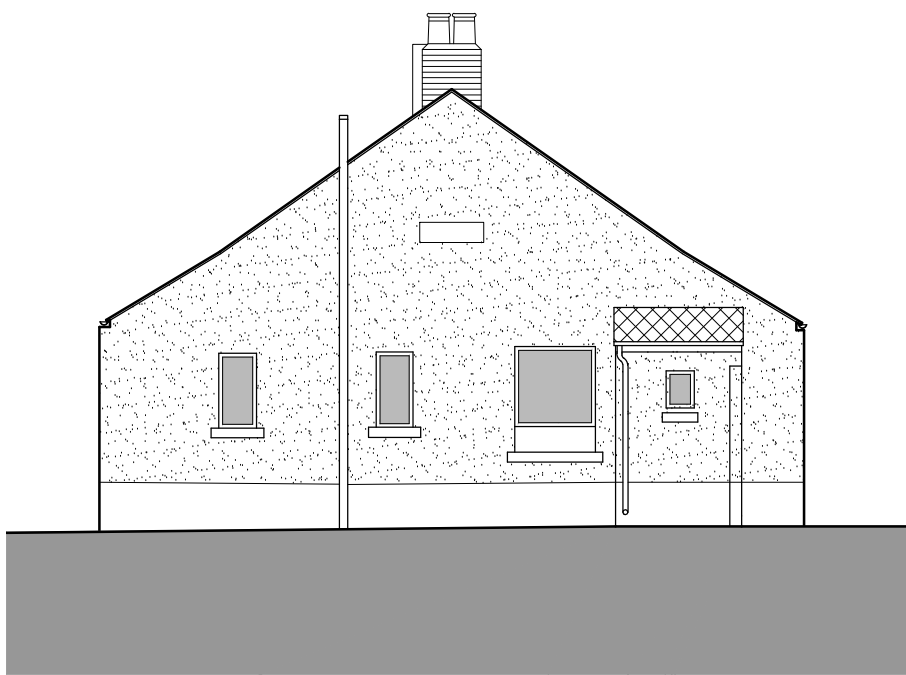

Existing East Elevation
1:100



2 The Parade, Ash Road, Hartley
Longfield, Kent DA3 8BG

Tel: 01474 703705
www.gsplanning.uk
Email: office@gsplanning.uk

Project Title Azilla, Dean Lane, Harvel DA13 0BS		Job No 4043
Drawing Title Existing Elevations	Drawing No 03	Revision -
Date 25.01.2024	Drawn by DA	Checked by SC

Scale 1:100 @ A3	Note
 1:100 metres	