




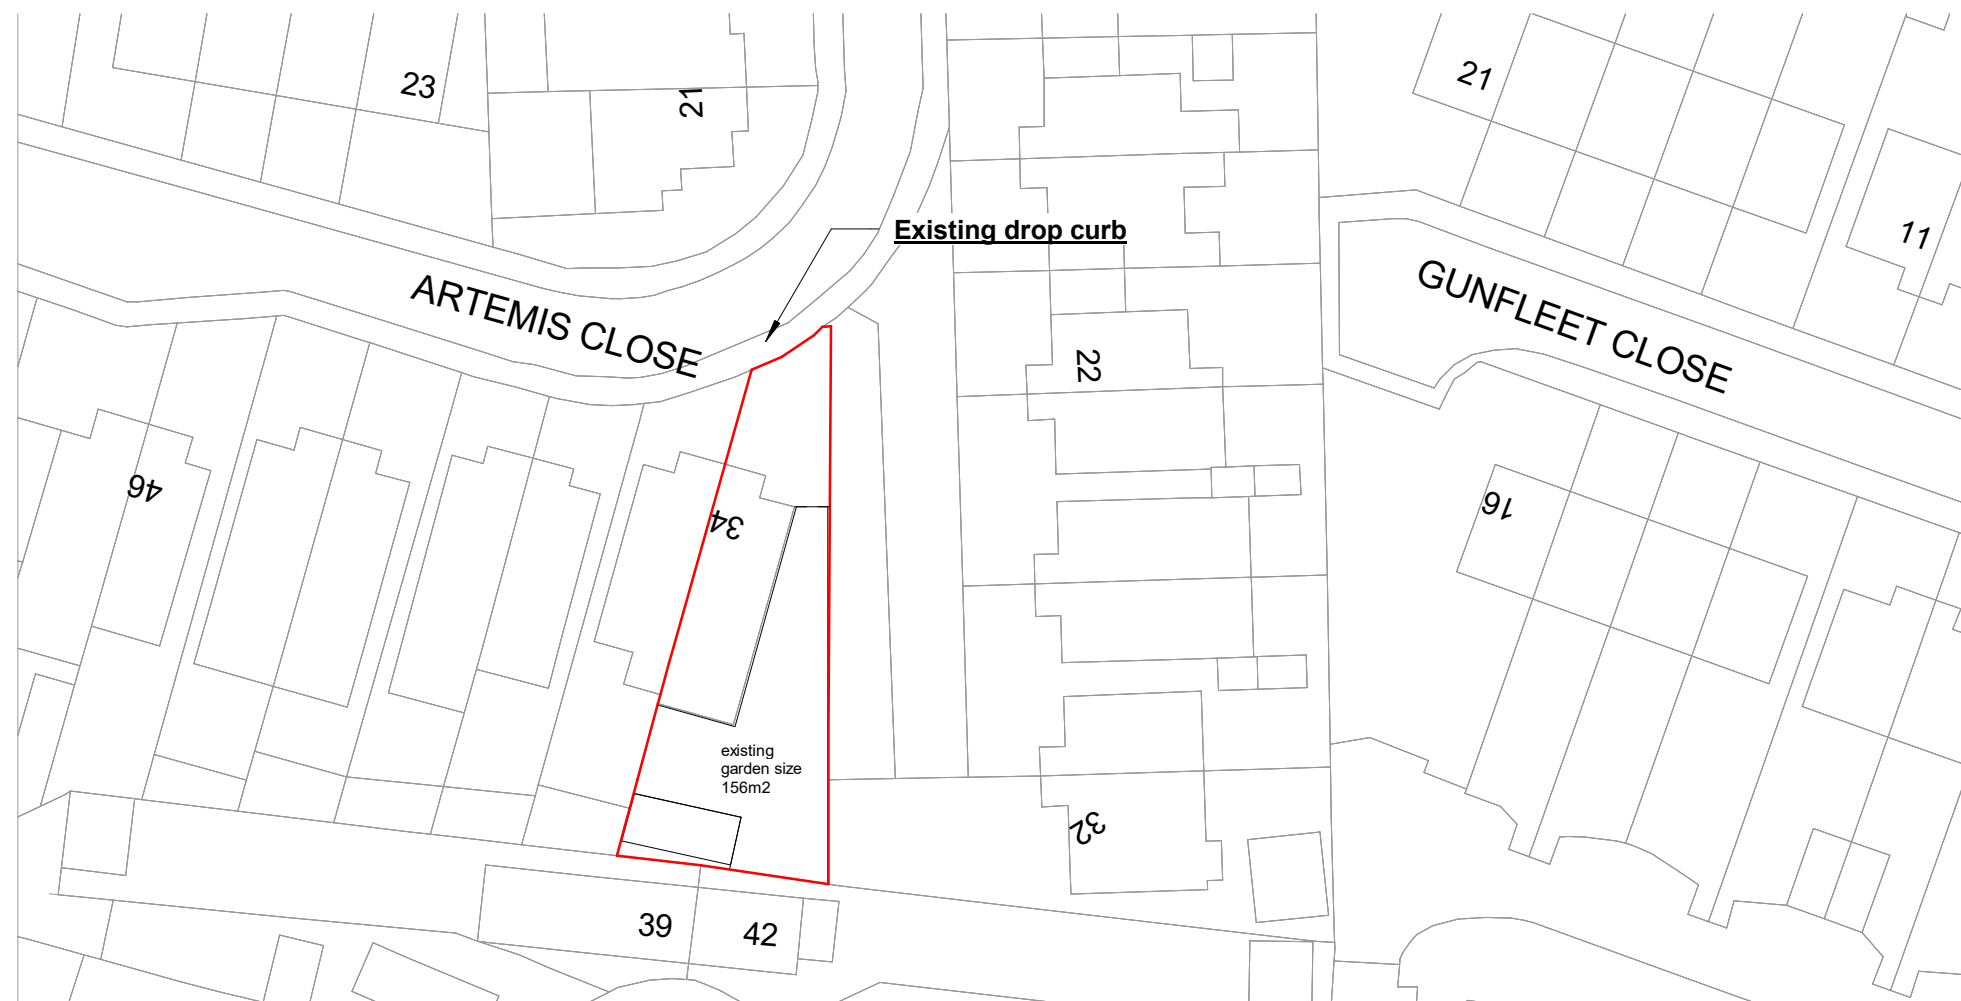



1 Site Plan Existing
1 : 500

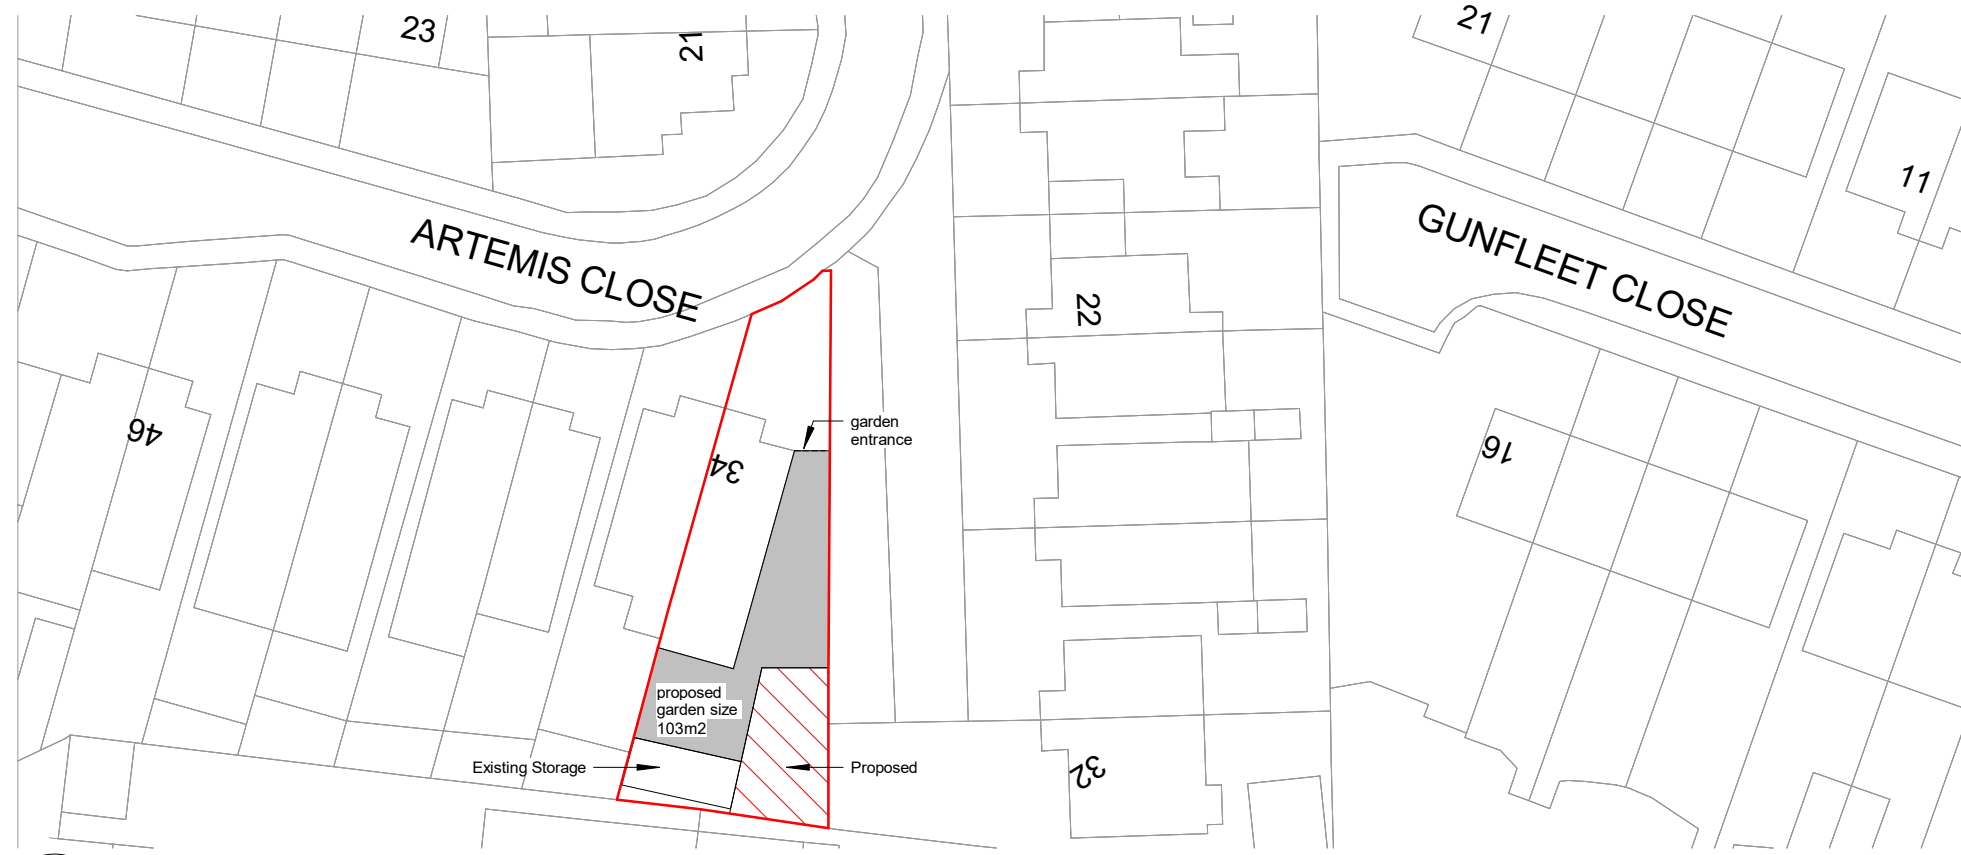

2 Site Plan Proposed with garden size
1 : 500

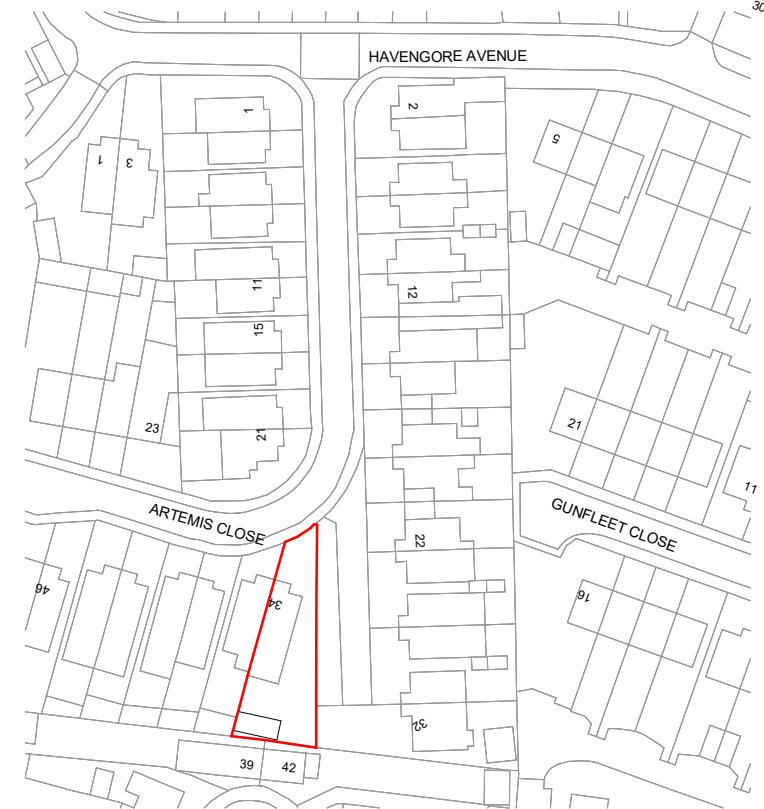

3 Site Location Plan
1 : 1250

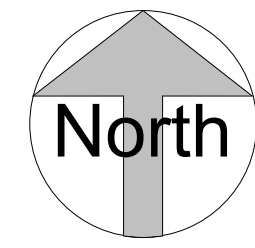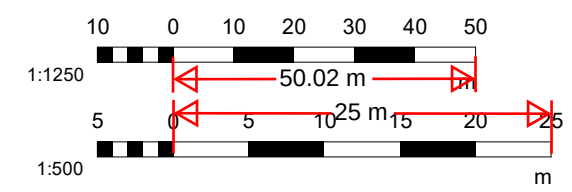

No.	Description	Date

PURPOSE OF ISSUE PLANNING			ADS ADENI-DESIGN-STUDIO
PROJECT 34 ARTEMIS CLOSE DA12 2QN			
CLIENT BS			
Scale (@ A2)	Date	Drawn by	
As indicated	11/02/2021	AAD	
SHEET Site Plan and Location Plan			M:07909041136
DRAWING NUMBER		REV	
A100			

A D S
ADENI-DESIGN-STUDIO